




Rear Elevation

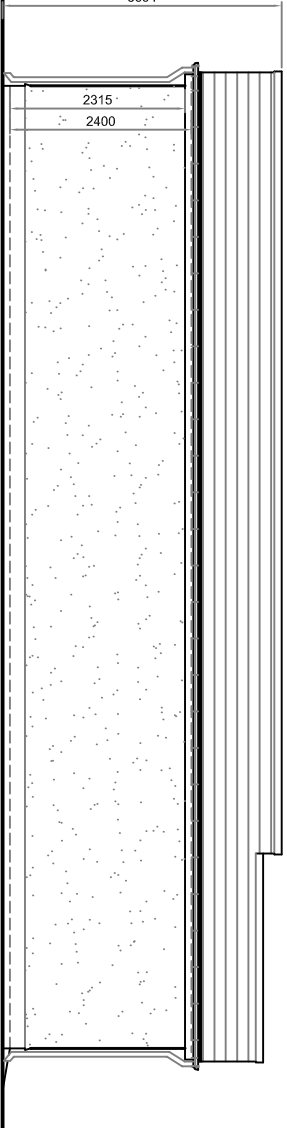

Side Elevation

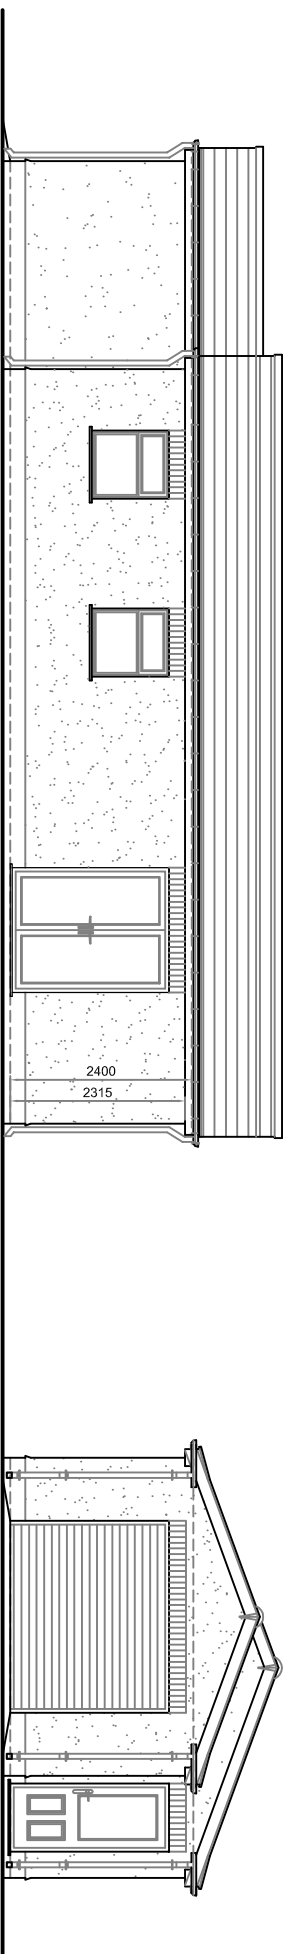

Side Elevation

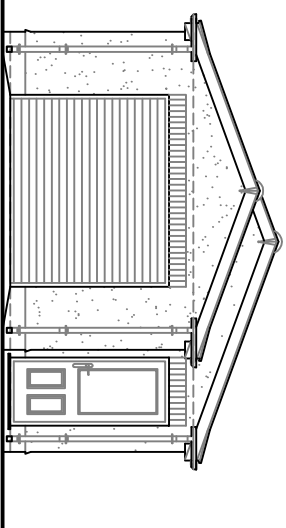

Front Elevation

FINISH NOTES:

- New Garage (Proposed) - External Wall Finish - Off-White Textured Render
- Doors - White uPVC
- Windows - White uPVC
- Roof - Grey Slate
- Fascia - uPVC (White)
- Soffit - uPVC (White)
- Rainwater - uPVC (White)

Boundaries -

- Front - No change to existing
- Sides - New Fences & New Gabion Basket retaining wall (as detail)
- Rear - Existing Fencing

A	Plans & notation amended as advised.	17/12/20

SEAGREY
07800 789453
01639 282789
carolineg@seagreydesign.co.uk
www.seagreydesign.com
design for: extensions / house renovations / conversions

9 GRAIG GELLINUDD
EMILY FENDER & SCOTT DAVIES
PONTARDAWE, SWANSEA SA8 3HP

PROPOSED BUILDING
ELEVATIONS
GENERAL ARRANGEMENT

Drawn By:	Date:
CLG	07/11/2020
Scale:	Dwg No:
1:100 @ A3L	20-323P/104
REV	A