


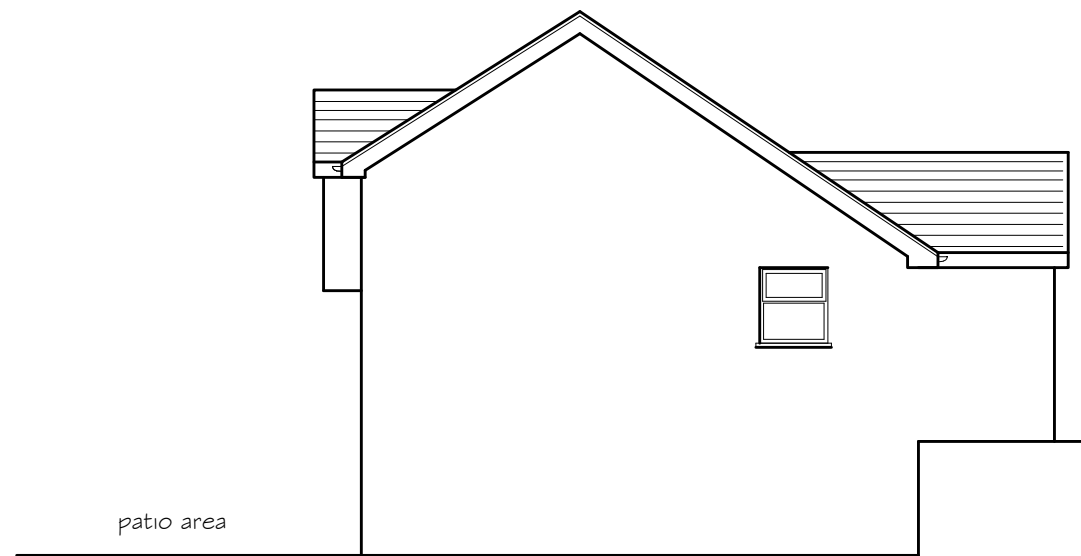

Existing LH Side Elevation



Existing Rear Elevation

Existing Materials & Finishes


concrete tile roof covering
white PVCu fascia, soffit and barge boards.
white PVCu rainwater goods

Walls


Rendered finish cavity wall construction

Windows & doors


double glazed white PVCu units.

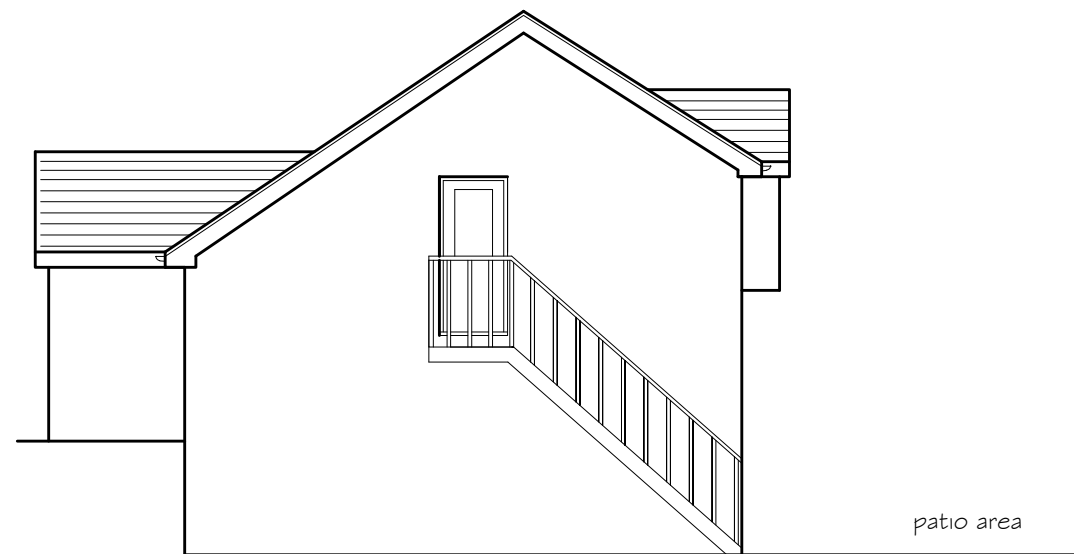

Existing LH Side Elevation

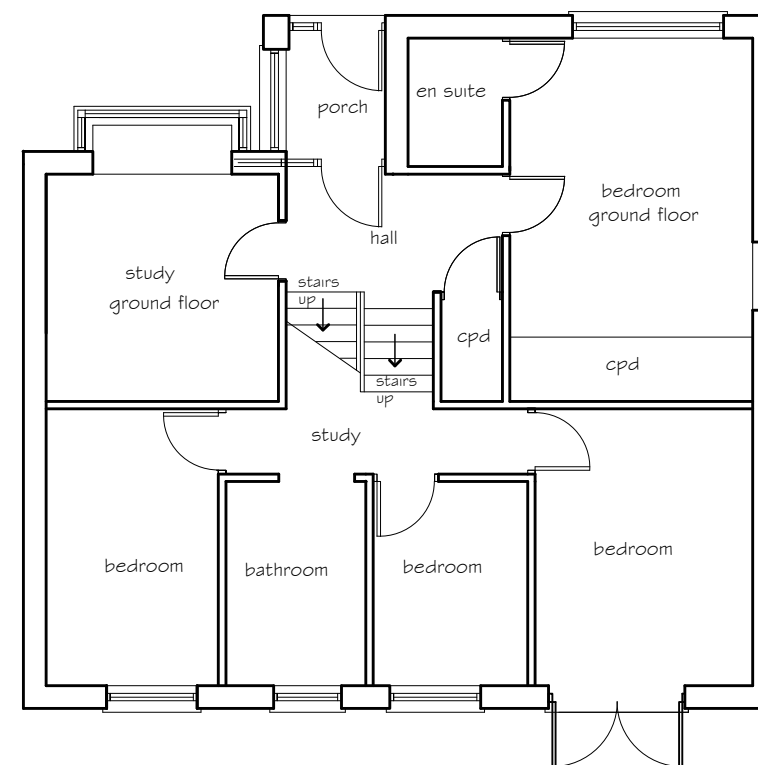

Existing Lower Ground Floor Plan

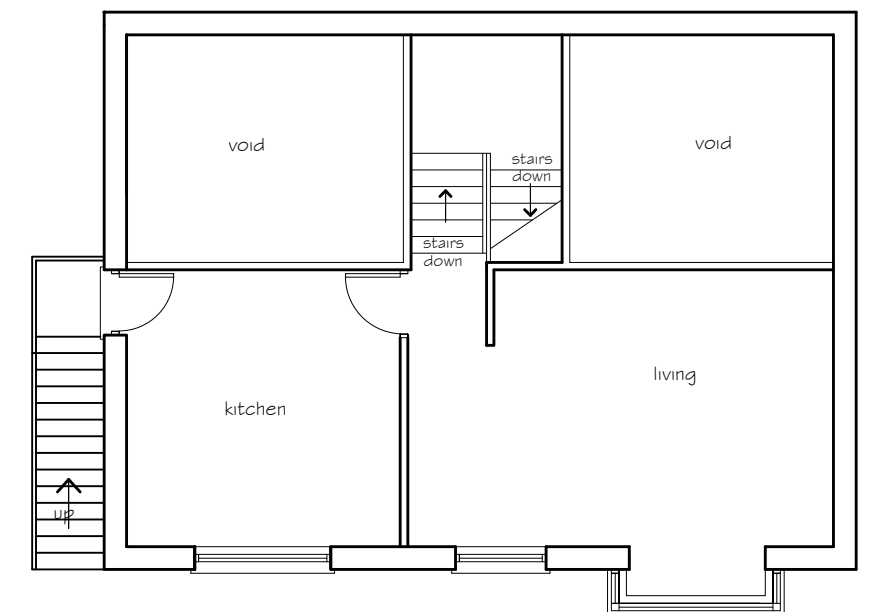

Existing First Floor Plan

PETER JONES
TALBOT DESIGN SERVICES
mobile: 07817538014
email: jonespeter177@gmail.com

project title
Proposed rear extension
6 Baglan Heights
Port Talbot

drawing title
existing elevations
and floor plans

date Nov 2020 scale 1:100
drawing No 6 BH - 01