



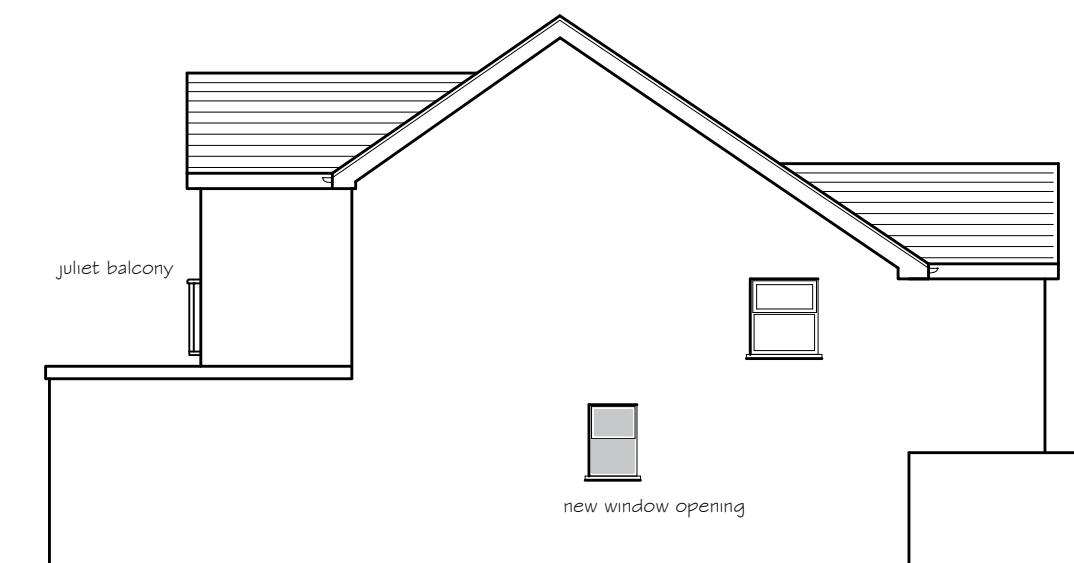

Proposed RH Side Elevation

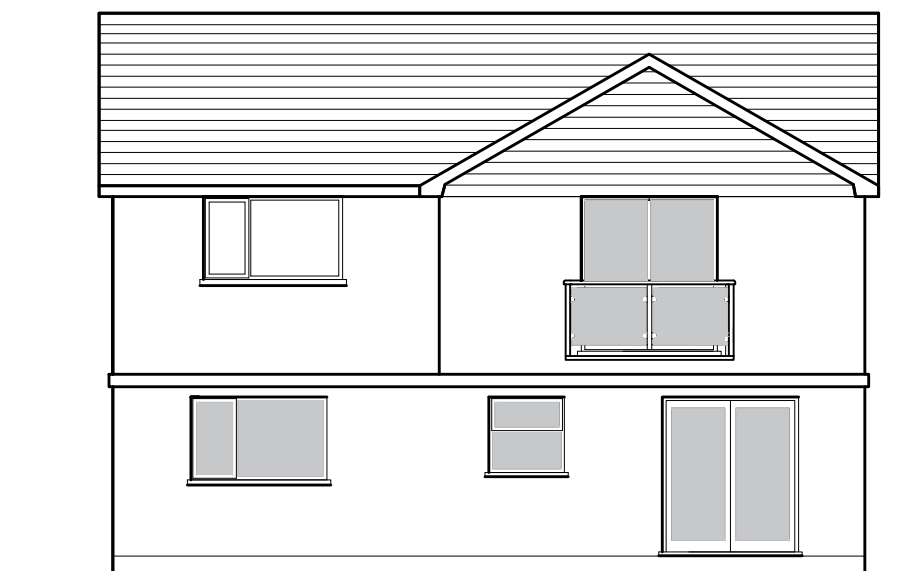

Proposed Rear Elevation

Proposed Materials & Finishes


Roof

concrete tile to match main roof
brown PVCu fascia, soffits
black rainwater goods
New flat roof with glass fibre finish


Walls

Cavity wall construction
rendered to match main walls
composite external cladding to
rear first floor extension


Windows, doors & to be brown
double glazed PVCu units.

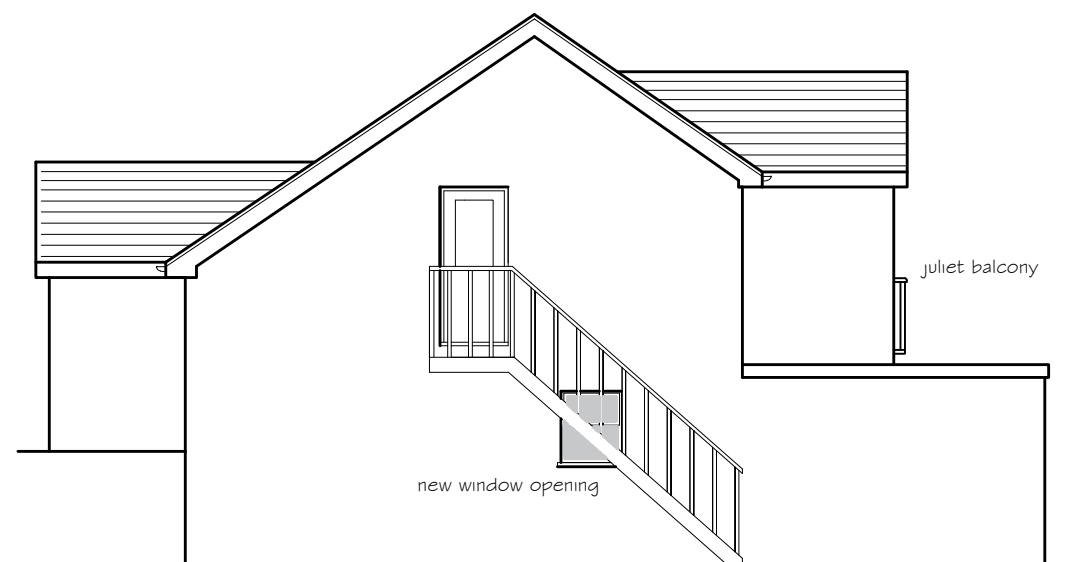

Proposed LH Side Elevation

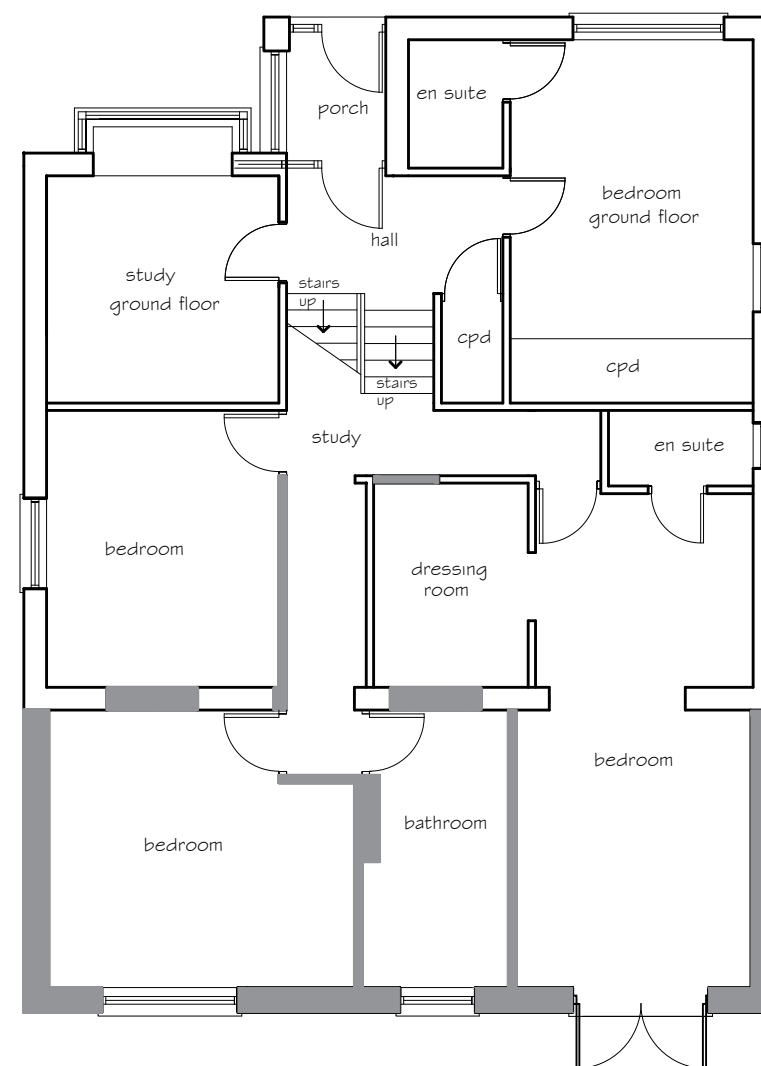

Proposed Lower Ground Floor Plan

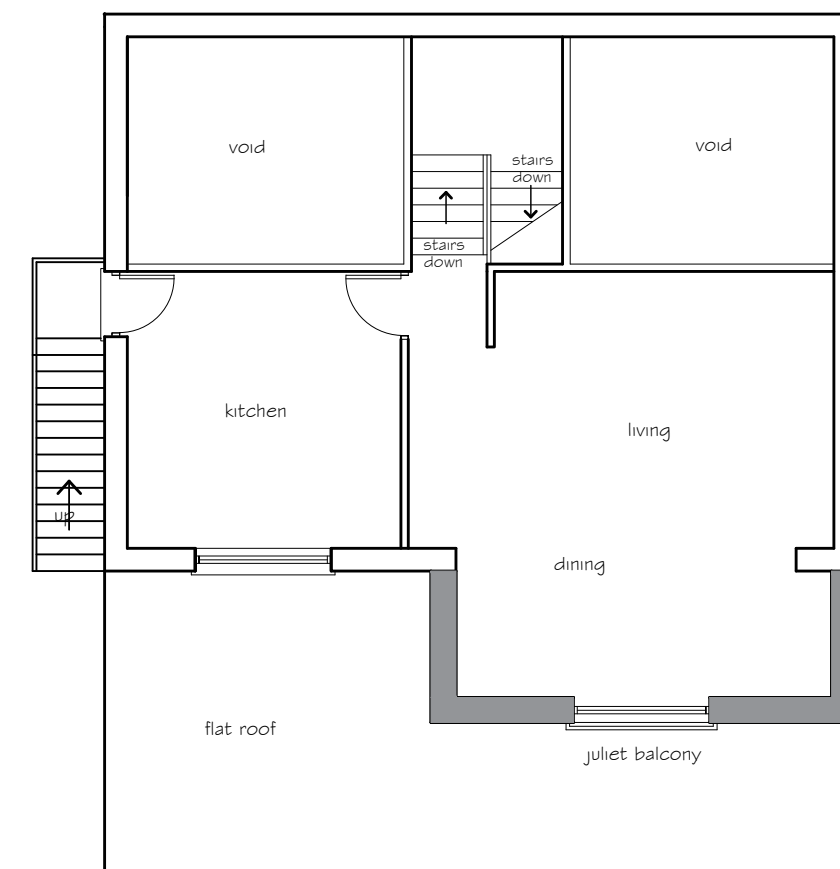

Proposed First Floor Plan

PETER JONES
TALBOT DESIGN SERVICES
mobile: 07817538014
email: jonespeter177@gmail.com

project title
Proposed rear extension
6 Baglan Heights
Port Talbot

drawing title
proposed elevations
and floor plans

date Nov 2020 scale 1:100
drawing No
6 BH - 02