




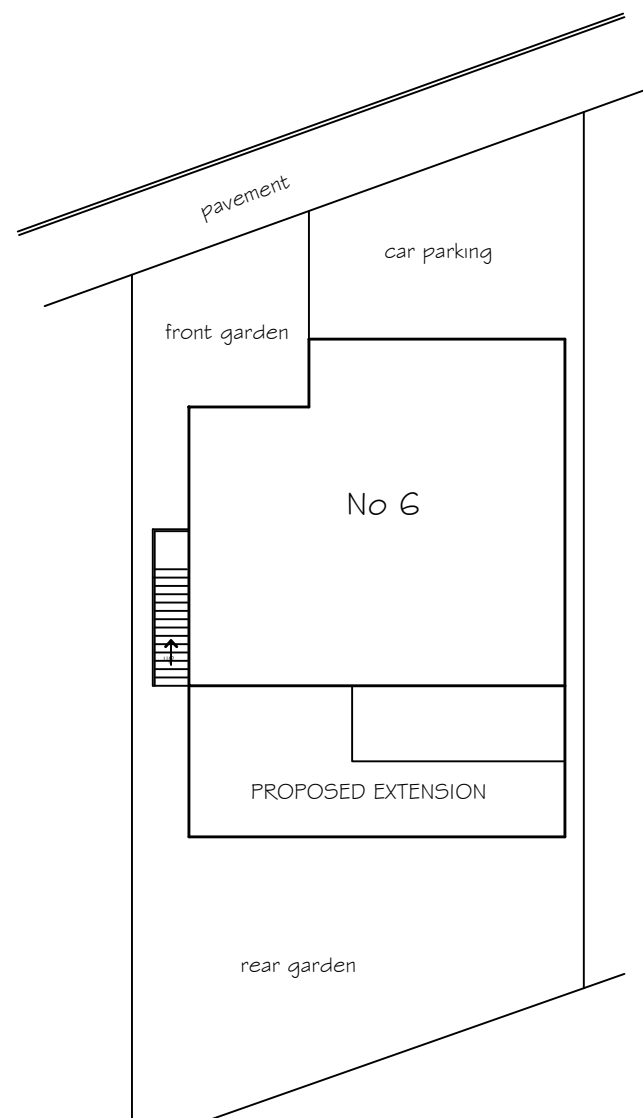

SITE PLAN 1:200

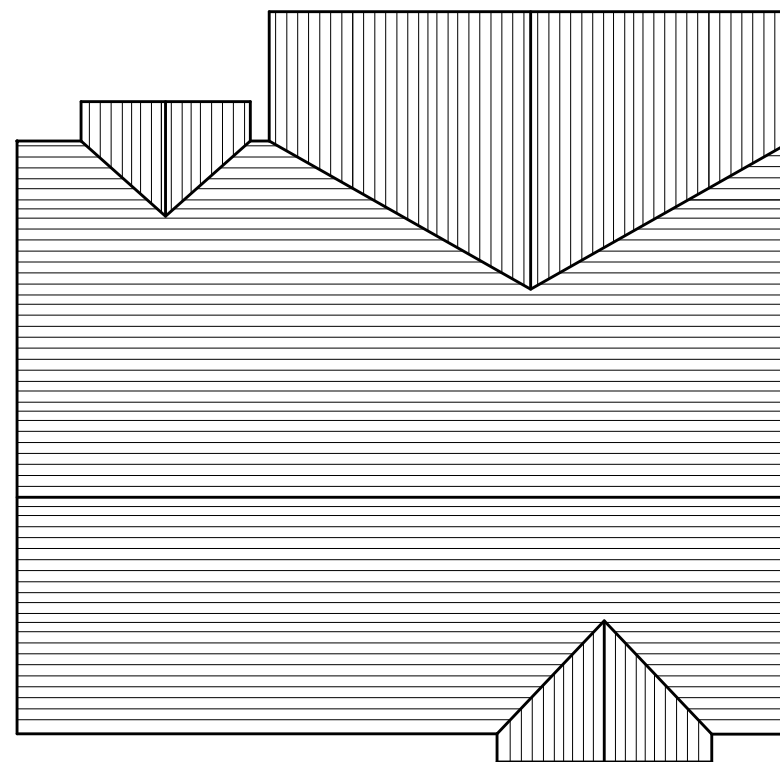

EXISTING ROOF PLAN

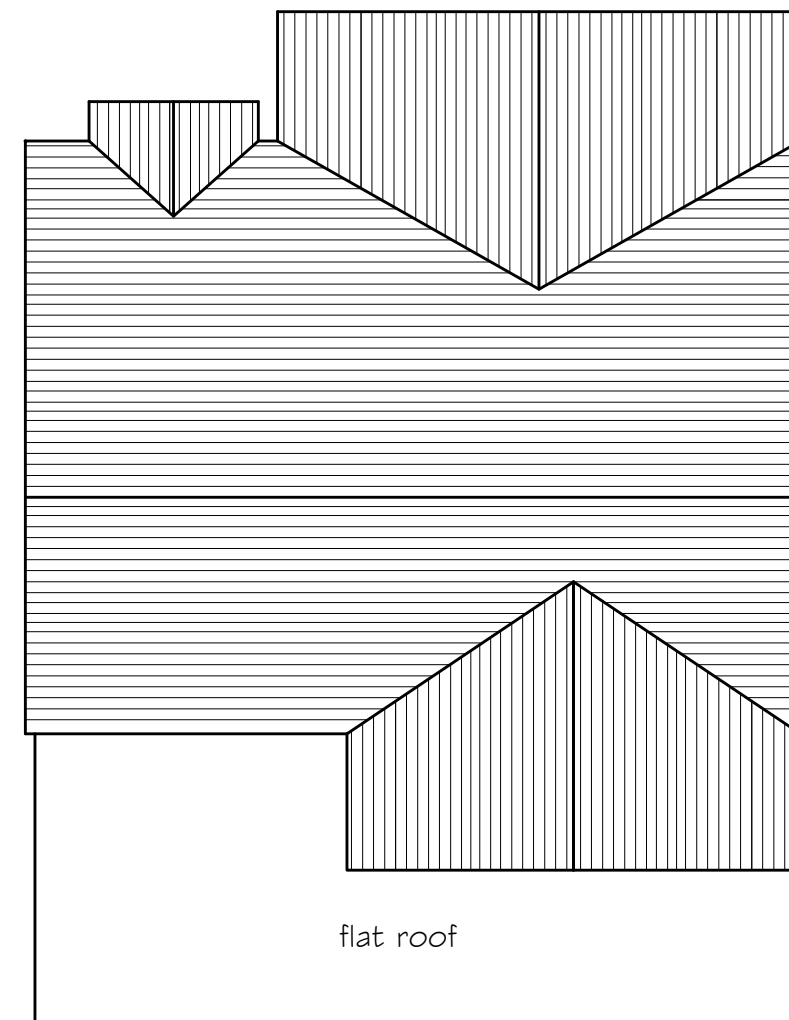

PROPOSED ROOF PLAN

PETER JONES
TALBOT DESIGN SERVICES
mobile: 07817538014
email: jonespeter177@gmail.com

project title
Proposed rear extension
6 Baglan Heights
Port Talbot

drawing title
existing and proposed
roof plans

date Dec 2020 scale 1:100
drawing No 6 BH - 03