



NOTES:



DRAWING STATUS

Planning

PROJECT

Outbuilding, 19 Glan Hafren,
Baglan

TITLE

Sketch 3D

CLIENT

Mr Lee Warlow

DRAWN BY Gareth Owen	DATE 04.12.20
-------------------------	------------------

SCALE (@A3)	PROJECT NO. GOCD LW01
-------------	--------------------------

DRAWING NO. A100	REV A
---------------------	----------

GO CONCEPT DESIGNS LTD, 9 DARWIN RD, PORT TALBOT, SA12 6BT
gareth@goconceptdesigns.co.uk



NOTES:



DRAWING STATUS

Planning

PROJECT

Outbuilding, 19 Glan Hafren,
Baglan

TITLE

Sketch 3D Section

CLIENT

Mr Lee Warlow

DRAWN BY
Gareth Owen

DATE
04.12.20



SCALE (@A3)

PROJECT NO.
GOCD LW01

DRAWING NO.
A101

REV
A

GO CONCEPT DESIGNS LTD, 9 DARWIN RD, PORT TALBOT, SA12 6BT
gareth@goconceptdesigns.co.uk

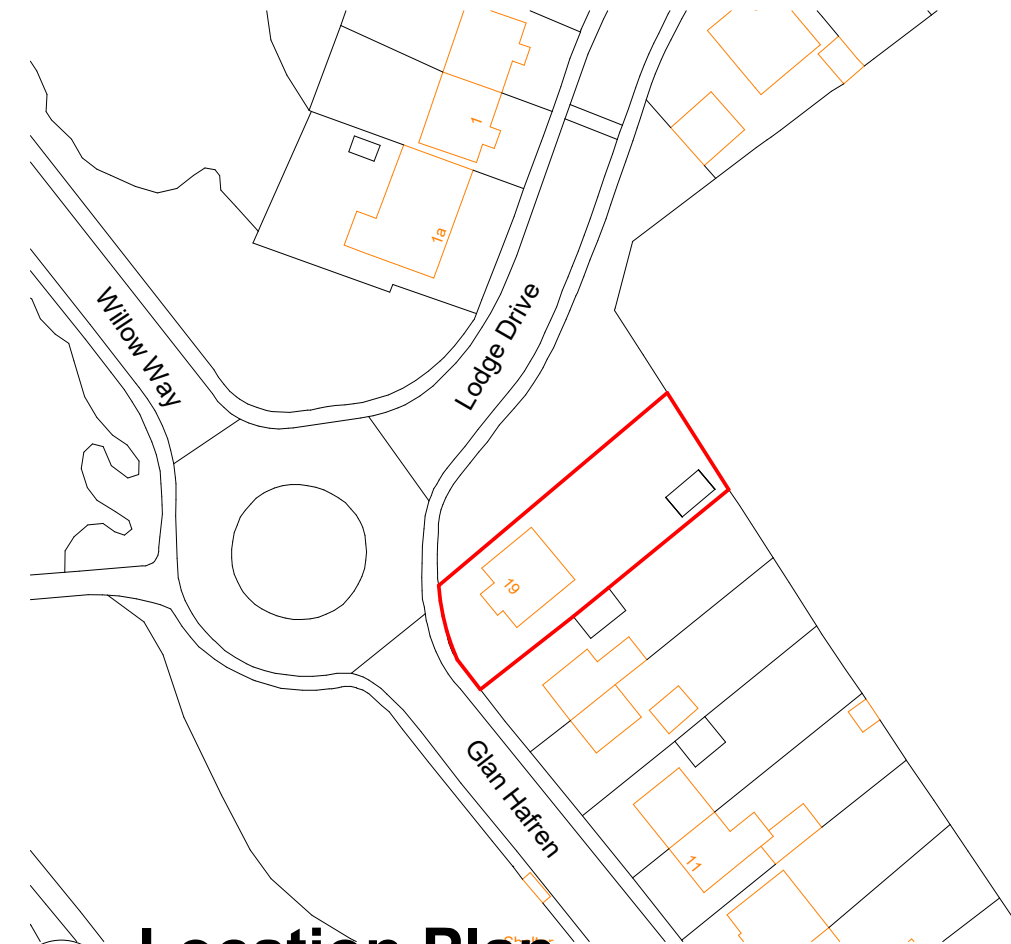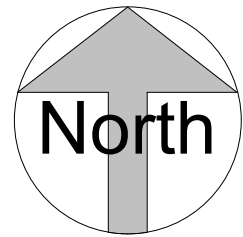

1 **Location Plan**
1 : 1000



2 **Existing Site Plan**
1 : 500



3 **Proposed Site Plan**
1 : 500

NOTES:



DRAWING STATUS

Planning

PROJECT

Outbuilding, 19 Glan Hafren,
Baglan

TITLE

Location & Site Plans

CLIENT

Mr Lee Warlow

DRAWN BY
Gareth Owen

DATE
04.12.20


SCALE (@A3)
As indicated

PROJECT NO.
GOCD LW01


DRAWING NO.
P001

REV
-

GO CONCEPT DESIGNS LTD, 9 DARWIN RD, PORT TALBOT, SA12 6BT
gareth@goconceptdesigns.co.uk

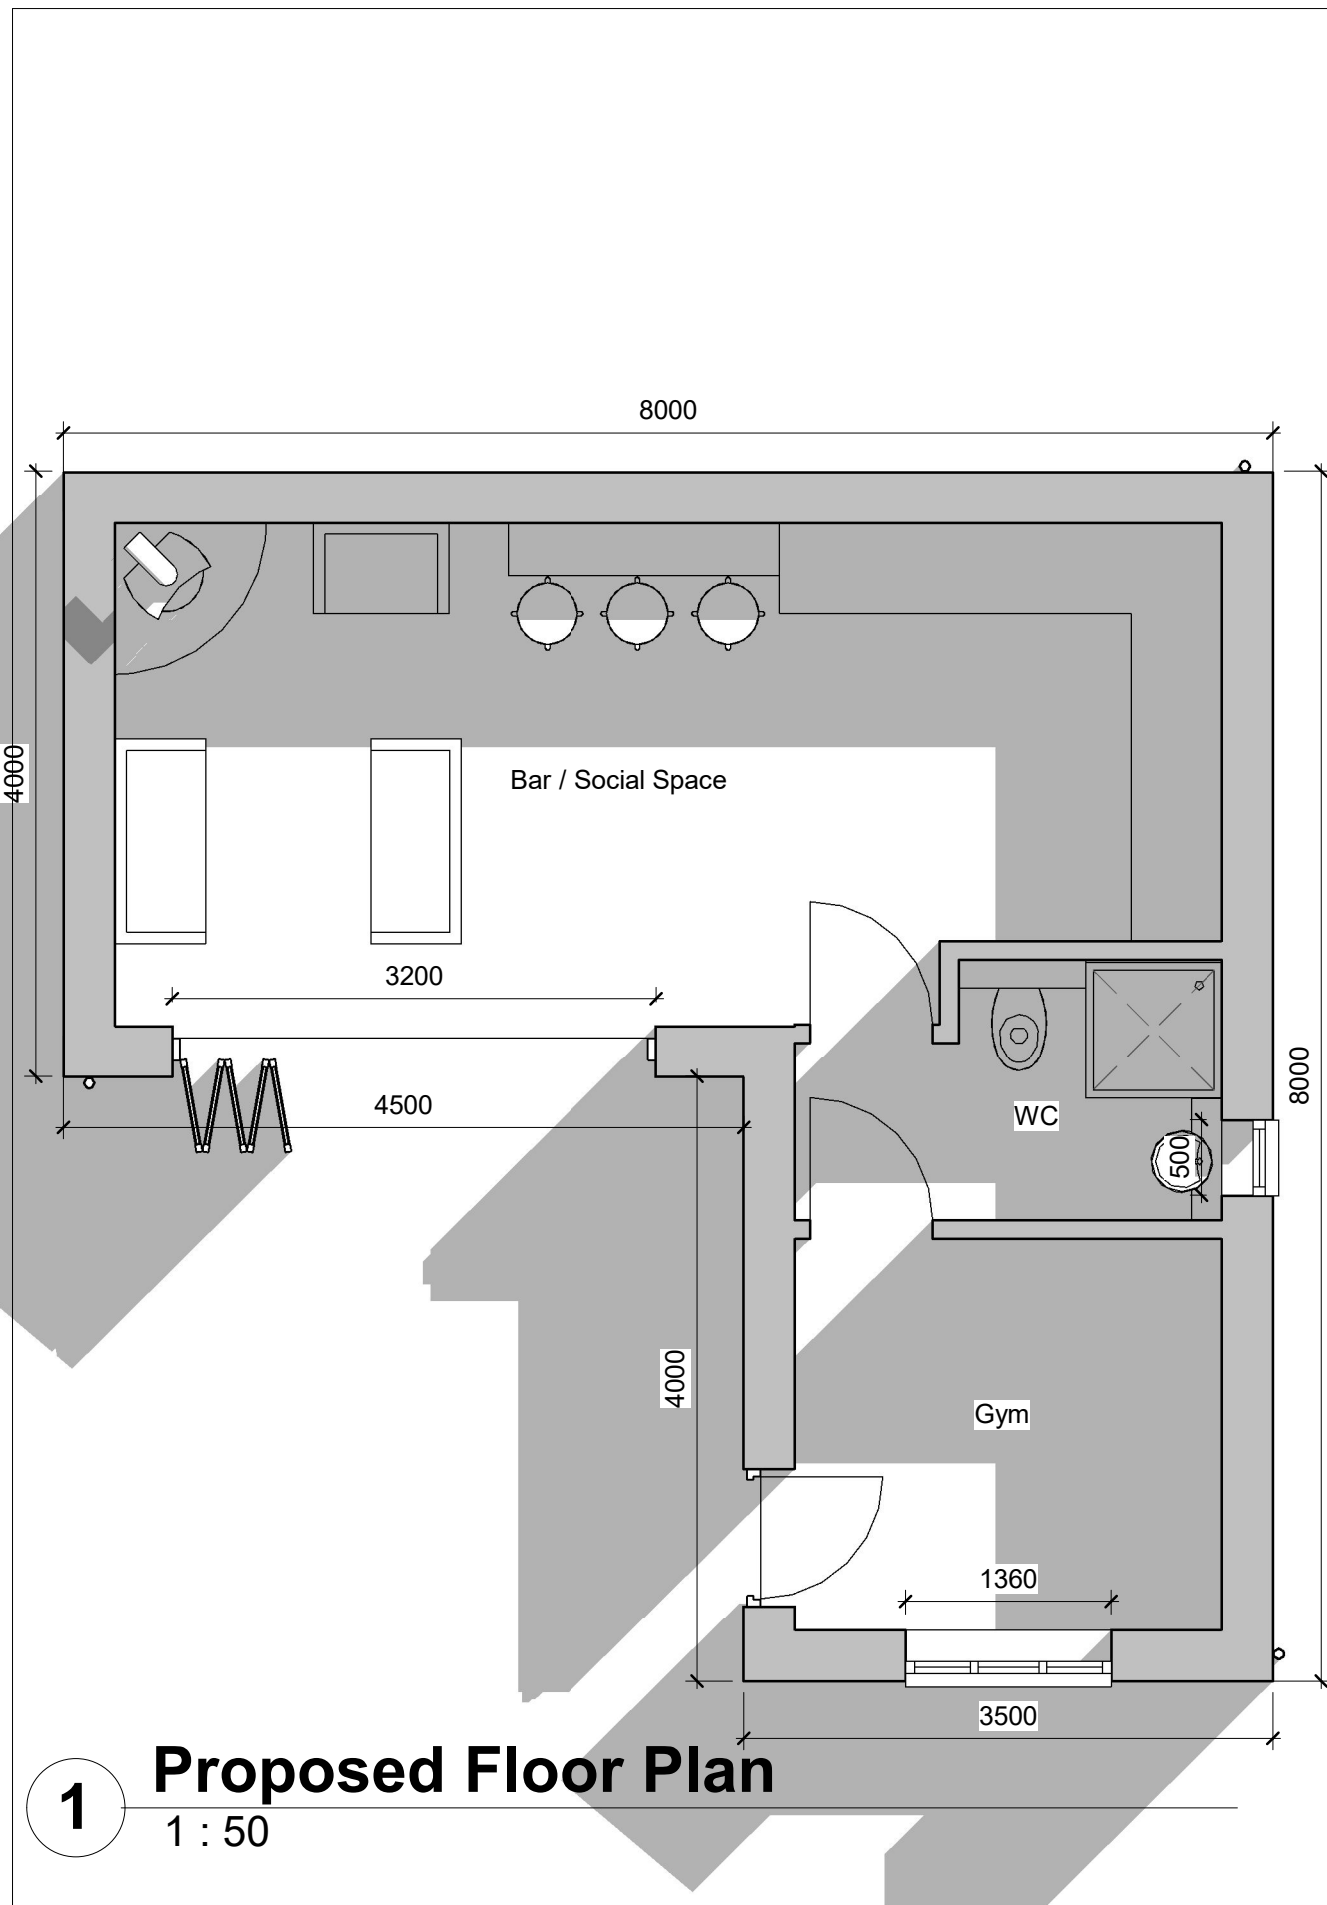

1 Proposed Floor Plan
1 : 50

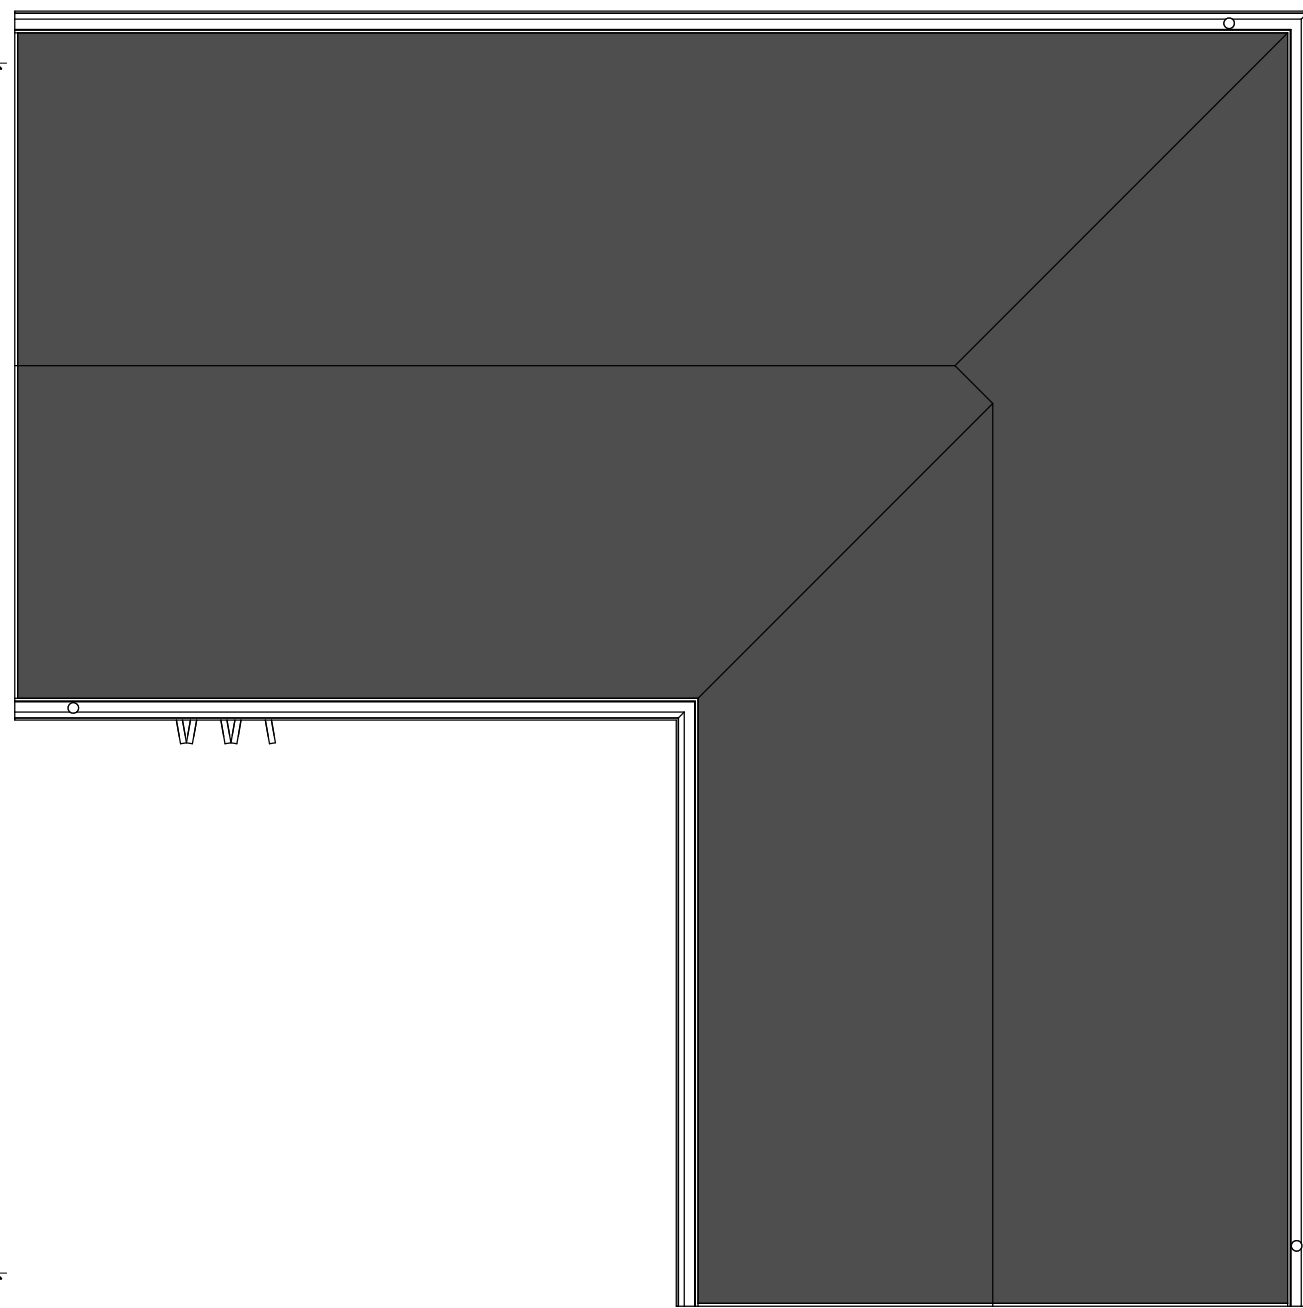

2 Proposed Roof Plan
1 : 50

NOTES:



DRAWING STATUS

Planning

PROJECT

Outbuilding, 19 Glan Hafren,
Baglan

TITLE

Proposed Floor & Roof Plan

CLIENT

Mr Lee Warlow

DRAWN BY
Gareth Owen

DATE
04.12.20

SCALE (@A3)
1 : 50

PROJECT NO.
GOCD LW01


DRAWING NO.
P002

REV
-


GO CONCEPT DESIGNS LTD, 9 DARWIN RD, PORT TALBOT, SA12 6BT
gareth@goconceptdesigns.co.uk



1 Front Elevation
1 : 50

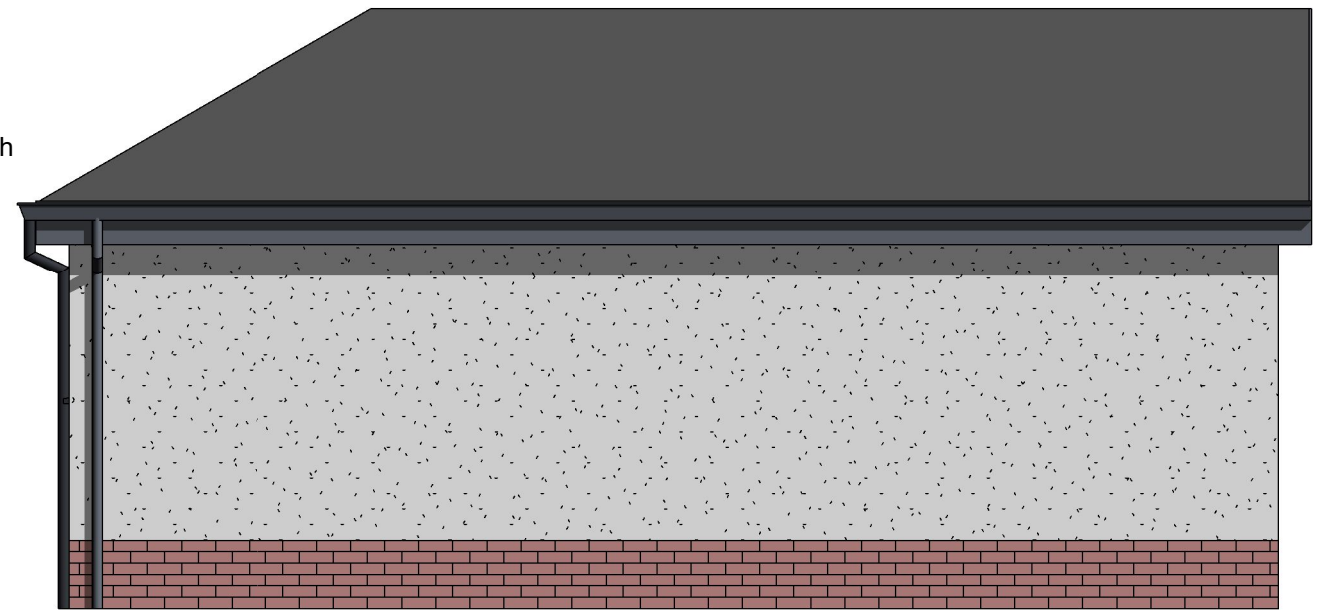

2 Rear Elevation
1 : 50

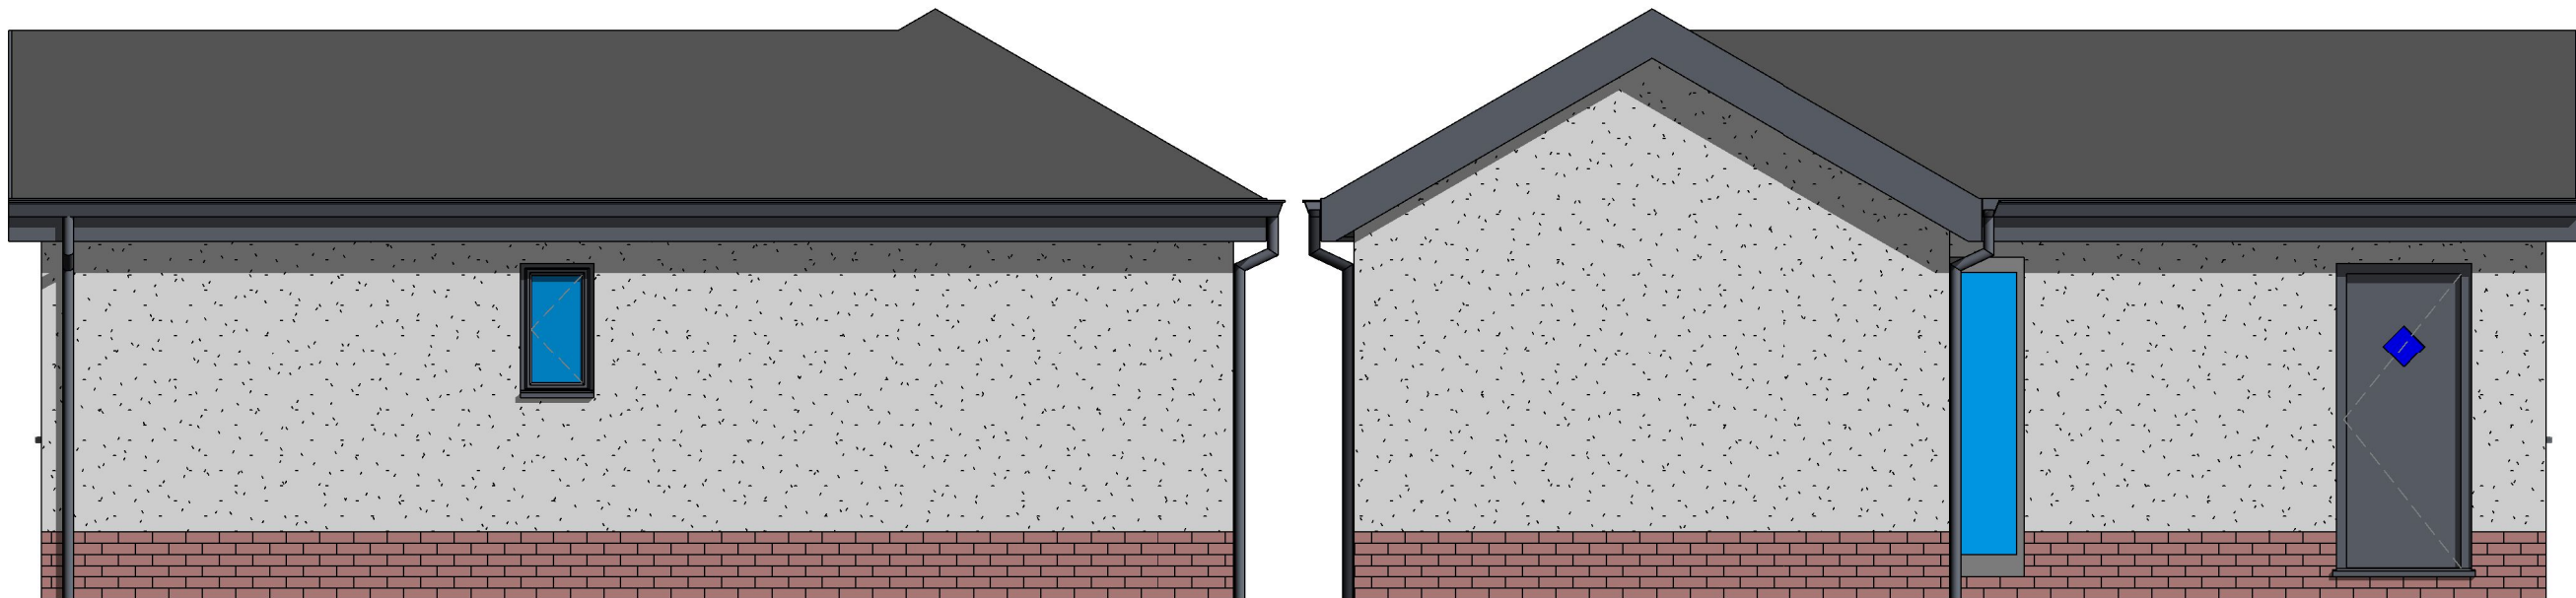


3 Right Elevation
1 : 50

4 Left Elevation
1 : 50



DRAWING STATUS	
Planning	
PROJECT	
Outbuilding, 19 Glan Hafren, Baglan	
TITLE	
Proposed Elevations	
CLIENT	
Mr Lee Warlow	
DRAWN BY Gareth Owen	DATE 04.12.20
SCALE (@A3) 1 : 50	PROJECT NO. GOCD LW01
DRAWING NO. P003	REV -
GO CONCEPT DESIGNS, 9 DARWIN RD, PORT TALBOT, SA12 6BT	
gareth@goconceptdesigns.co.uk	

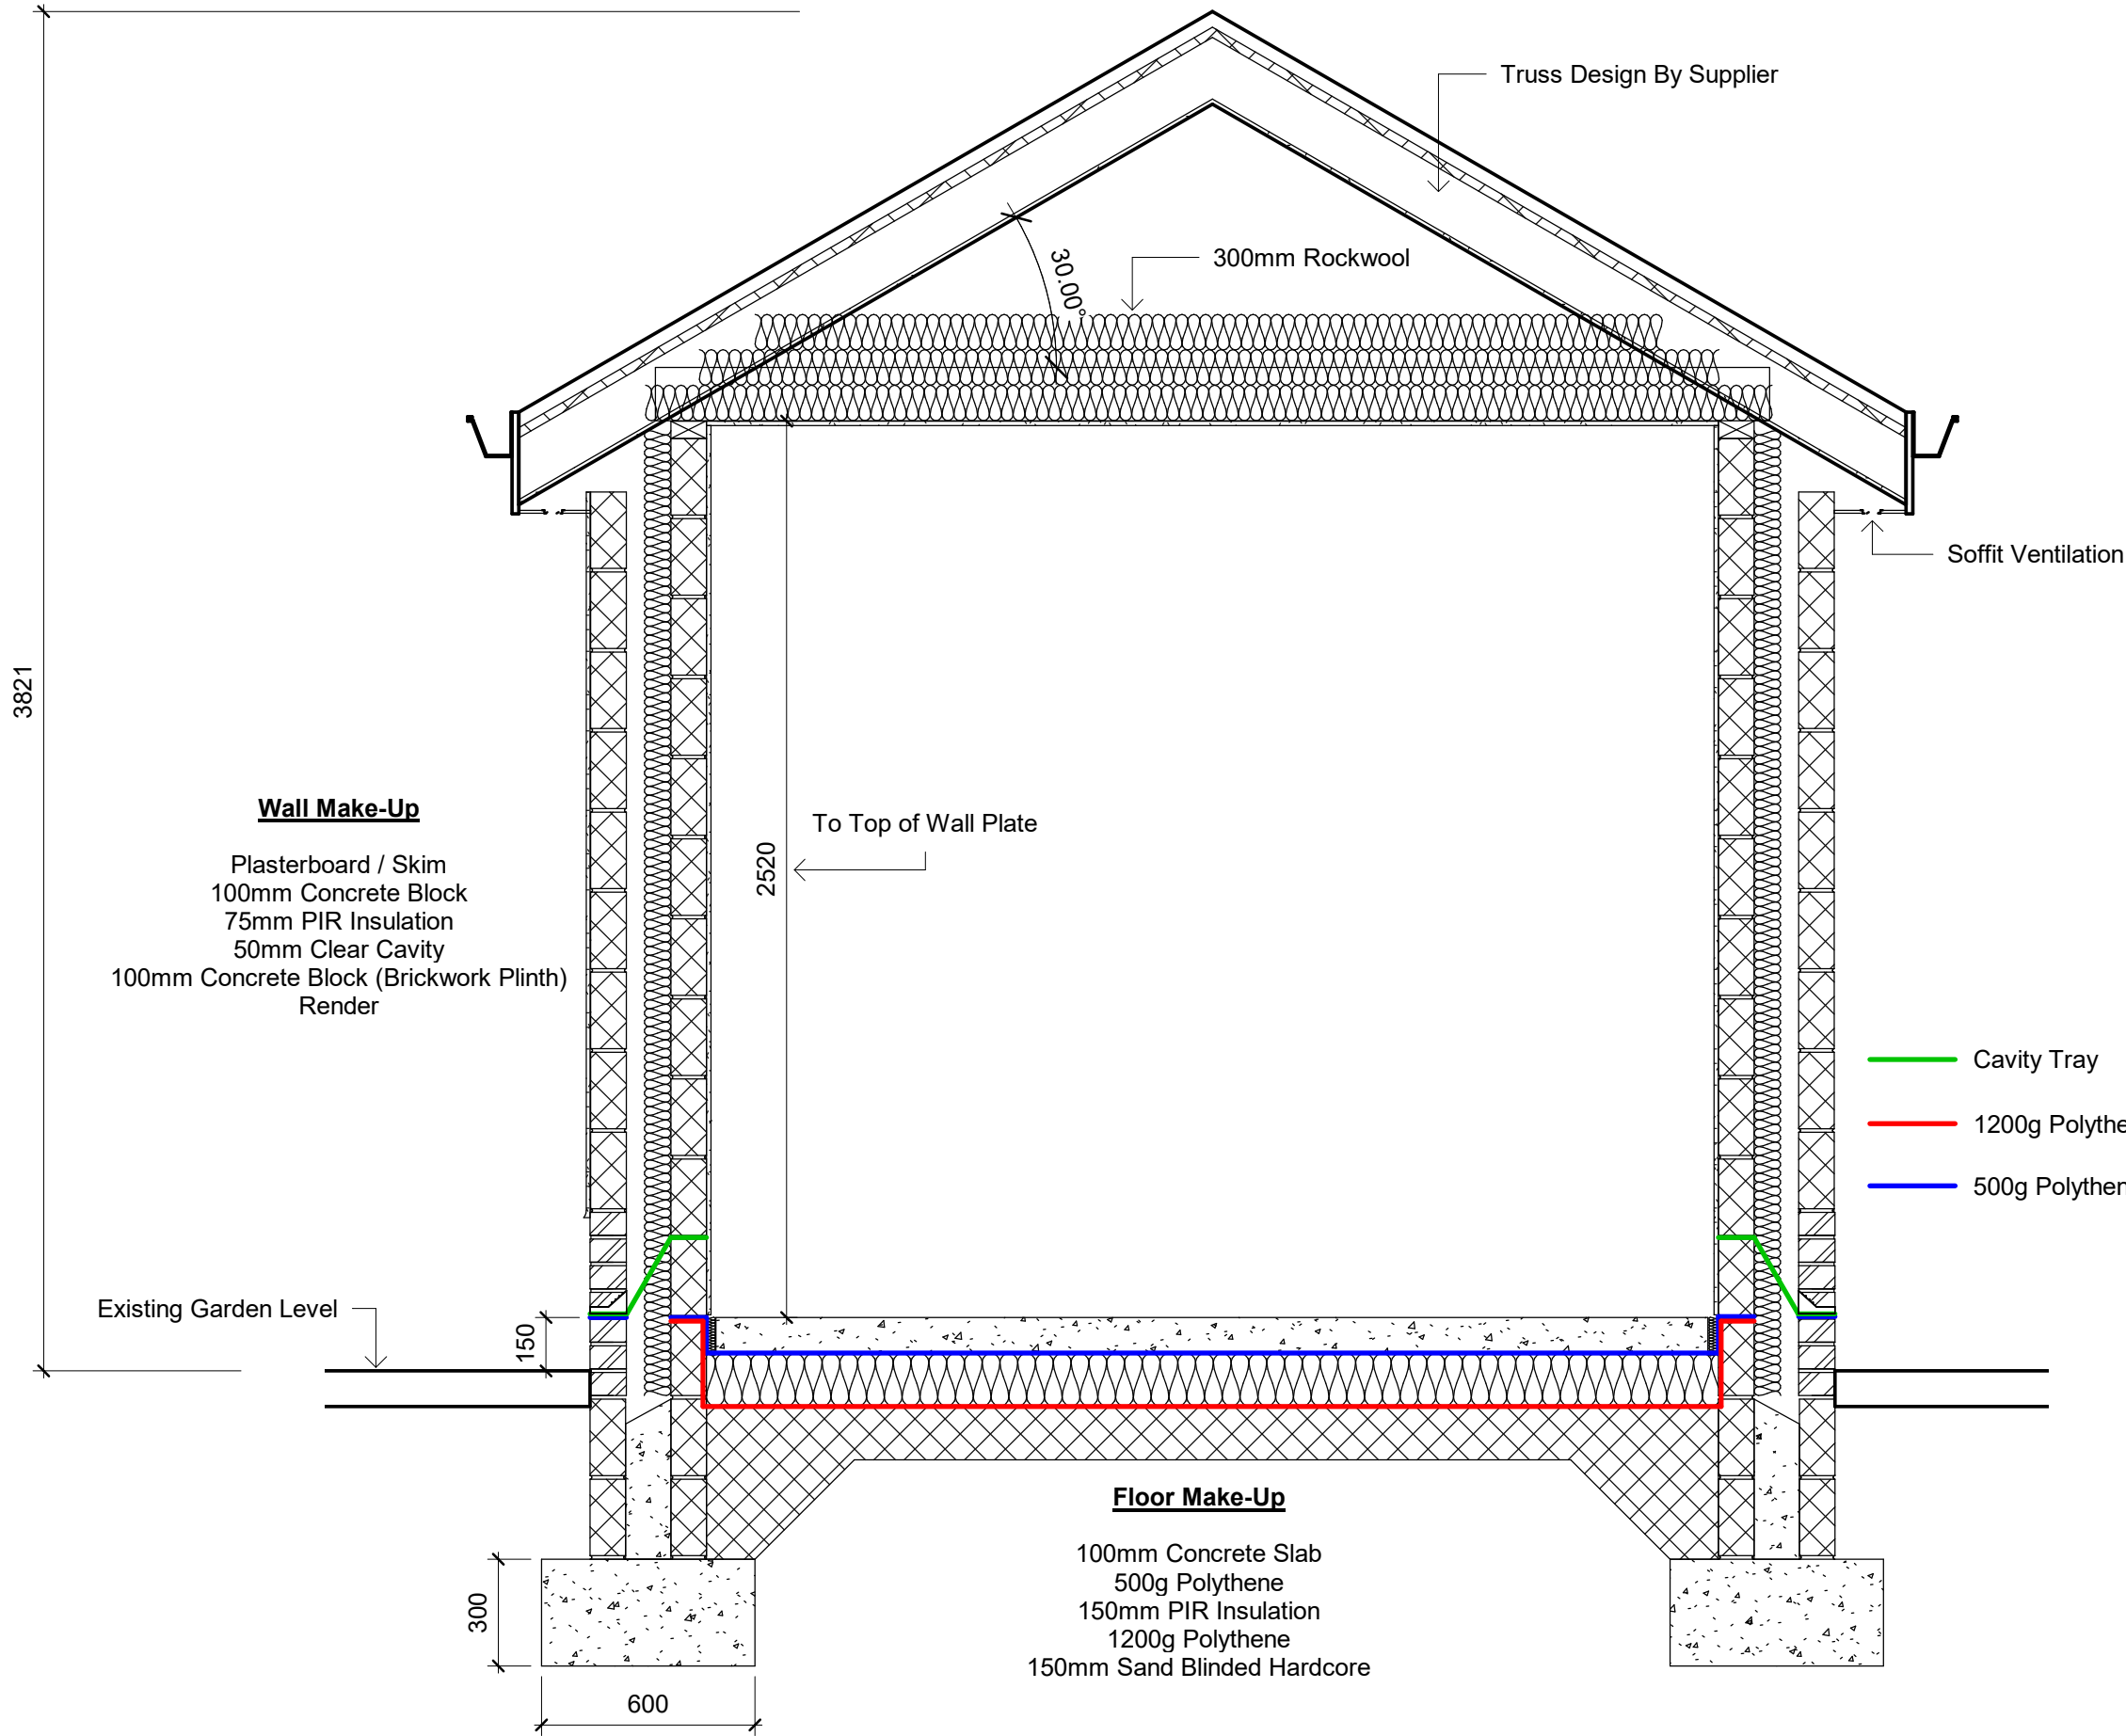

NOTES:



DRAWING STATUS

Planning

PROJECT

Outbuilding, 19 Glan Hafren,
Baglan

TITLE

Proposed Section Details

CLIENT

Mr Lee Warlow

DRAWN BY
Gareth Owen

DATE
04.12.20

SCALE (@A3)
1 : 20

PROJECT NO.
GOCD LW01

DRAWING NO.
P004

REV
-

GO CONCEPT DESIGNS LTD, 9 DARWIN RD, PORT TALBOT, SA12 6BT
gareth@goconceptdesigns.co.uk

1

Typical Section

1 : 20