

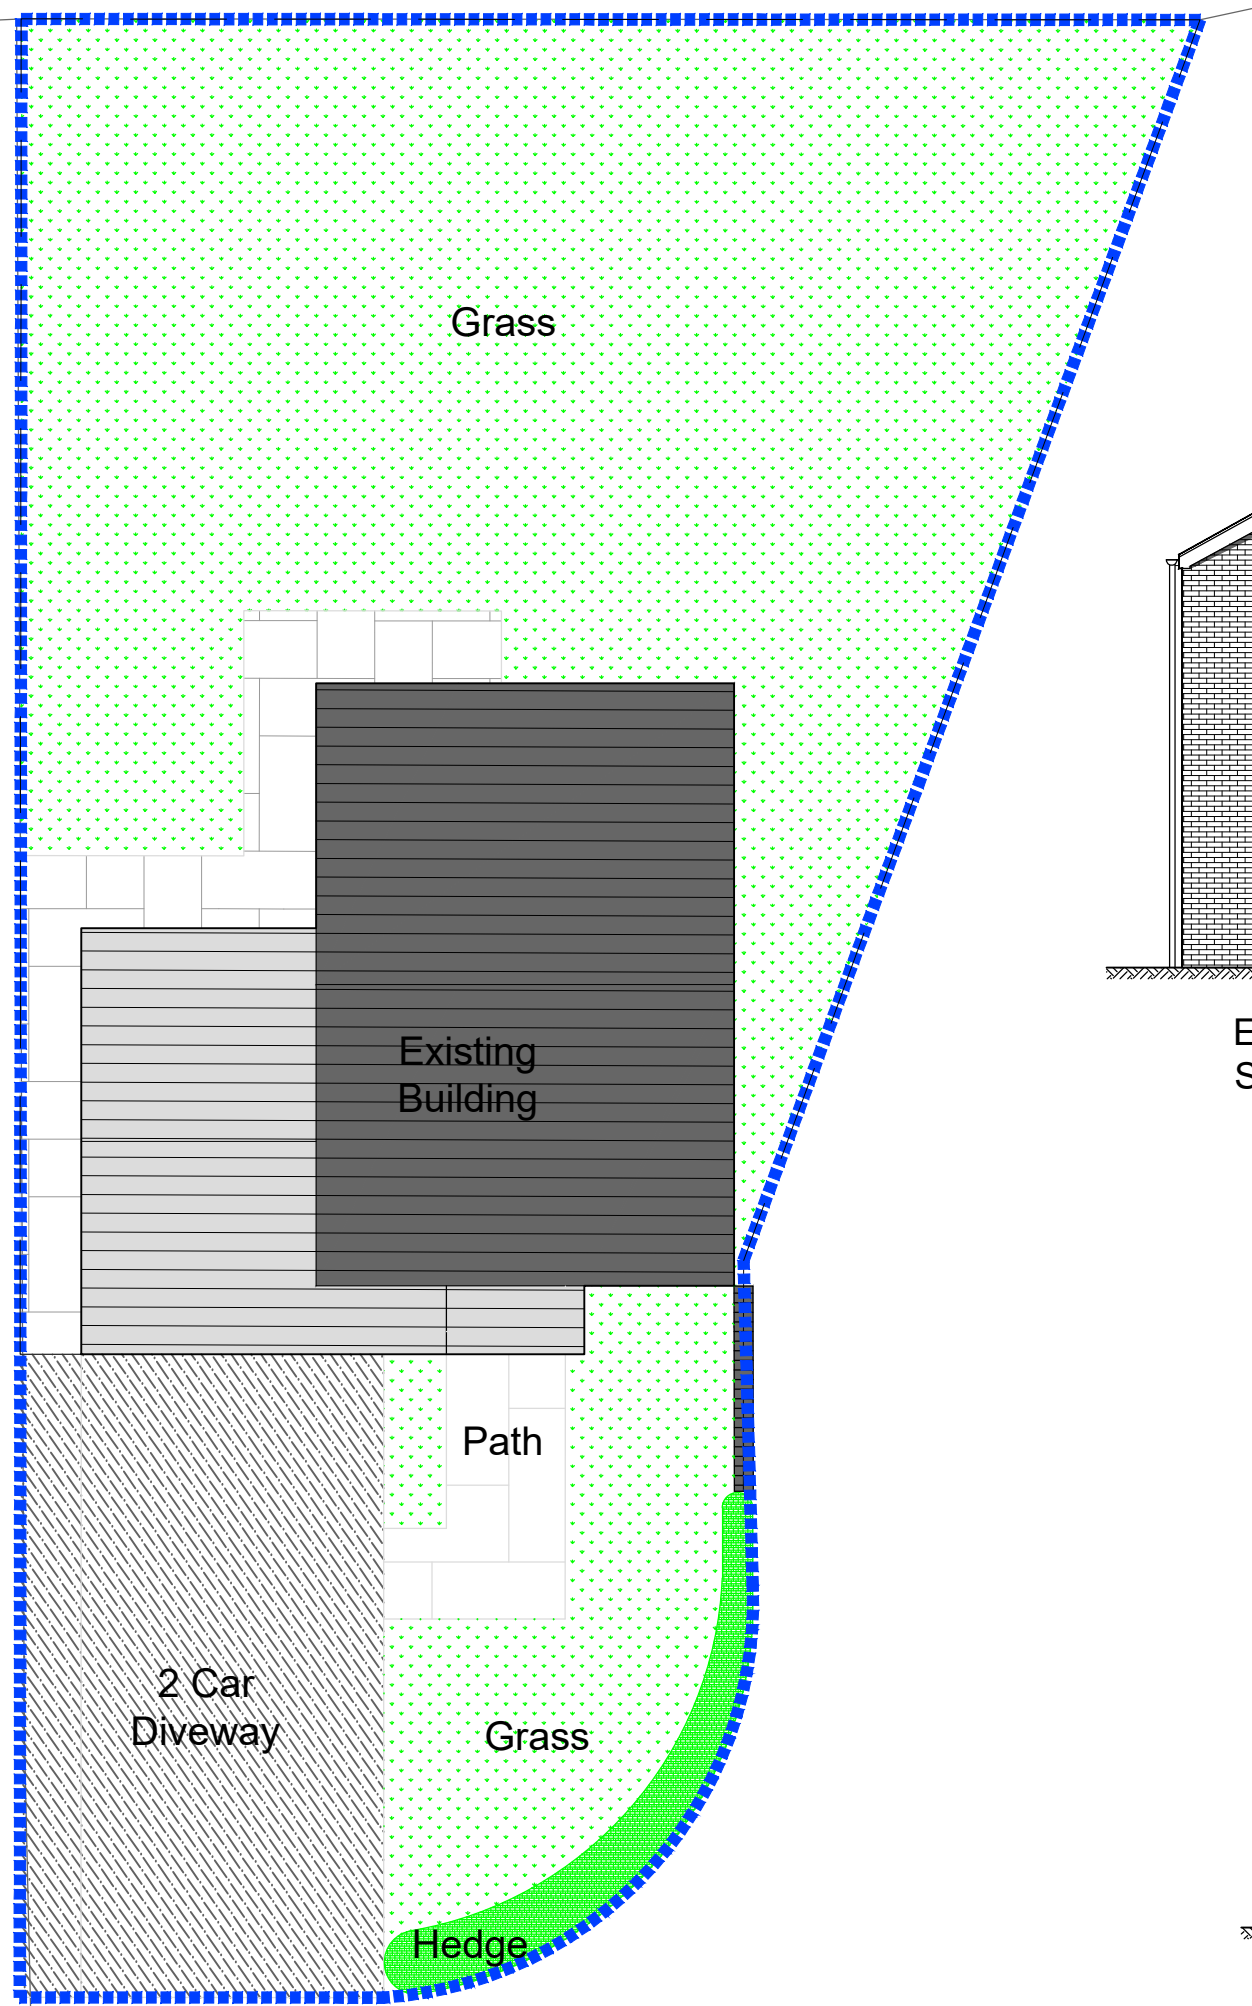



18 Ffynnon Dawel
Existing Layout & Elevations

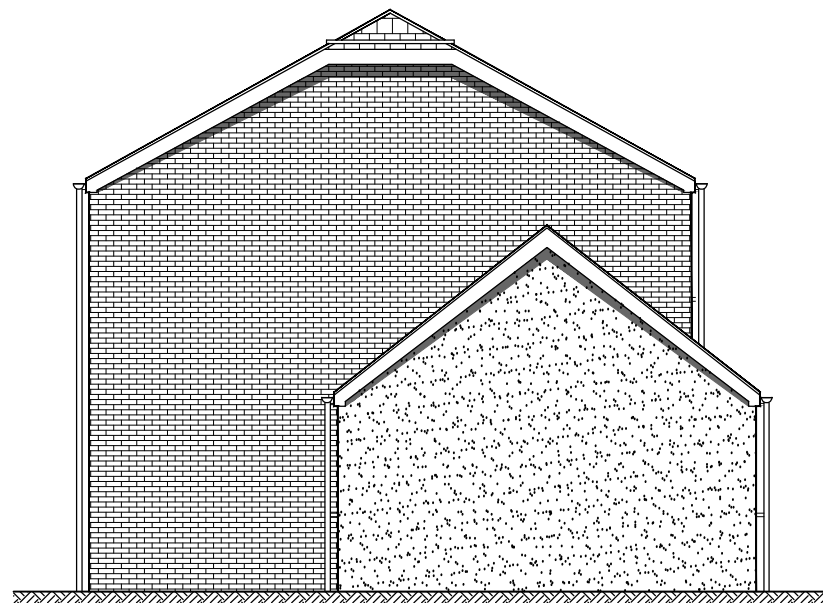

Existing Layout
Scale 1:100

 


Existing Side Elevation
Scale 1:100

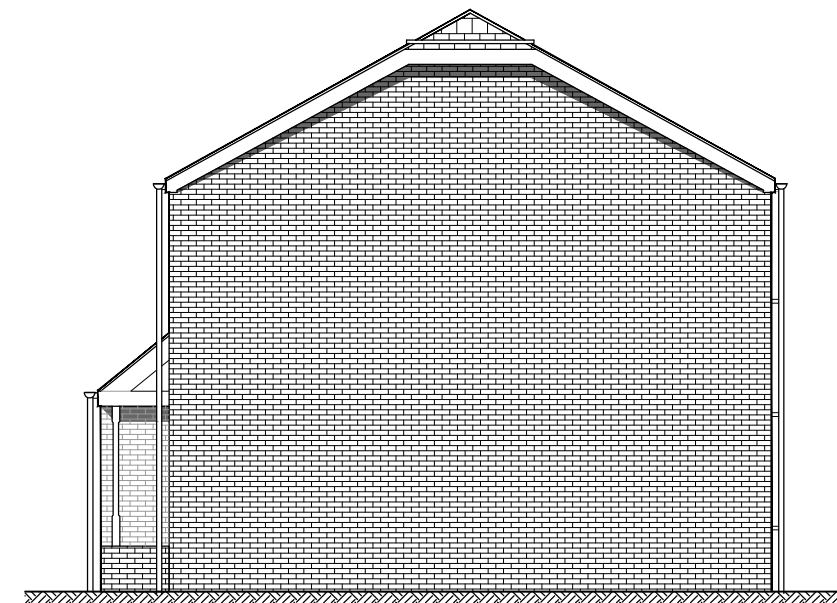

Existing Side Elevation
Scale 1:100



Existing Front Elevation
Scale 1:100

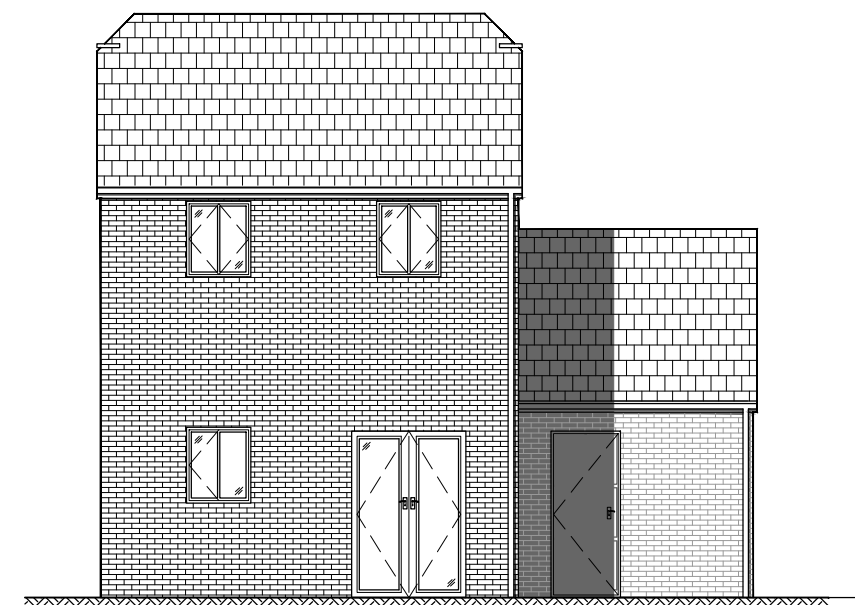

Existing Rear Elevation
Scale 1:100