
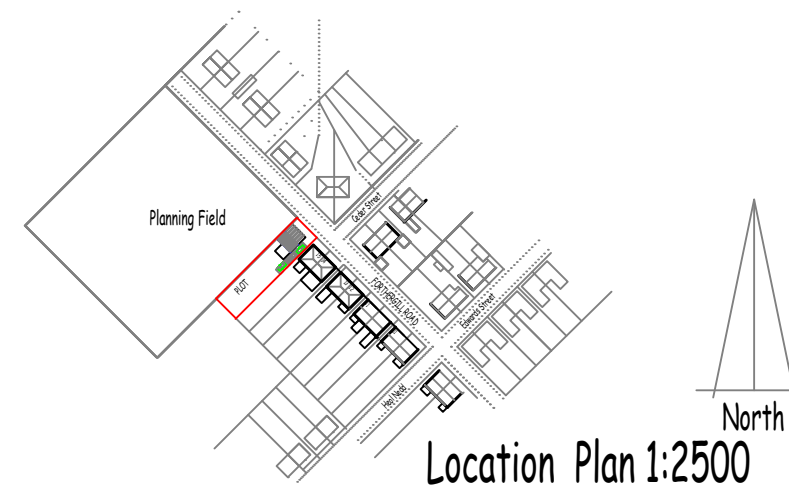


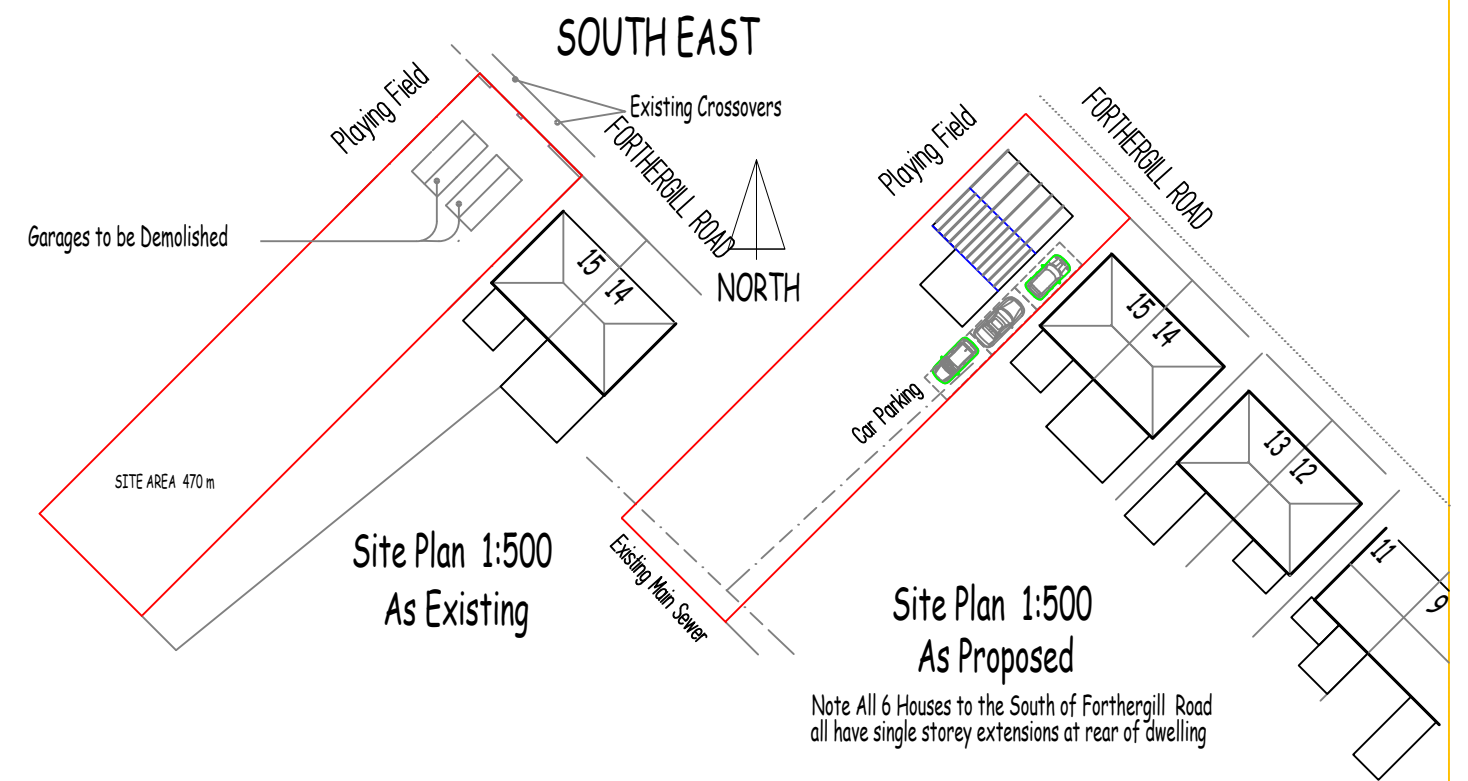

Robert Higgins Architect 105 Penybanc Road Ammanford		B.Sc B. Arch Pensaer Penybanc Carmarthenshire	
Project PLOT ADJACENT TO 18 FORTHGILL ROAD CWMGWRACH. NEATH SA11 5PH			
Drawing Site Plan And Location Plan			
Scale 1:2500 1:500		Project No	
Date 05/11/20		Drawing No	
		20:884 02	