




EXISTING

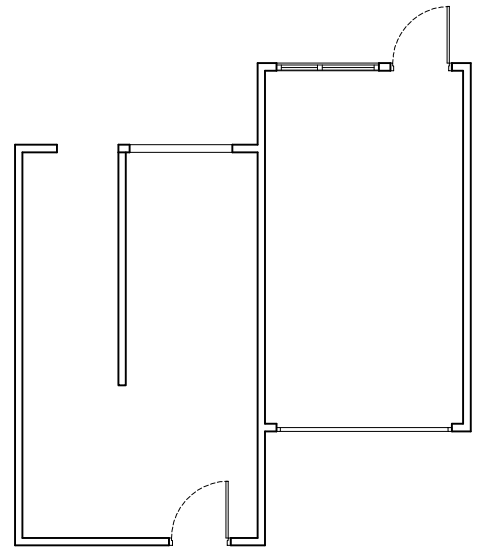


Ground floor plan 1:100

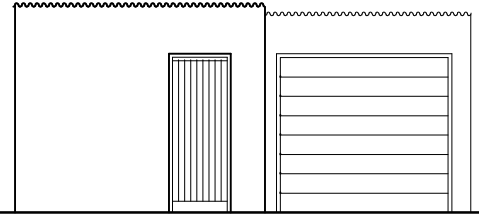


Southeast (rear) elevation 1:100

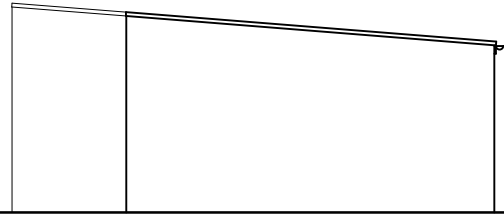

Southwest (side) elevation 1:100

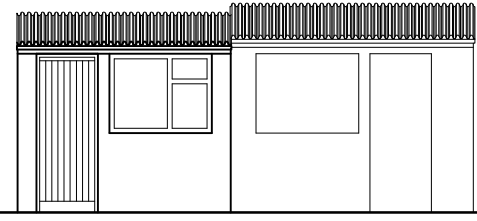

Northwest (front) elevation 1:100

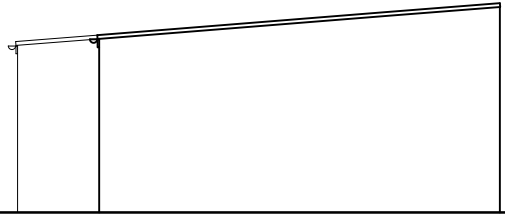


Northeast (side) elevation 1:100




Location plan 1:1250


PROPOSED

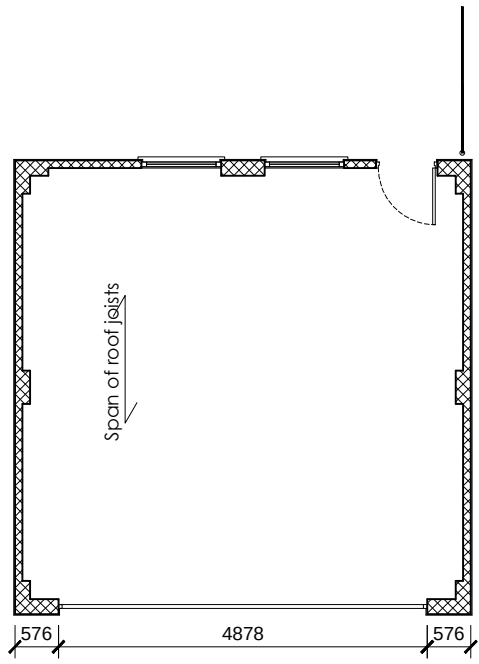


Ground floor plan 1:100

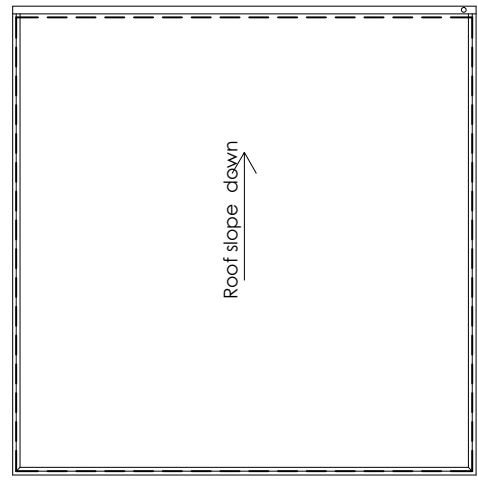


Roof plan 1:100

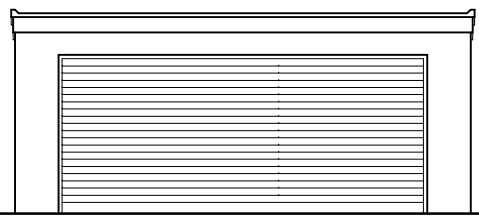

Southeast (rear) elevation 1:100

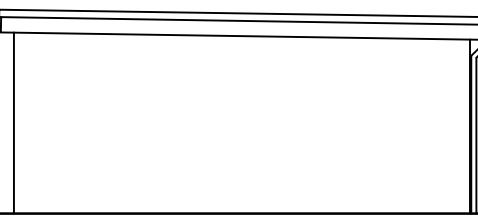


Southwest and northeast (side) elevations 1:100

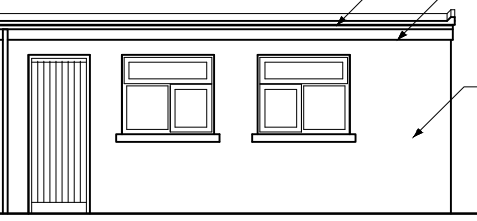

Northwest (front) elevation 1:100

- Grey EPDM roof finish membrane
- White PVCu fascia board
- Render finish to match house

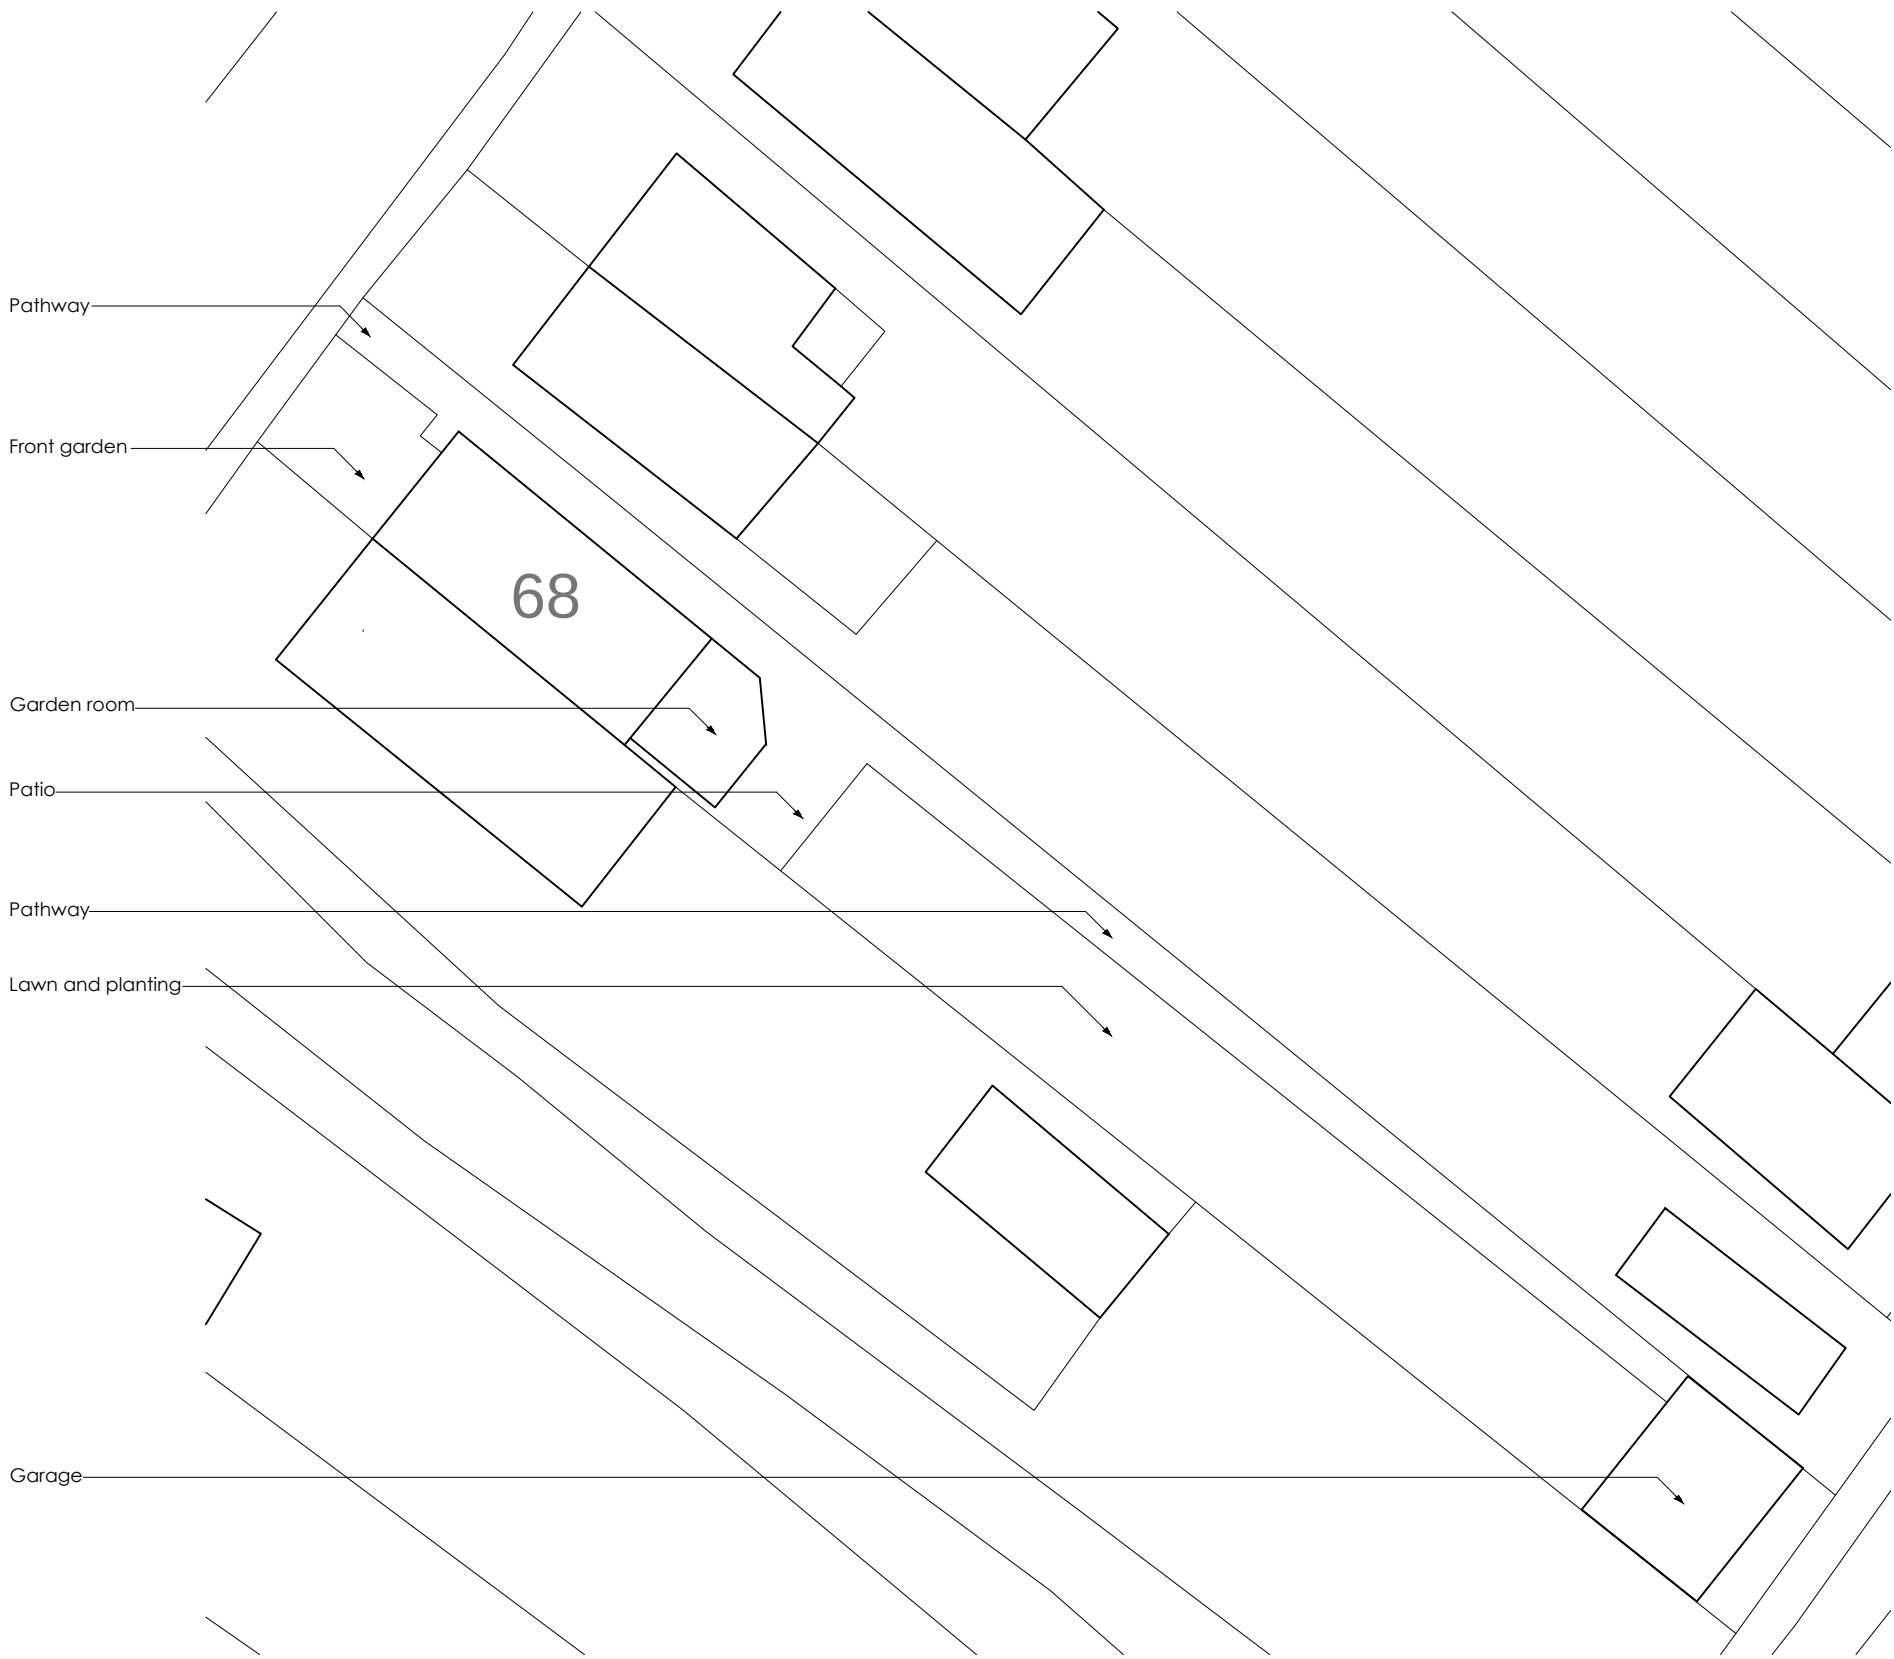

Site layout plan 1:250

The Contractors shall check all dimensions on site and report all errors, discrepancies and omissions to the Architect. Do not scale off this drawing. Use figured dimensions only.

This drawing is copyright. It must not be copied, used or disclosed to third parties without the prior permission of the Architect

Rev B - 03.11.2020 - Garage doors amended from 2 singles to 1 double.
Rev A - 01.10.2019 - Garage pitched roof replaced with flat roof.

Contract Title
Extension at
68 Dulais Road, Seven Sisters,
Neath SA10 9ER
for
Mr Lynn Williams

Drawing Title
Plans and elevations of the
garage as existing and proposed.
Location and site layout plans.

Drawn AgW	Ch'k'd AgW	Date 08.2019
---------------------	----------------------	------------------------

Drawing No.
1275/02

Scale as shown @ A1	Revision B
-------------------------------	----------------------

Stage Preliminary P Building Reg BR	Planning PL Tender T	PL
--	--------------------------------	-----------

 **AgW**
ARCHITECTURE

Architect and Historic Buildings Consultant
12 Burman Street,
Swansea SA1 6BW
Tel: 01792 681115
Mob: 07813 503785
E-mail: info@agwarchitects.co.uk