



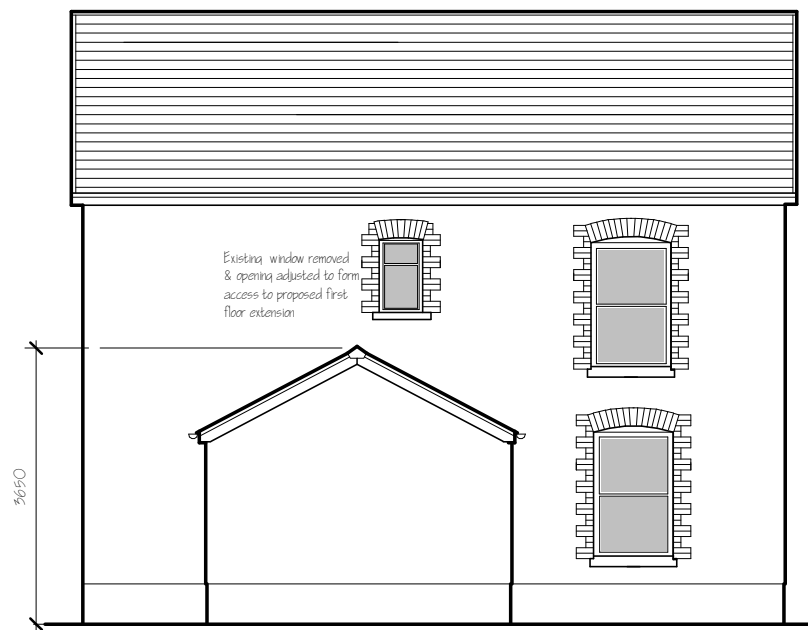

REAR ELEVATION Facing North

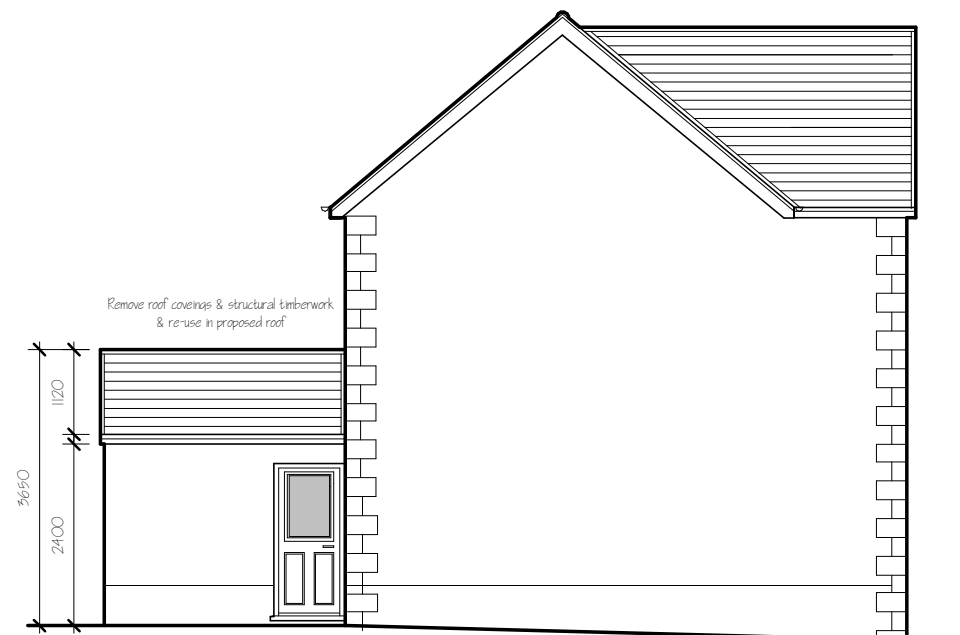


SIDE ELEVATION Facing East




SIDE ELEVATION Facing West

NOTE FRONT ELEVATION FACING SOUTH IS UNAFFECTED

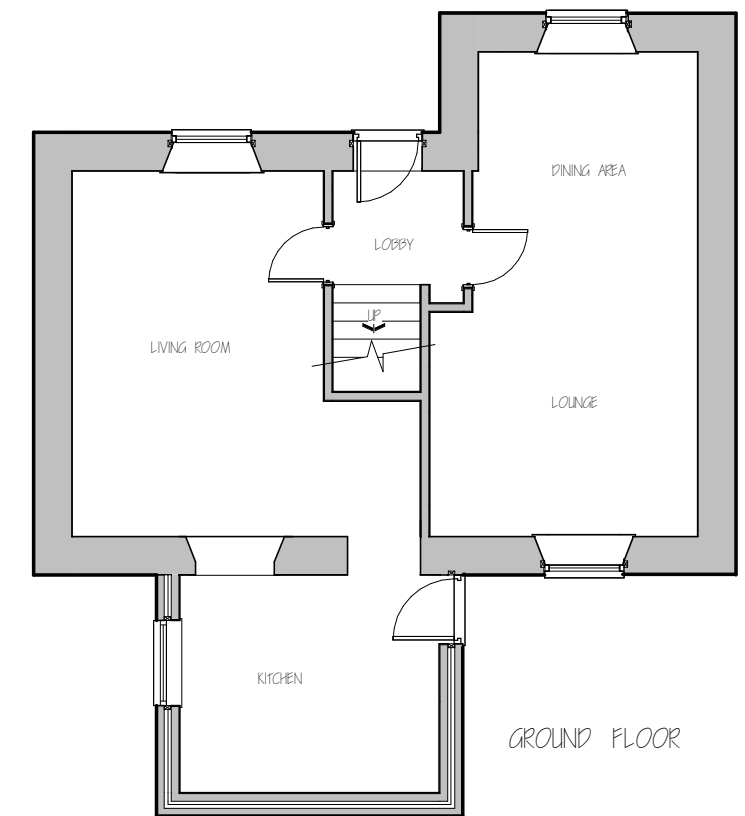

GROUND FLOOR

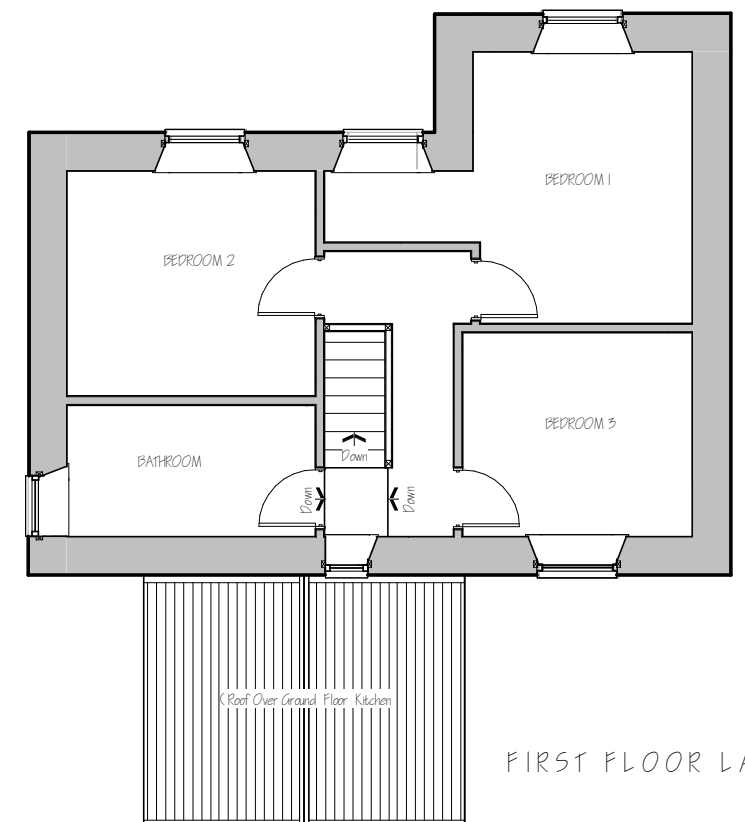

FIRST FLOOR LAYOUT

PROPOSED FIRST FLOOR REAR EXTENSIONS at 87 ALLTWN HILL ROAD, PONTARDAWE, SWANSEA			
EXISTING BUILDING LAYOUT	Date 21.12.20	Dwg No	2021/3
	Scale 1:100	Drawn by	