




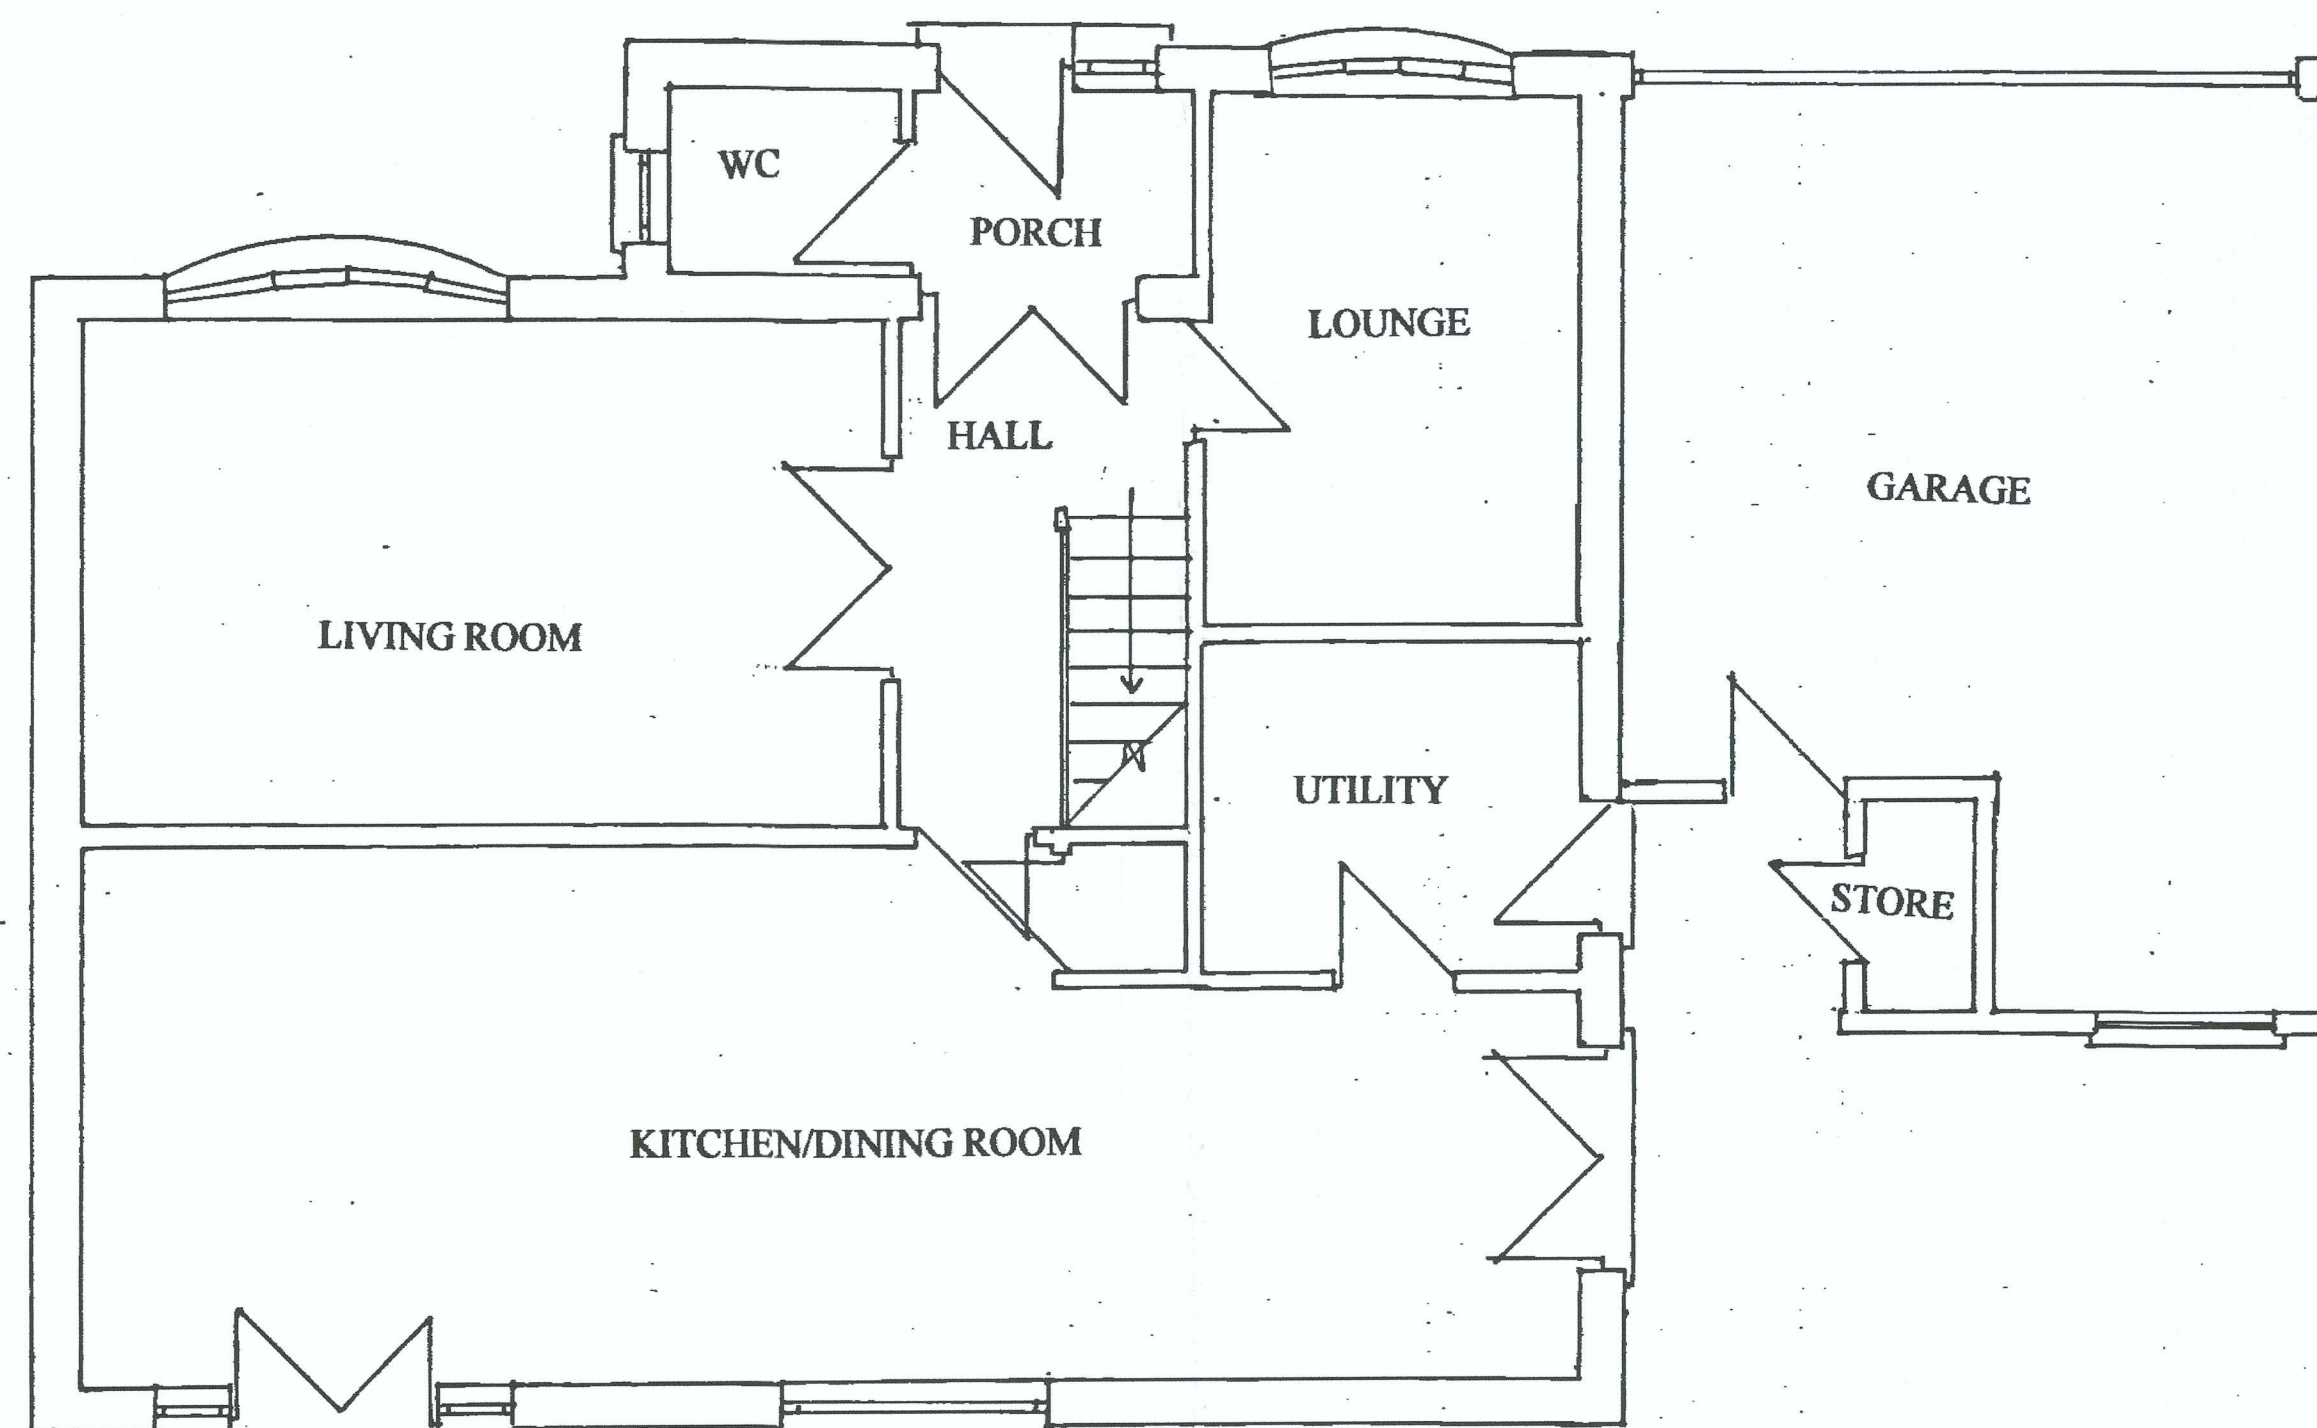

EXISTING GROUND FLOOR PLAN- SCALE 1:50

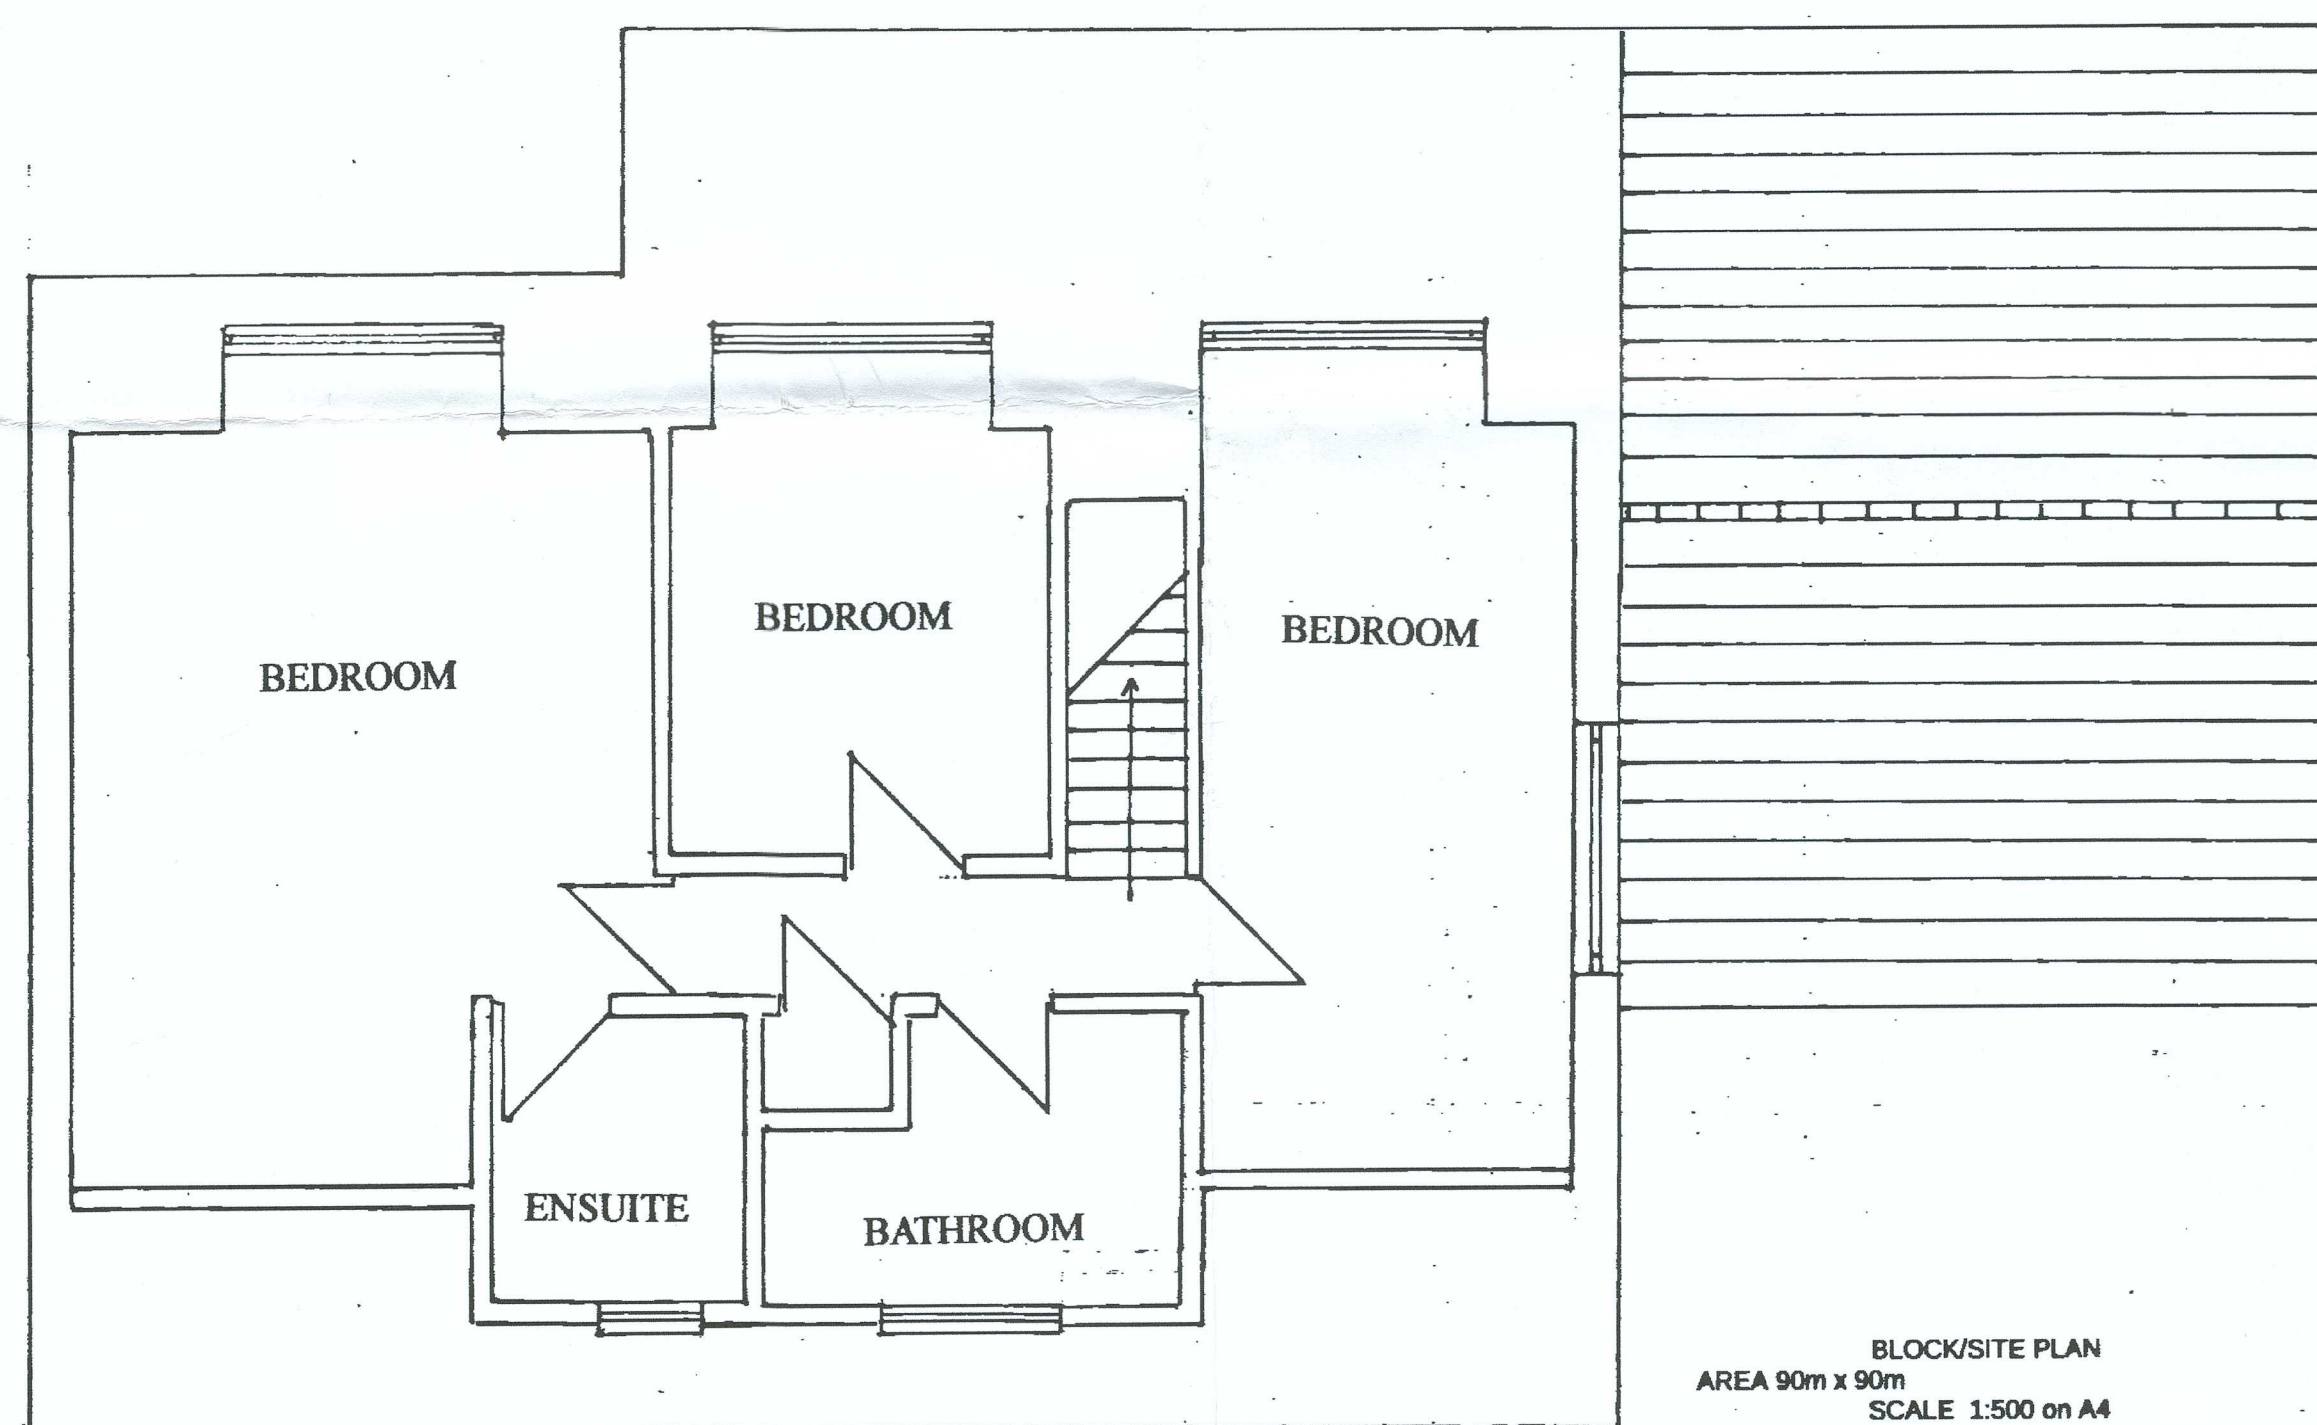

EXISTING FIRST FLOOR PLAN- SCALE 1:50

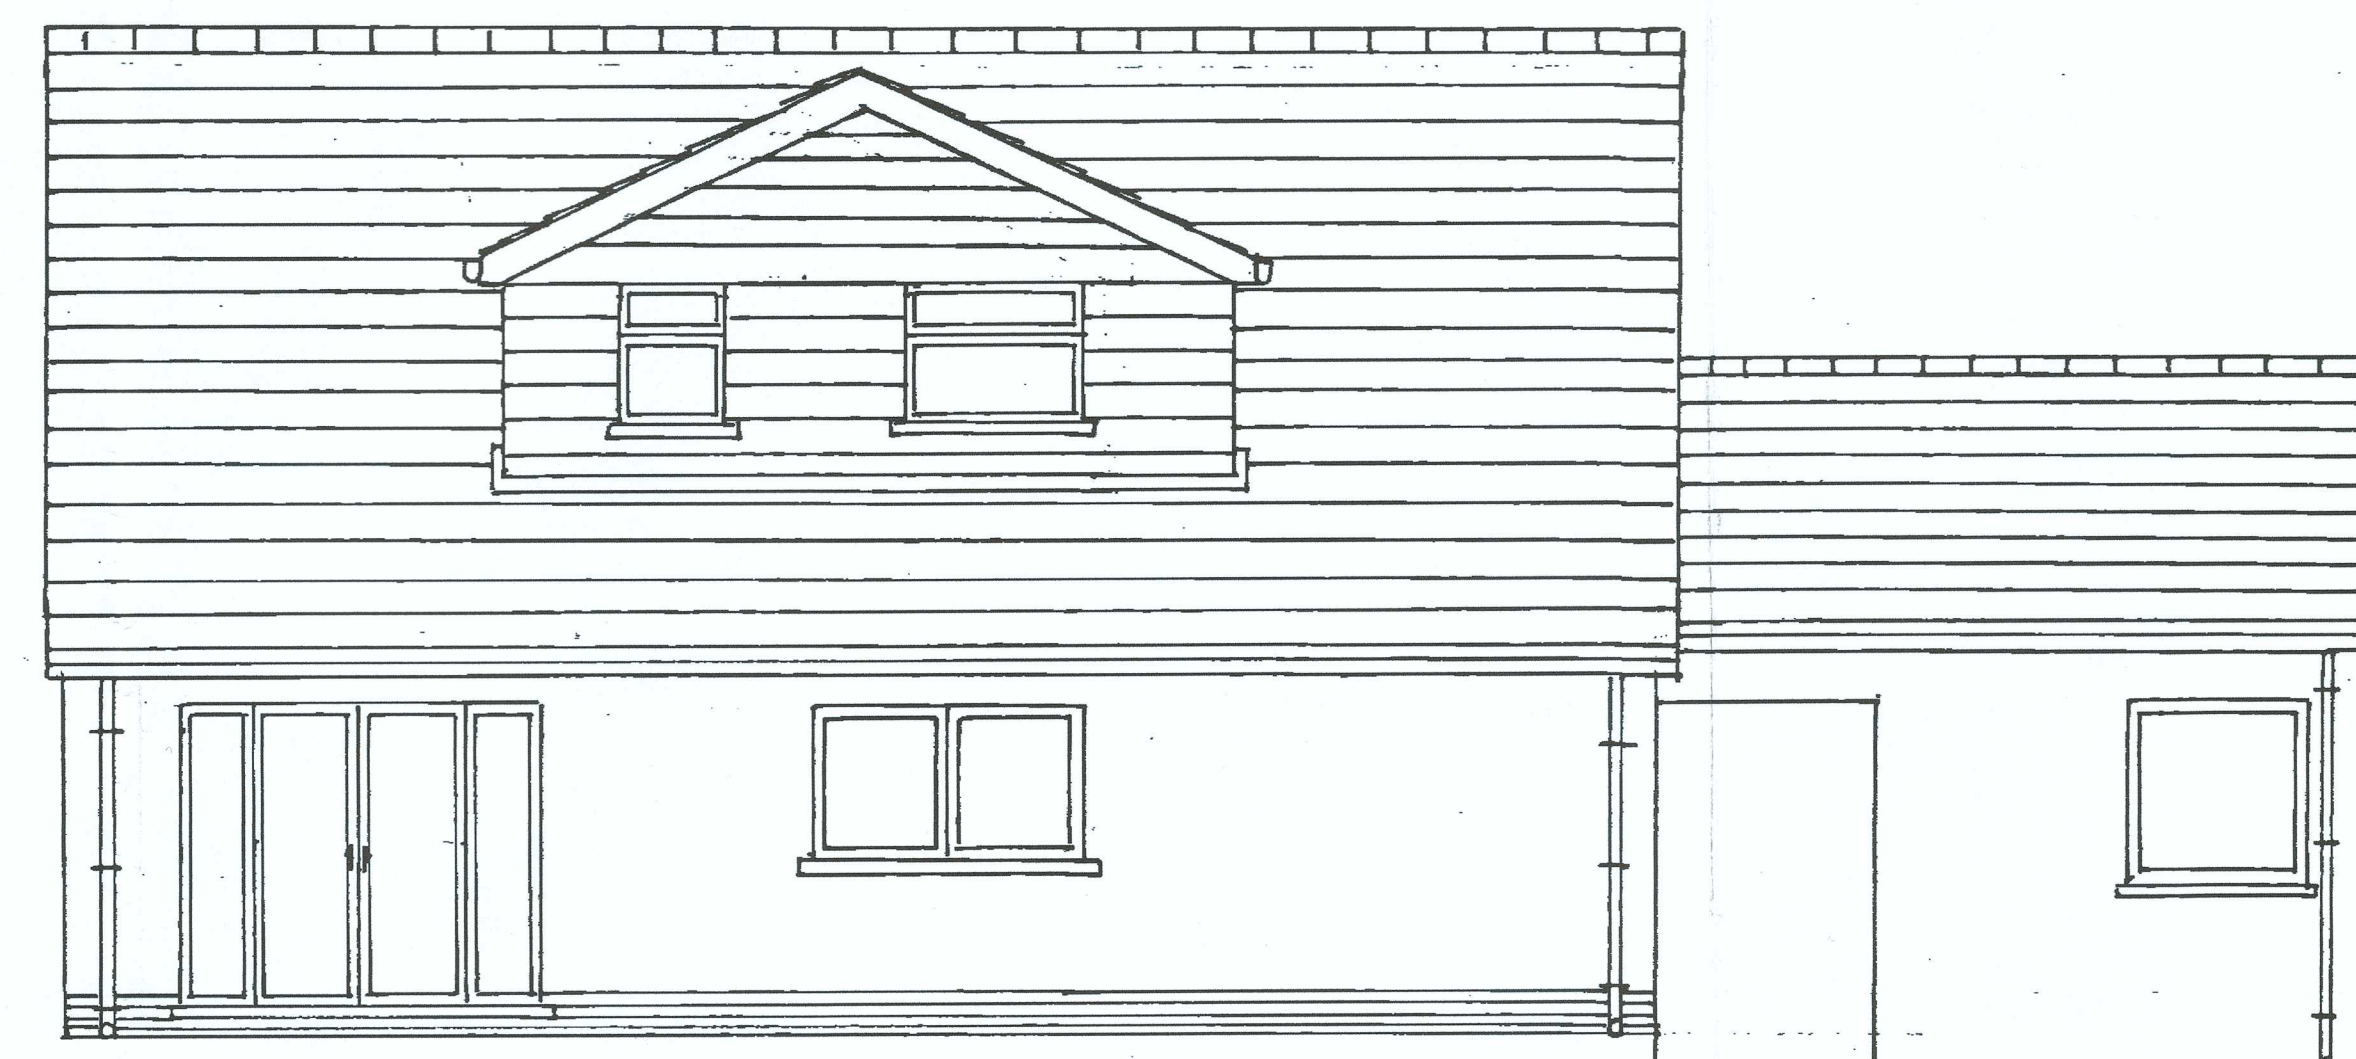

EXISTING REAR ELEVATION- SCALE 1:50




EXISTING FRONT ELEVATION- SCALE 1:50


SITE LOCATION PLAN
AREA 2 HA
SCALE 1:1250 on A4
CENTRE COORDINATES: 275315, 198919



BLOCK/SITE PLAN
AREA 90m x 90m
SCALE 1:500 on A4
CENTRE COORDINATES: 275315, 198919

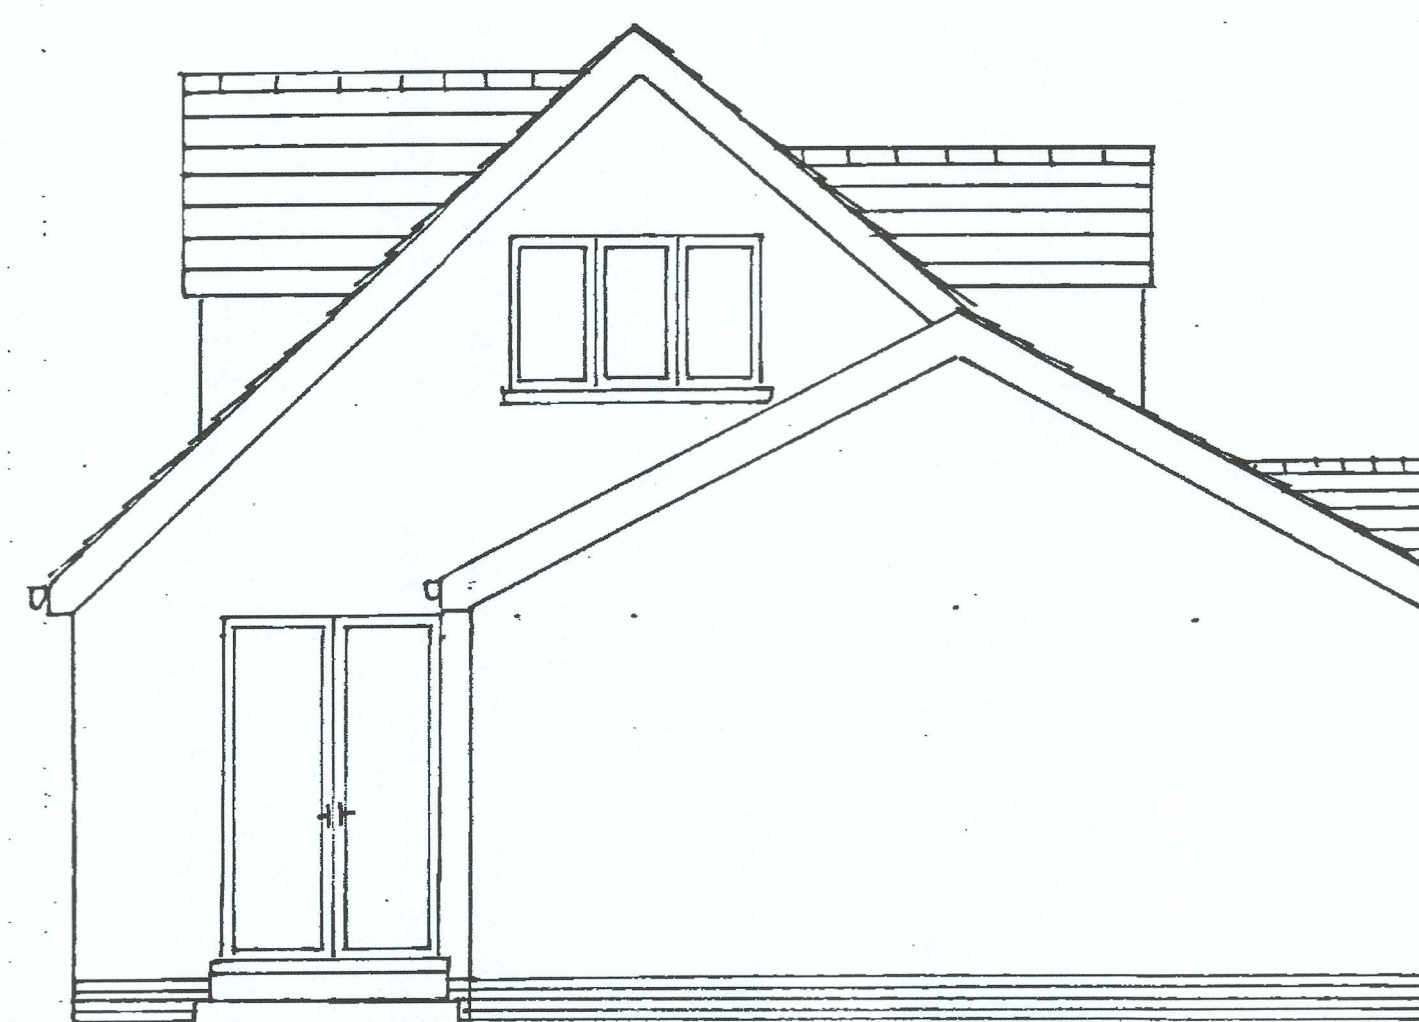

EXISTING SIDE ELEVATION- SCALE 1:50

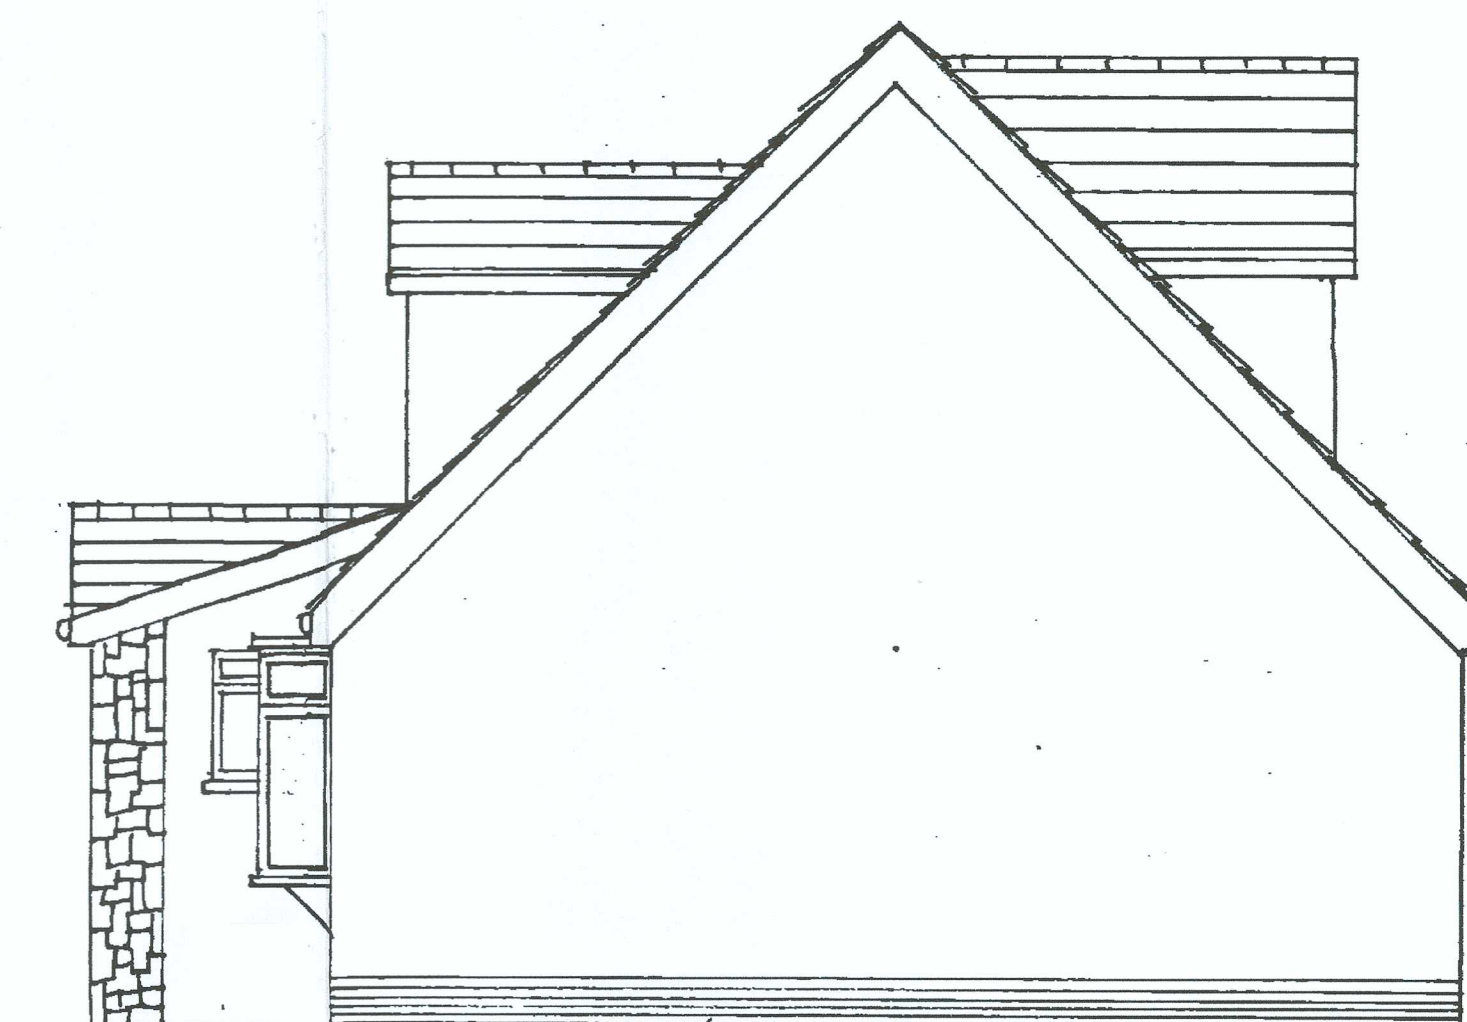

EXISTING SIDE ELEVATION- SCALE 1:50

NAME
MR LEWIS JOHN
JOB TITLE
7 BITTERN COURT
NEATH
BRYNCOCH
SA10 7EX
DRAWING TITLE
PROPOSED GROUND FLOOR
EXTENSION AND FIRST FLOOR
SIDE EXTENSION
EXISTING FLOOR PLANS AND
ELEVATIONS
SCALE
AS SHOWN
DRWG NO.
01