

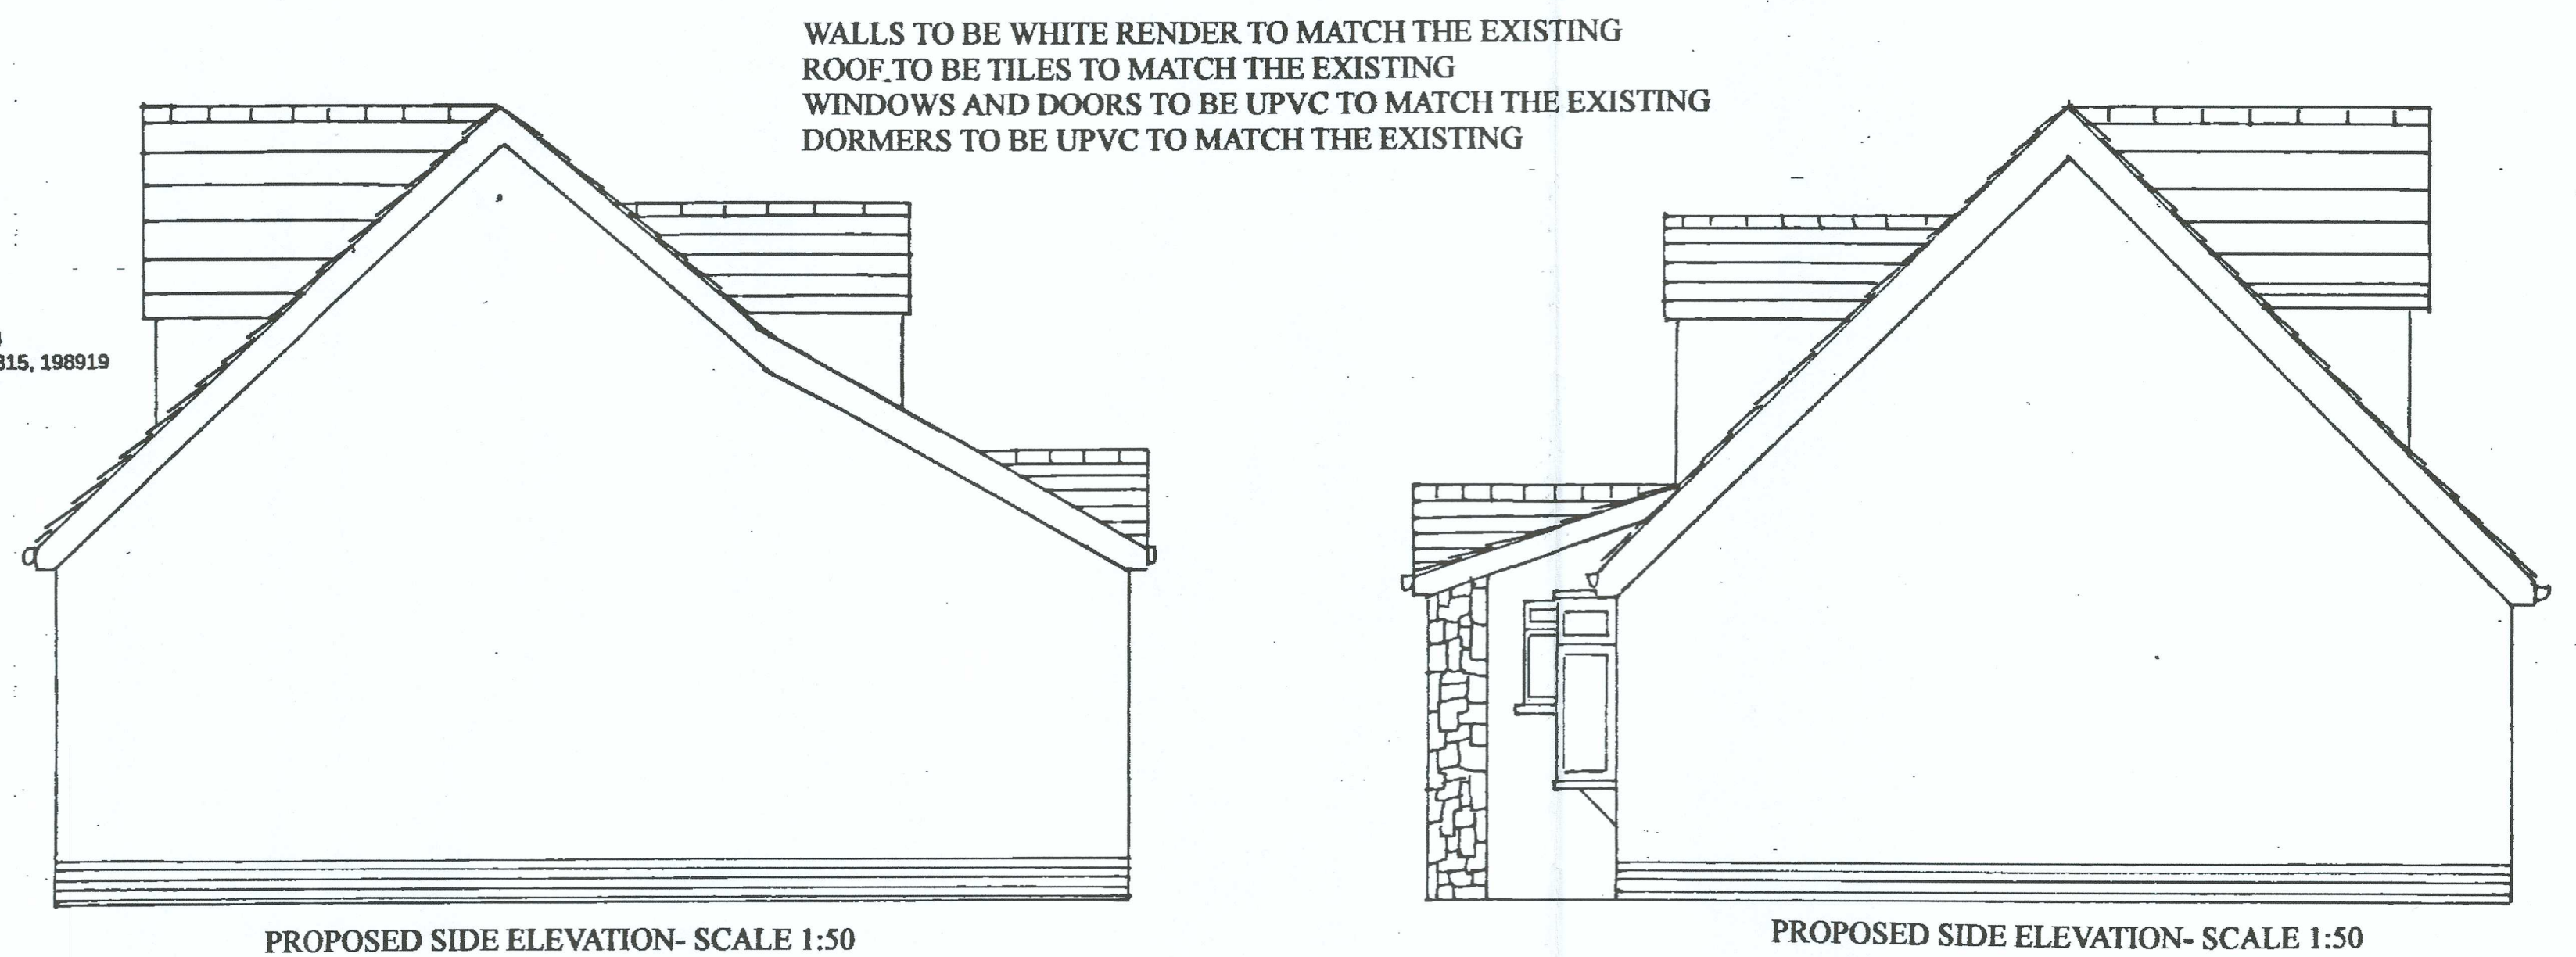
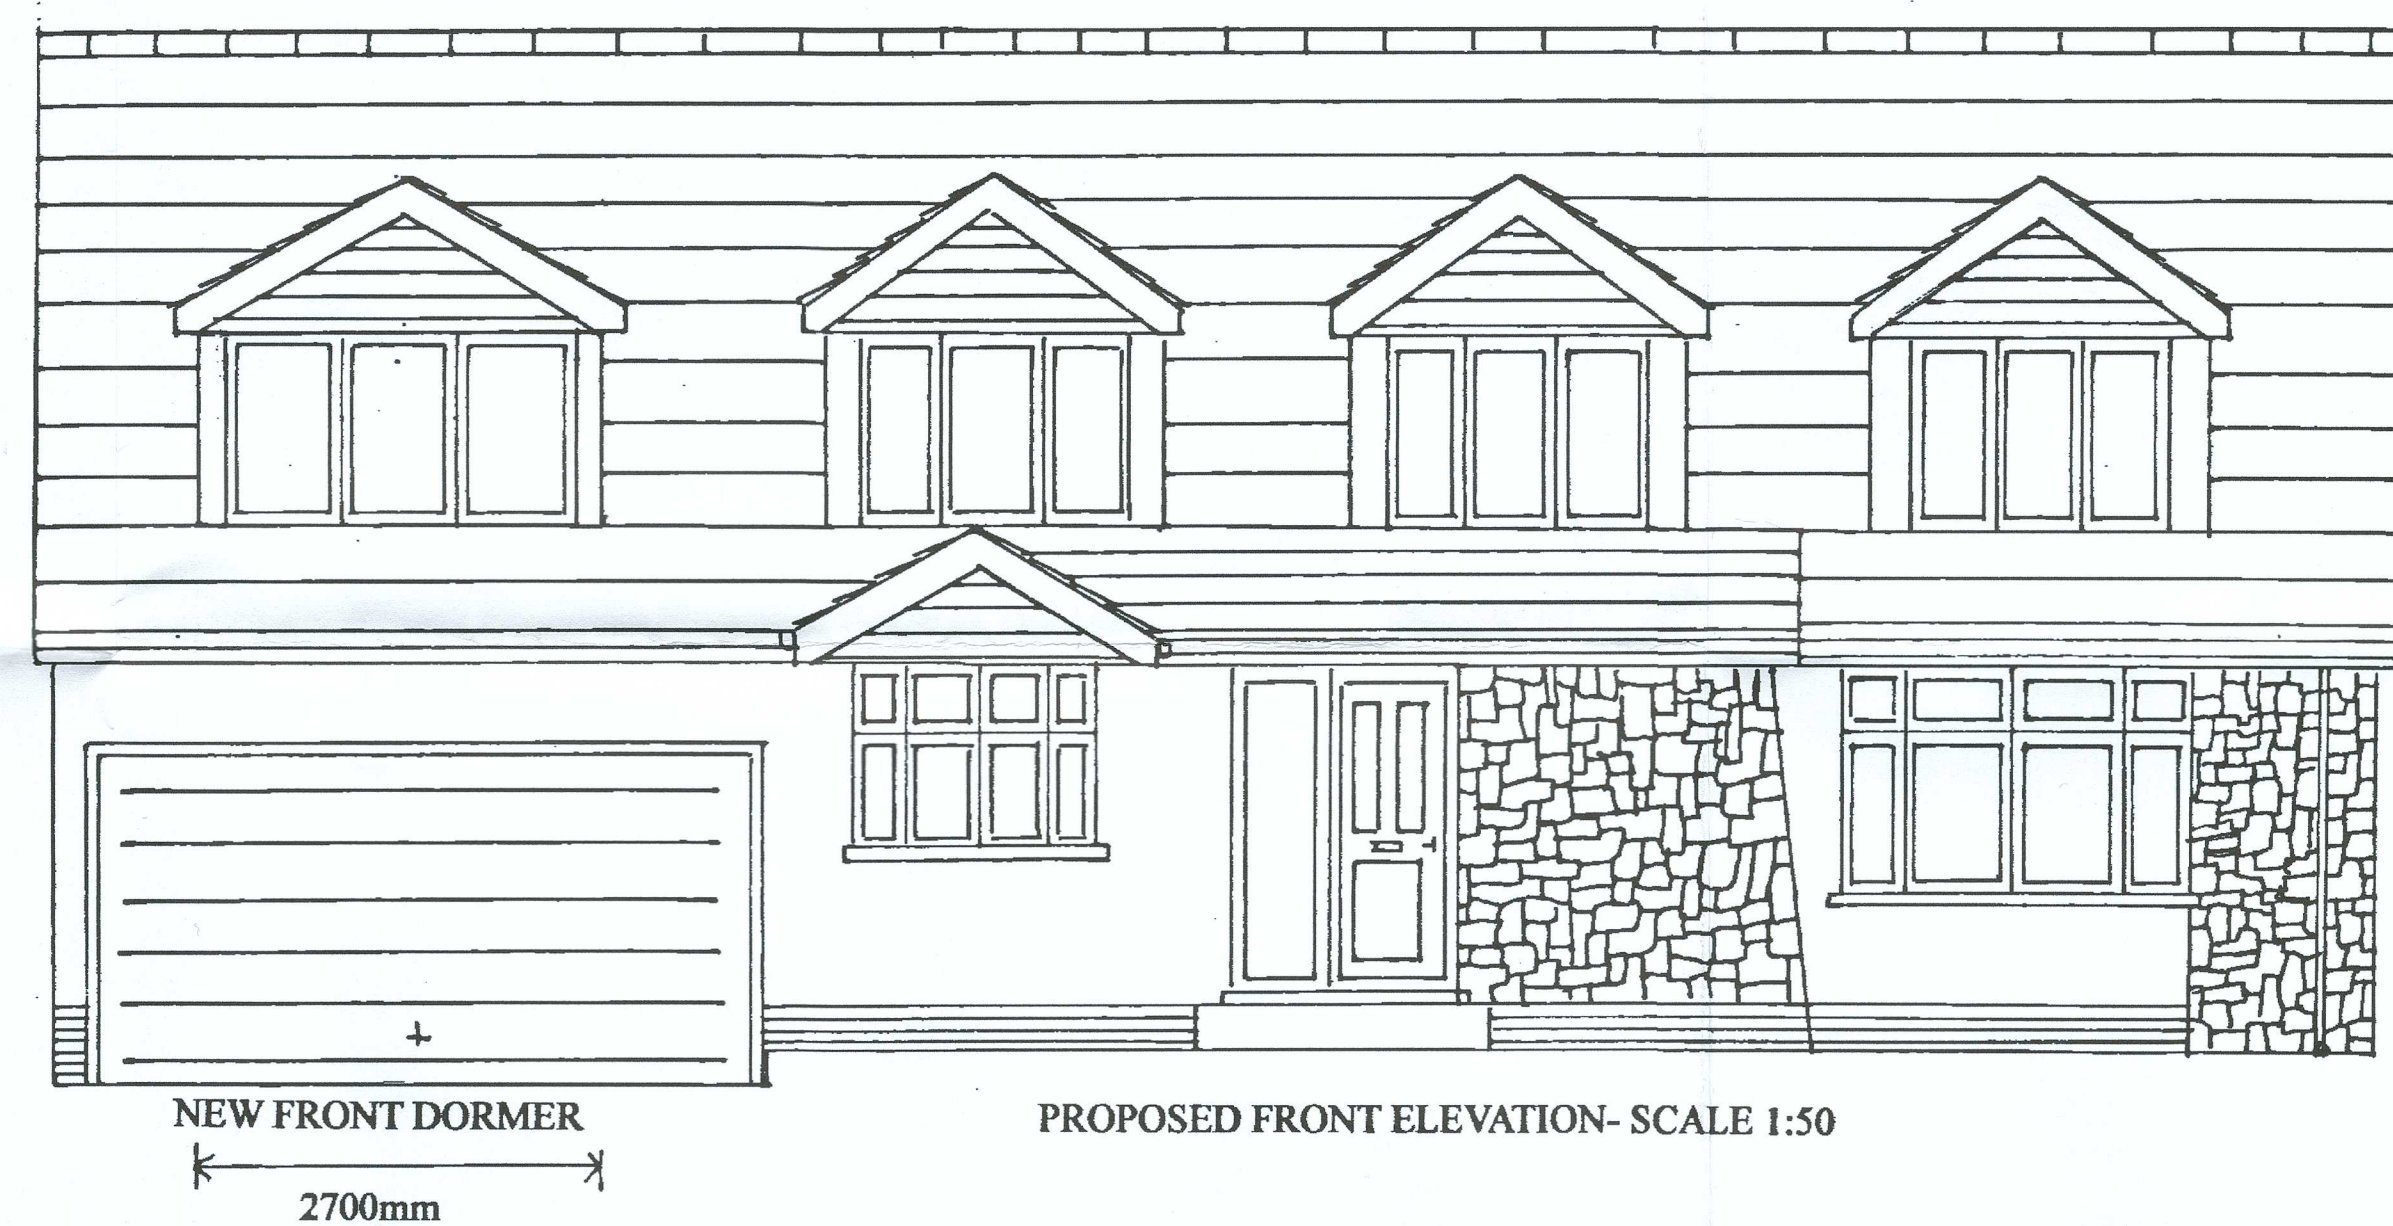
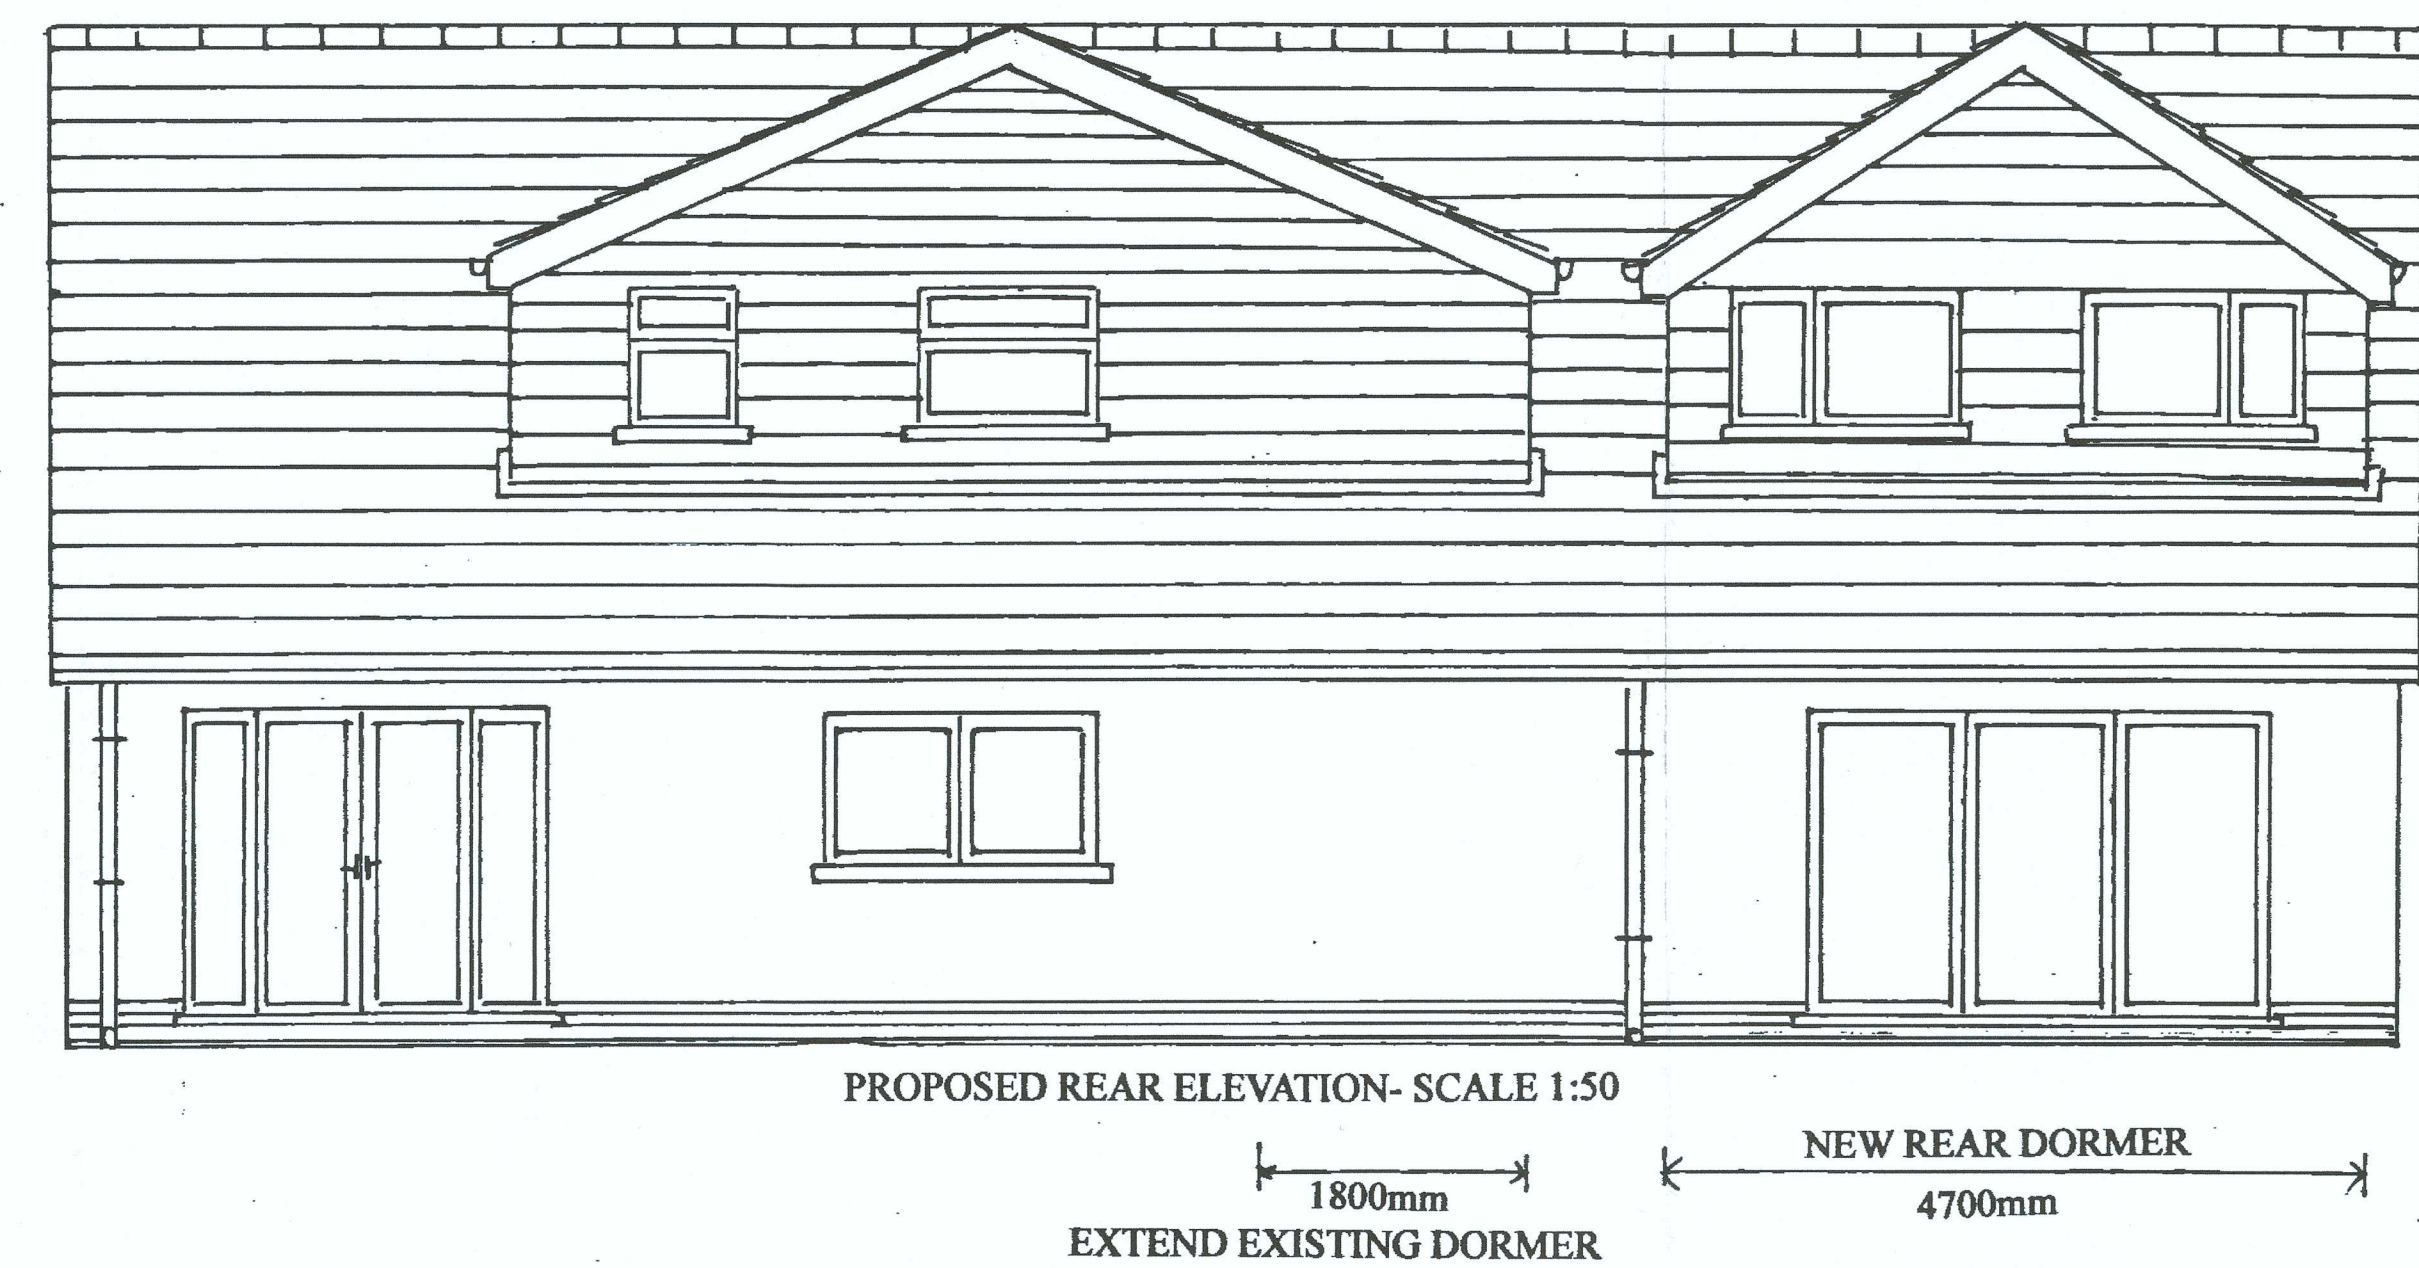


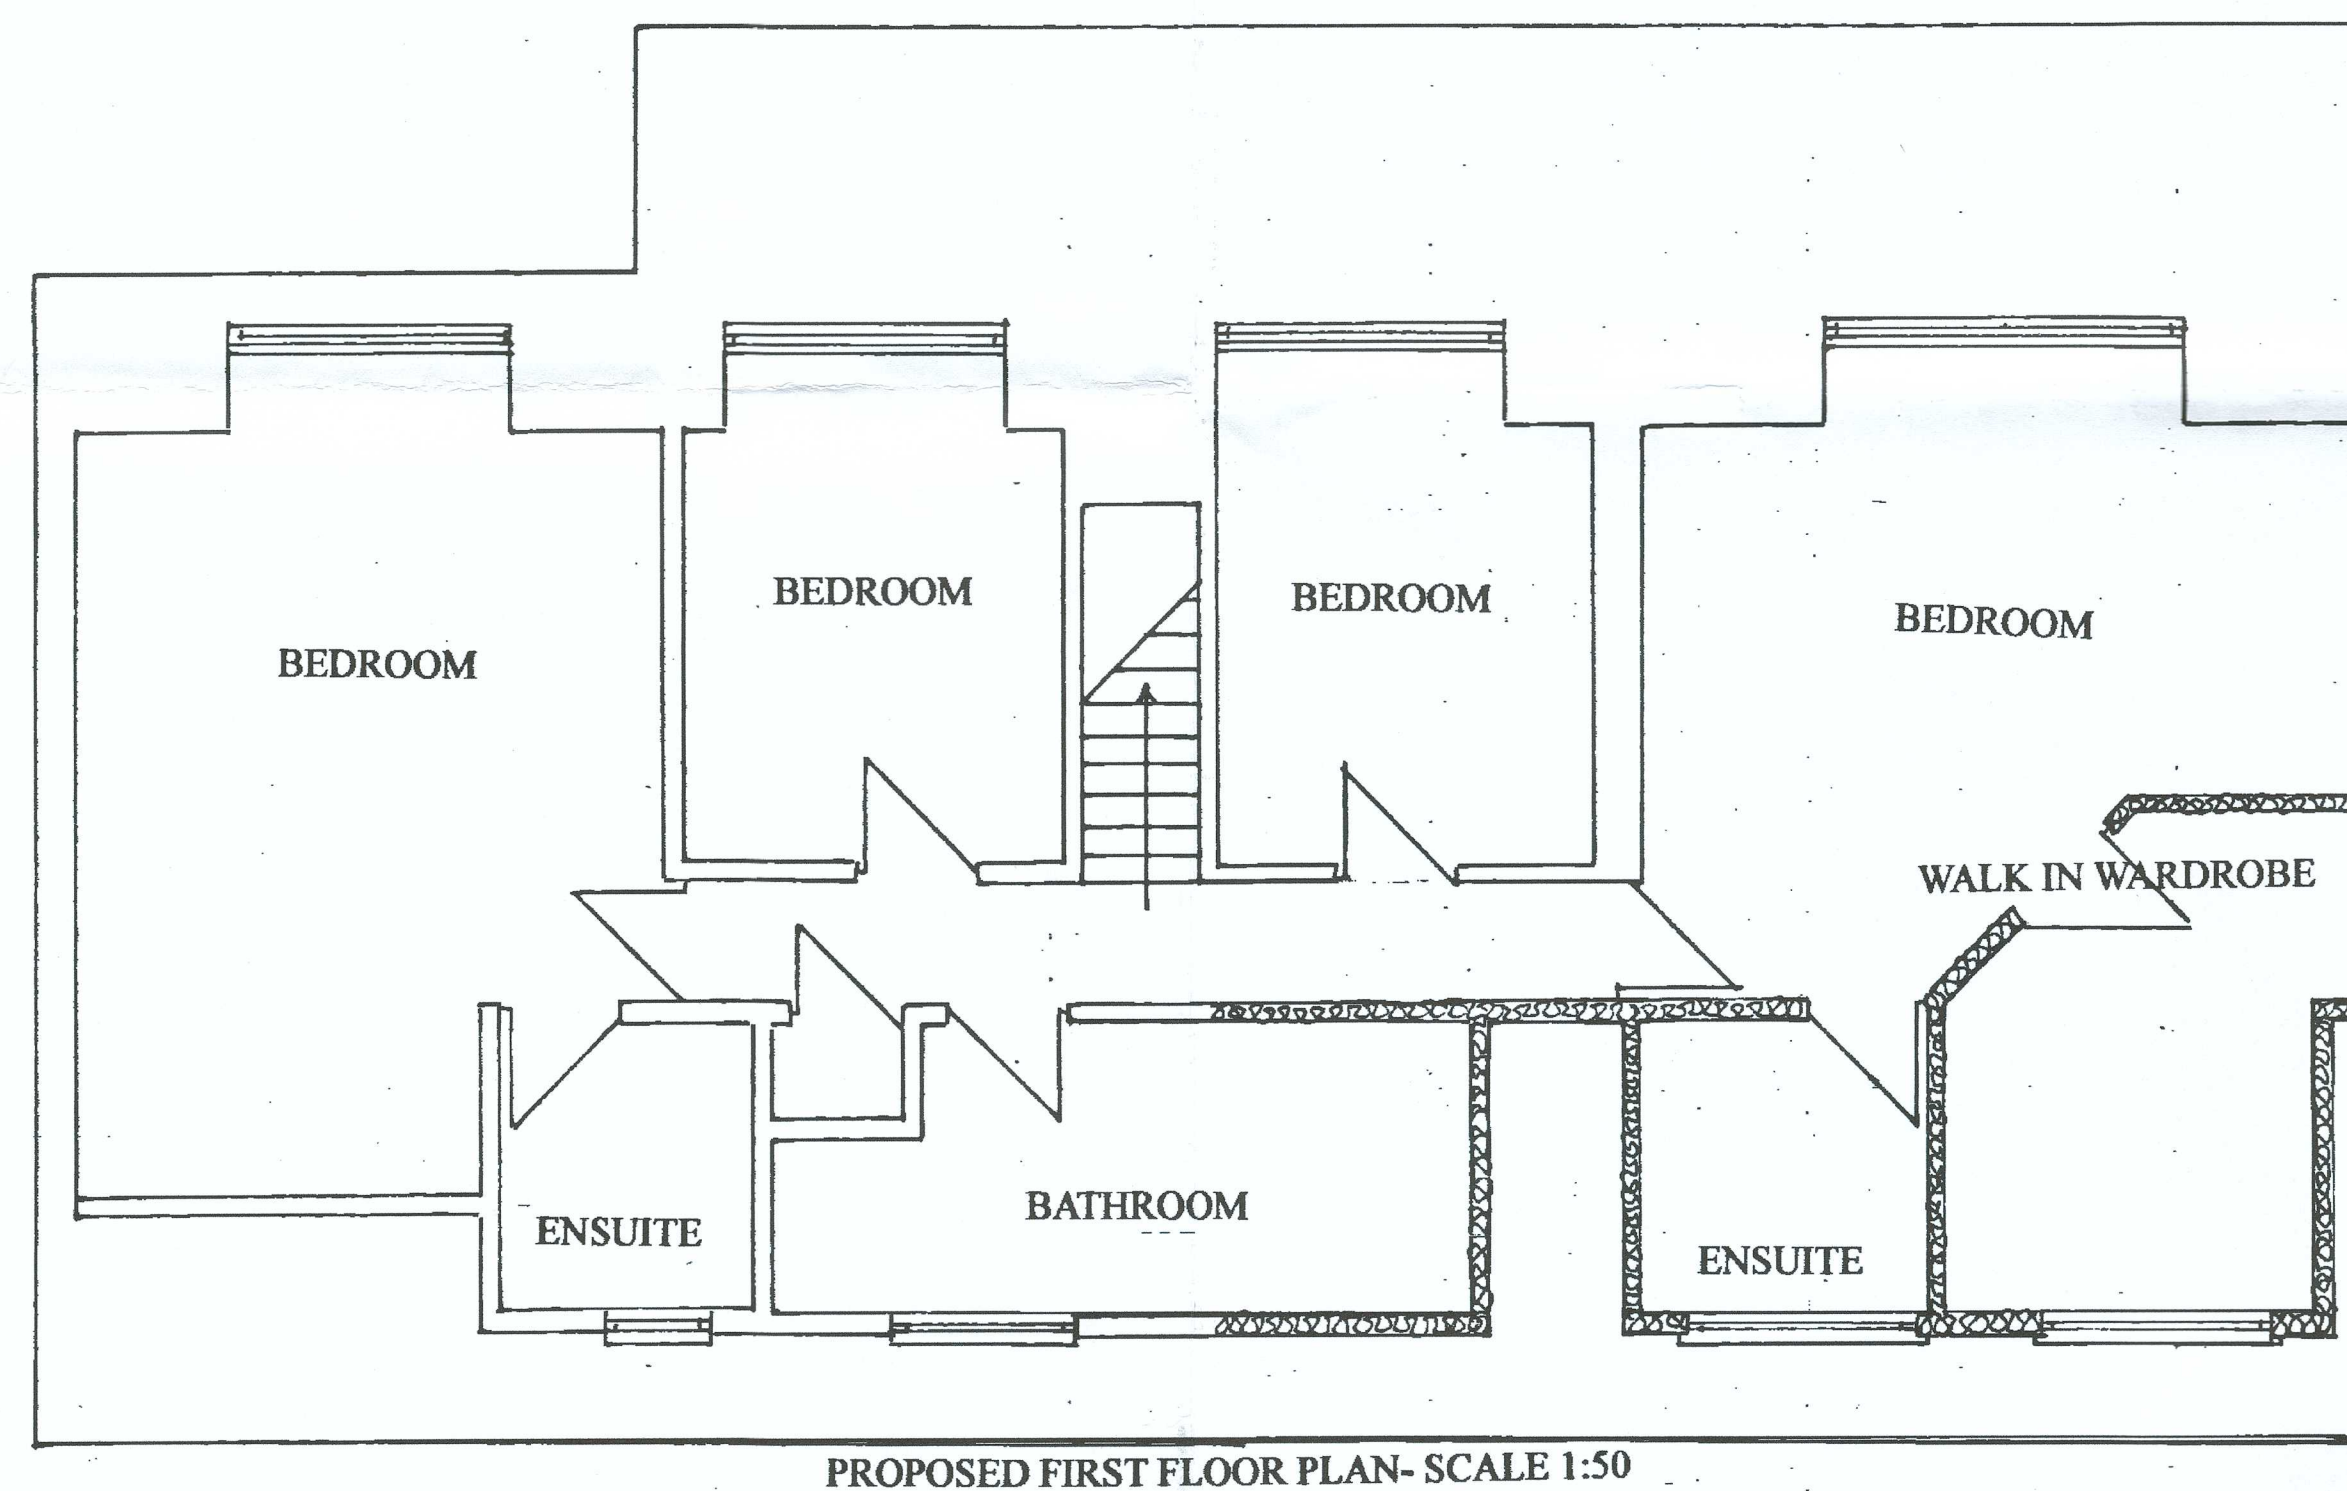

PROPOSED
BLOCK/SITE PLAN
AREA 90m x 90m
SCALE 1:500 on A4
CENTRE COORDINATES: 275315, 198919

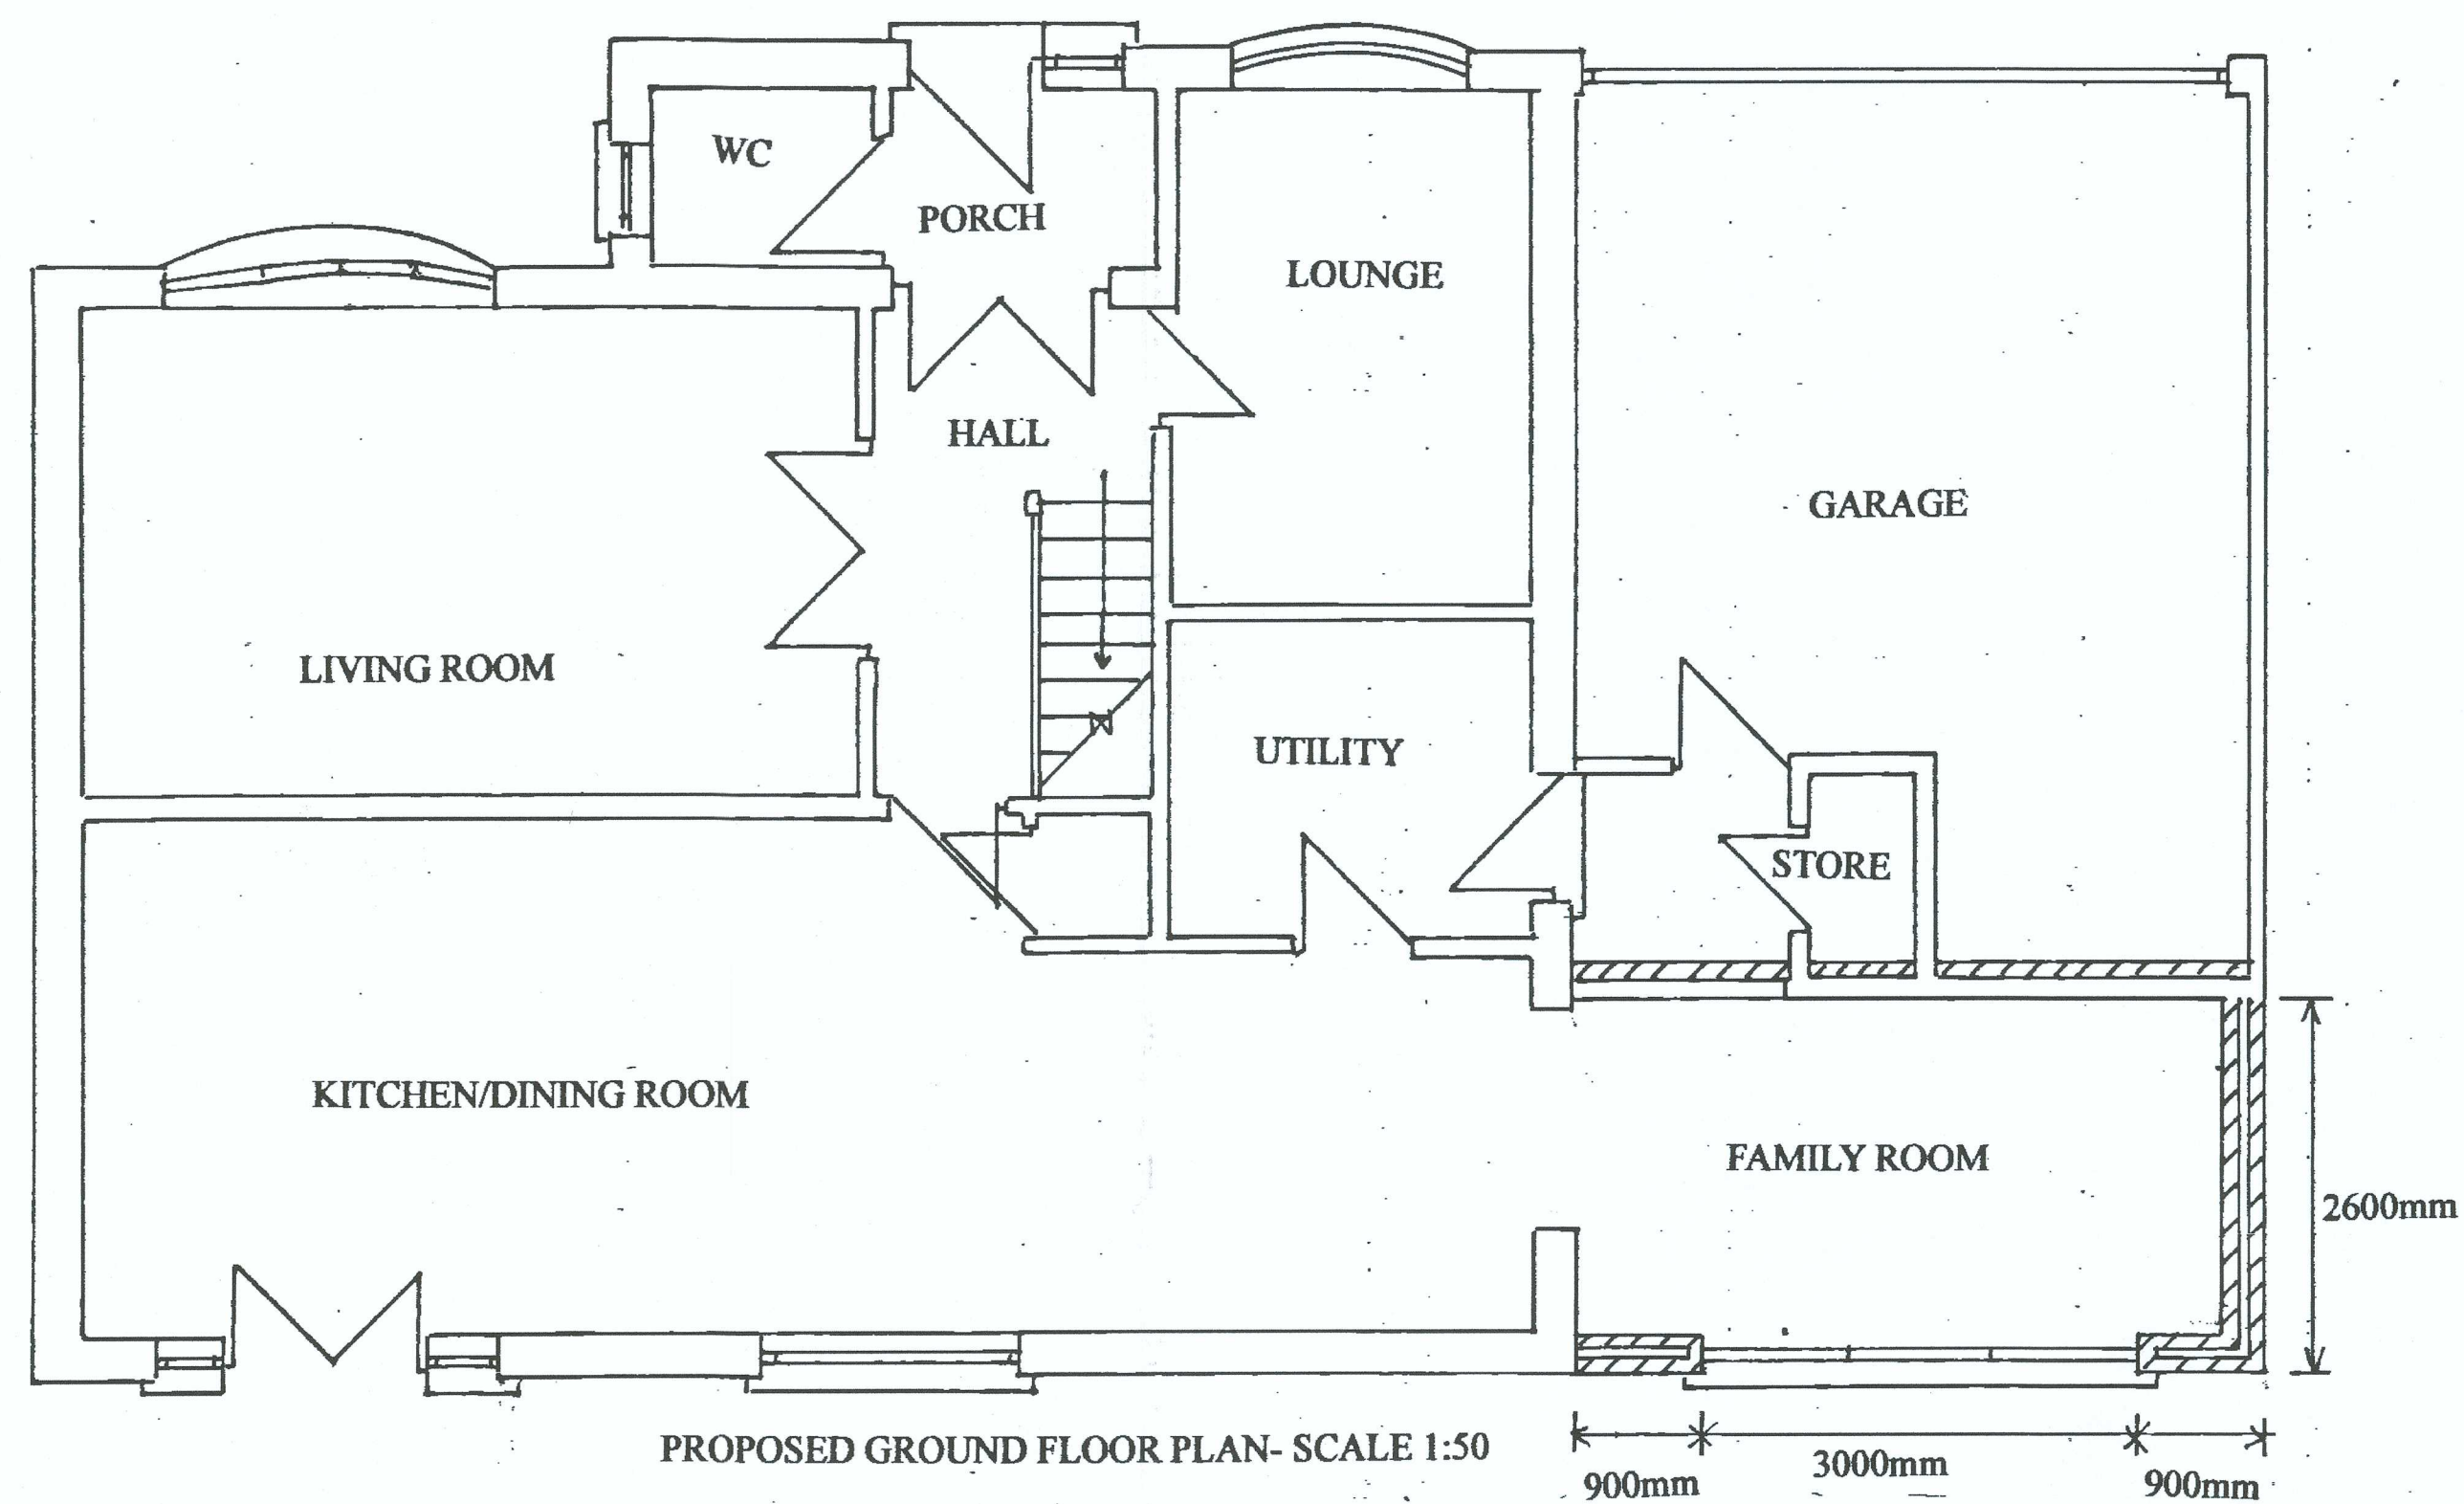

NAME	LEWIS JOHN
JOB TITLE	7 BITTERN COURT NEATH BRYNCOCH SA10 7EX
DRAWING TITLE	PROPOSED GROUND FLOOR EXTENSION AND FIRST FLOOR SIDE EXTENSION PROPOSED FLOOR PLANS AND ELEVATIONS
SCALE	AS SHOWN
DRWG NO.	02