




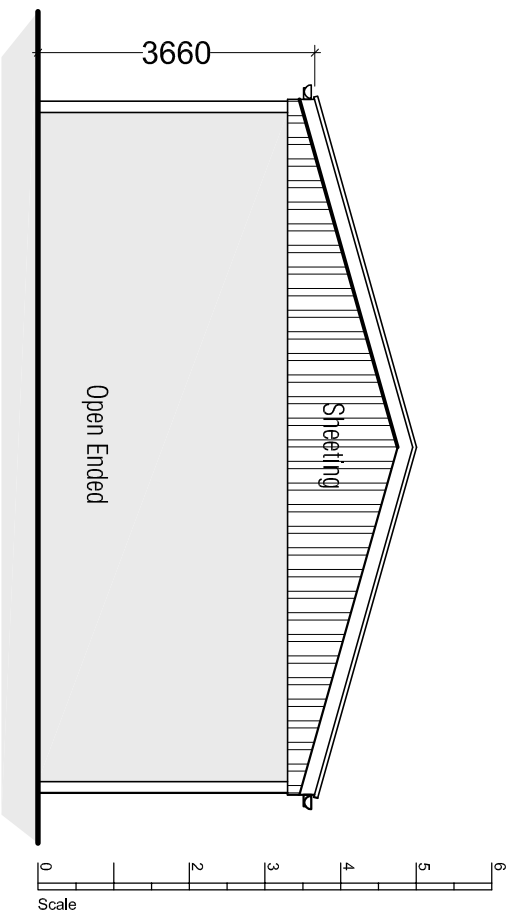


PROPOSED NORTH ELEVATION

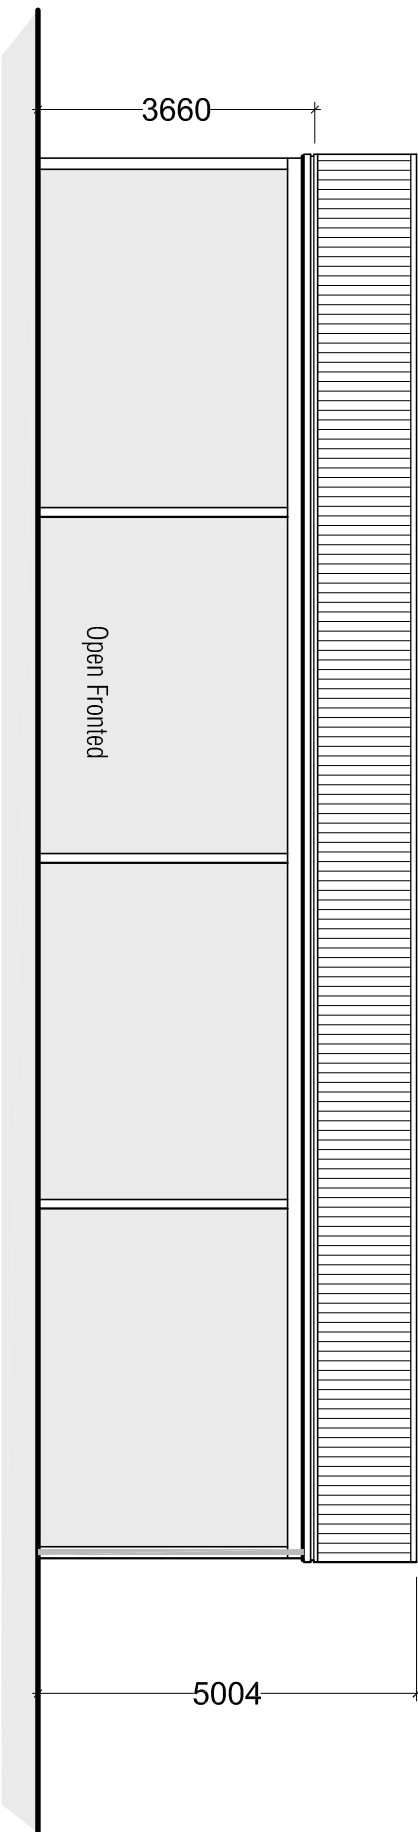


PROPOSED WEST ELEVATION

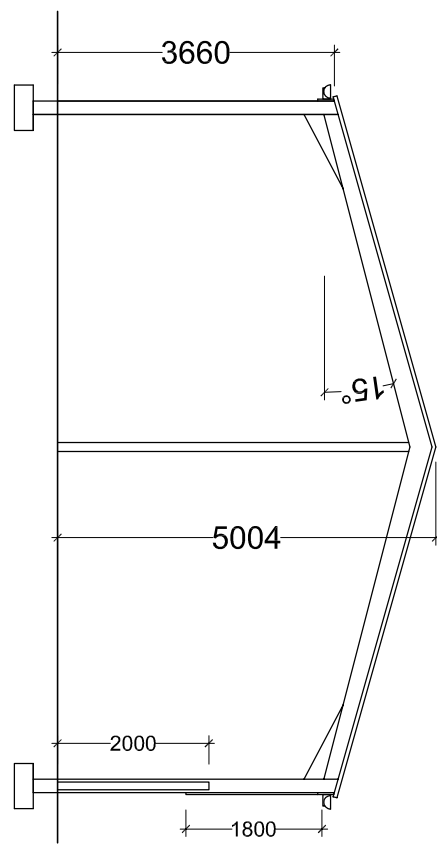


PROPOSED GENERAL SECTION 1:100

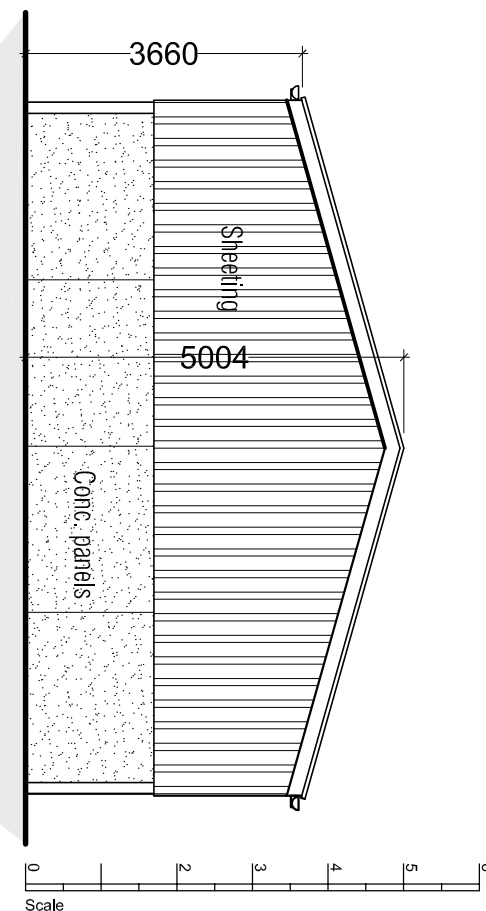


PROPOSED SOUTH ELEVATION

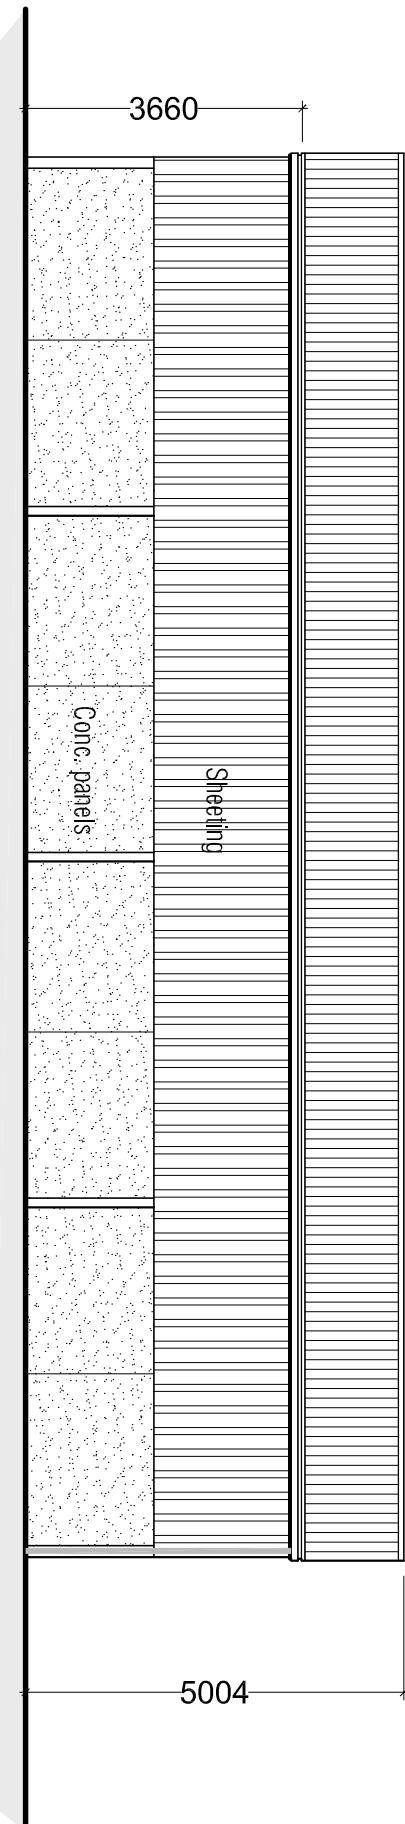


PROPOSED EAST ELEVATION

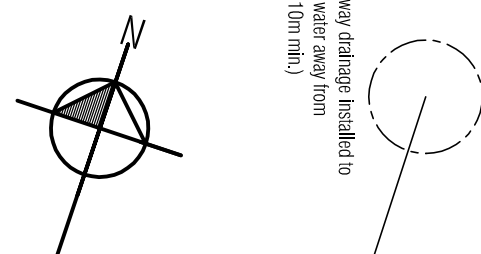

New soakaway drainage installed to direct roof water away from buildings (10m min)

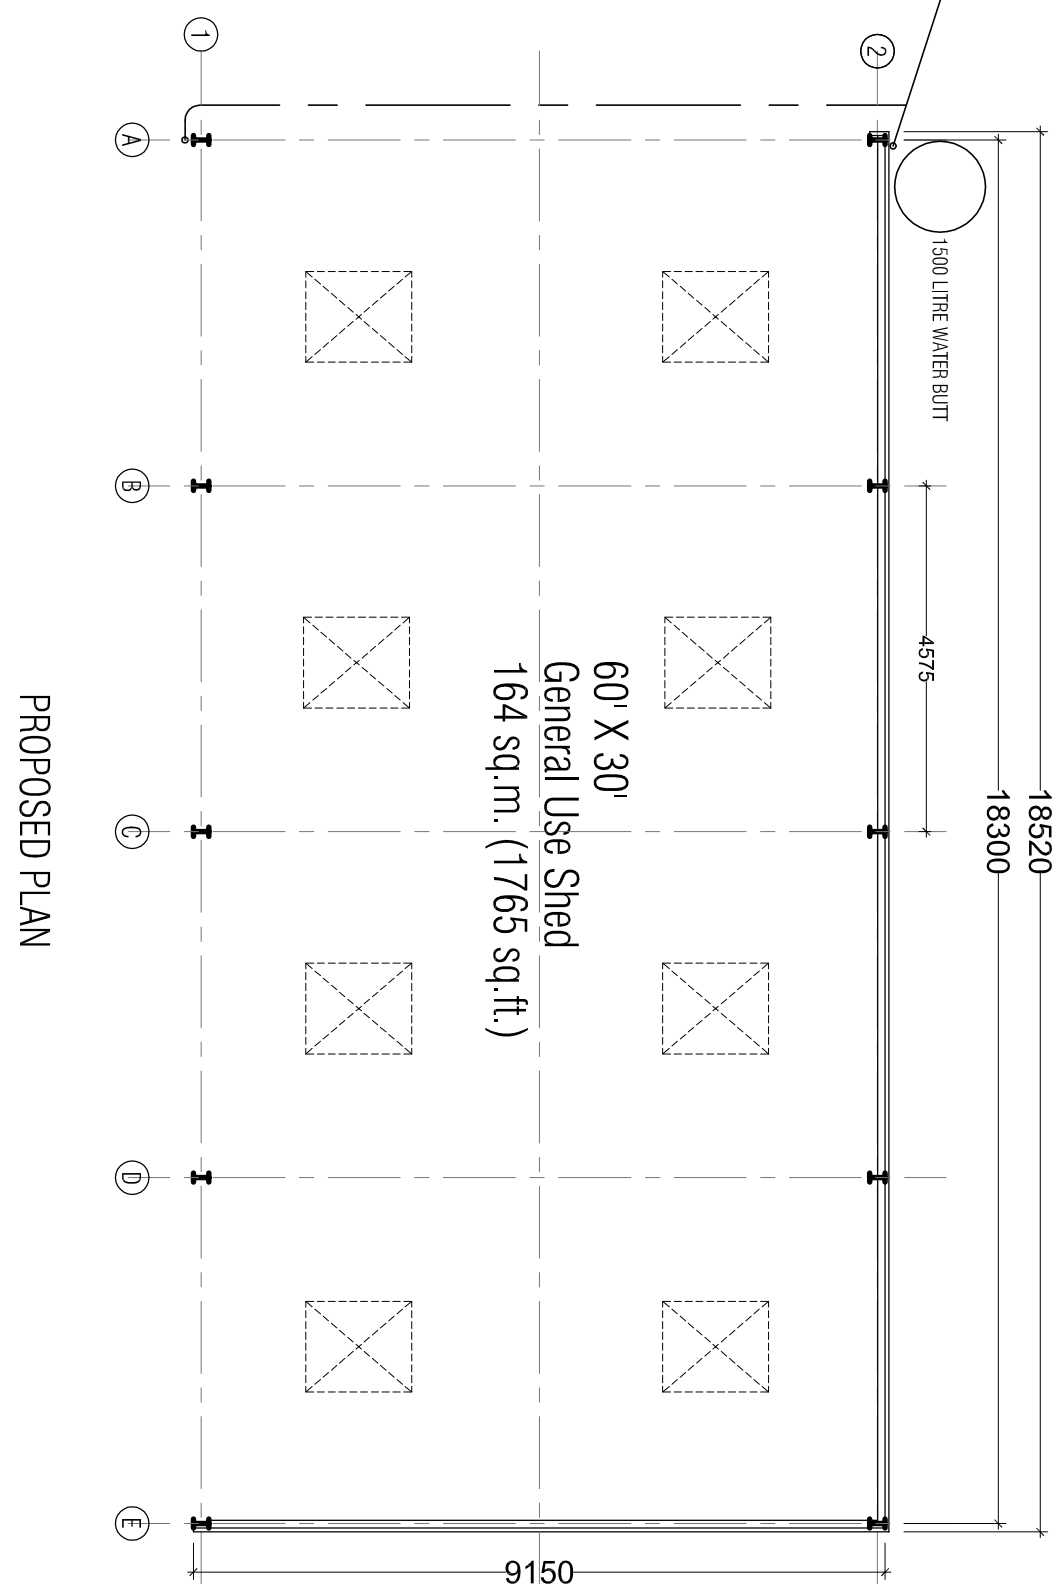

PROPOSED PLAN

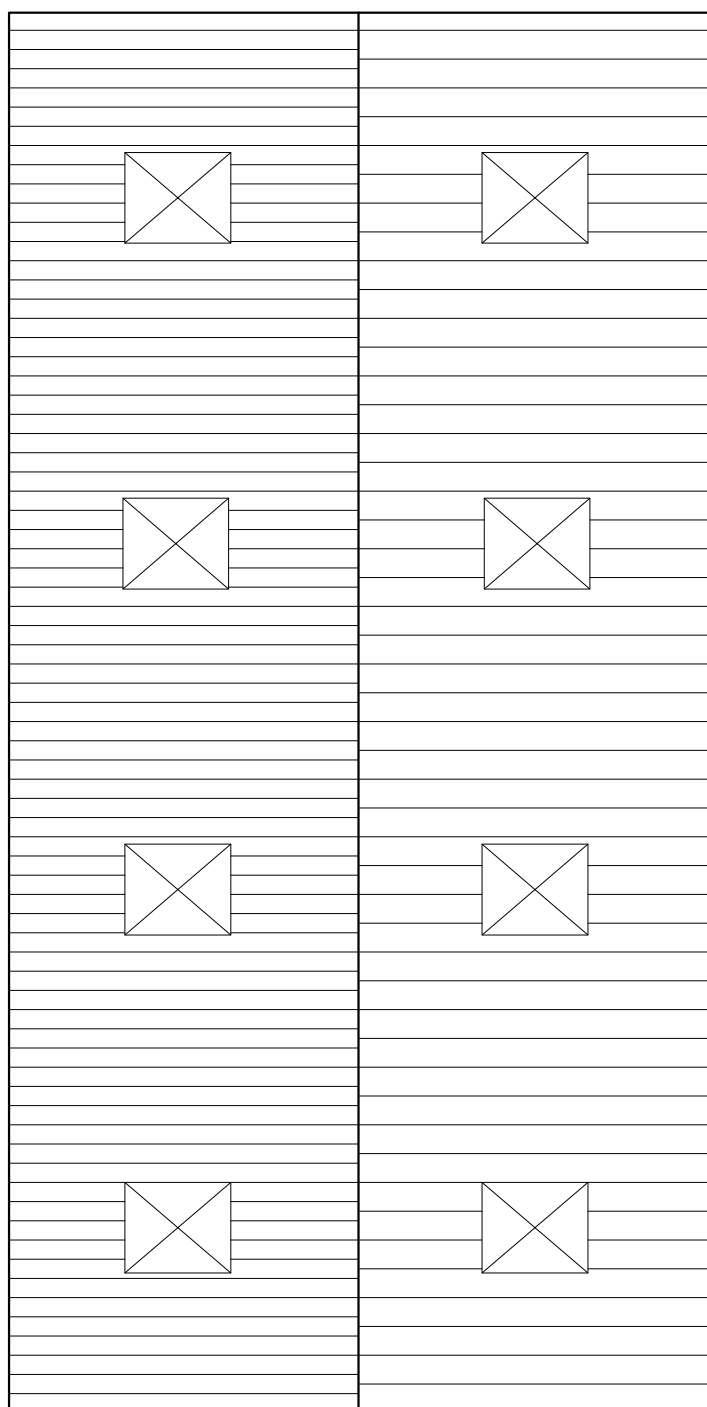

ROOF PLAN

NOTES:
New stock building to be Class 2, portal frame buildings (4 bays) - 9.2m wide x 15.5m long x 3.66m max to eaves. 5m max to ridge.

Roof pitch 15'



Roofing, natural grey fibre cement profile 6.

Side walls - Green box profile sheet. Low level precast walls.


GRP translucent roof light sheets in roof.

Upvc fast flow gutters & downpipes.

PROPOSED SITE/ROOF PLAN 1:250

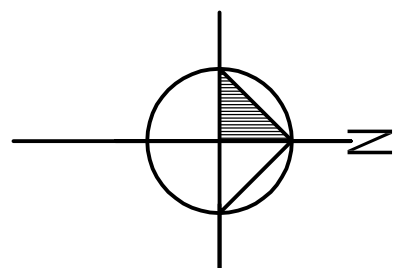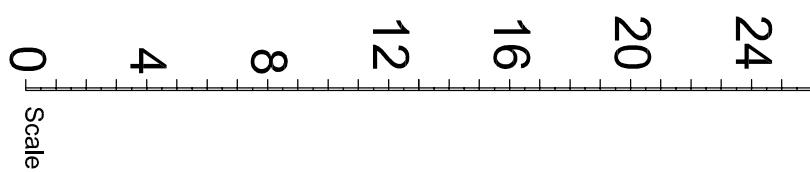

FIELD

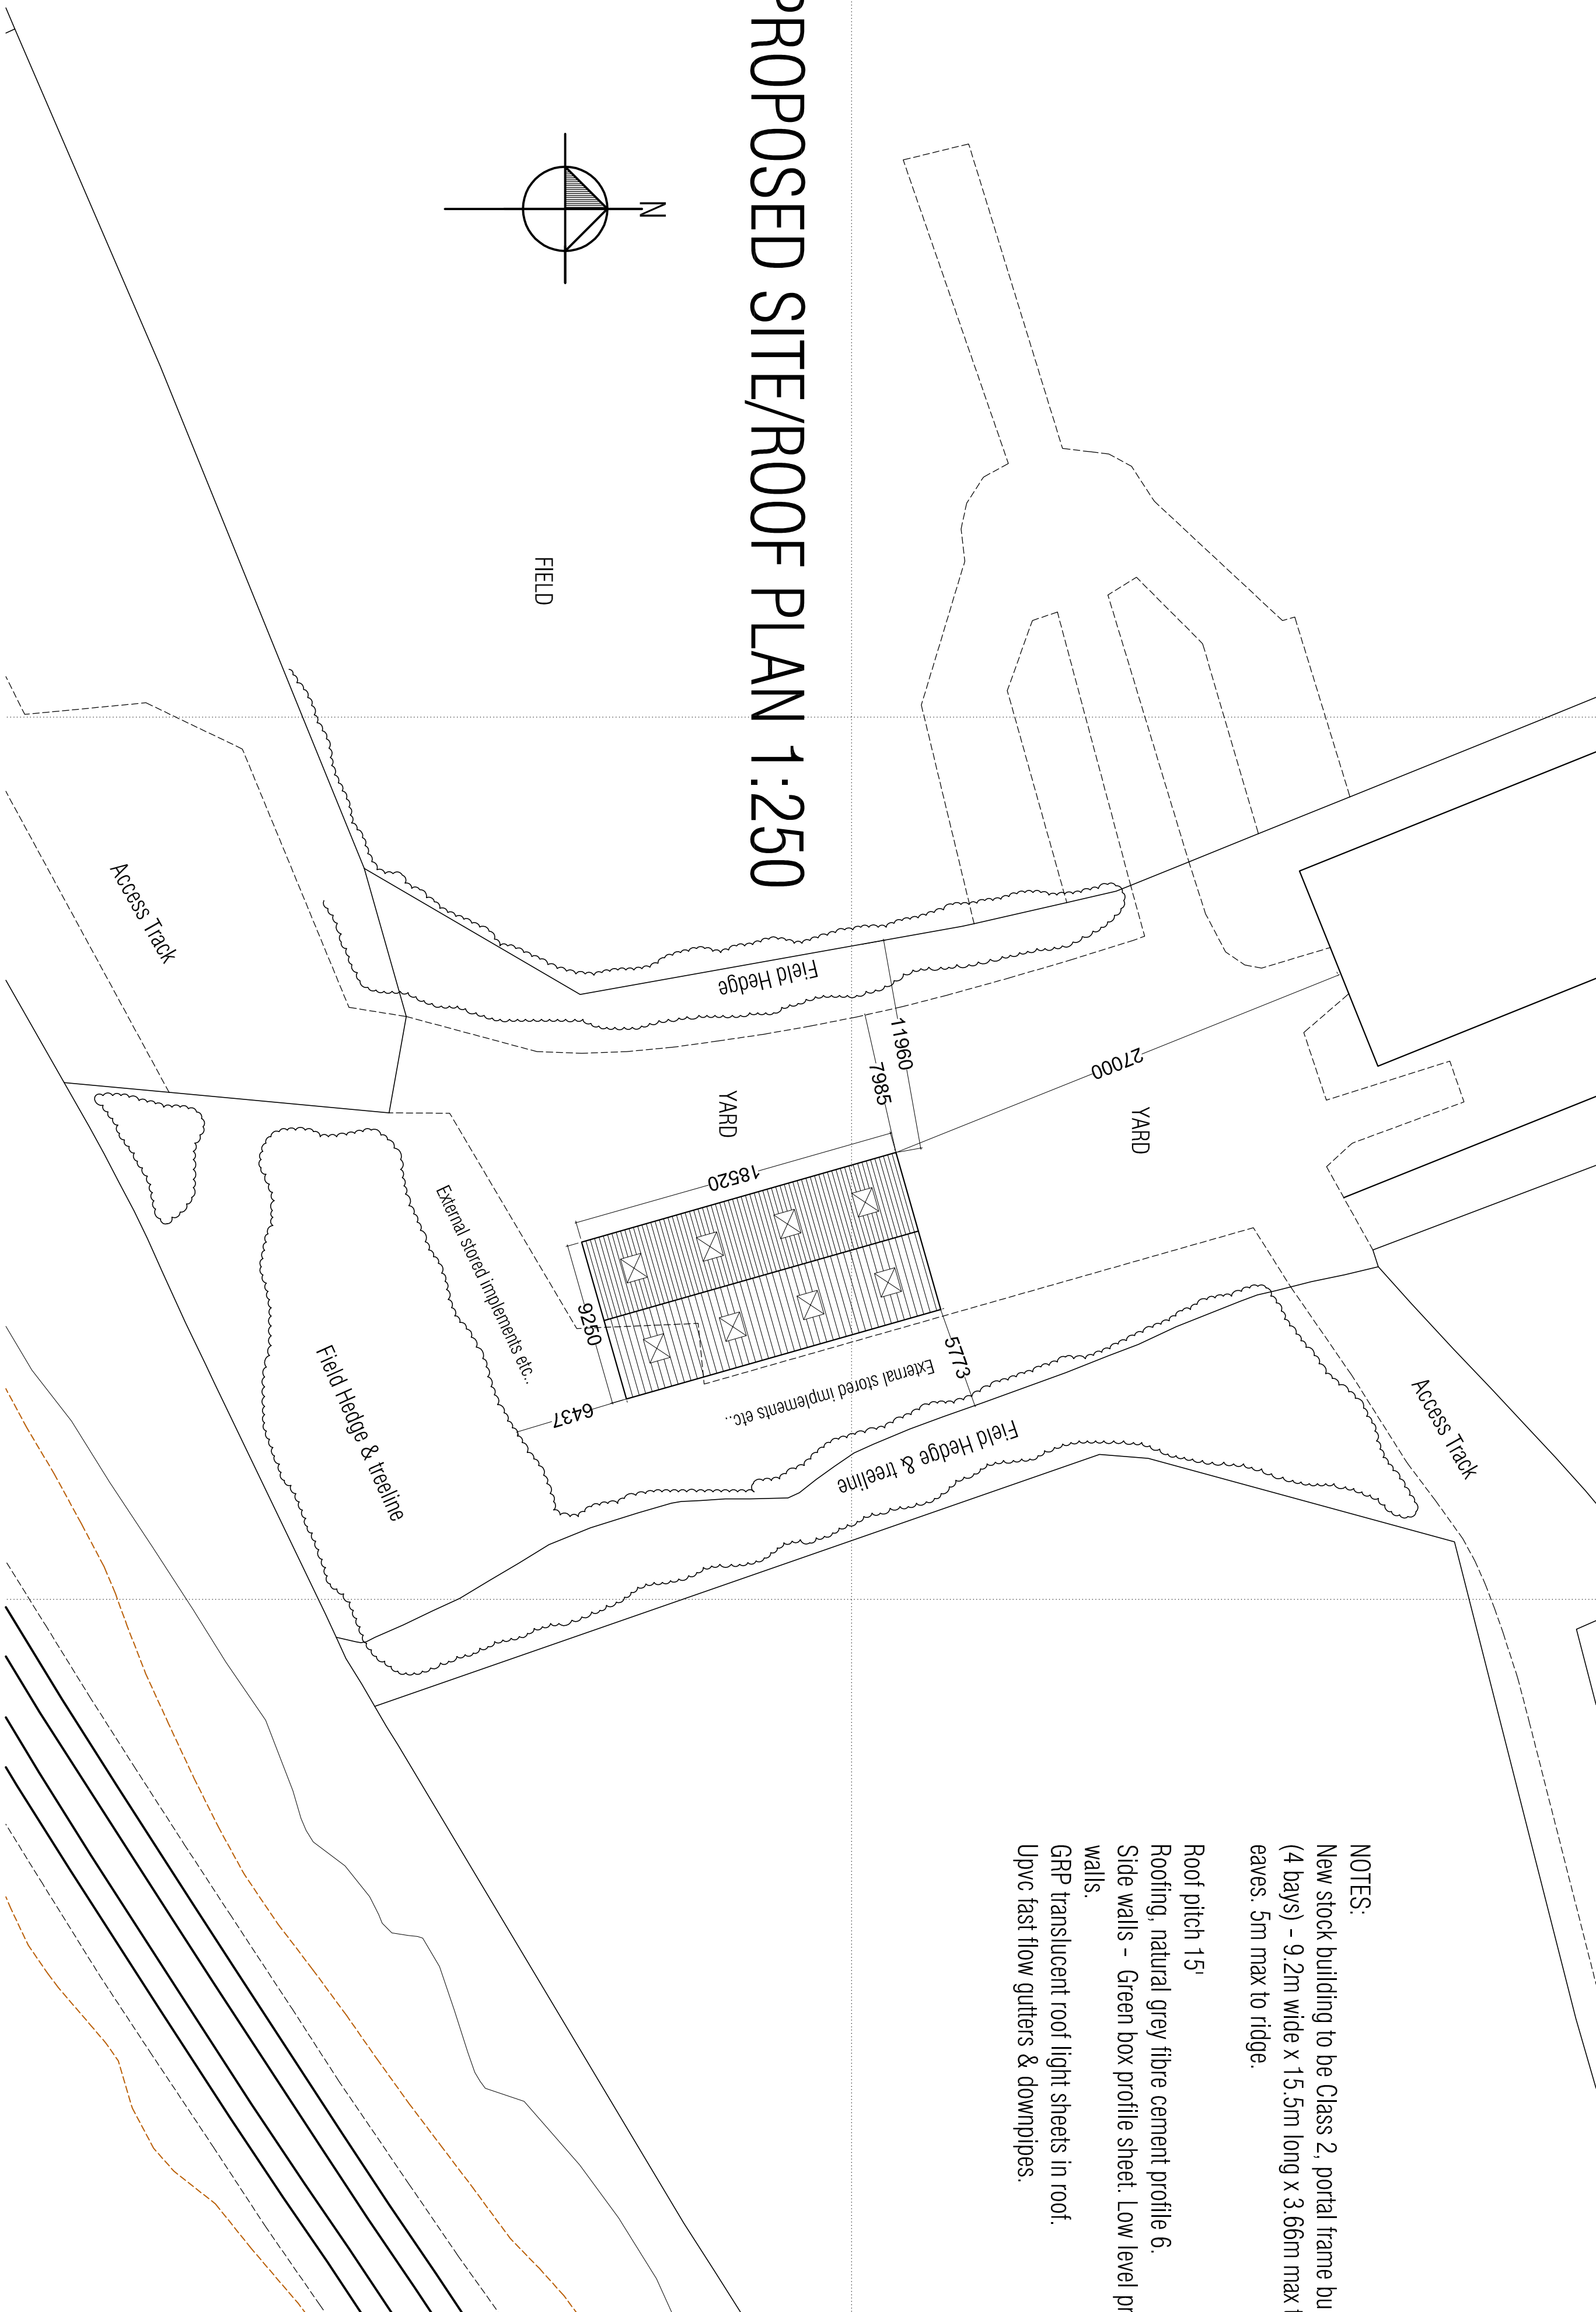

No.2 The Courtyard
Lion Street
ABERGAVENNY
MONMOUTHSHIRE
NP75PE
01873 840617 info@onlinecad.co.uk

CLIENT:
S & C Marvin

PROJECT:
Ty-Canol Farm
Neath

SA10 7EY

SHEET TITLE:
Proposed Plans, Elevations & Site

Extension to Stock Shed

SCALE: 1:100 on A1 DATE: Dec 20 DRAWN: RAP

DRAWING NO. 20-037 03 REV