



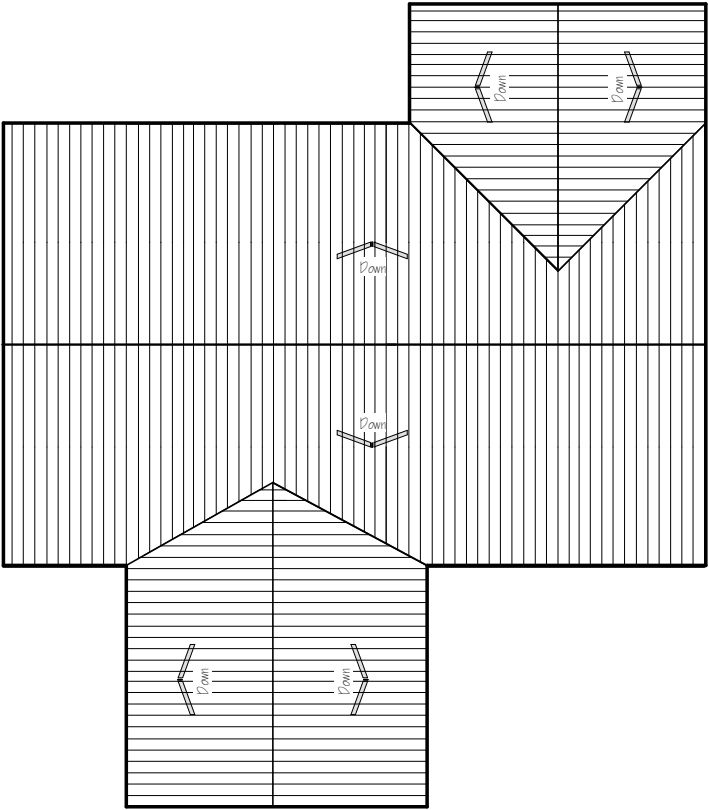

PROPOSED ROOF PLAN

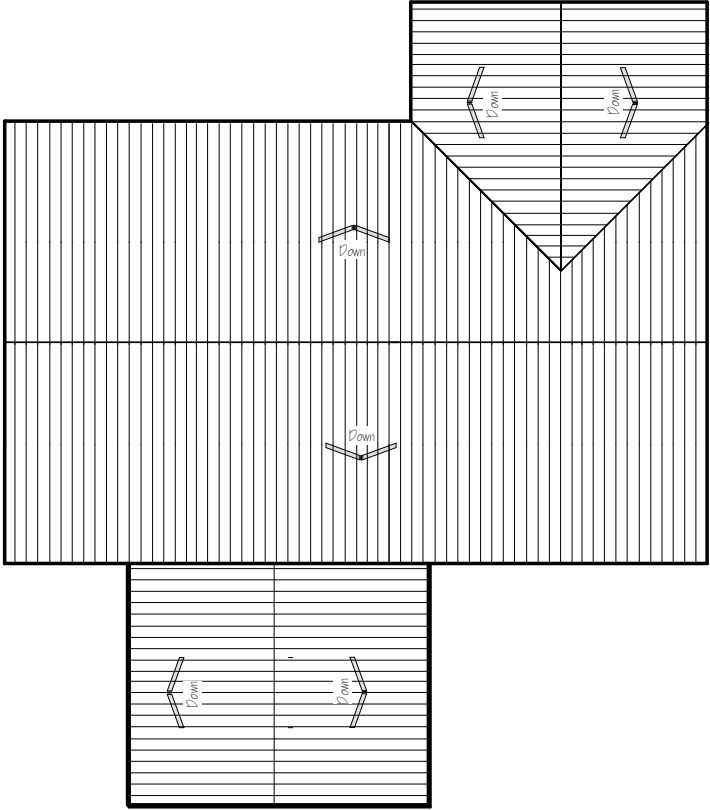

EXISTING ROOF PLAN



PROPOSED FIRST FLOOR
REAR EXTENSION at
87 ALLTWEN HILL, PONTARDAWE, SWANSEA

ROOF PLANS

Date 28.12.20
Scale 1:100
Drawn DG

Dwg No

2021/5

REV
A