



ALUMINUM BI
FOLD DOORS

LEFT HANDSIDE ELEVATION

GLAZED
GEORGIAN
LANTERN. FLAT
ROOF WITH
SINGLE PLY
MEMBRANE
ROOF
COVERING




FACED BRICK FINISH
TO EXTERNAL WALLS
TO MATCH EXISTING
BRICK PLINTH.

FRONT ELEVATION



RIGHT HANDSIDE ELEVATION

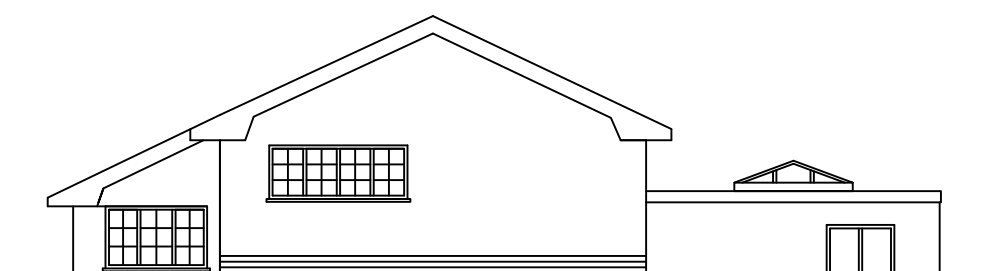

REAR ELEVATION

KTS CONSULT
BUILDING SURVEYING &
ARCHITECTURAL SERVICES

CLIENT :
MR A LYE
68 WOODLANDS PARK
DRIVE

PROJECT :
SINGLE STOREY
EXTENSION

DRAWING TITLE :
68 WOODLAND PARK
DRIVE,
PROPOSED ELEVATIONS

Drawn by : SJH	Checked :
Scale : 1:100	Date : 09/2020
Draw No. : 68WPD/FLP/3	Rev :