



NOTES.

1. Only figured dimensions to be used. Do not scale from this drawing.

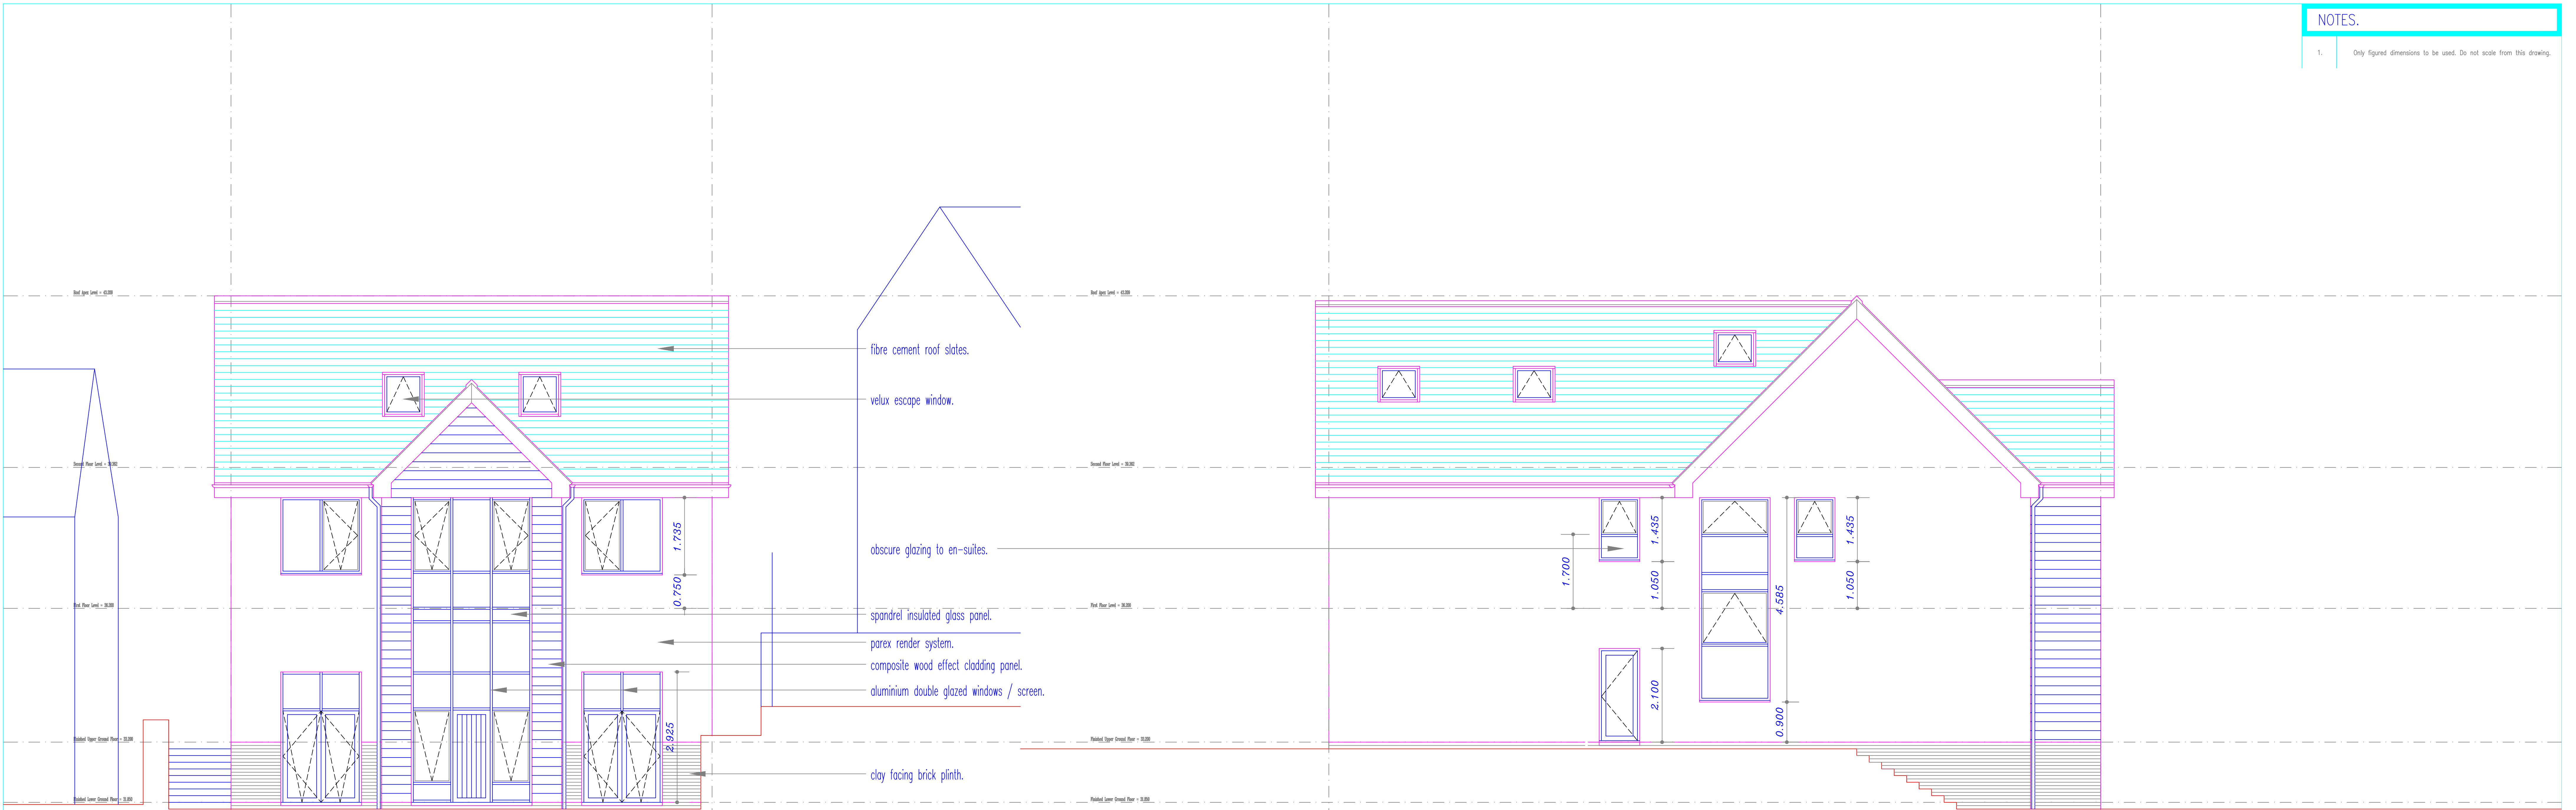

PROPOSED FRONT ELEVATION.

PROPOSED GABLE ELEVATION.

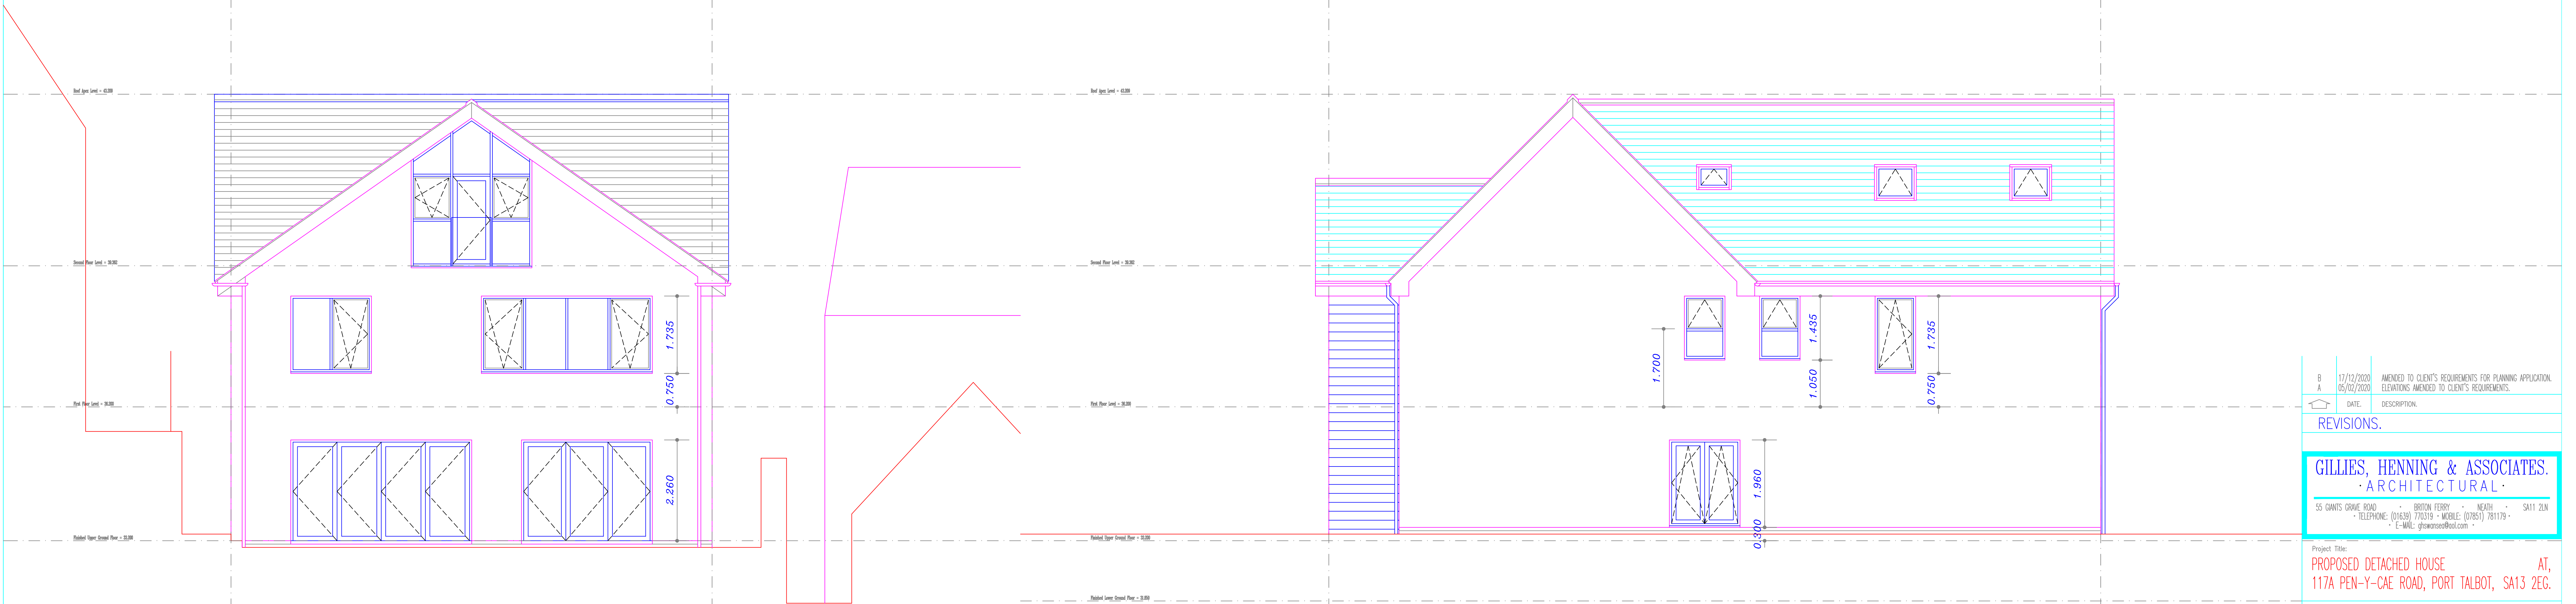

PROPOSED REAR ELEVATION.

PROPOSED GABLE ELEVATION.

B A	17/12/2020	AMENDED TO CLIENT'S REQUIREMENTS FOR PLANNING APPLICATION.
	05/02/2020	ELEVATIONS AMENDED TO CLIENT'S REQUIREMENTS.
REVISIONS.		
DATE	DESCRIPTION	

GILLIES, HENNING & ASSOCIATES.
ARCHITECTURAL

55 GAWTS GRAVE ROAD, BRIDGTON, NEWCASTLE, SA13 2EG.
TELEPHONE: (01633) 770319 • MOBILE: (07553) 781178 • E-MAIL: ghaassociates@aol.com

Project Title:
PROPOSED DETACHED HOUSE AT,
117A PEN-Y-CAE ROAD, PORT TALBOT, SA13 2EG.

Client:
Mr. KAMAL HUSSAIN.

Drawing Title:
PROPOSED ELEVATIONS.

Project Ref:	Drawing No:
PENYCAE/01	E.01.
Date: February 2020.	Scale: 1:50 Revision: B