
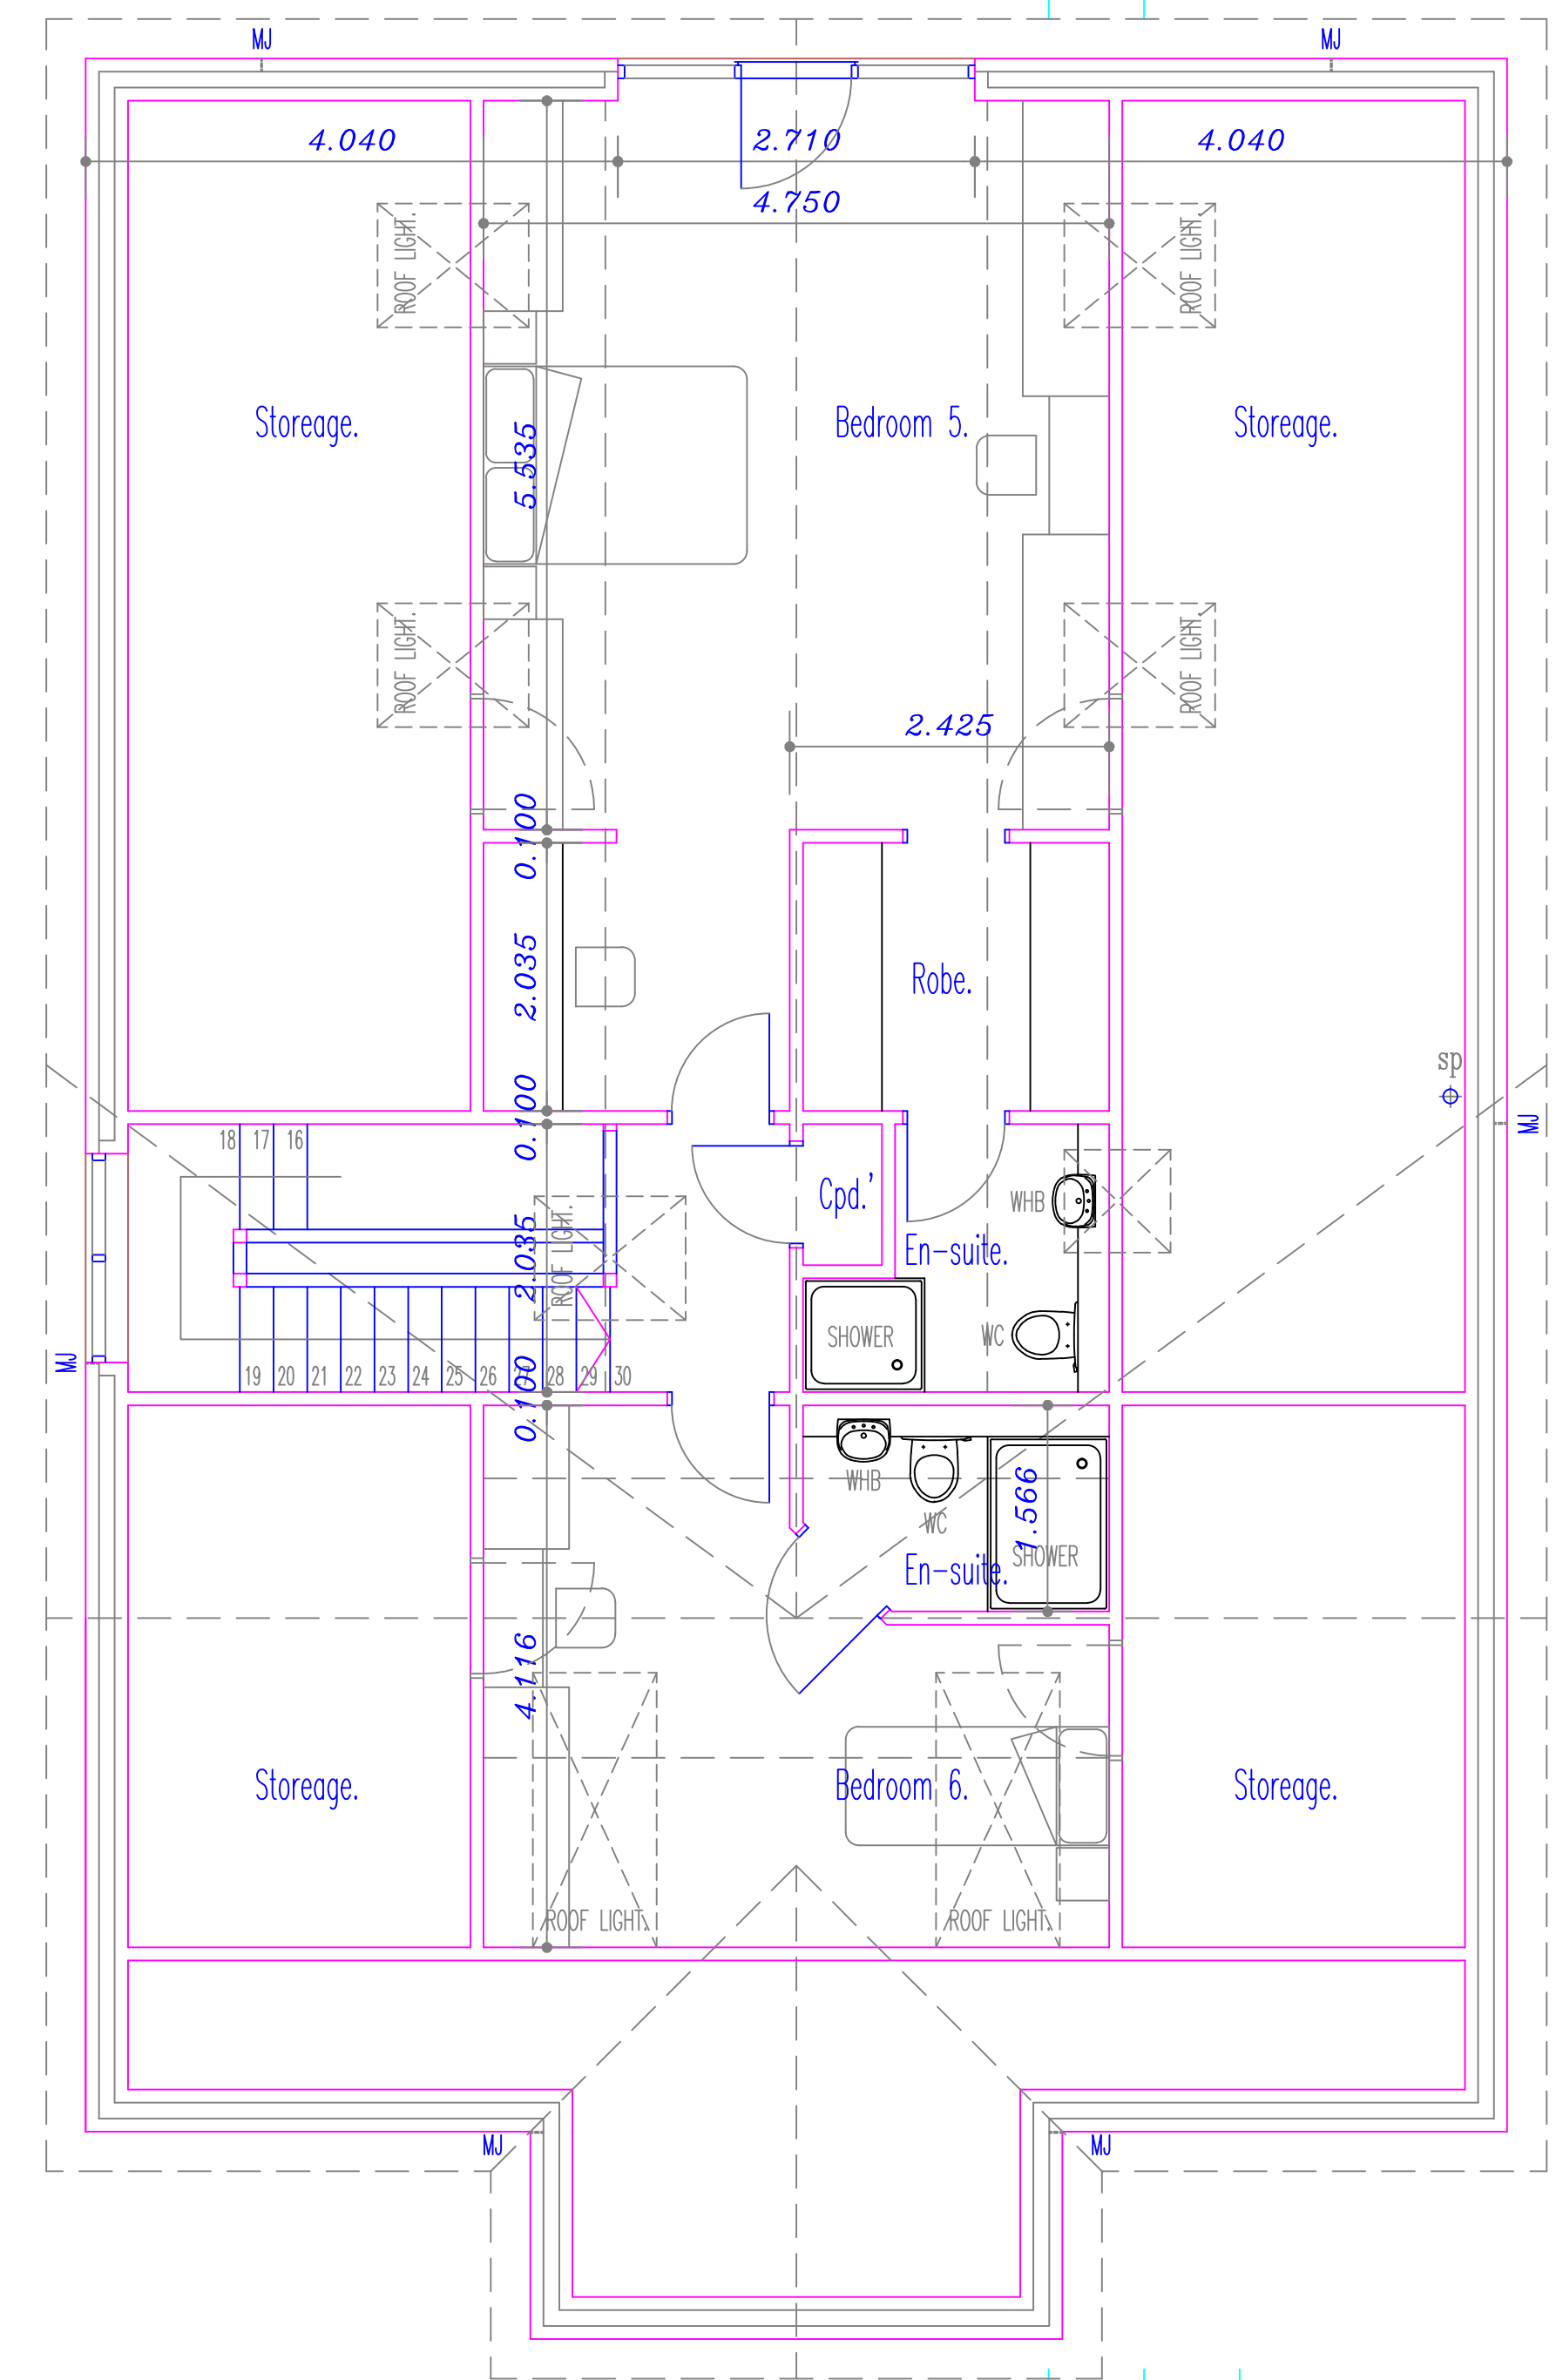
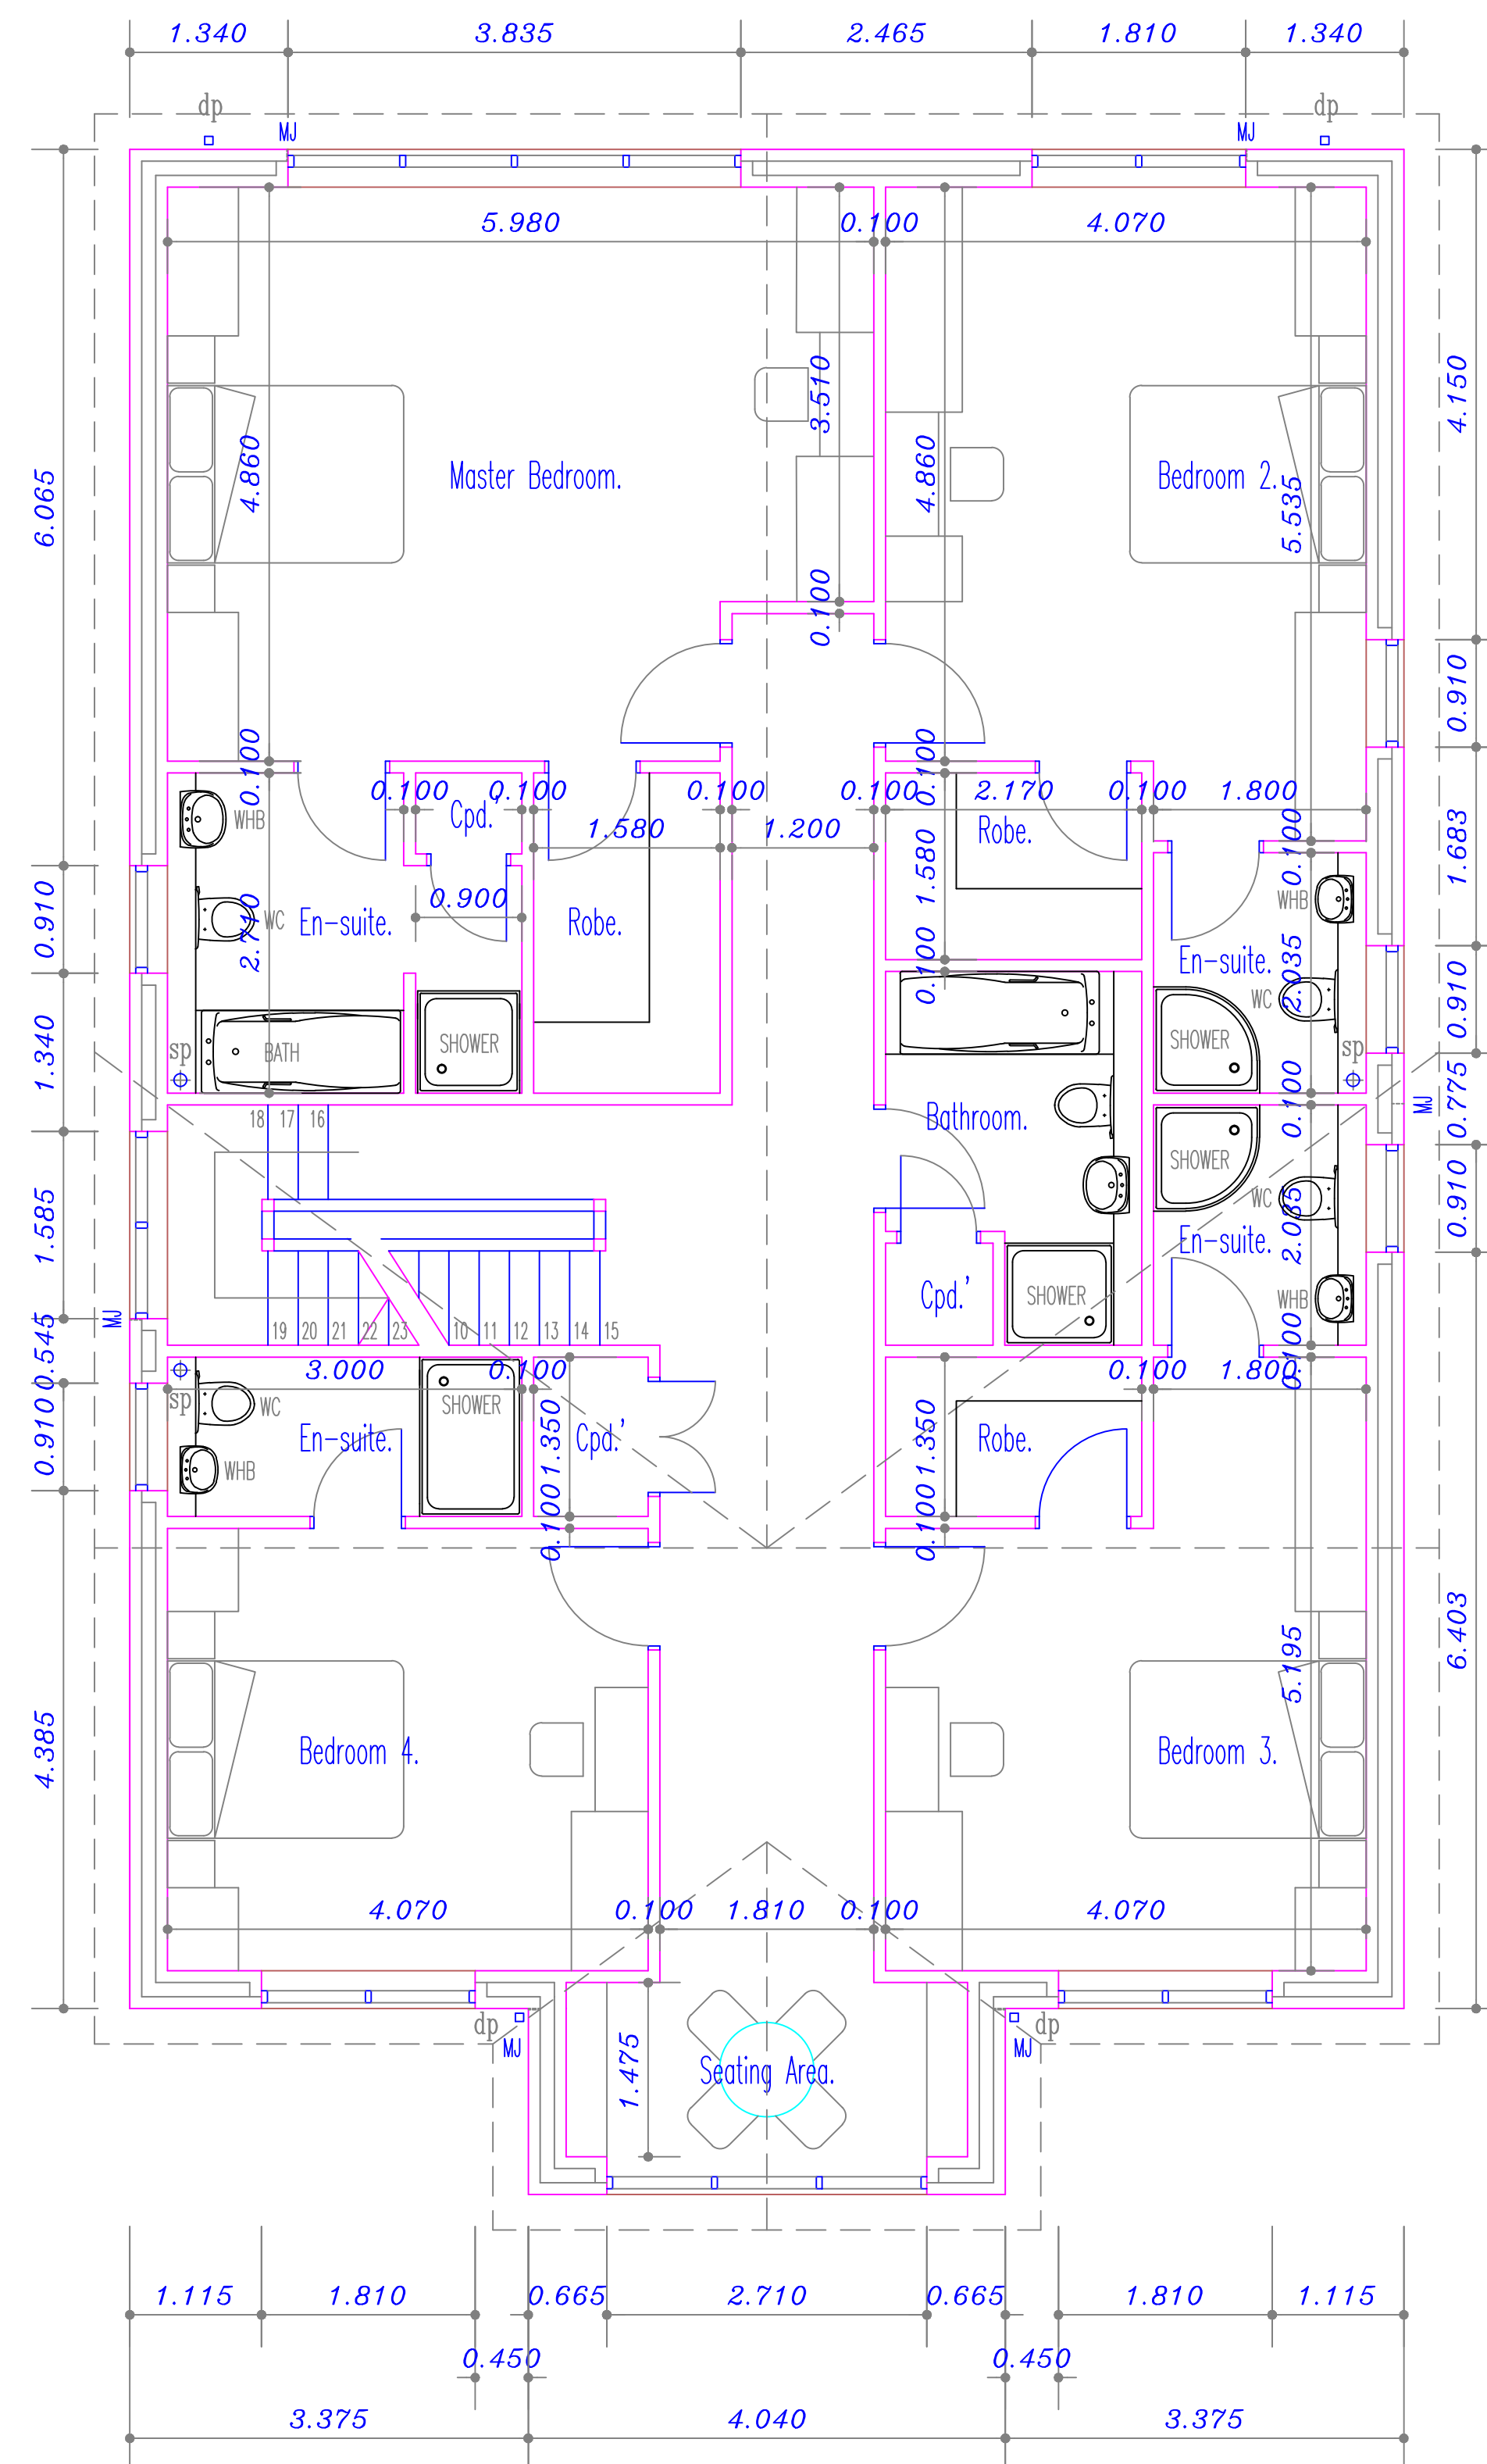


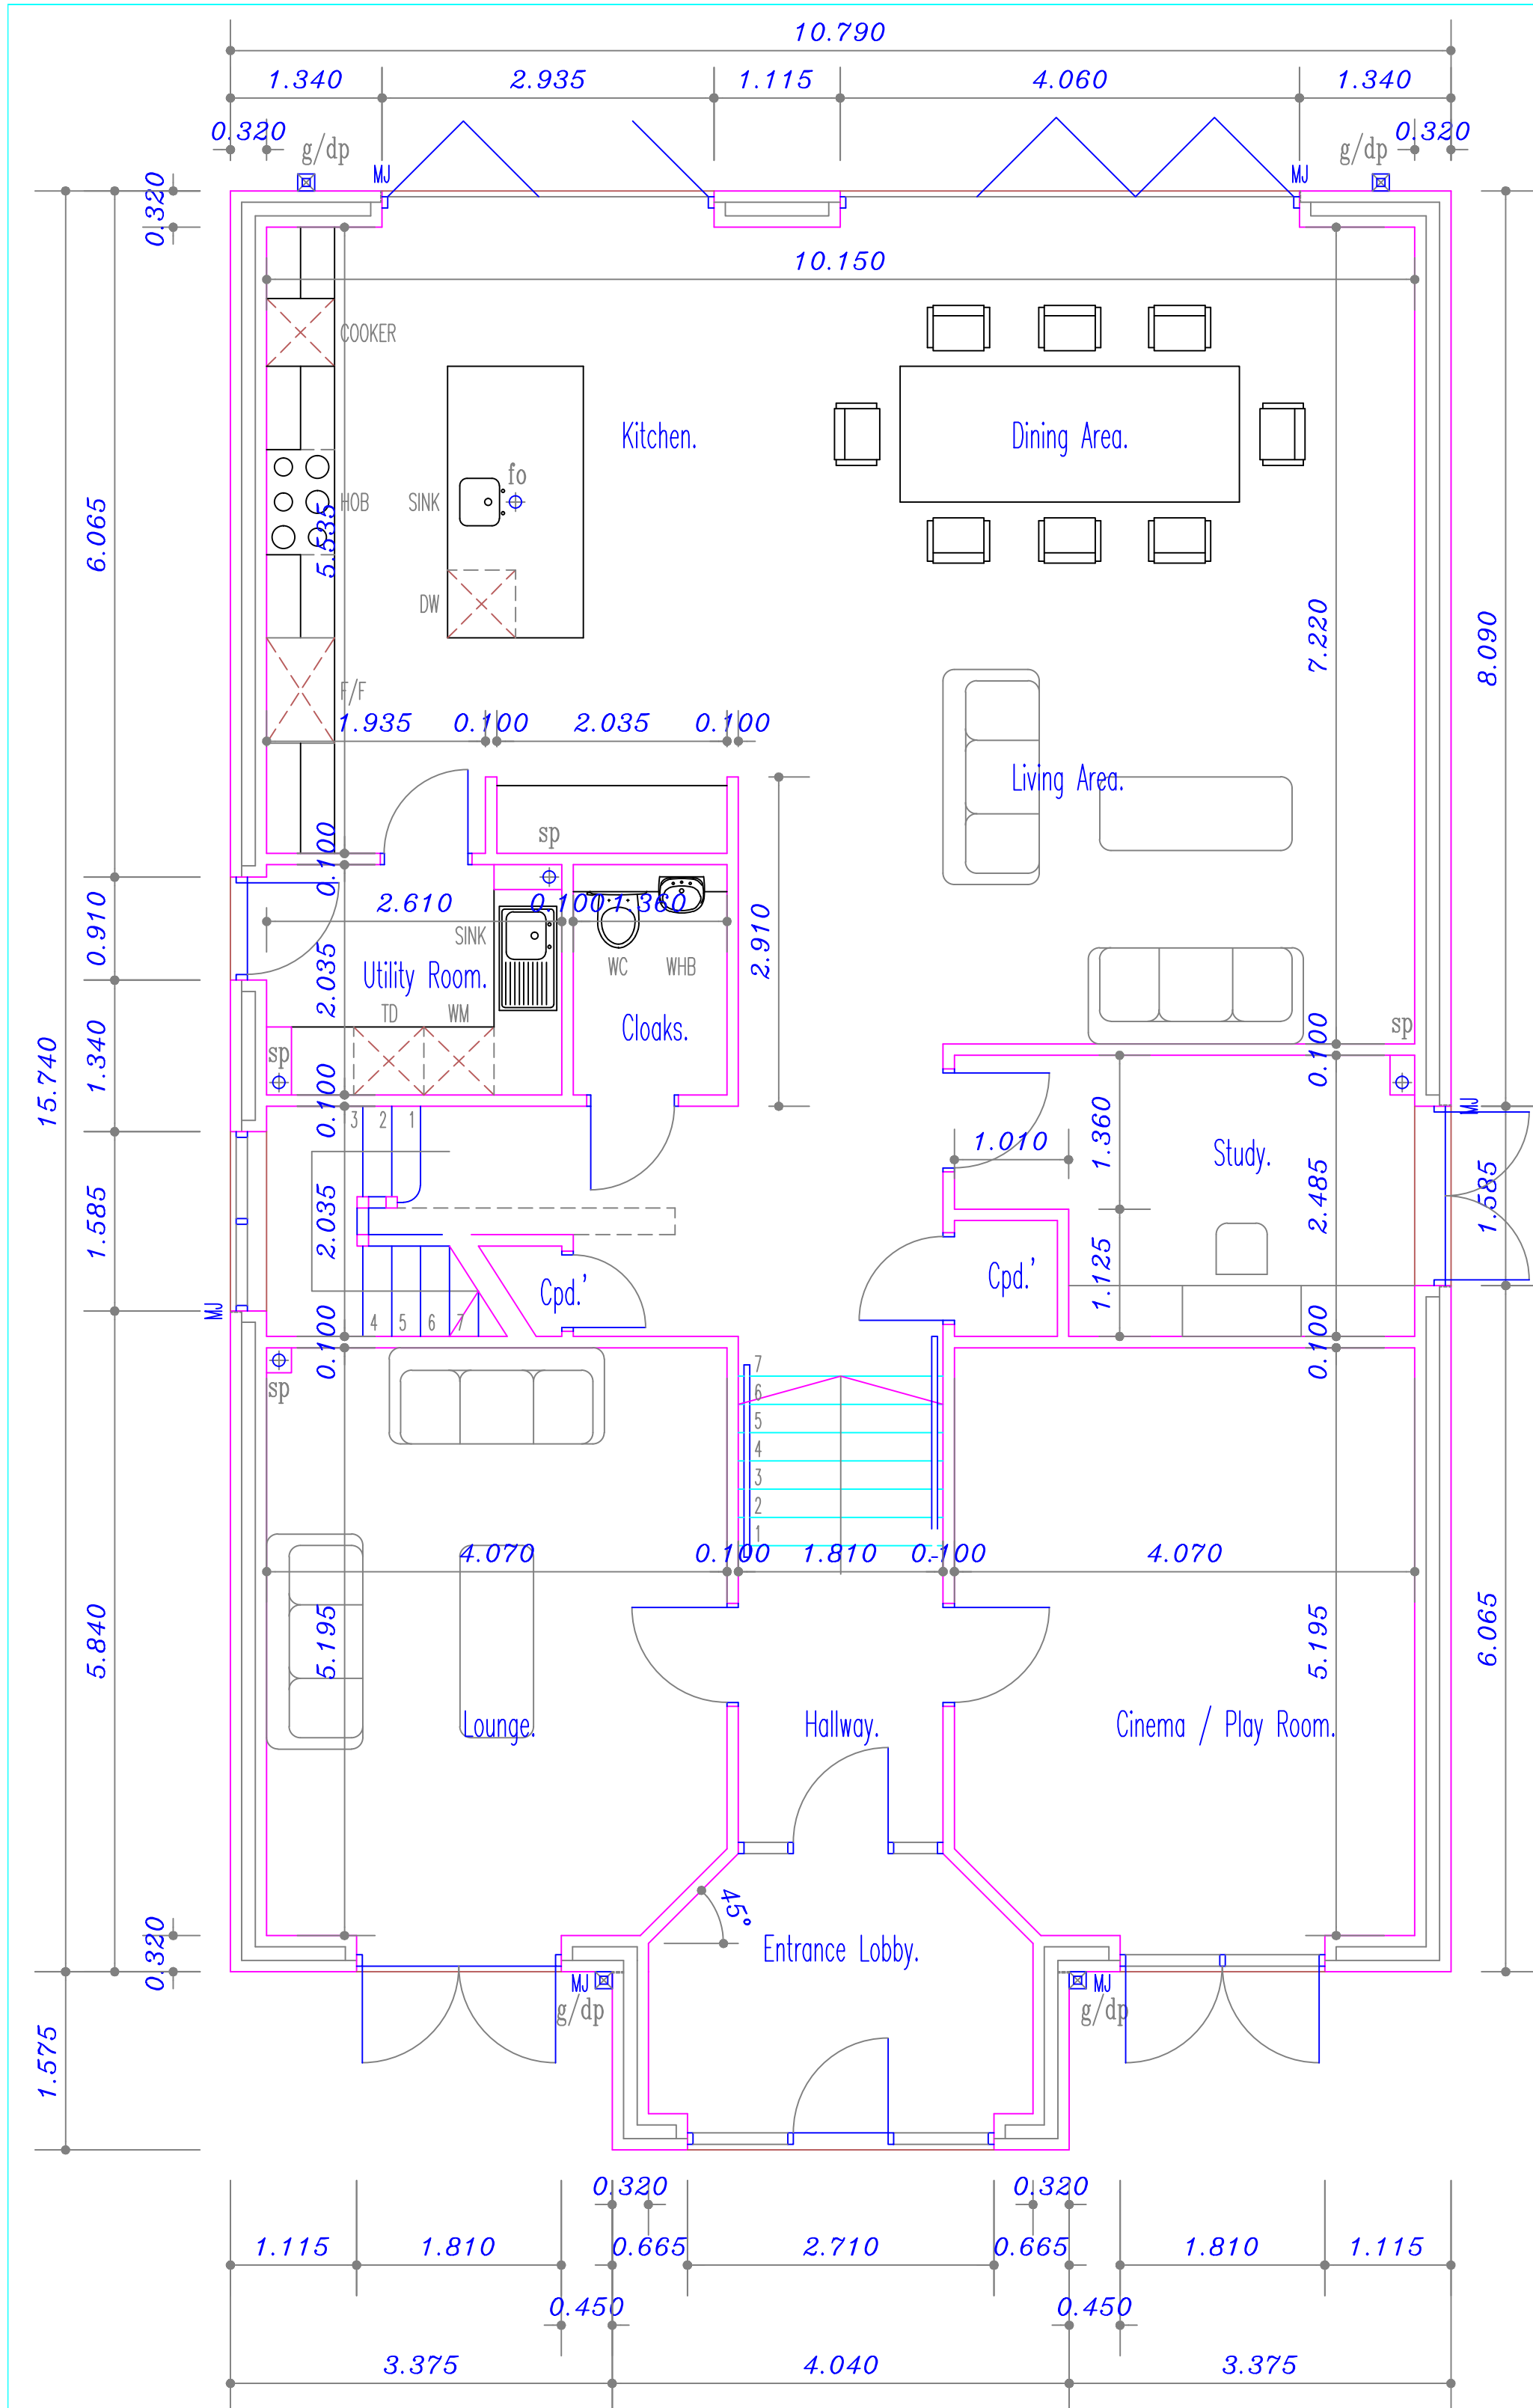

NOTES.

1. Only figured dimensions to be used. Do not scale from this drawing.

B A	17/12/2020 05/02/2020	AMENDED TO CLIENT'S REQUIREMENTS FOR PLANNING APPLICATION. FLOOR PLANS UPDATED.
	DATE.	DESCRIPTION.
REVISIONS.		

GILLIES, HENNING & ASSOCIATES.
· ARCHITECTURAL ·

55 GIANTS GRAVE ROAD • BRITON FERRY • NEATH SA11 2LN
• TELEPHONE: 01639 770319 MOBILE: 07851 781179 •
• E-MAIL: ghwanse@aol.com •

Project Title: PROPOSED DETACHED HOUSE AT,
117A PEN-Y-CAE ROAD, PORT TALBOT, SA13 2EG.

Client: Mr. KAMAL HUSSAIN.

Drawing Title:
PROPOSED FLOOR PLANS.

Project Ref.: PENYCAE/01	Drawing No.: FP.01.
Date: September 2019.	Scale: $\odot$ A1: 1:50
	Revision: B