




Reproduced from an Ordnance Survey map with the permission of the Controller of Her Majesty's Stationary Office.
©Crown Copyright. All rights reserved.

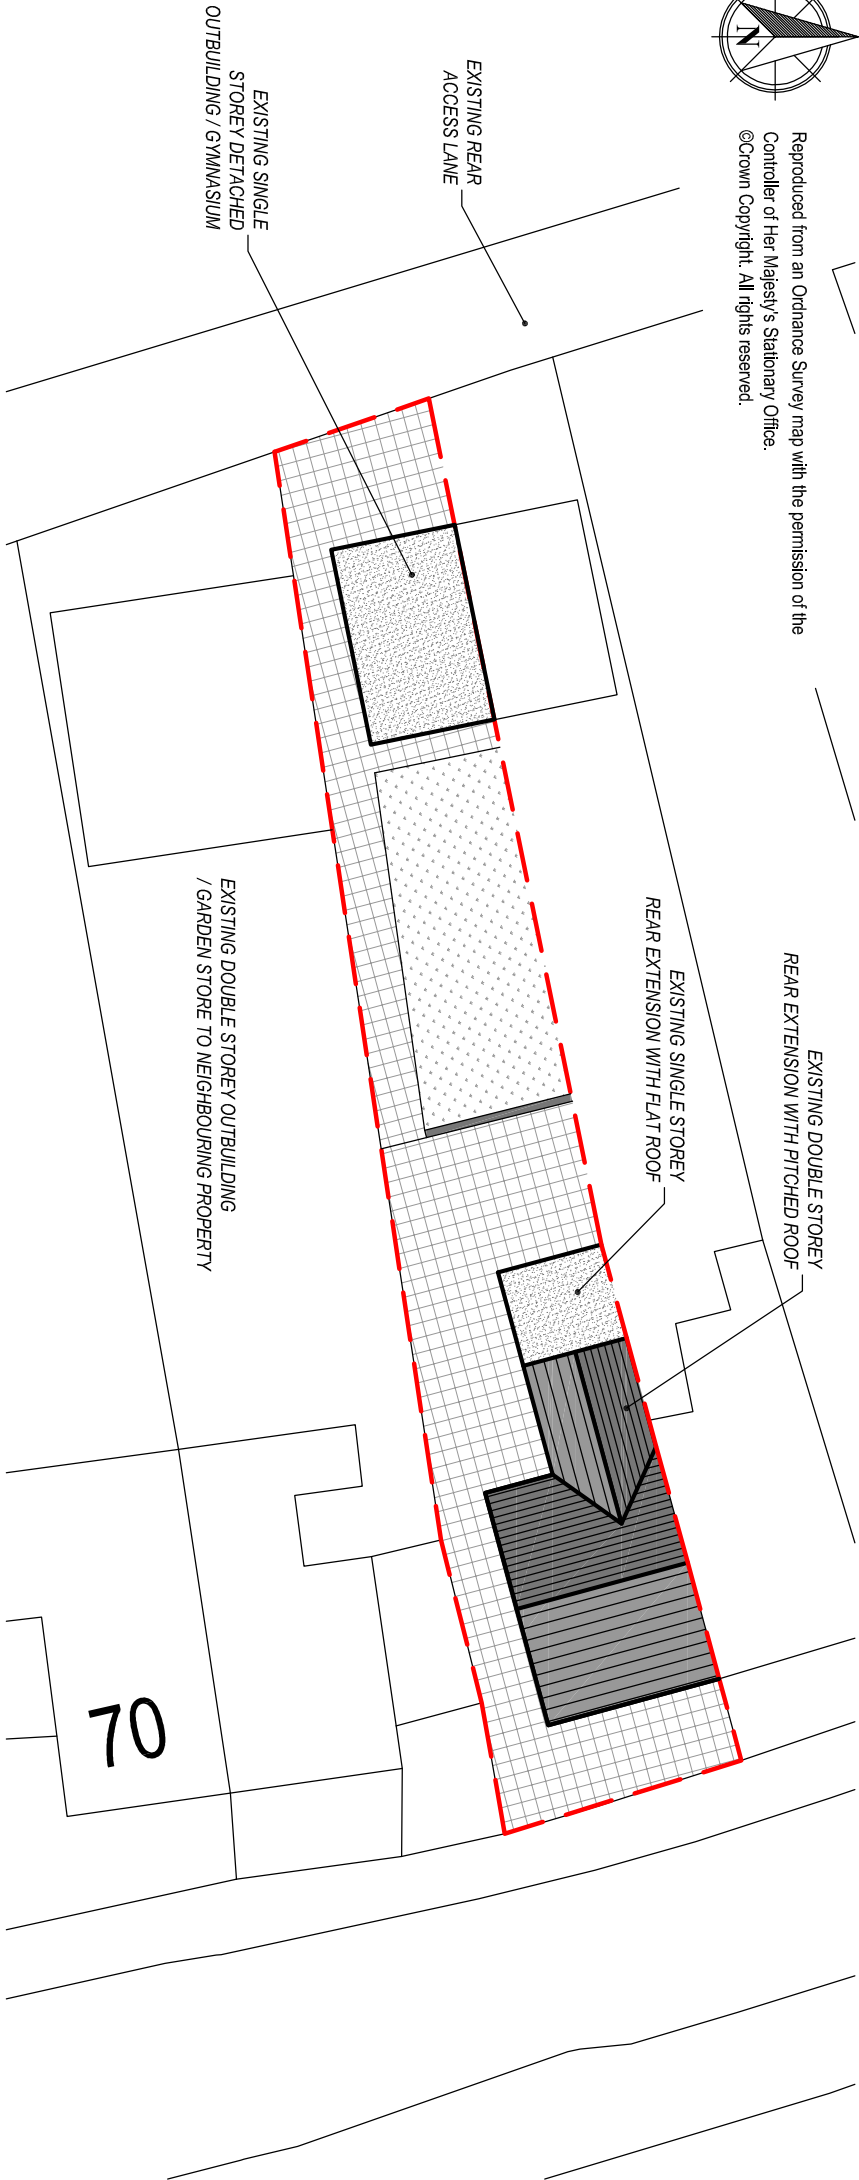


EXISTING SITE PLAN

Scale 1:250



Reproduced from an Ordnance Survey map with the permission of the Controller of Her Majesty's Stationary Office.
©Crown Copyright. All rights reserved.

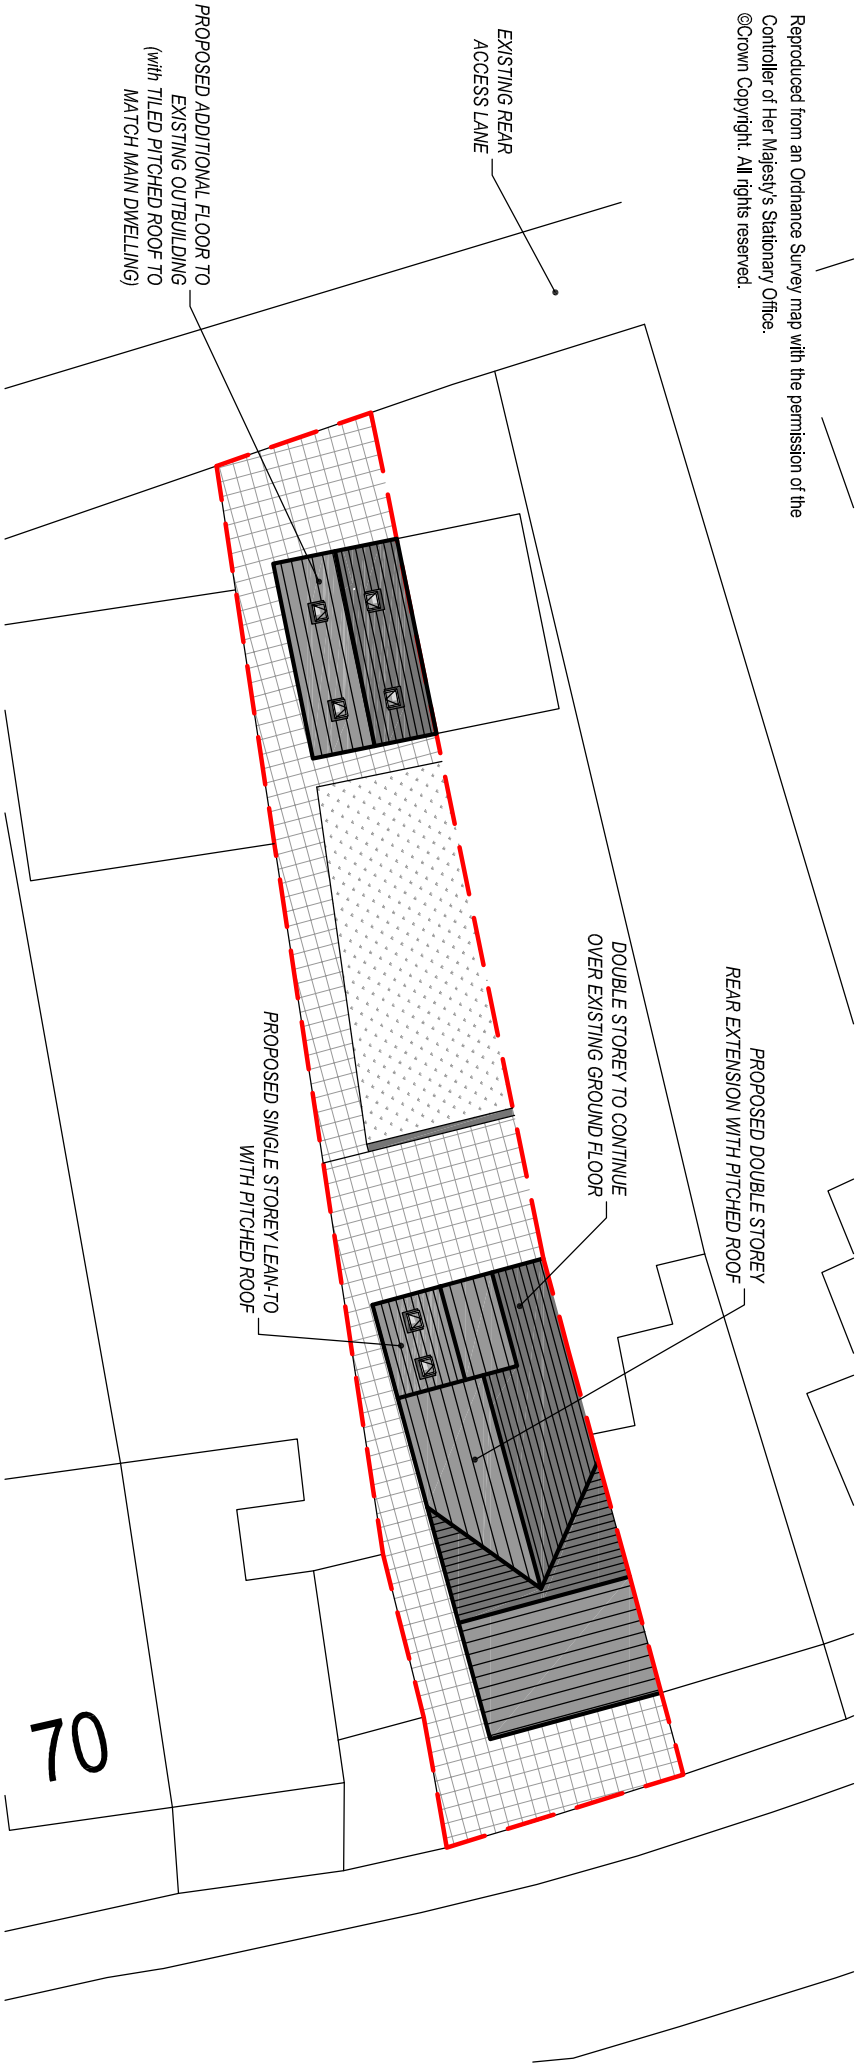

PROPOSED SITE PLAN

Scale 1:250

Client:

Mr & Mrs. Evans
74 Main Road
Crynant
Neath

Project Title:

PROPOSED FIRST FLOOR REAR
EXTENSION , SINGLE STOREY LEAN-TO
&
ADDITIONAL FLOOR TO DETACHED
OUTBUILDING TO REAR GARDEN

General Notes:

1. Do not scale from this drawing. Take figured dimensions only.
2. Dimensions are in millimetres unless otherwise stated.

Drawing Issues:

PLANNING

Drawing Title:

EXISTING & PROPOSED SITE PLANS

Drawing No:

Revised:

Date:

Revised:

Scale(s):

Paper Size:

A3



Cwm Planning & Design Ltd.
(architectural and Draughting Services)