


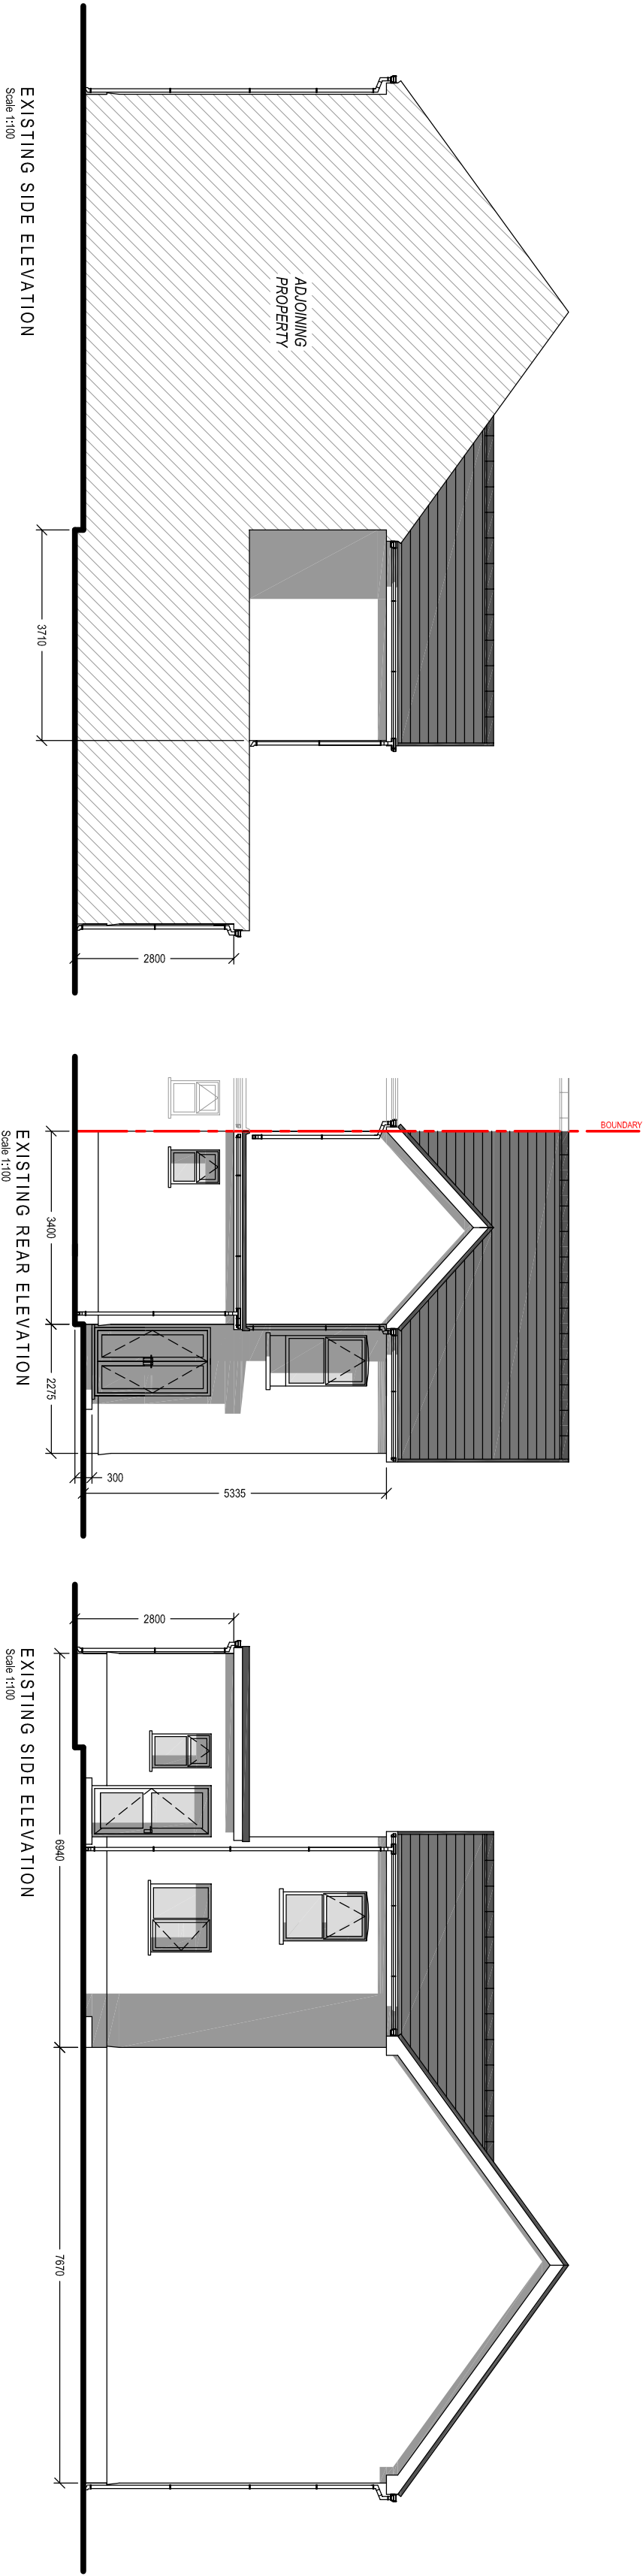

EXISTING SIDE ELEVATION

EXISTING REAR ELEVATION

EXISTING SIDE ELEVATION

EXISTING ROOF PLAN

EXISTING GROUND FLOOR PLAN

EXISTING FIRST FLOOR PLAN

PROPOSED FIRST FLOOR REAR
EXTENSION, SINGLE STOREY LEAN-TO
&
ADDITIONAL FLOOR TO DETACHED
OUTBUILDING TO REAR GARDEN

General Notes:
1. Do not scale from the drawings. Use figure dimensions only.
2. Dimensions are in millimetres unless otherwise stated.

Drawing Issue:

PLANNING

Drawing Title:
EXISTING ELEVATIONS & FLOOR PLANS

Drawing No.: 003

Date: 29-03-2020

Scale: 1:100

Sheet: 12

