
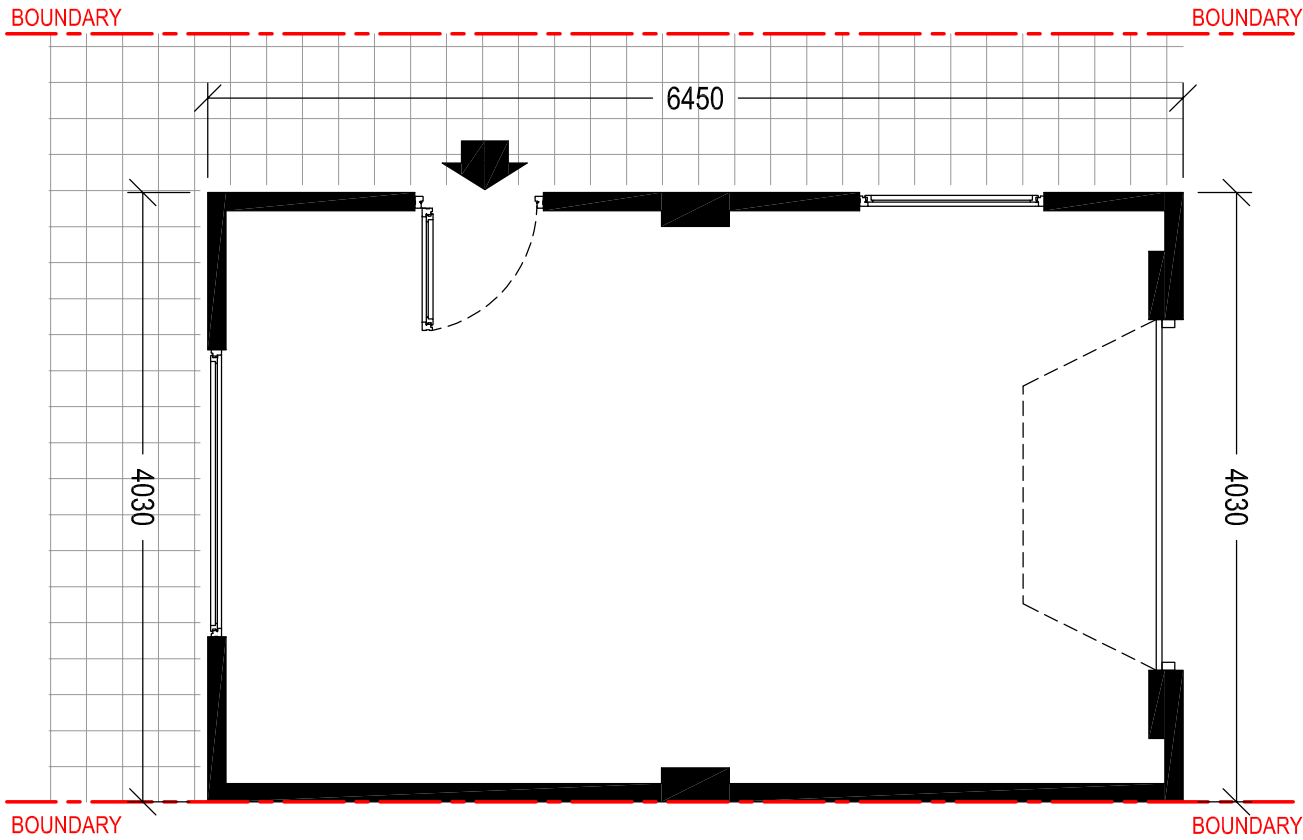
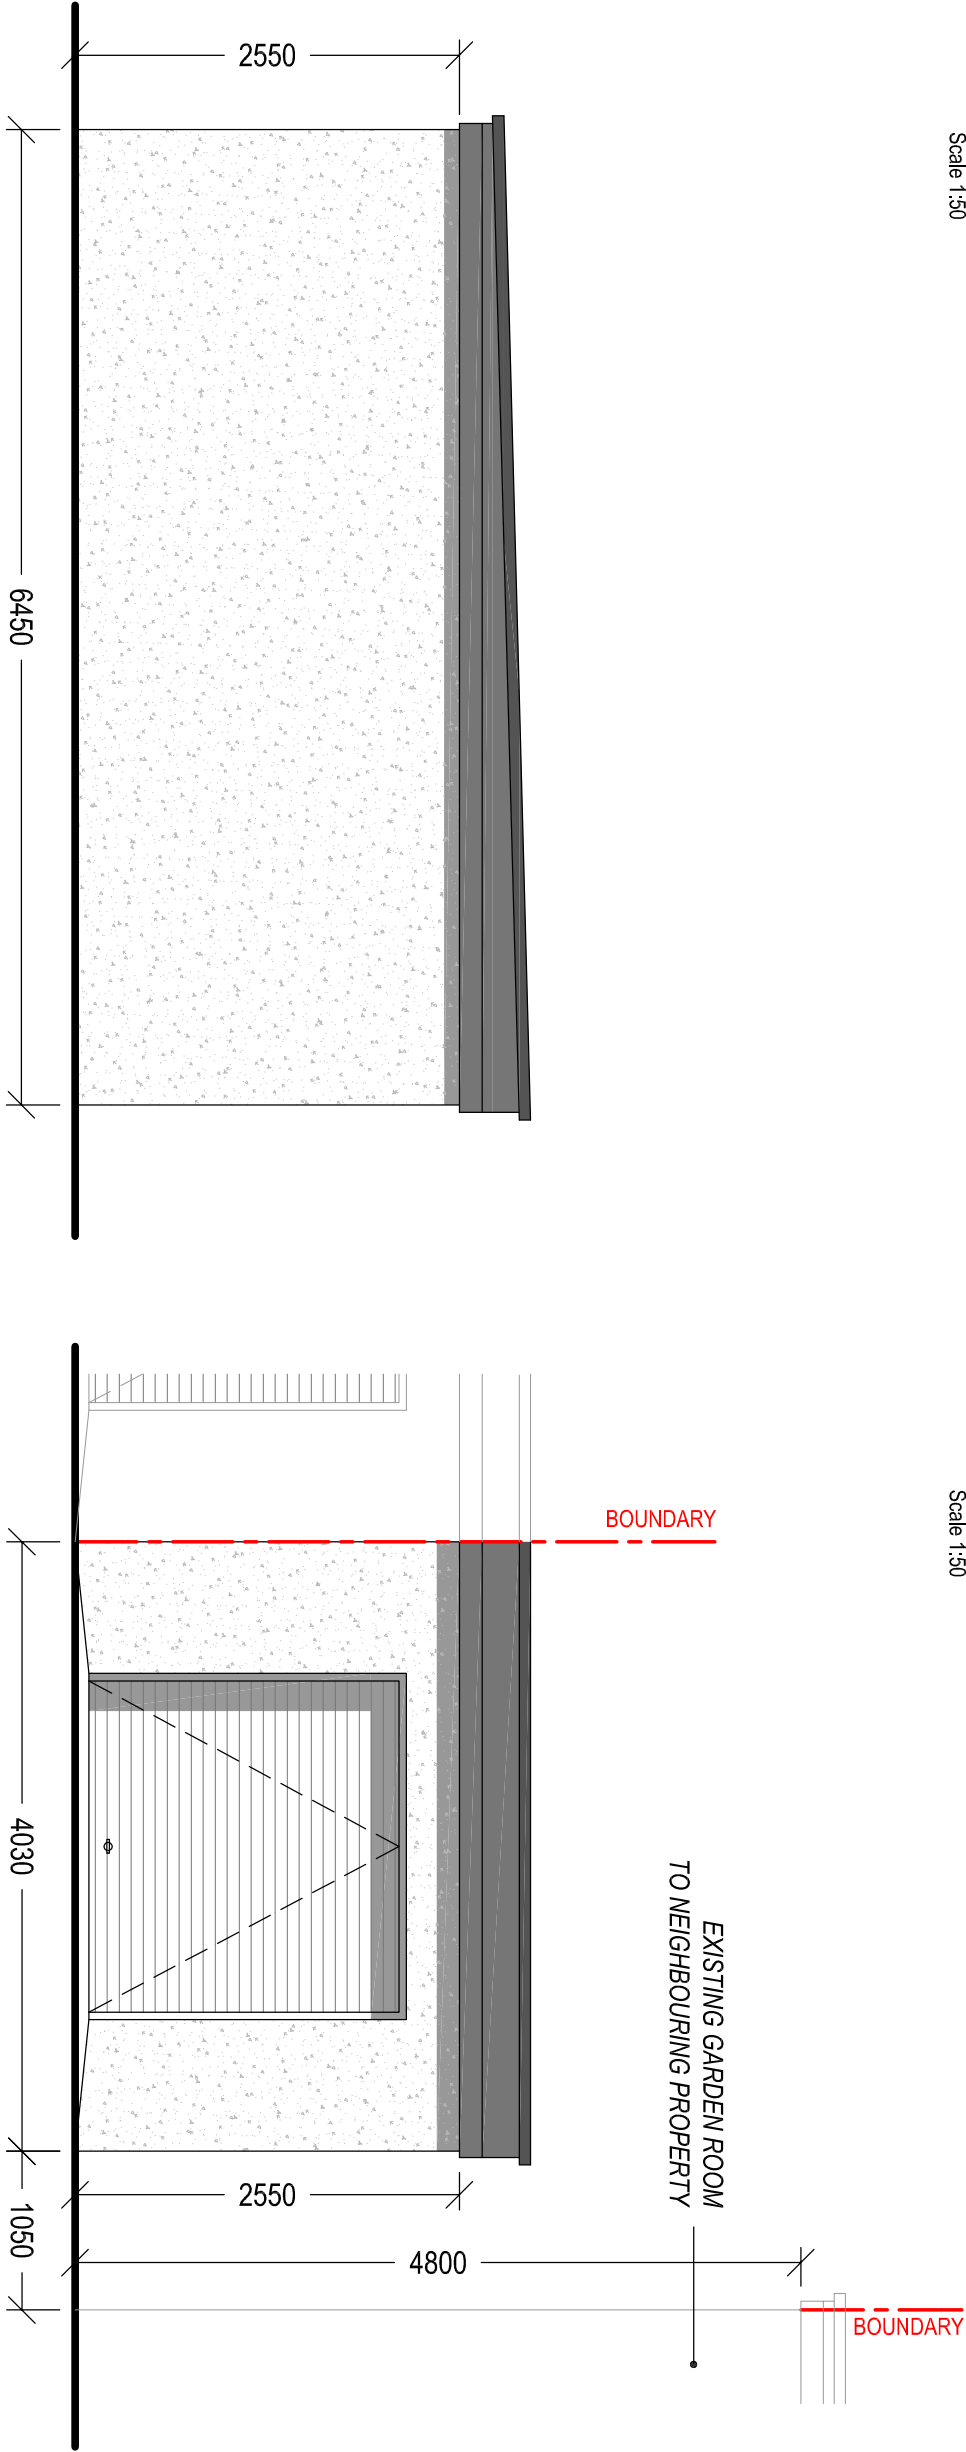


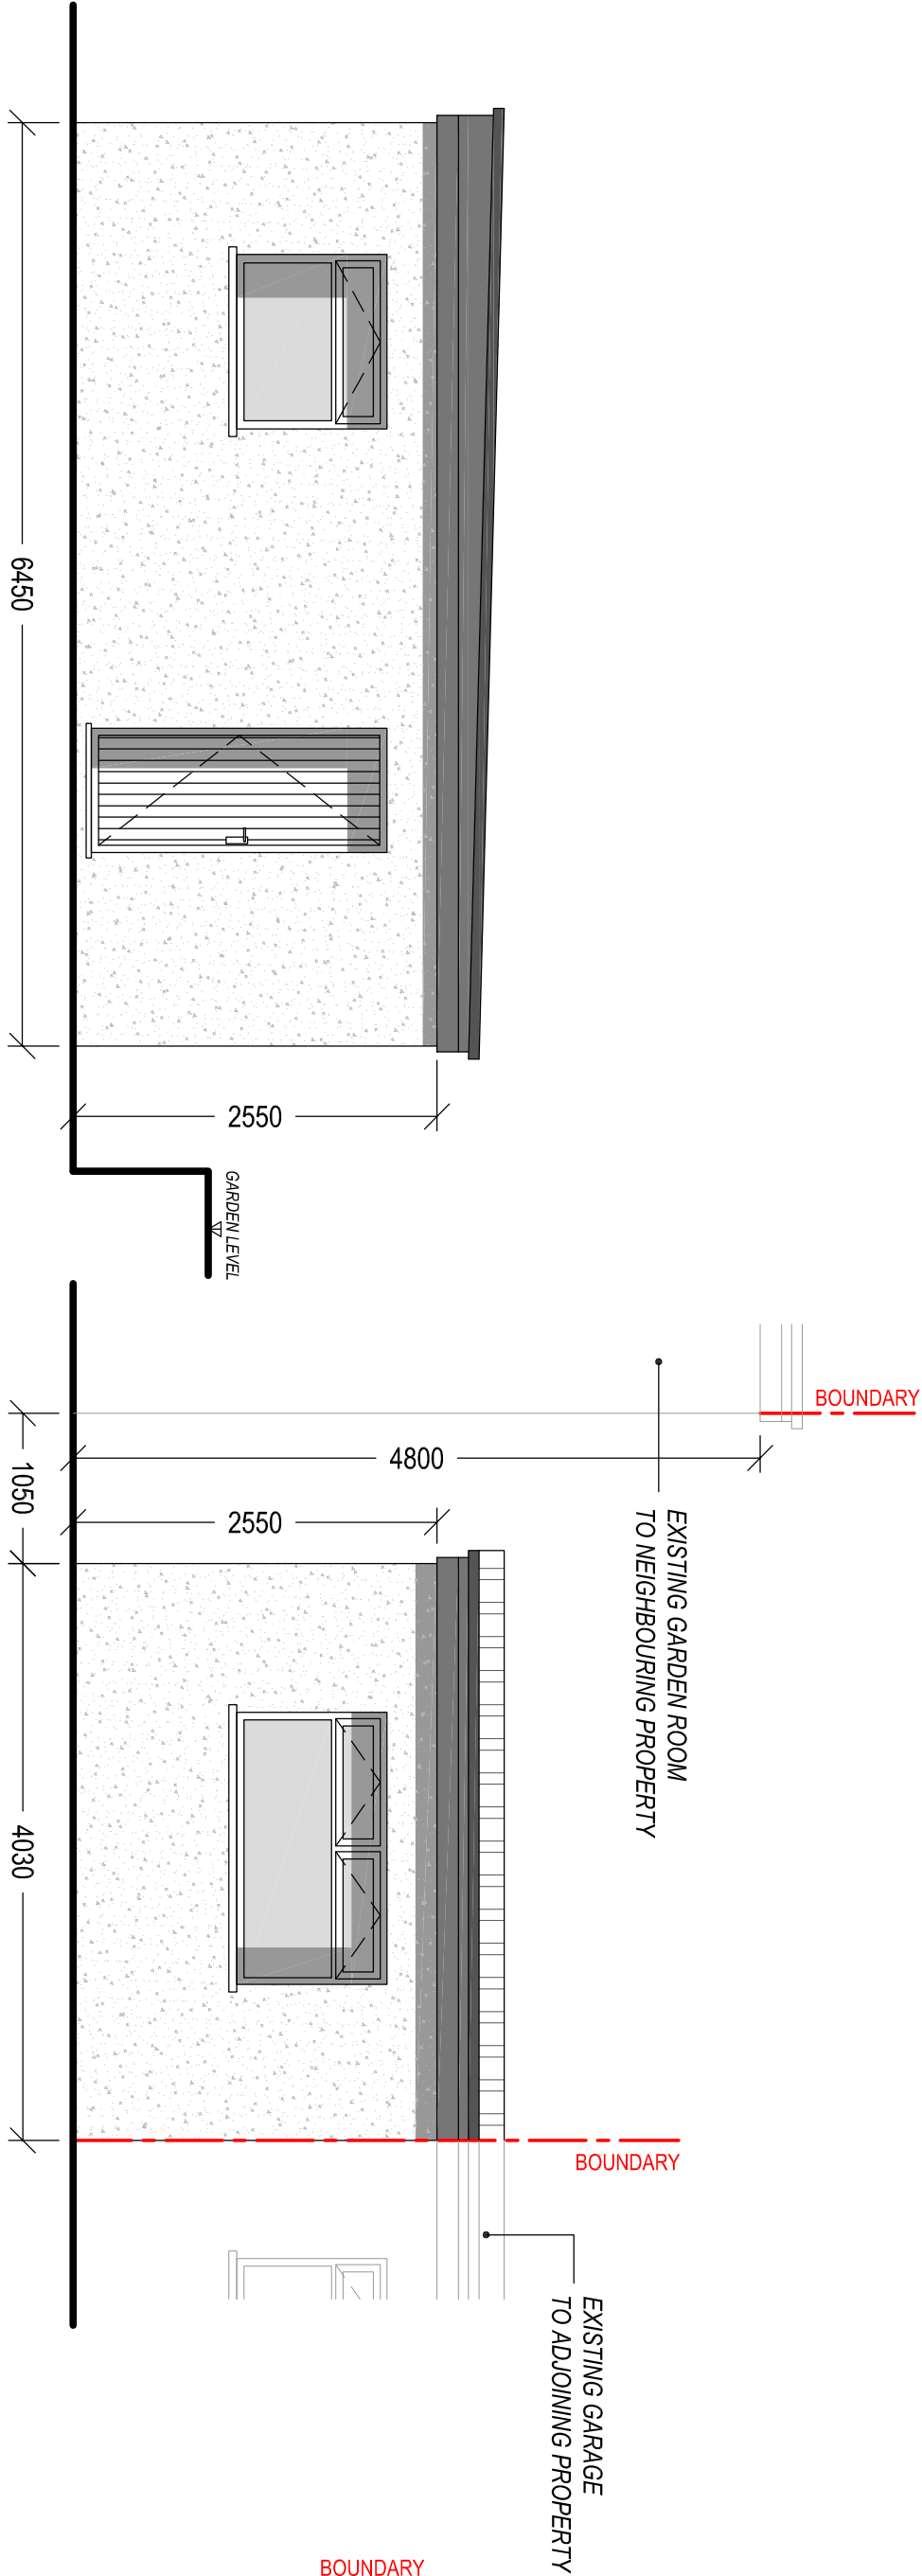

EXISTING SIDE ELEVATION

EXISTING FRONT ELEVATION

EXISTING GARAGE FLOOR PLAN

Drawing Title: EXISTING OUTBUILDING ELEVATIONS & FLOOR PLANS	
Drawing No: 005	Revision:
Date: 29-03-2020	Revised:
Scale(s): 1:50	Paper Size: A2

PLANNING

General Notes:
1. Do not scale from the drawings, take figure dimensions only.
2. Dimensions are in millimetres unless otherwise stated.

PROPOSED FIRST FLOOR REAR
EXTENSION, SINGLE STOREY LEAN-TO
&
ADDITIONAL FLOOR TO DETACHED
OUTBUILDING TO REAR GARDEN

Project Title:

Mr & Mrs. Evans
7/4 Main Road
Cynant
Neath

Client:



Cwm Planning & Design Ltd.
(architectural and Draughting Services)