
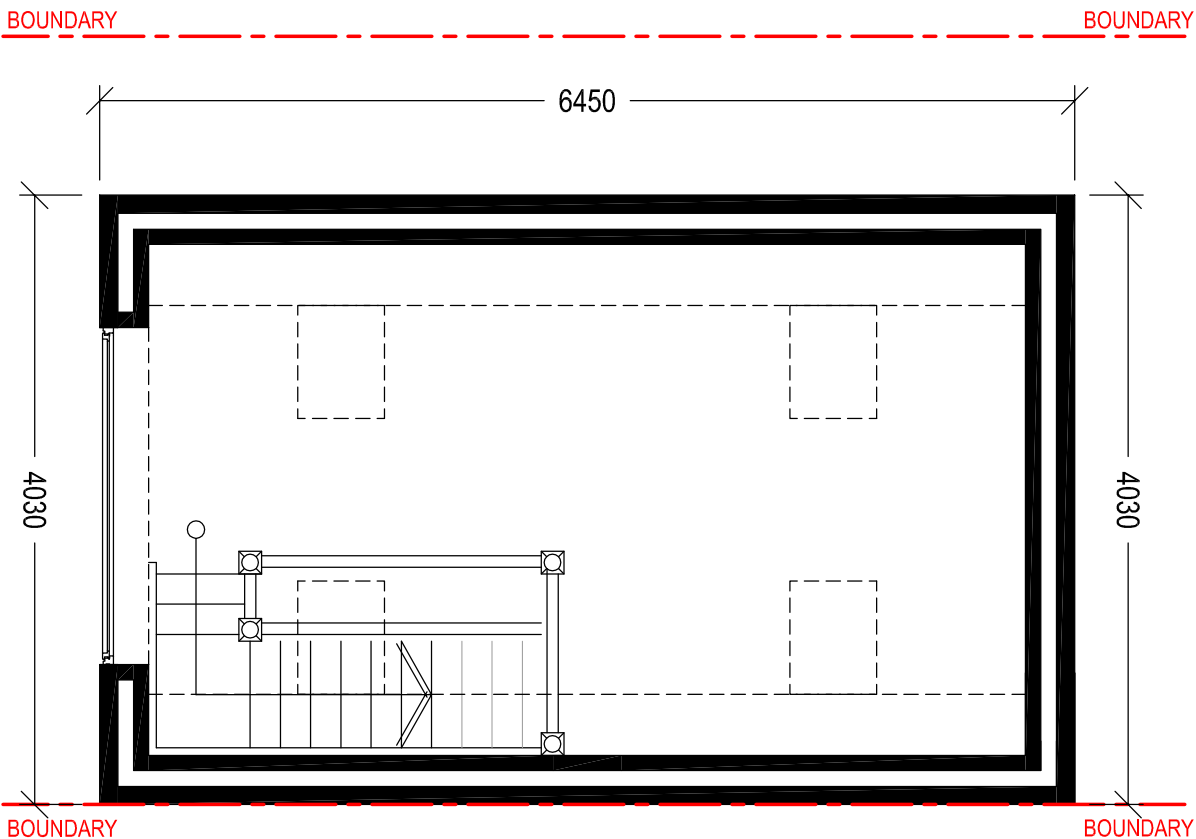
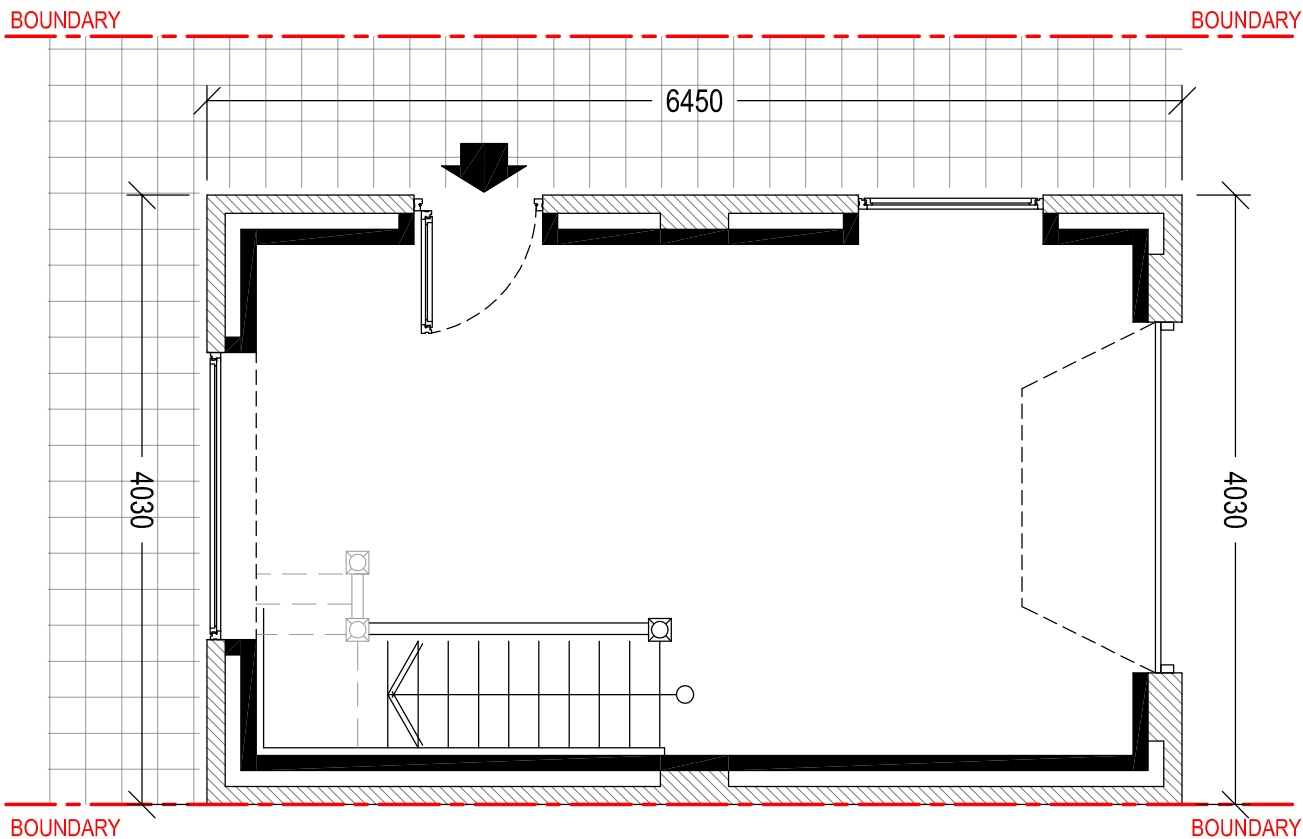
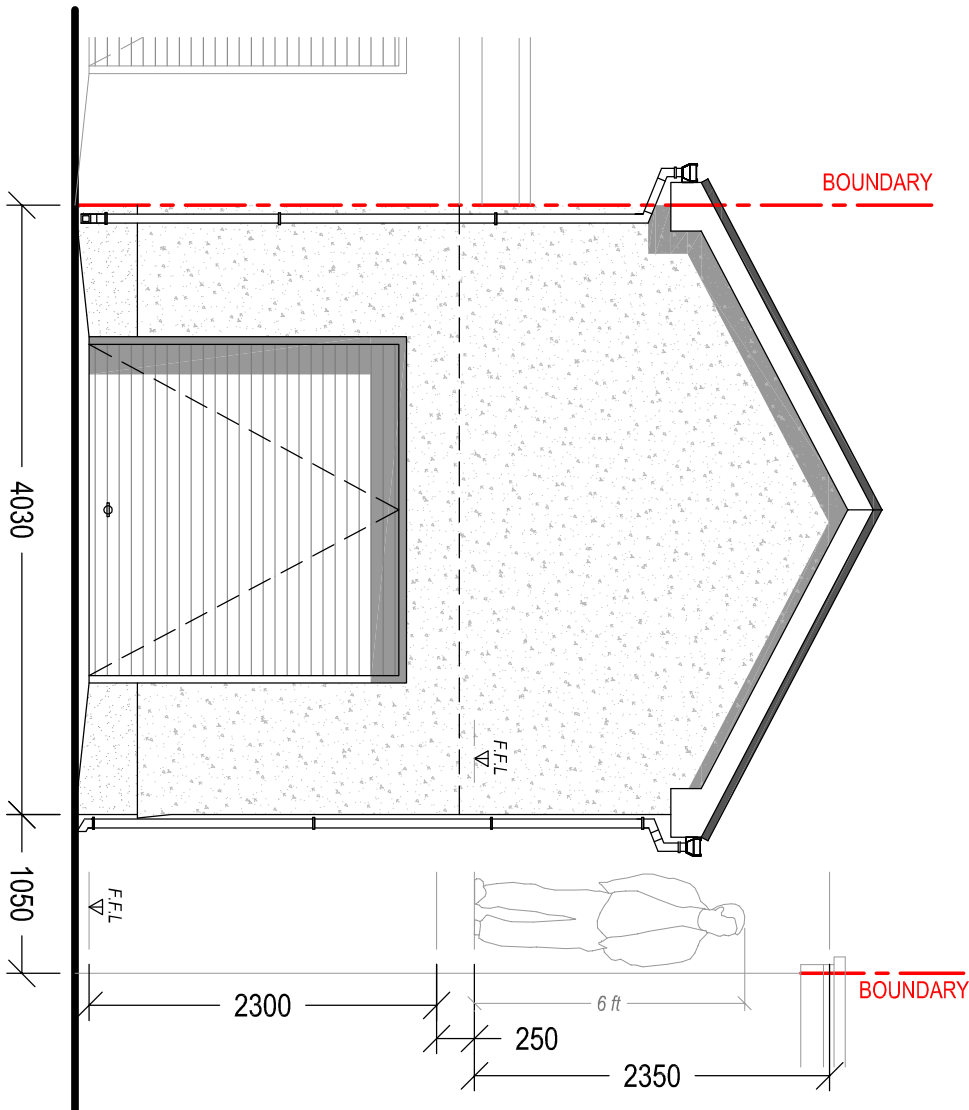
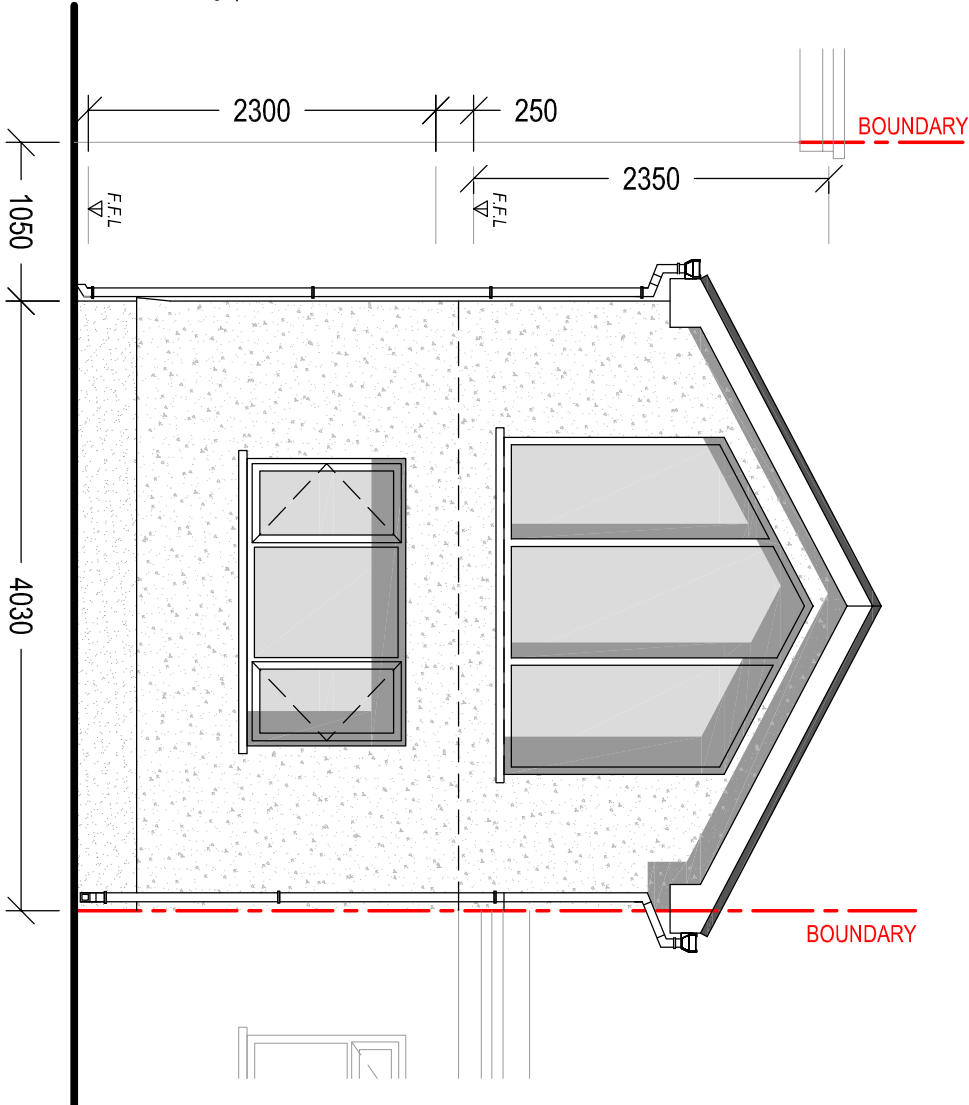
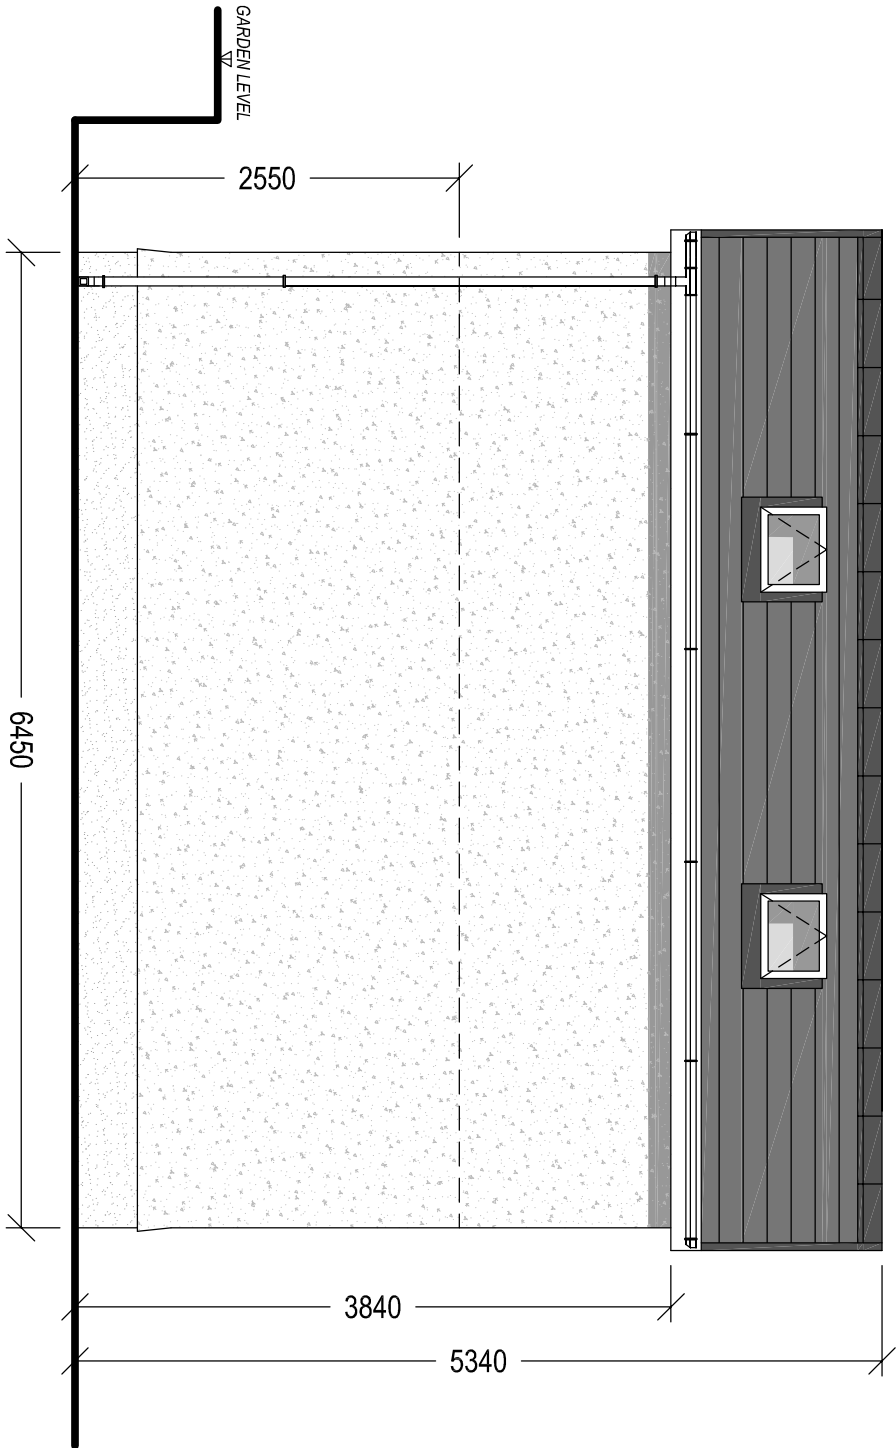


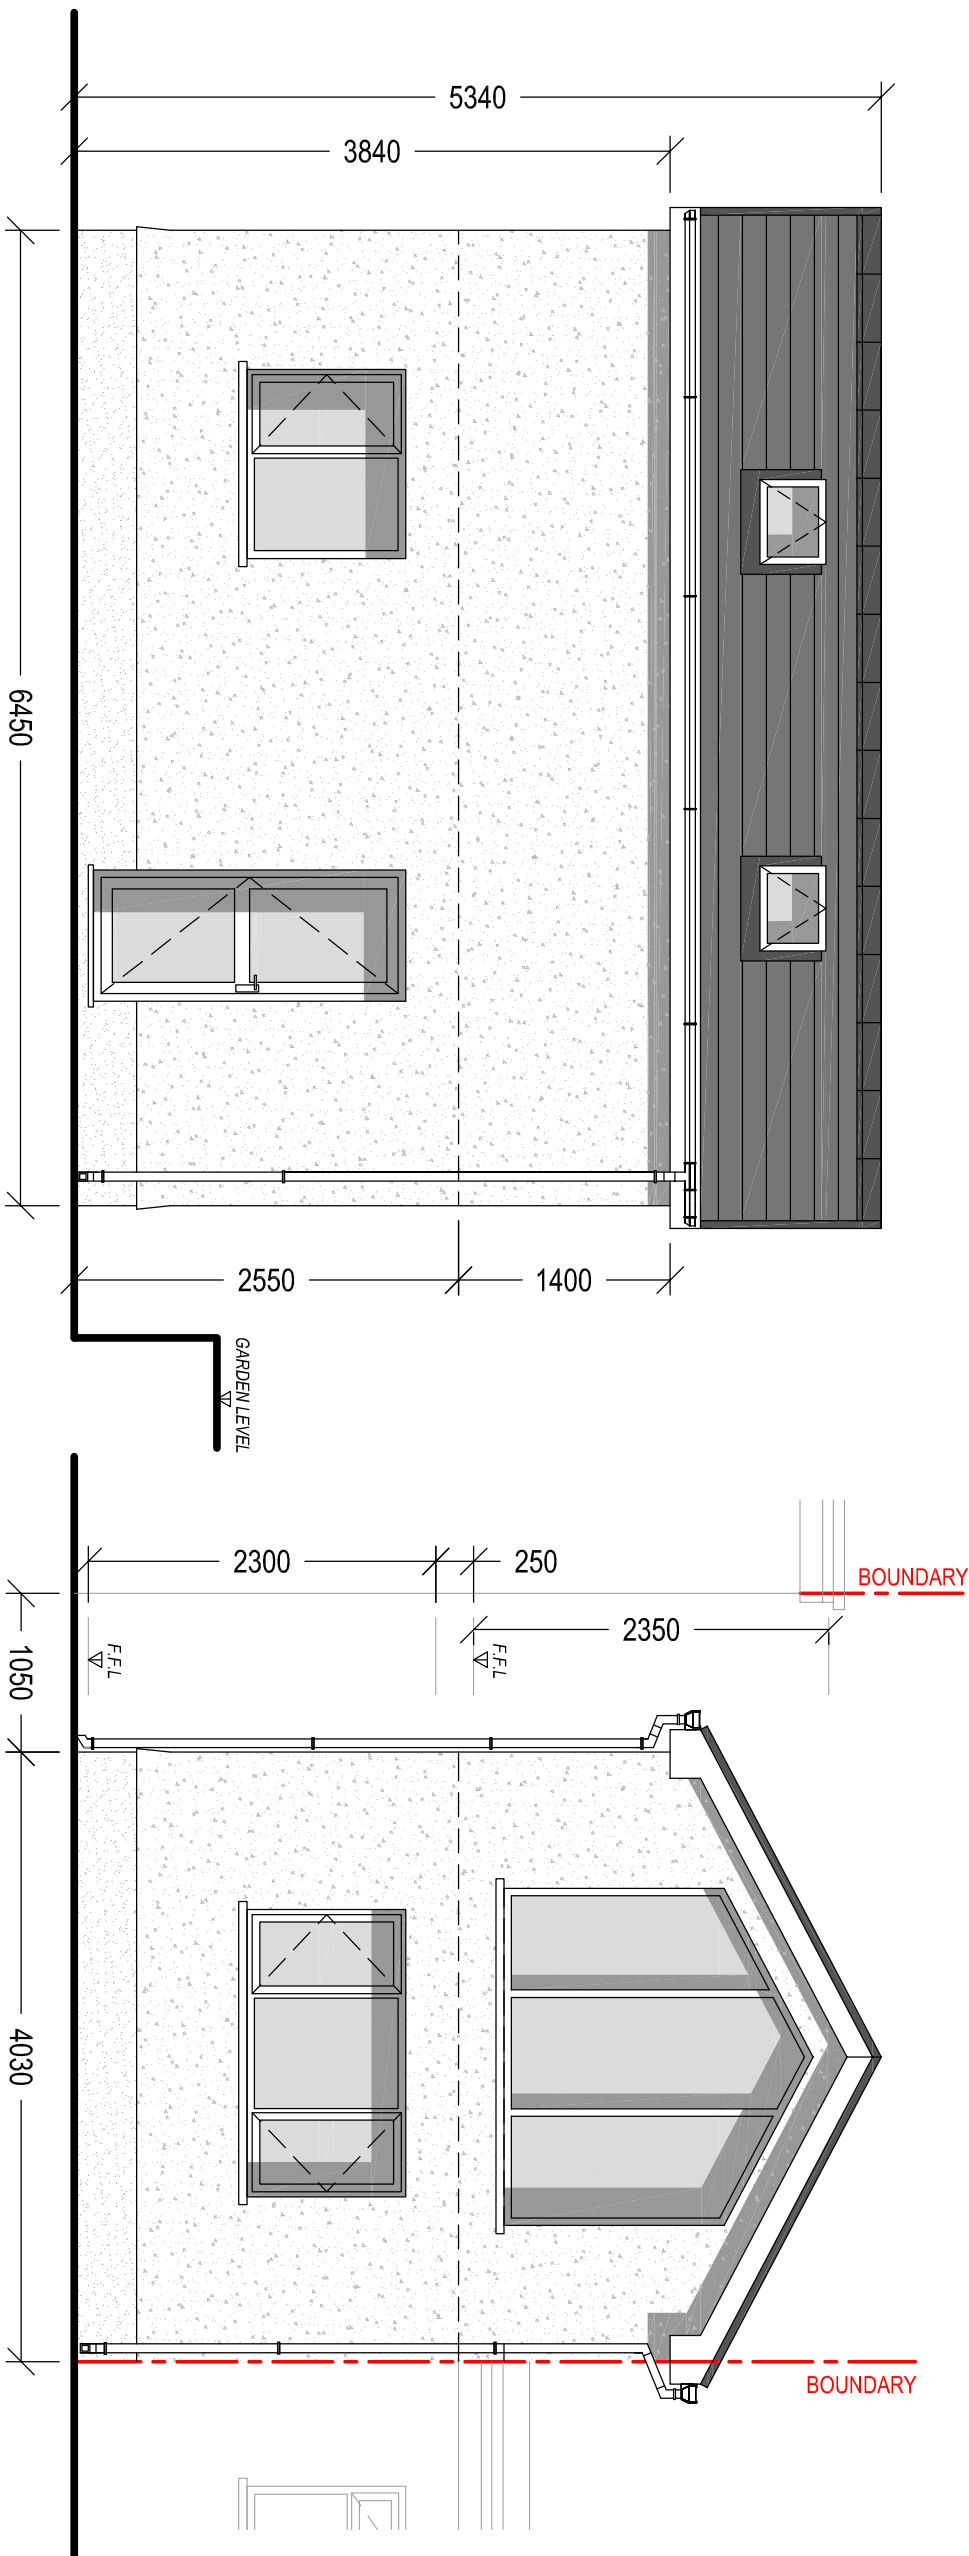

Client:

Mr & Mrs. Evans
74 Main Road
Cymant
Neath

Project Title:

PROPOSED FIRST FLOOR REAR
EXTENSION, SINGLE STOREY LEAN-TO
&
ADDITIONAL FLOOR TO DETACHED
OUTBUILDING TO REAR GARDEN

General Notes:
1. Drawings shall be used for planning, not for construction.
2. Dimensions shall be taken from the centre of the wall unless otherwise stated.

Drawing Issues:

PLANNING

Drawing Title:
PROPOSED OUTBUILDING ELEVATIONS & FLOOR PLANS

Drawing No.: 006
Revision:

Date: 25-09-2020
Revised:

Scale(s): 1:50
Paper Size: A2



Cwm Planning & Design Ltd.
(architectural and draughting services)