




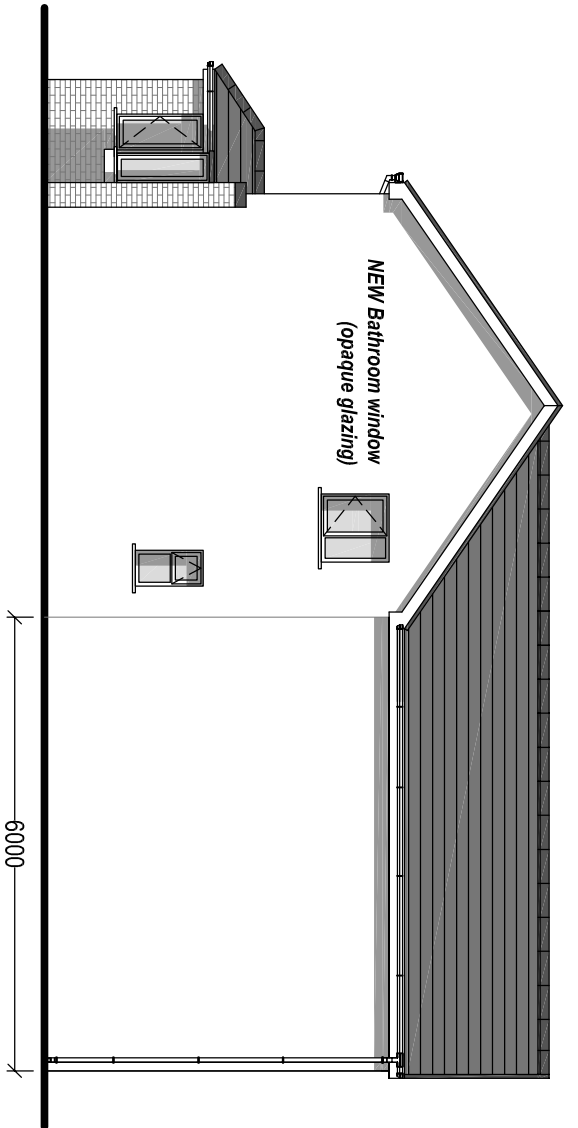

PROPOSED SIDE ELEVATION
Scale 1:100

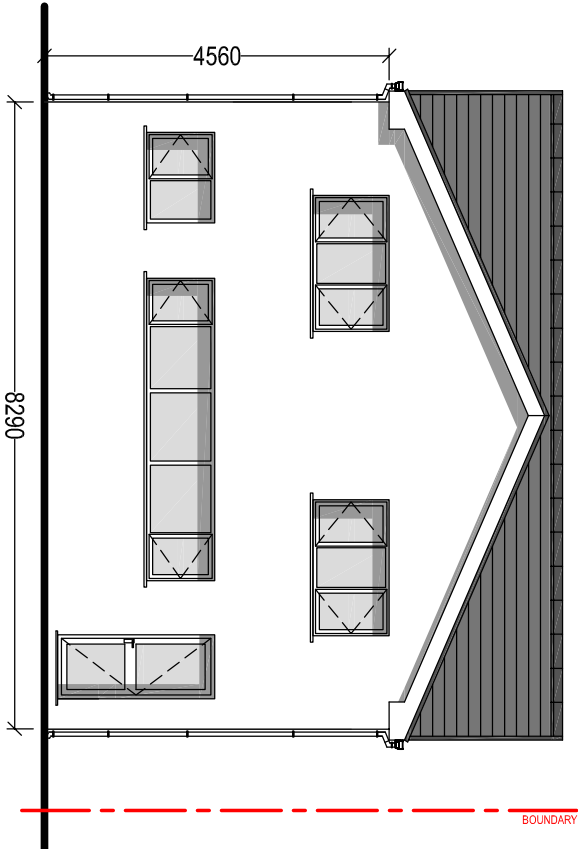

PROPOSED REAR ELEVATION
Scale 1:100

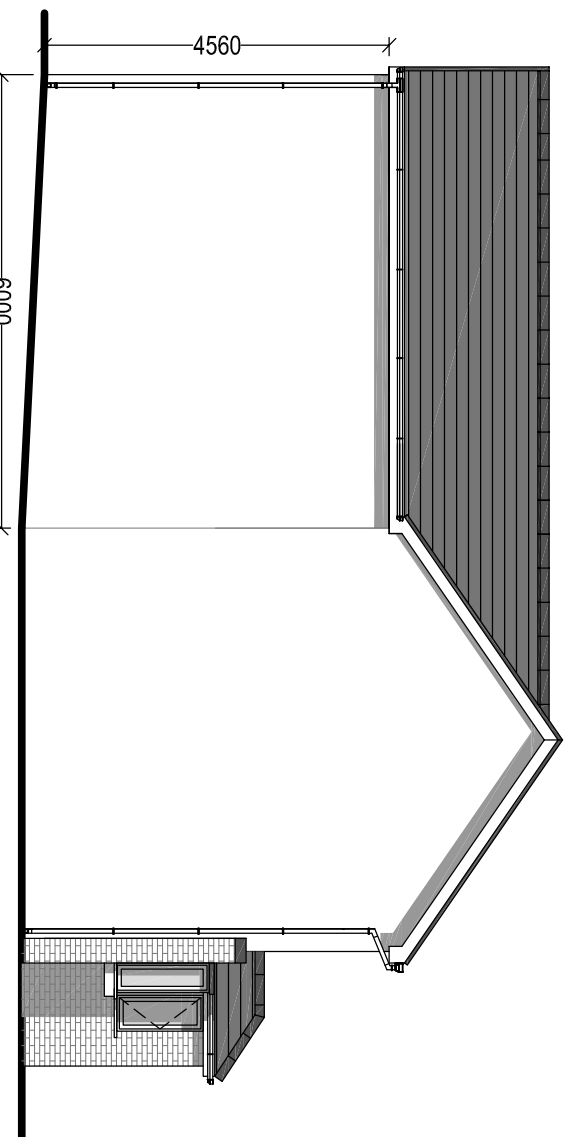

PROPOSED SIDE ELEVATION
Scale 1:100

MATERIAL FINISHES:


Roof Covering:
Imitation Slate (thin)

Wall Covering:
Render (on insulation)
Colour - to match existing


Windows & Doors:
uPVC Double Glazed.
Colour: WHITE to match existing

Weather boarding:
uPVC bullnosed
Colour: WHITE to match existing

Rainwater goods:
Plastic, half round
Colour: WHITE to match existing

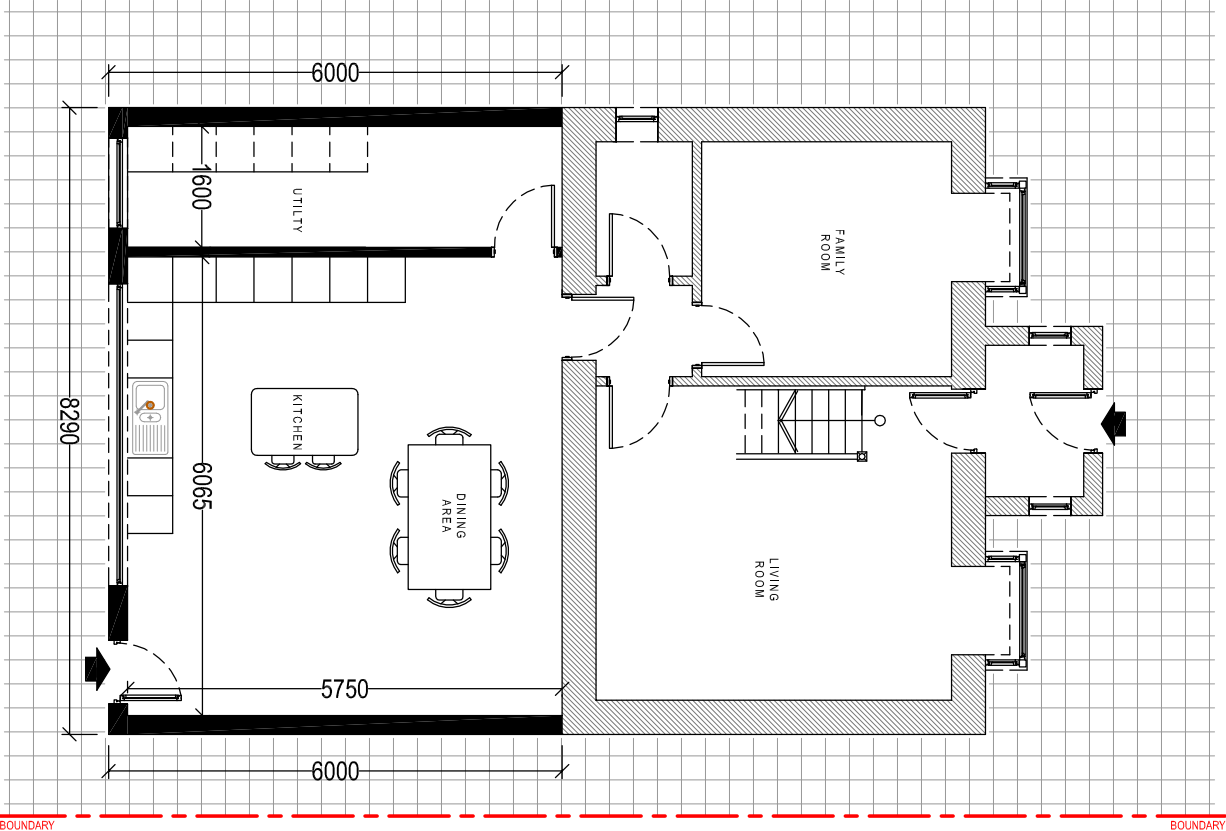

PROPOSED GROUND FLOOR PLAN
Scale 1:100

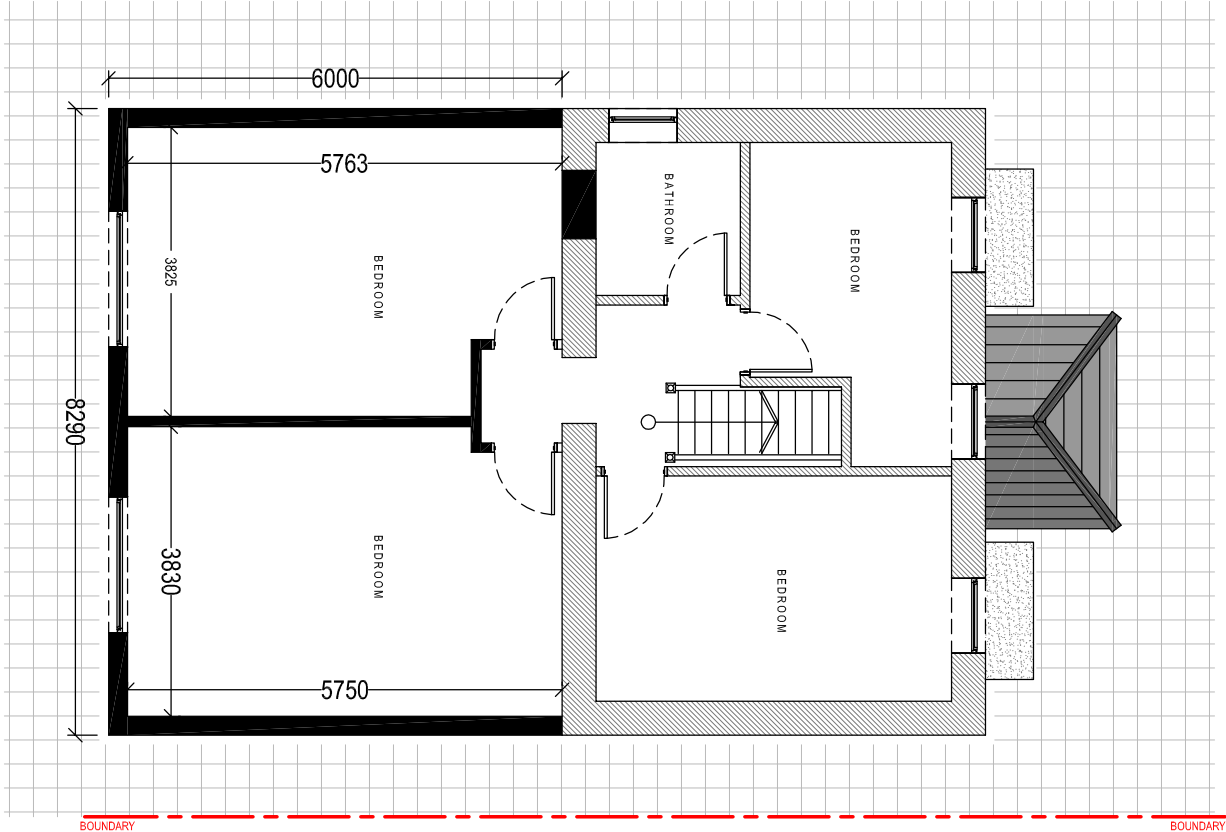

PROPOSED FIRST FLOOR PLAN
Scale 1:100

PLANNING

Drawing Title: PROPOSED ELEVATIONS & FLOOR PLANS			
Drawing No:	004	Revision:	B
Date:	27-11-2020	Revised:	06-01-2021
Scale(s):	1:100	Paper Size:	A2



Cwm Planning & Design Ltd.
(architectural and Draughting Services)