


APPT: MR J. PUGH	DWG: A02	A1 SHEET
------------------	----------	----------

PROPOSED SINGLE STOREY REAR EXTENSION,
27 SILVER AVENUE, SANDFIELDS,
PORT TALBOT, SA12 7RU

SCALE 1:50 @ A1

GROUND FLOOR PLAN AS PROPOSED

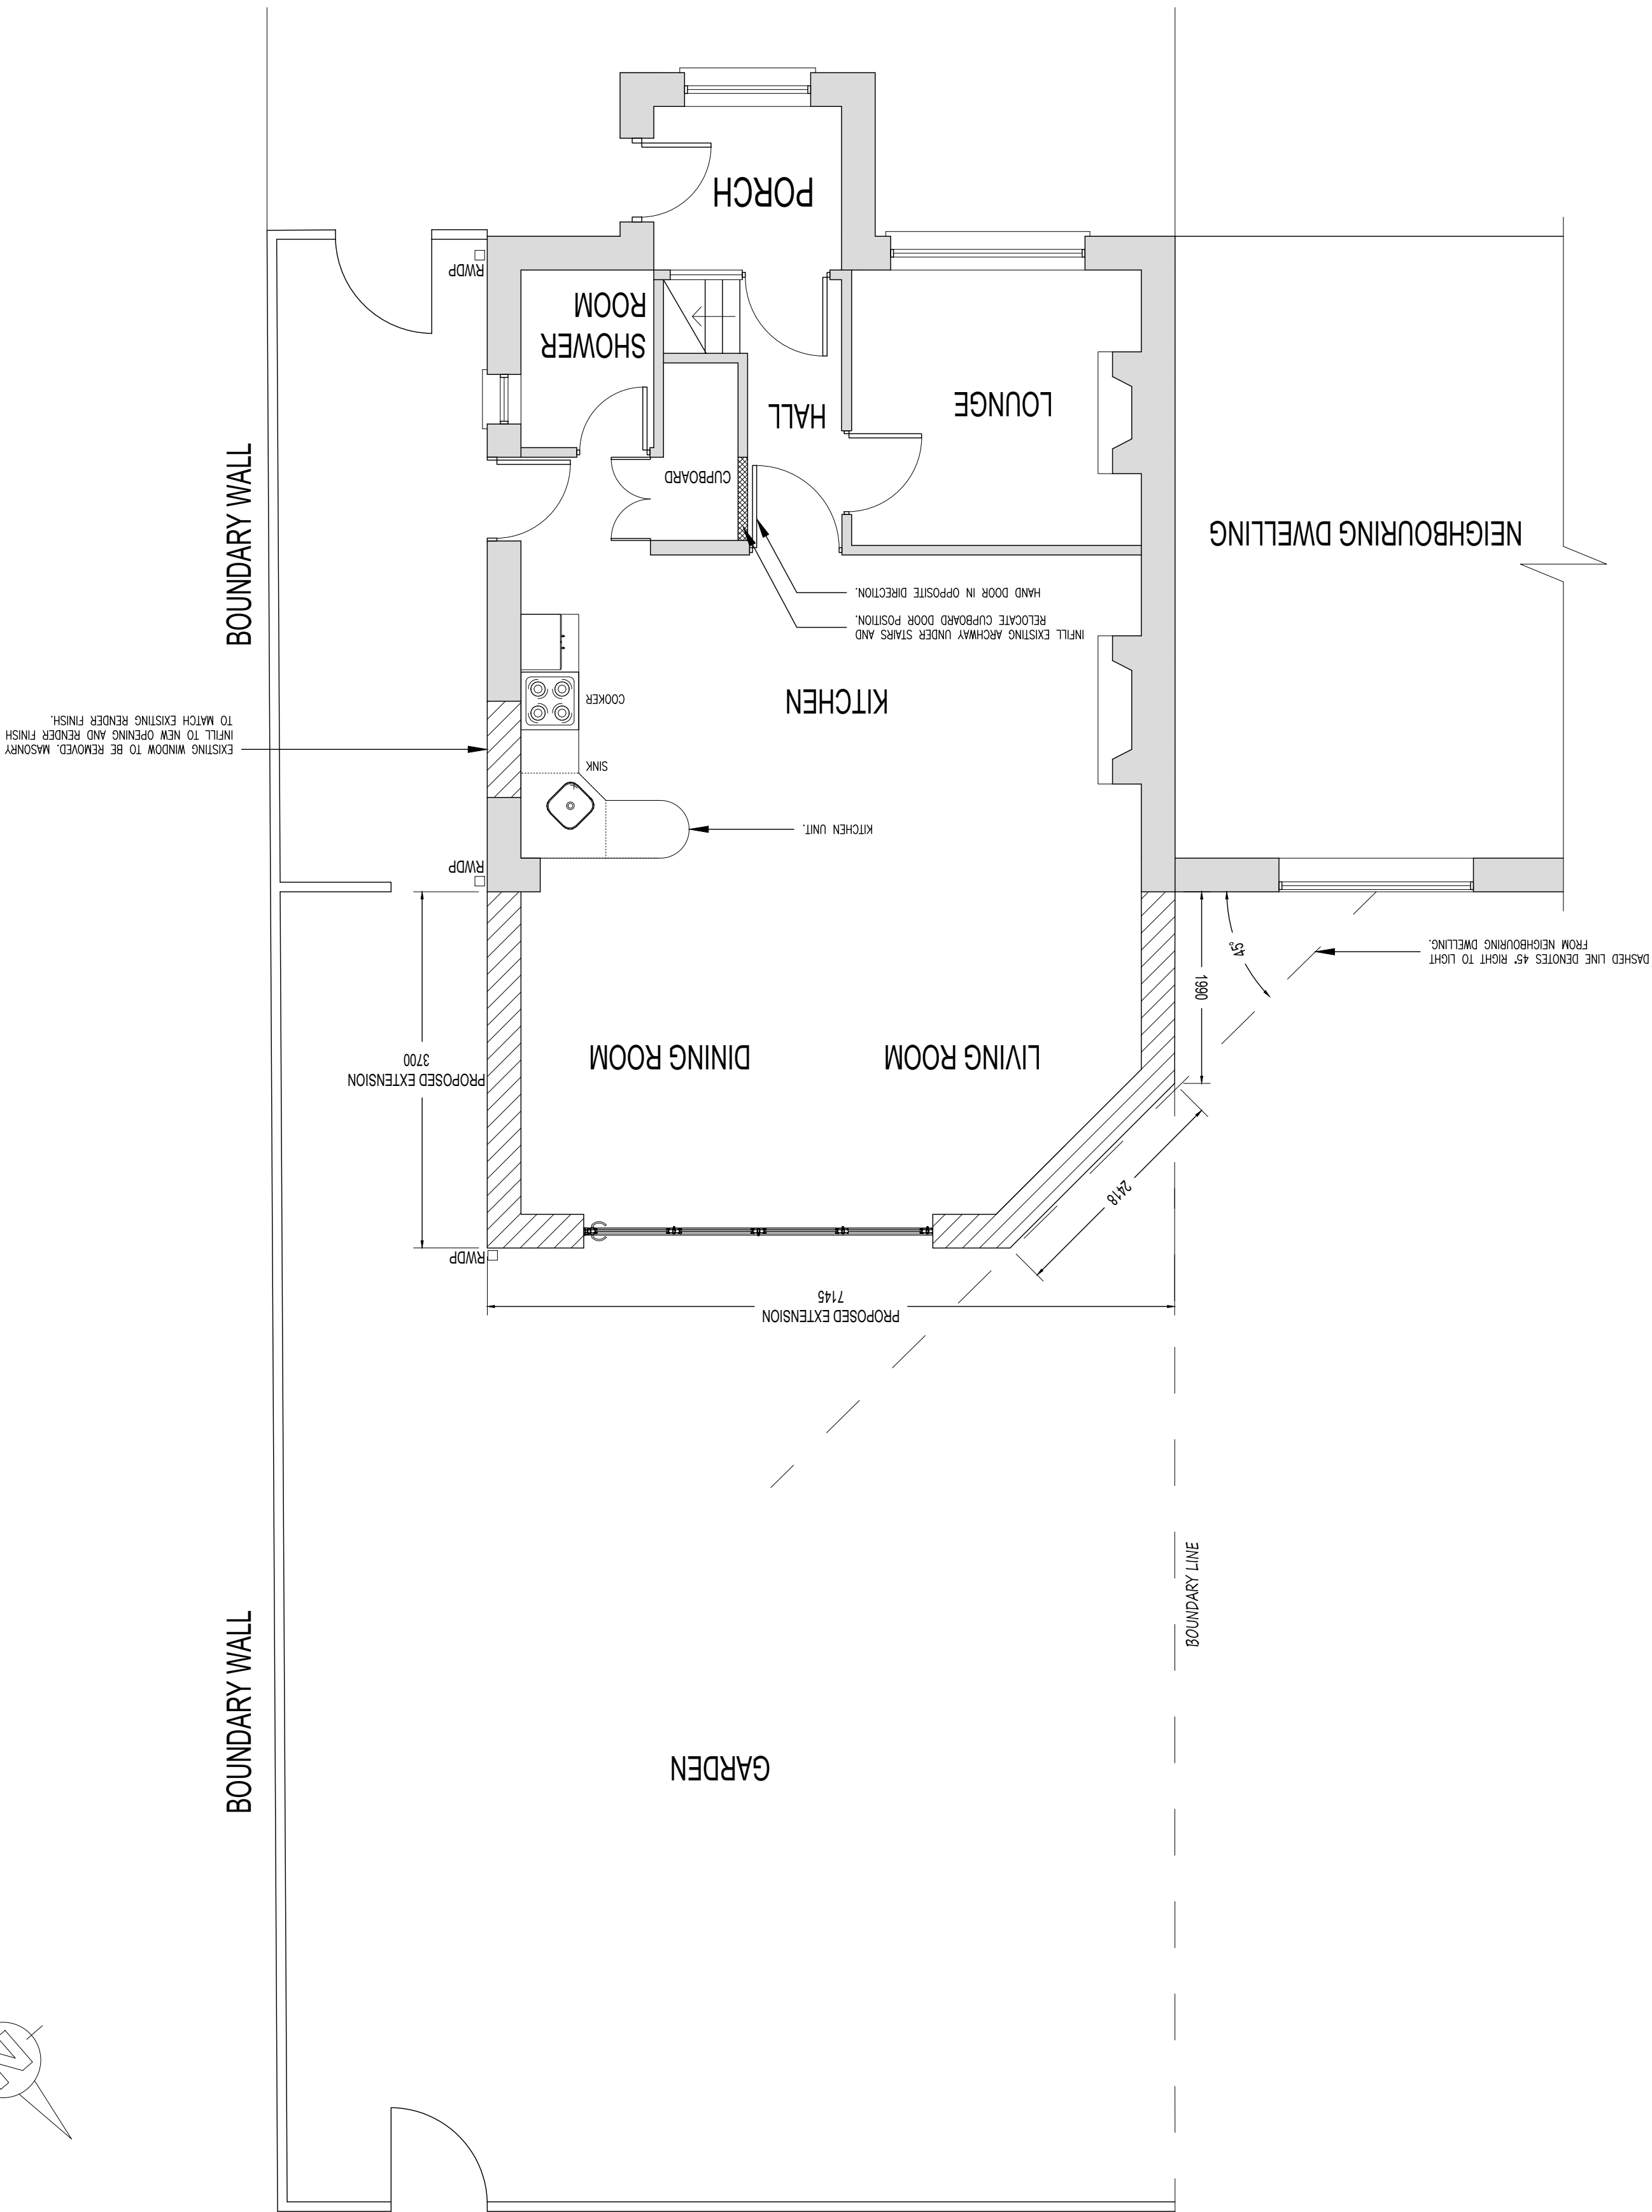

SCALE 1:50 @ A1

GROUND FLOOR PLAN AS EXISTING

