





Reproduced from an Ordnance Survey map with the permission of the
Controller of Her Majesty's Stationary Office.
©Crown Copyright. All rights reserved.

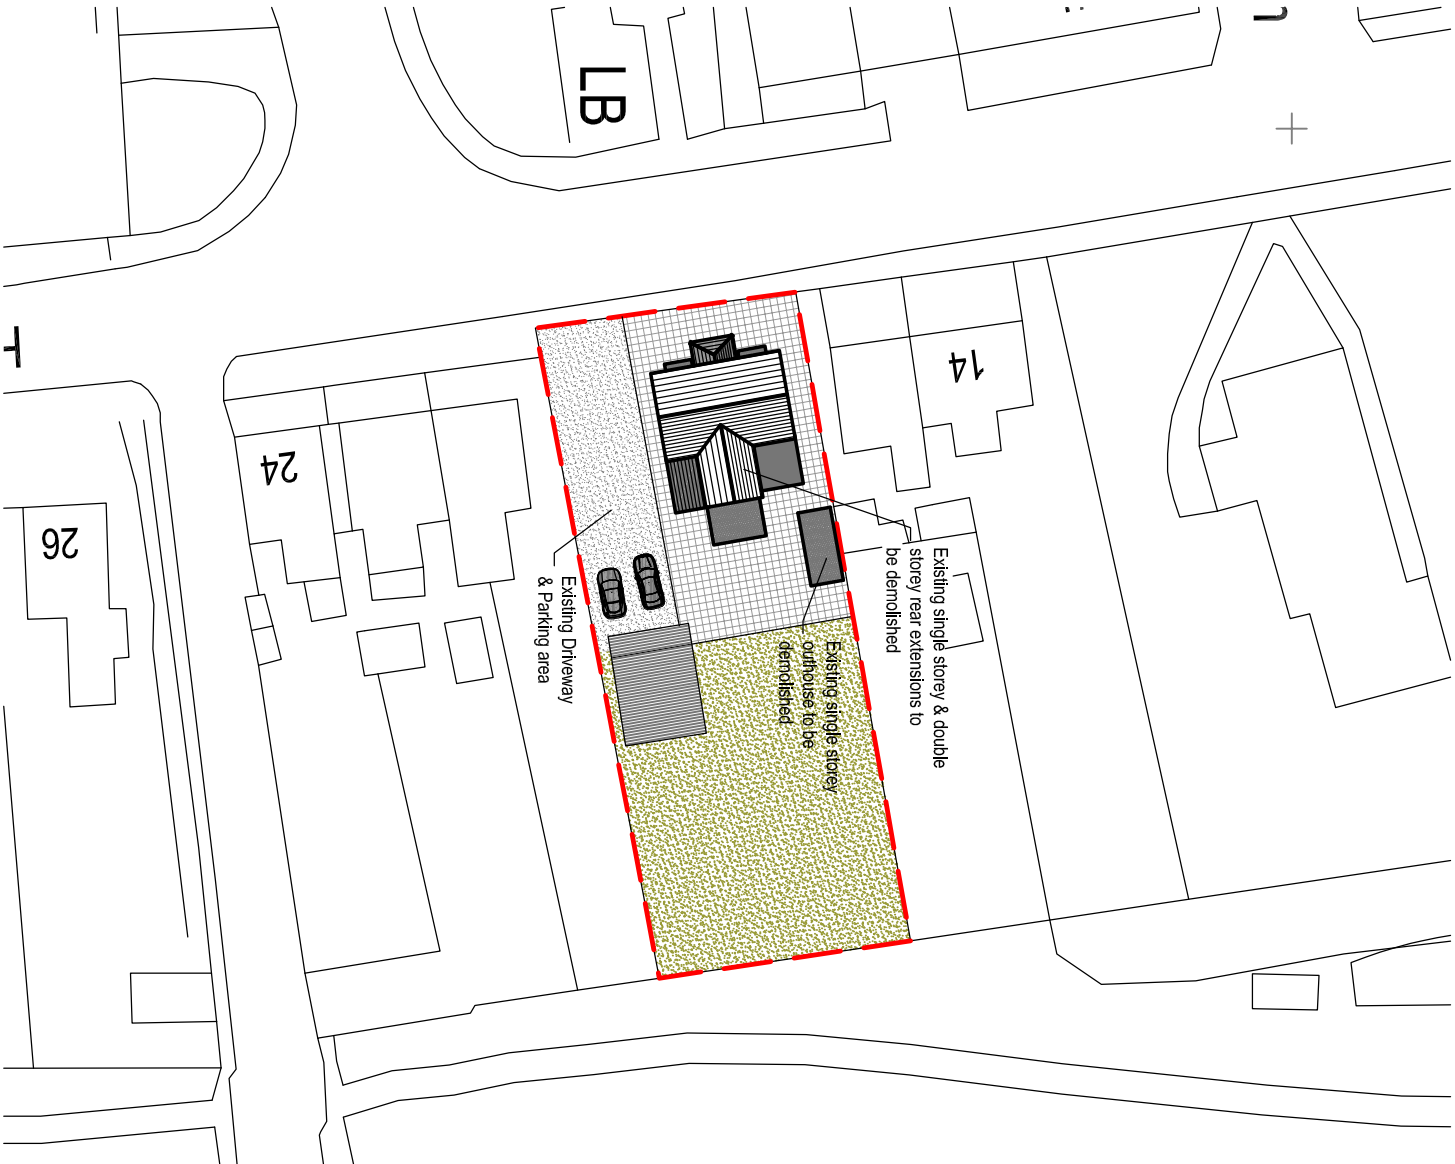

EXISTING SITE PLAN
Scale 1:500

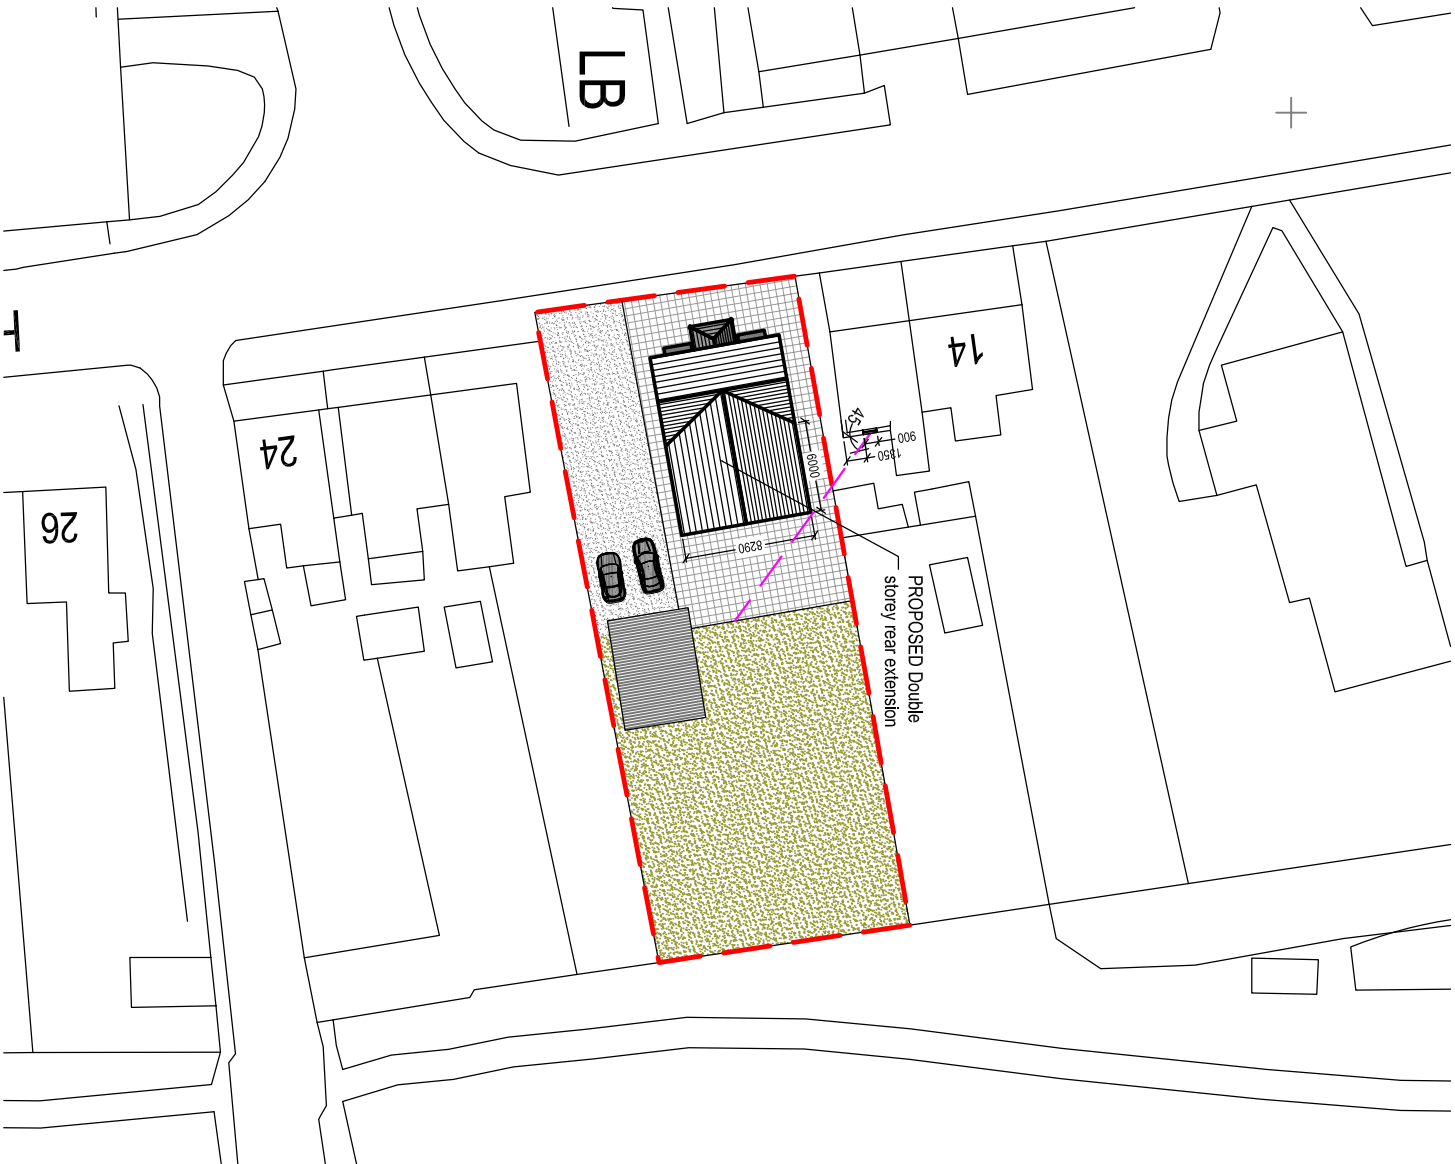

PROPOSED SITE PLAN
Scale 1:500

Client:

Mr & Mrs. A. Lewis
18 Heol y Gors,
Cwmgor
Ammanford
SA18 1PE

Project Title:

PROPOSED DOUBLE STOREY
REAR EXTENSION

General Notes:

- 1. Do not scale from this drawing. Take figures direct from text.
- 2. Dimensions are in millimetres unless otherwise stated.

Drawing Issue:

PLANNING

Drawing Title:

EXISTING & PROPOSED SITE PLANS

Drawing No:	Revision:
002	C

Date:	Revised:
27-11-2020	07-01-2021

Scale(s):	Paper Size:
1:500	A3



Cwm Planning & Design Ltd.
(architectural and Draughting Services)