


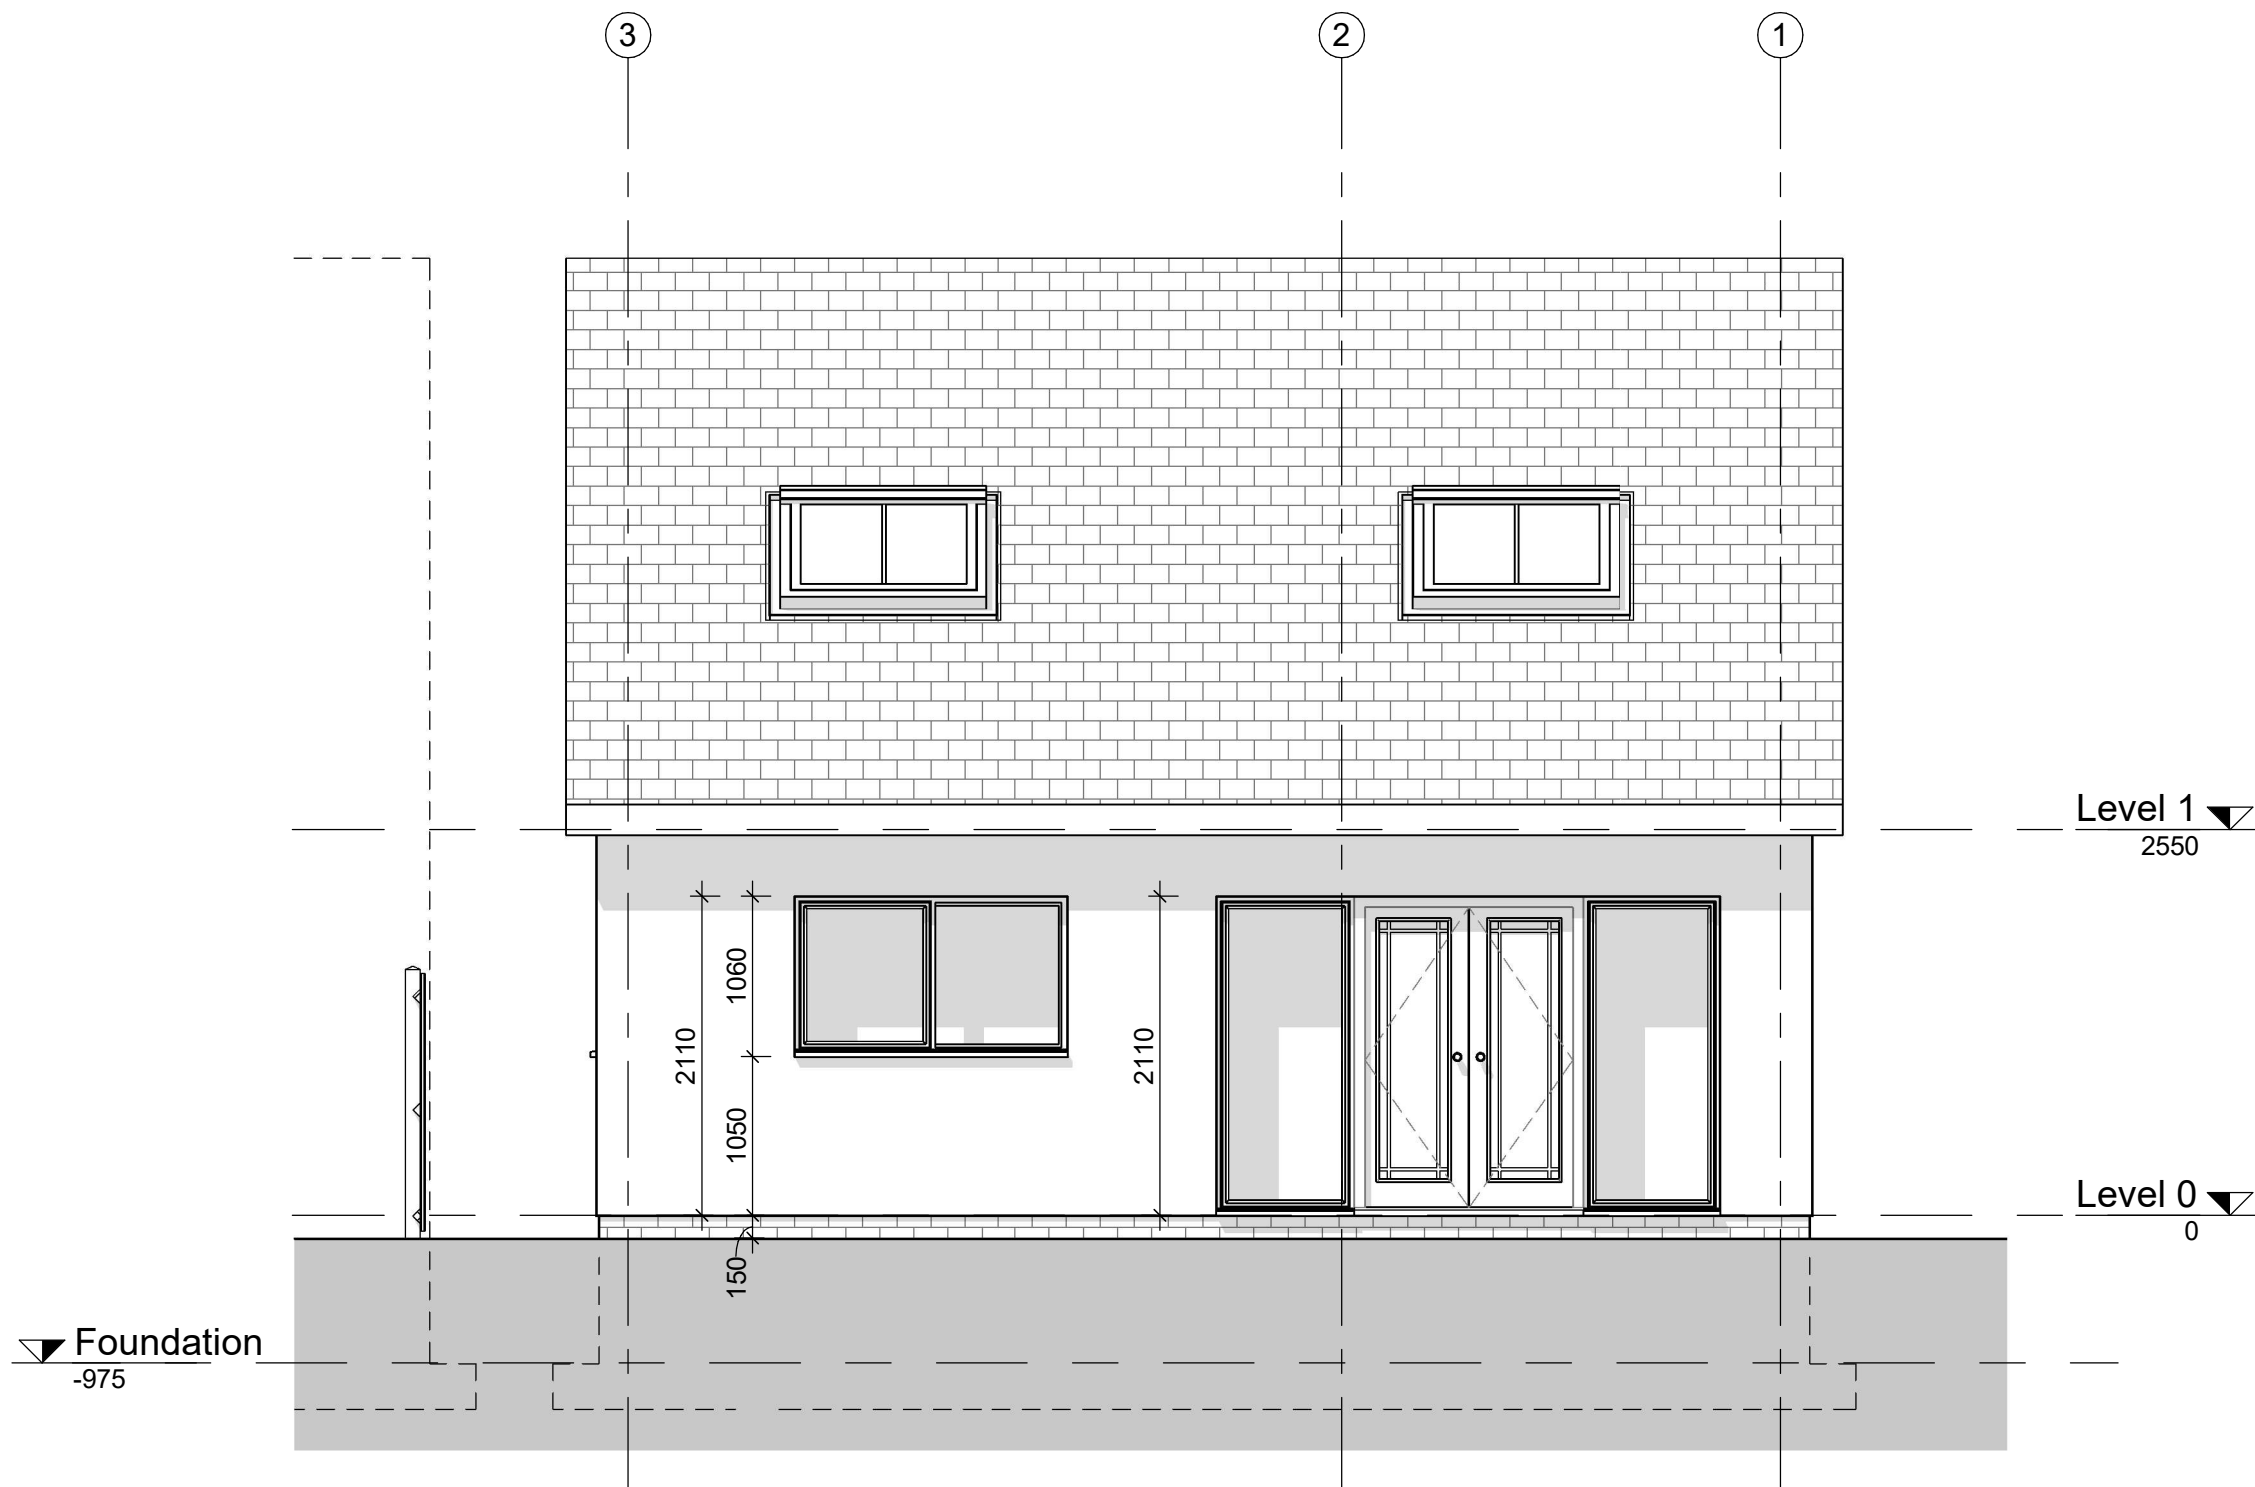

Block 1 - View B Rear

Proposed Rear Elevation



Project
Proposed Resi Development at Cimla

Drawing Title
KWIC Construction
Proposed Rear Elevation

Stage
Building Regs / Co-ordination

Job No.	2005	Drawing Number	300
Date	06/21/20	Rev	