


302
Ref dwg
Block 1 - View C Left

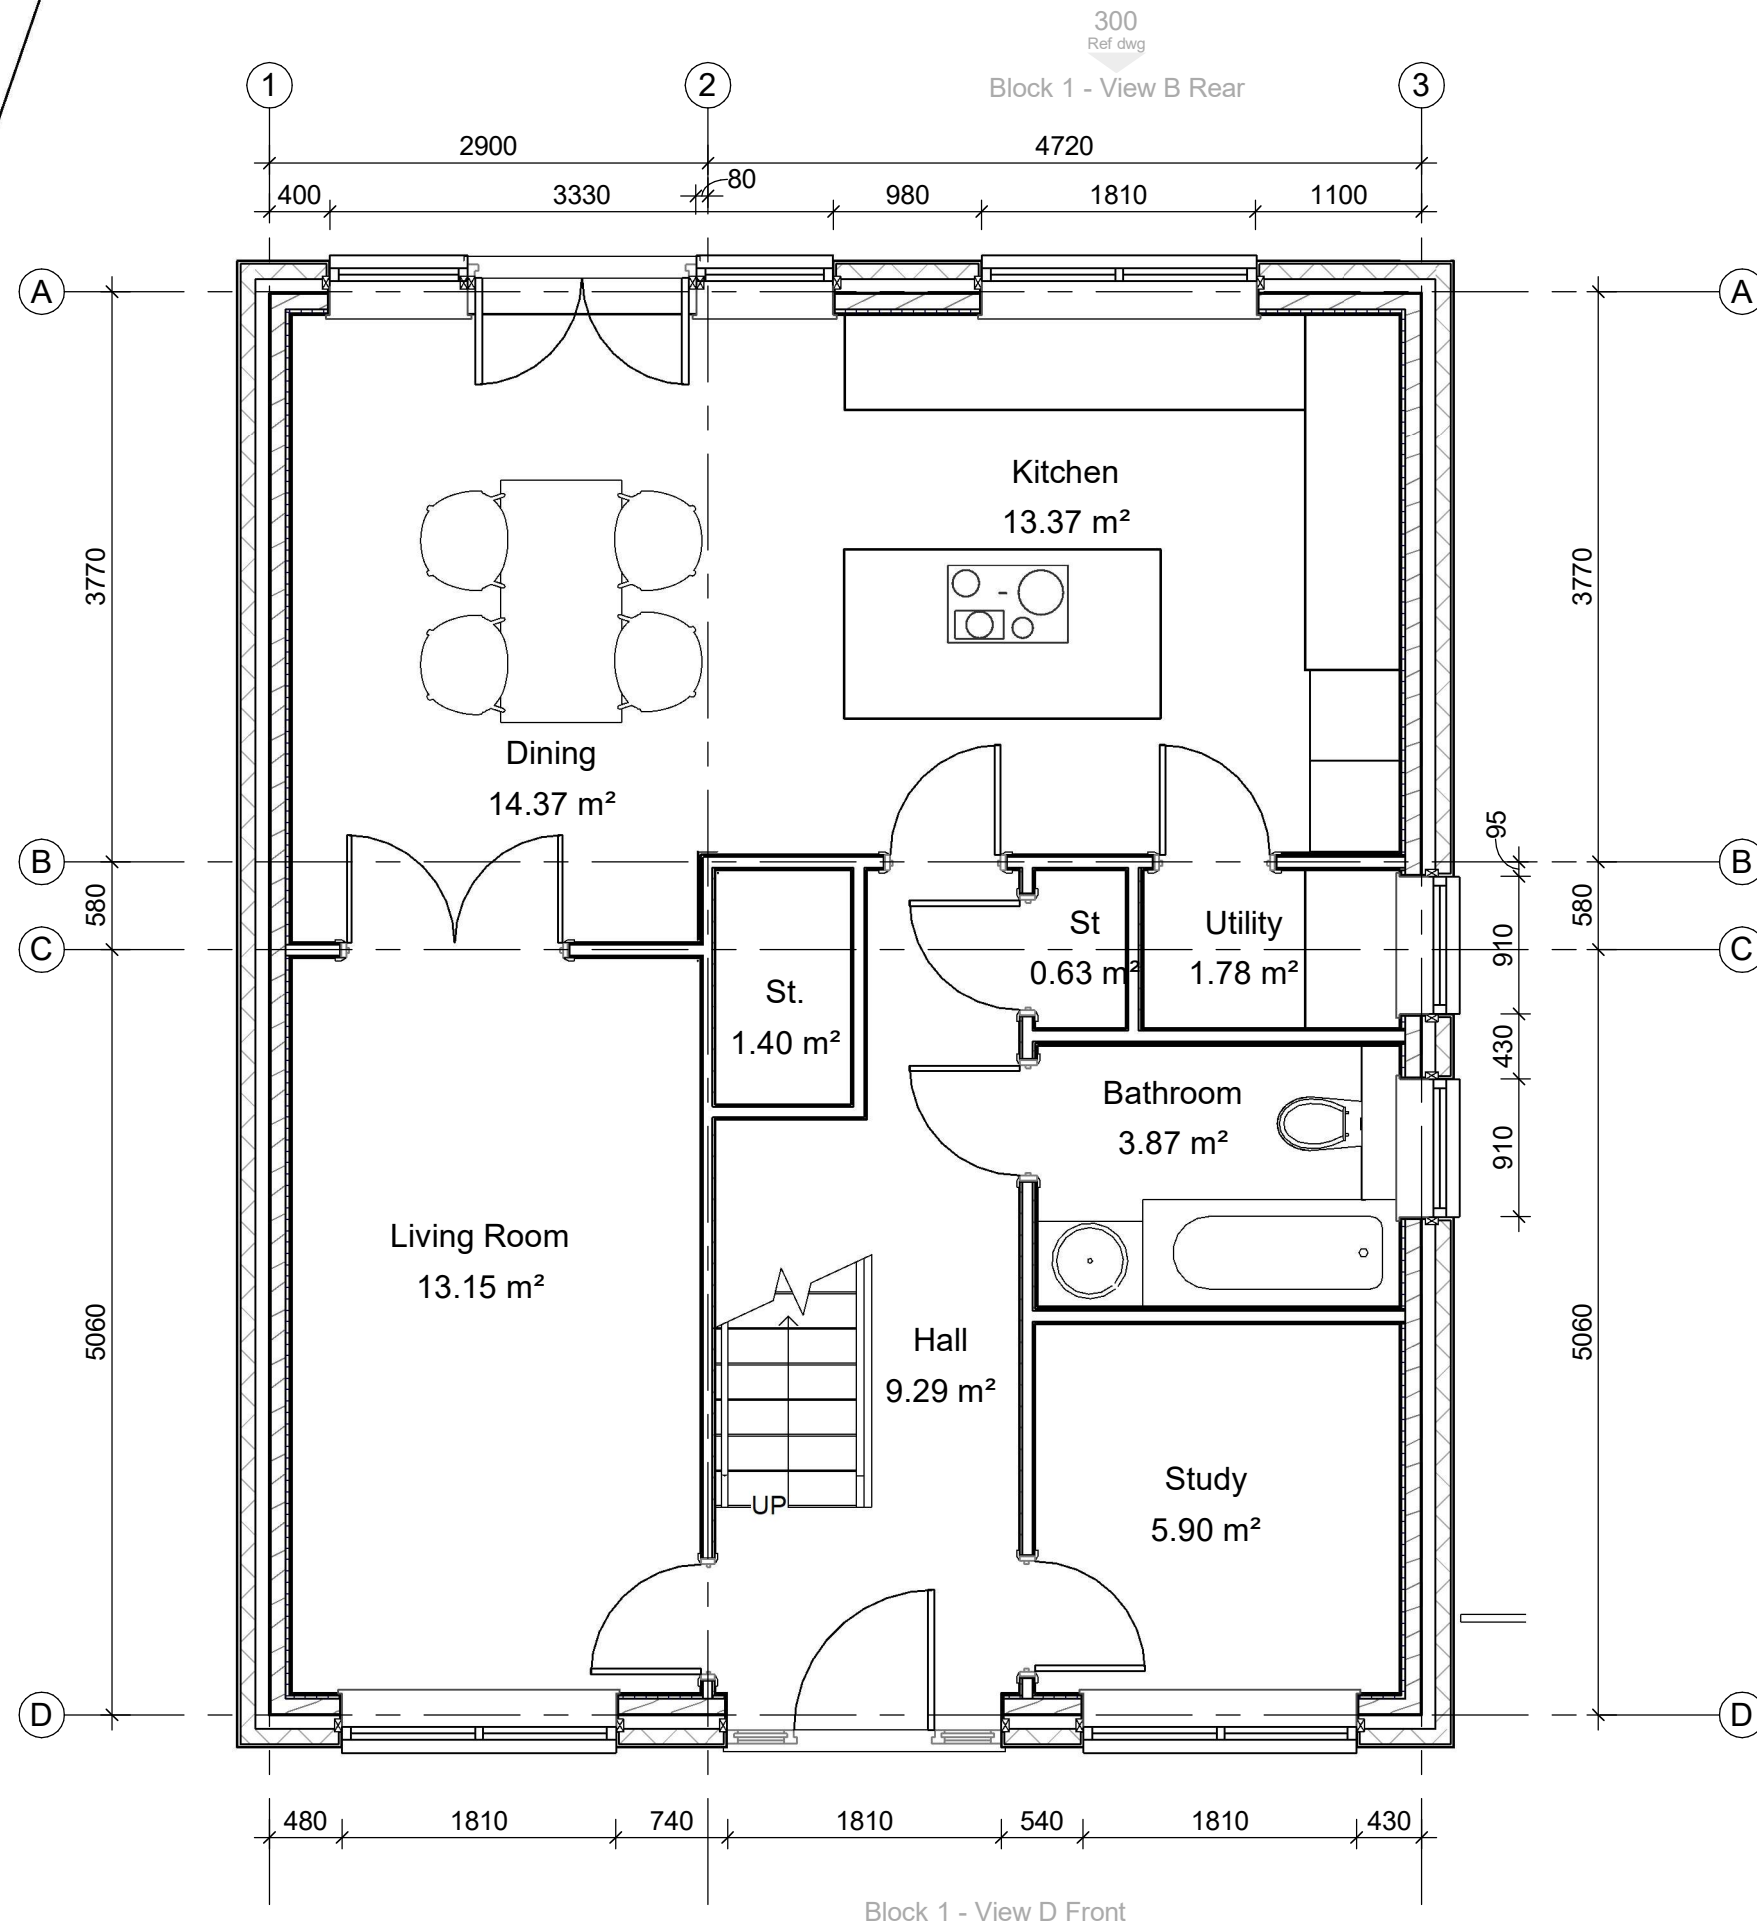

Proposed Ground Floor Plan



Project
Proposed Resi Development at Cimla

Drawing Title
KWIC Construction
Proposed Ground Floor Plan

Stage
Building Regs / Co-ordination

Job No. 2005 Drawing Number 201

Date 05/11/20 Rev