




-DO NOT SCALE THIS DRAWING.
-ARCHITECTS TO BE NOTIFIED OF DISCREPANCIES IN FIGURED DIMENSIONS.
-CONTRACTORS MUST CHECK ALL DIMENSIONS FROM SITE.
-THIS DRAWING IS COPYRIGHT AND IS FOR USE ON THIS SITE ONLY.
-UNDERGROUND DRAINAGE POSITIONS ARE INDICATIVE AND SUBJECT TO A DETAILED SURVEY BY THE CONTRACTOR PRIOR TO COMMENCEMENT OF WORKS.

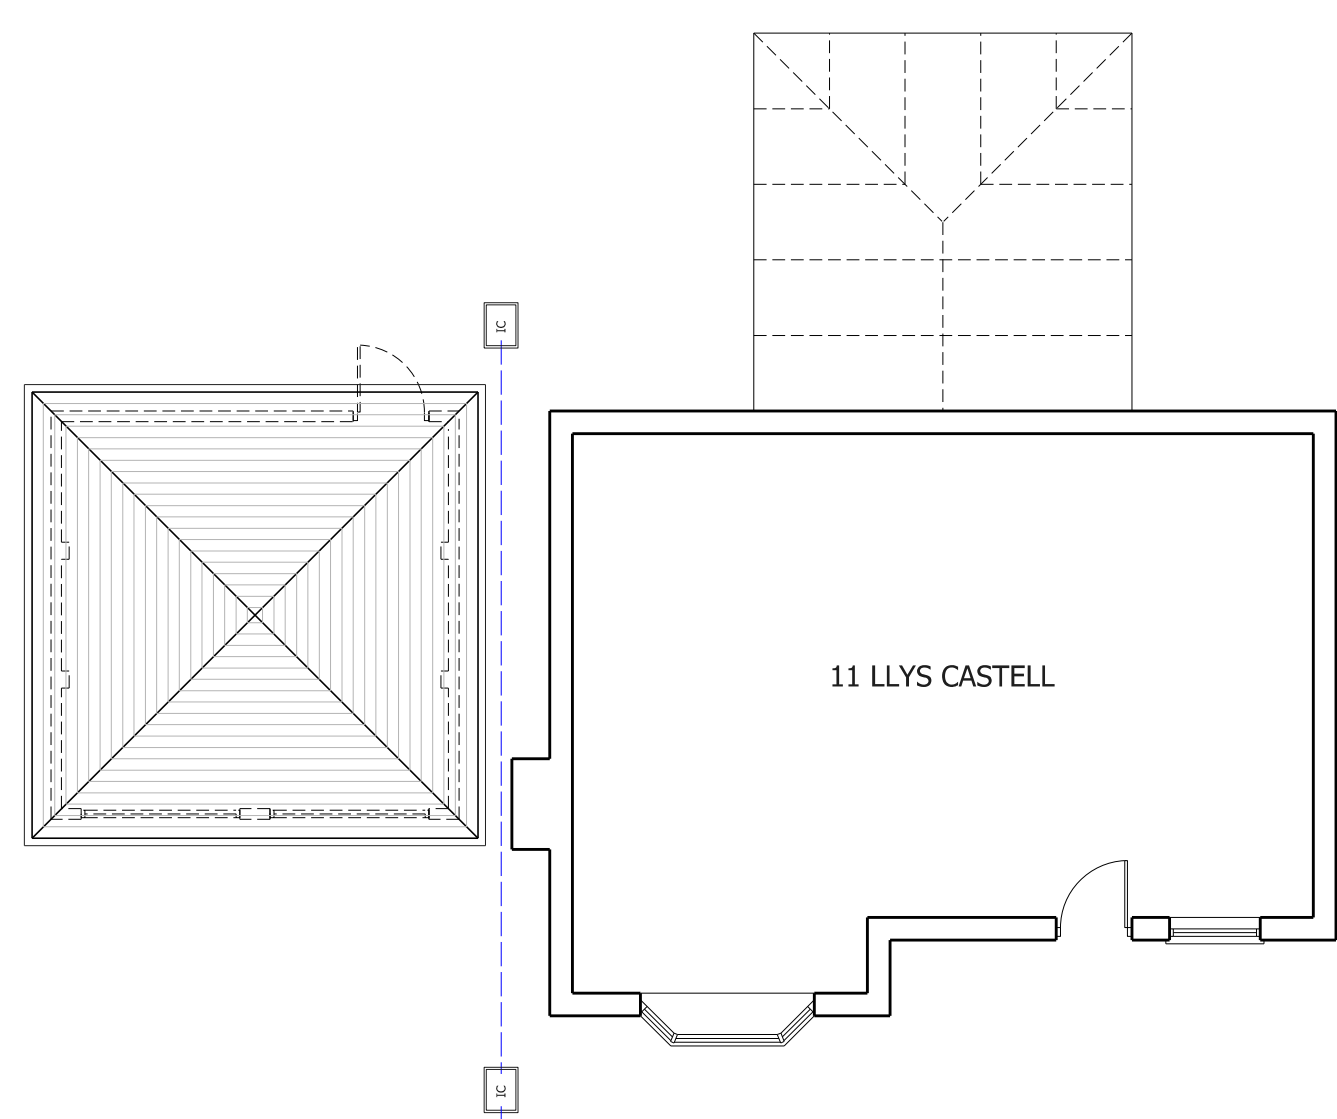


EXISTING ROOF PLAN
SCALE 1:100

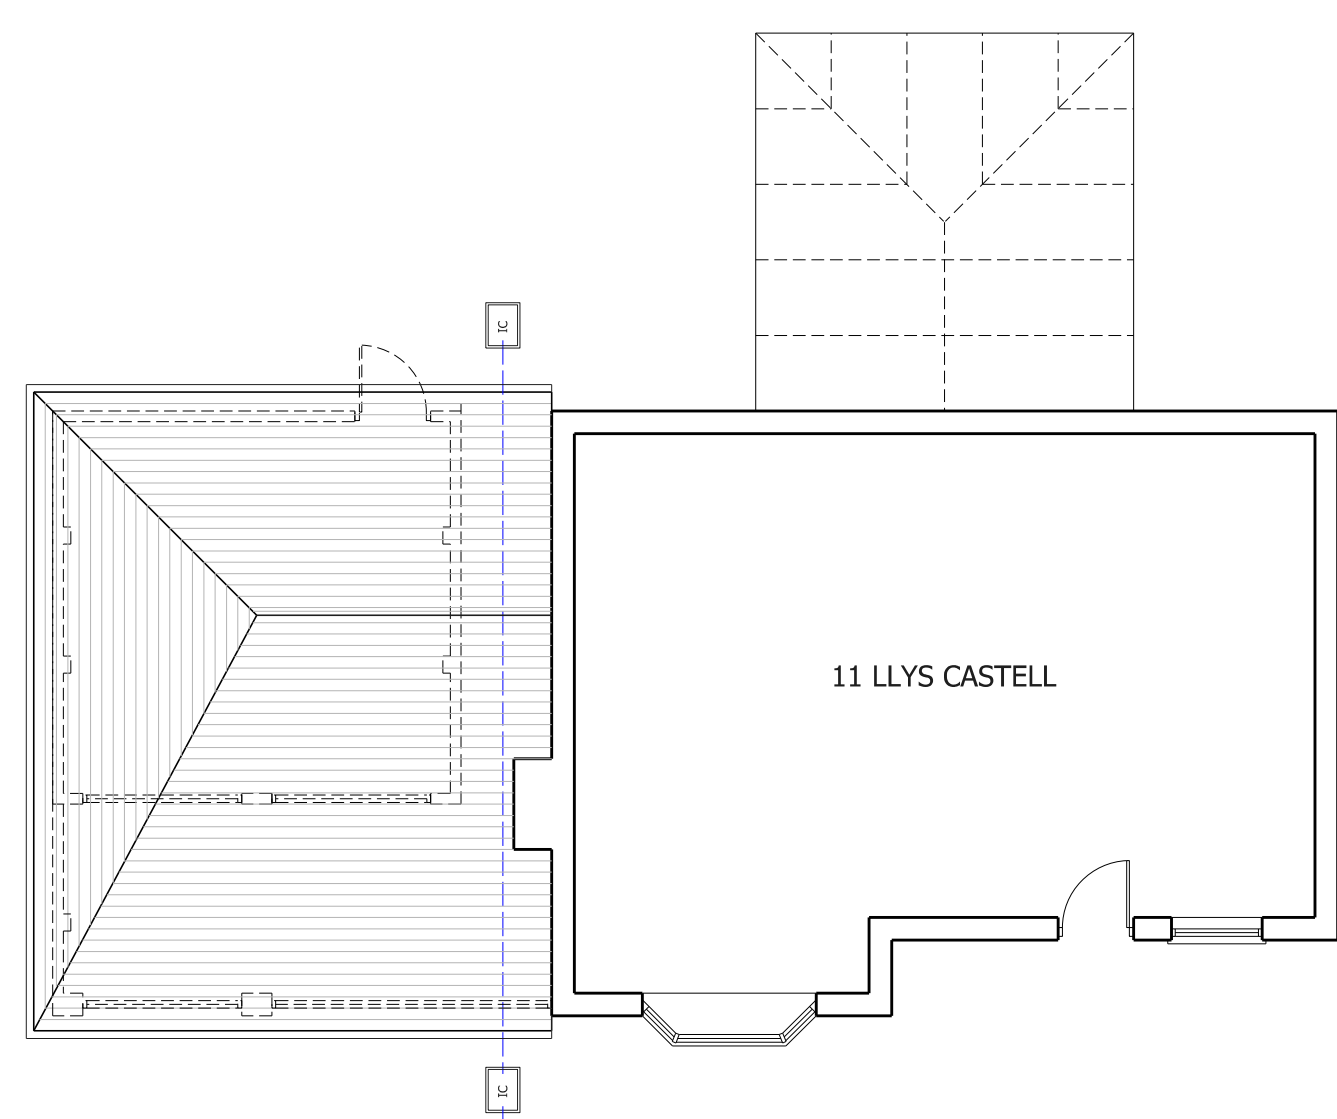


PROPOSED ROOF PLAN
SCALE 1:100

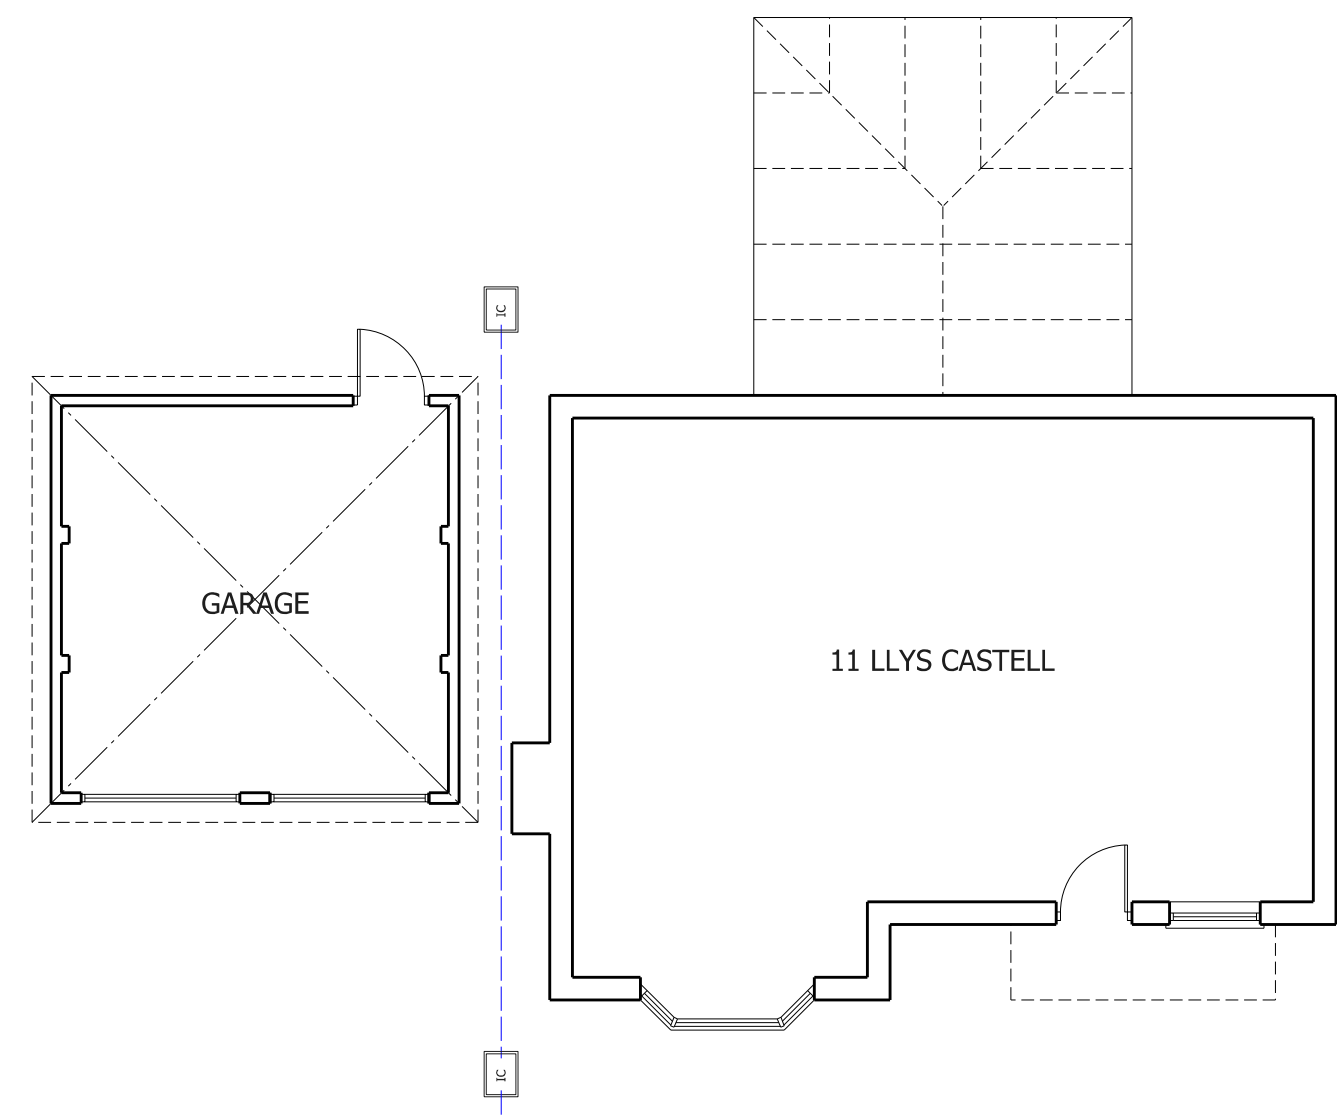


EXISTING GROUND FLOOR PLAN
SCALE 1:100

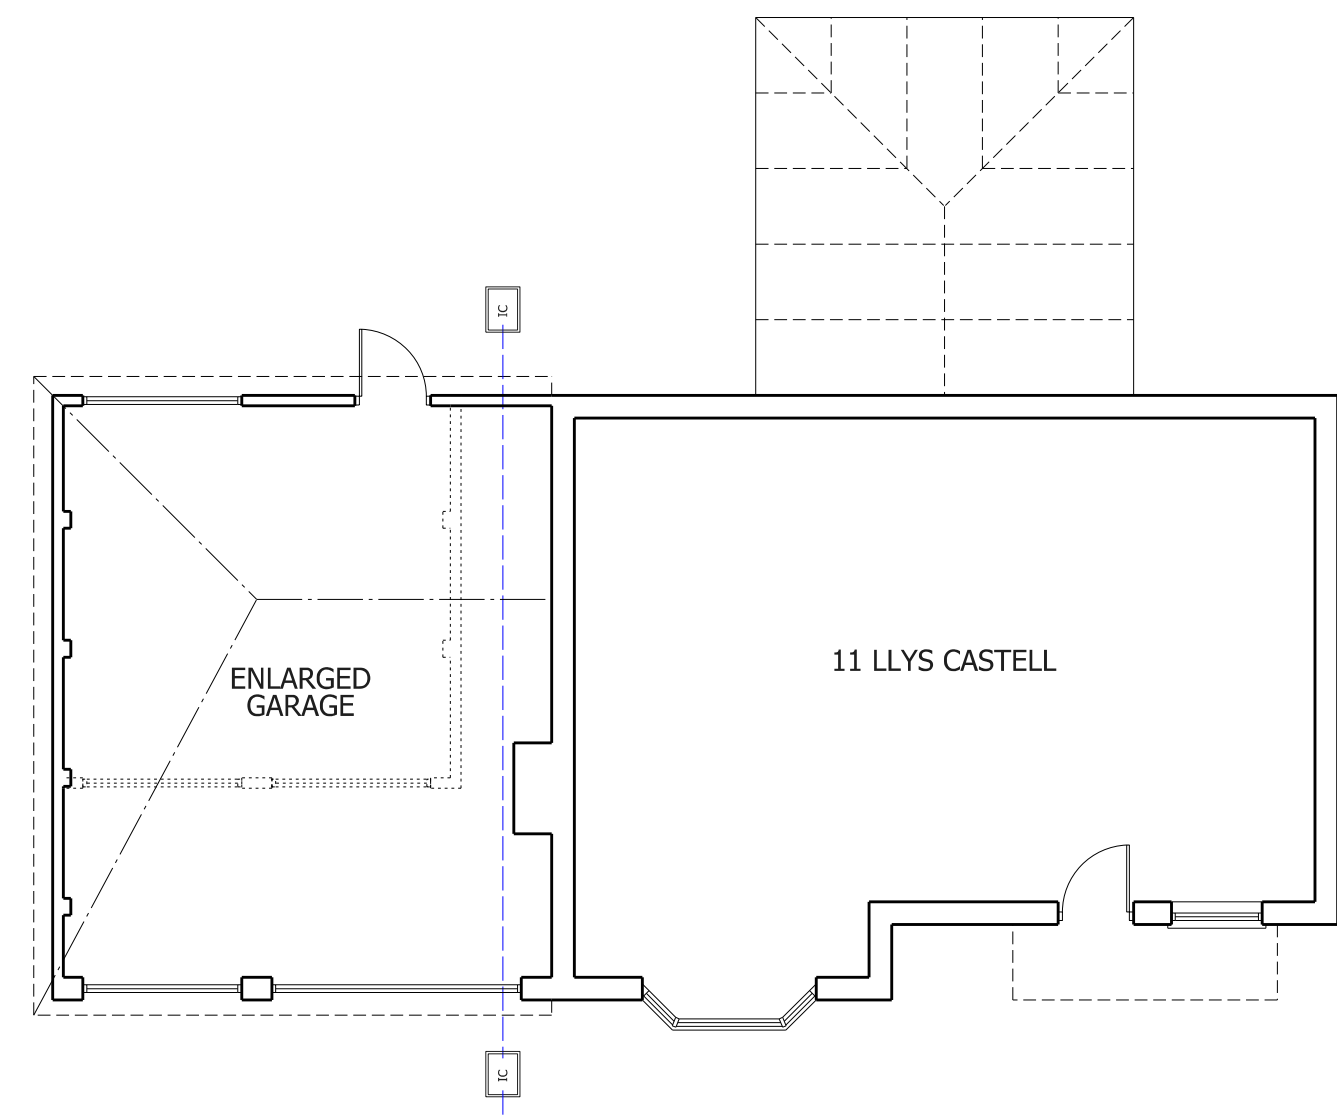

PROPOSED GROUND FLOOR PLAN
SCALE 1:100

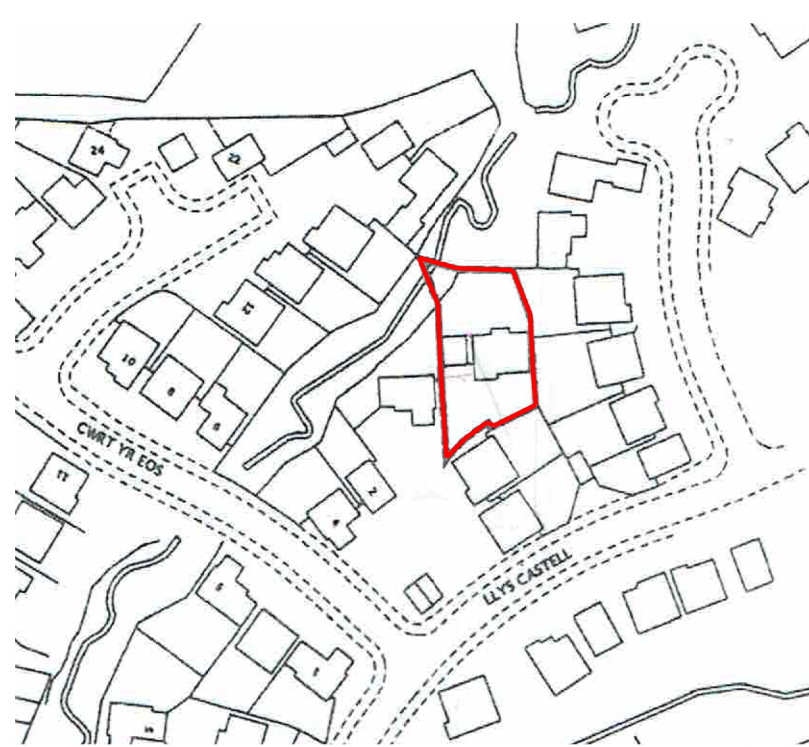


SITE LOCATION PLAN
SCALE 1:1250

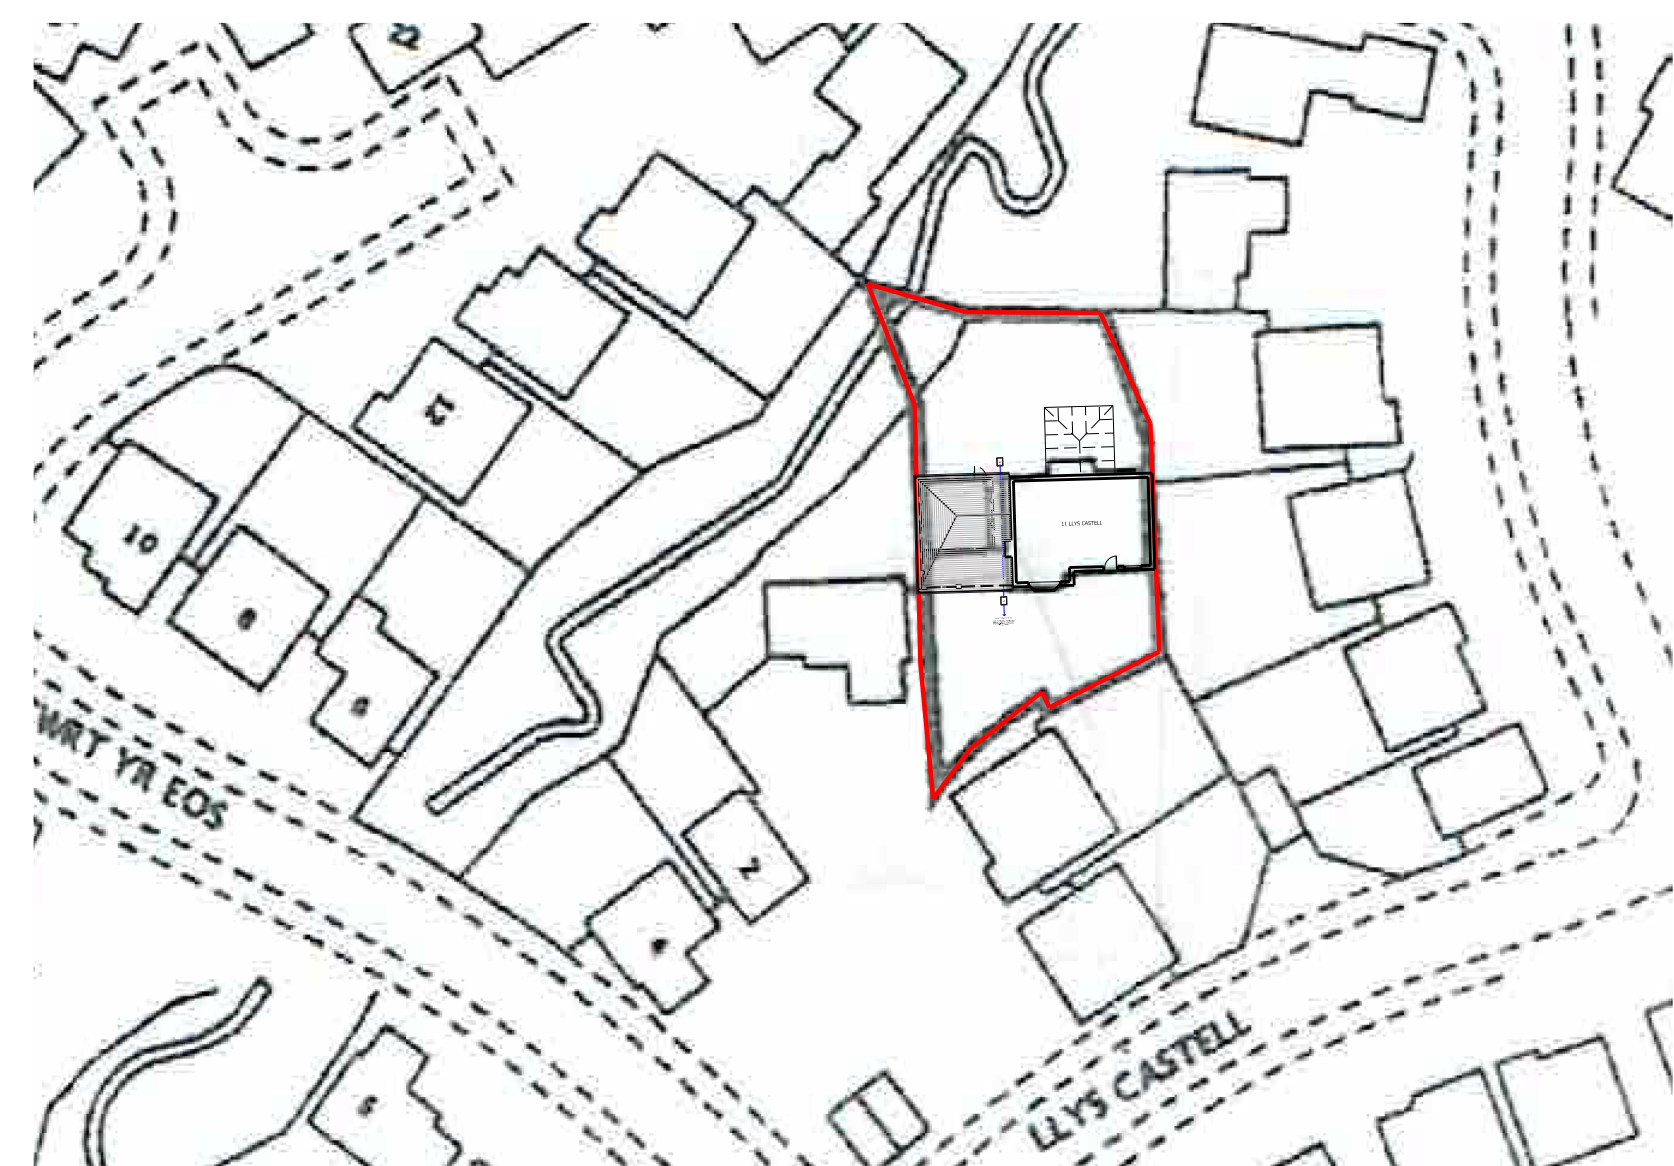


SITE PLAN
SCALE 1:500



EXISTING FRONT ELEVATION
SCALE 1:100

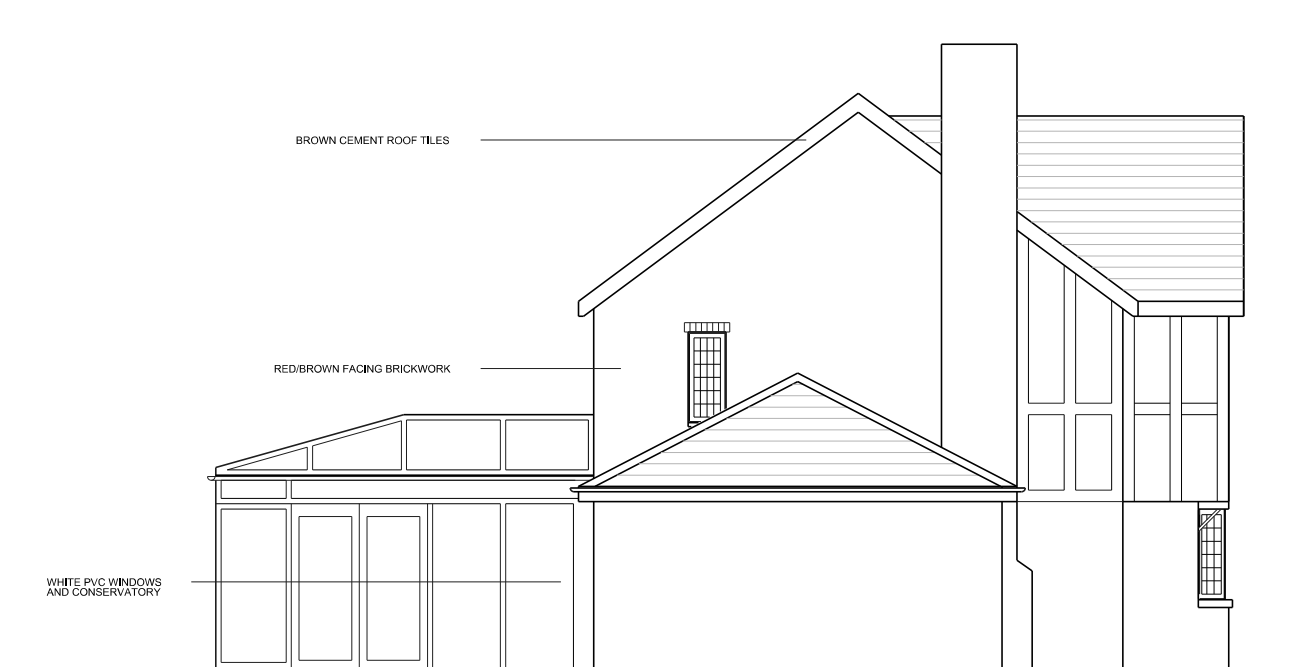

EXISTING SIDE ELEVATION
SCALE 1:100

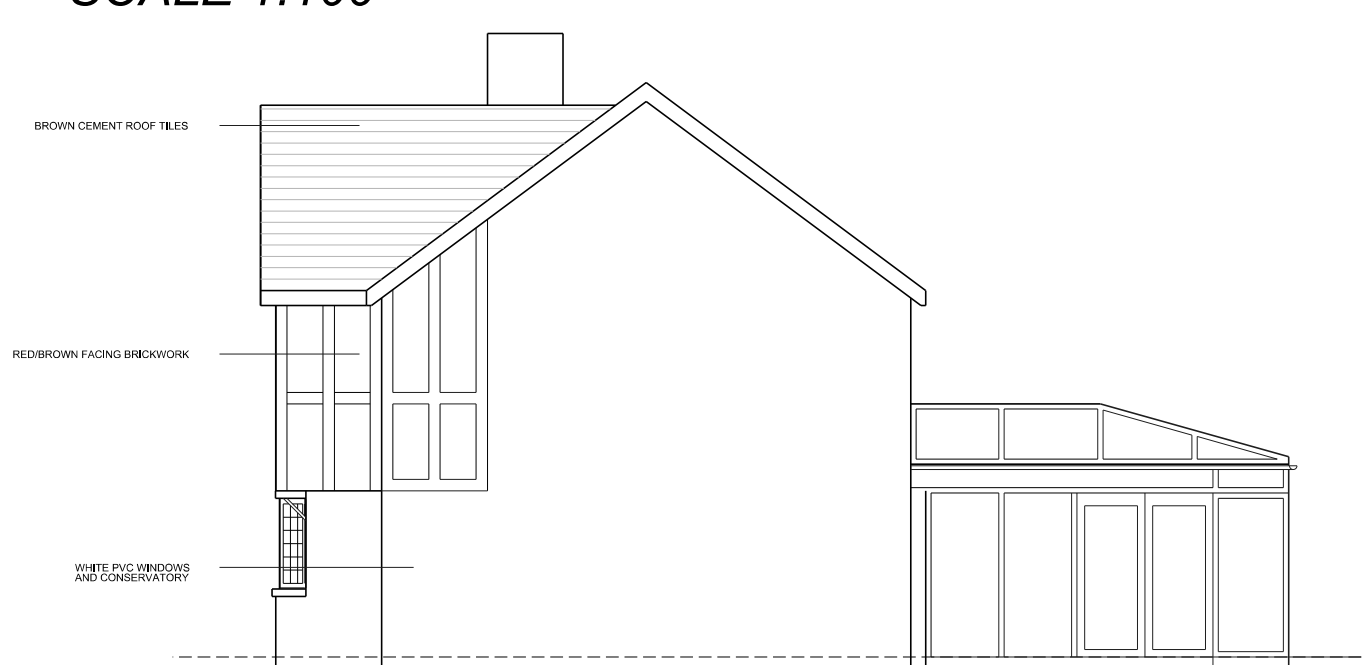


EXISTING SIDE EXTENSION
SCALE 1:100




EXISTING REAR ELEVATION
SCALE 1:100



PROPOSED FRONT ELEVATION
SCALE 1:100

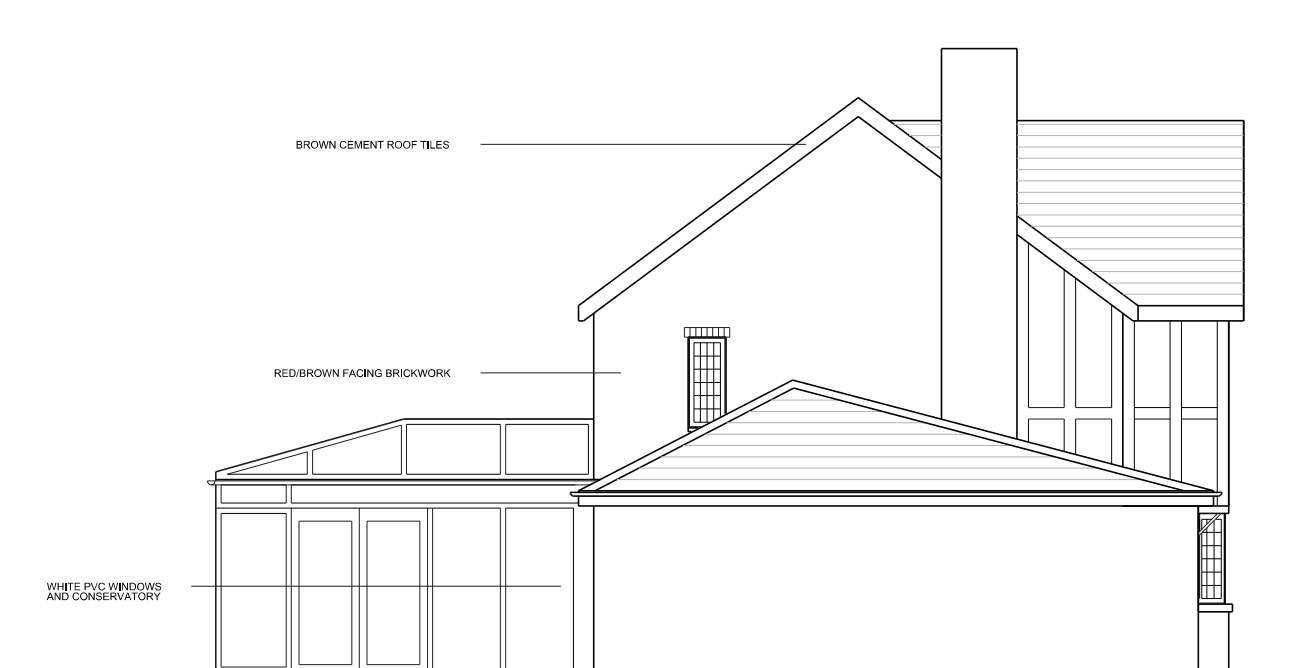

PROPOSED SIDE ELEVATION
SCALE 1:100

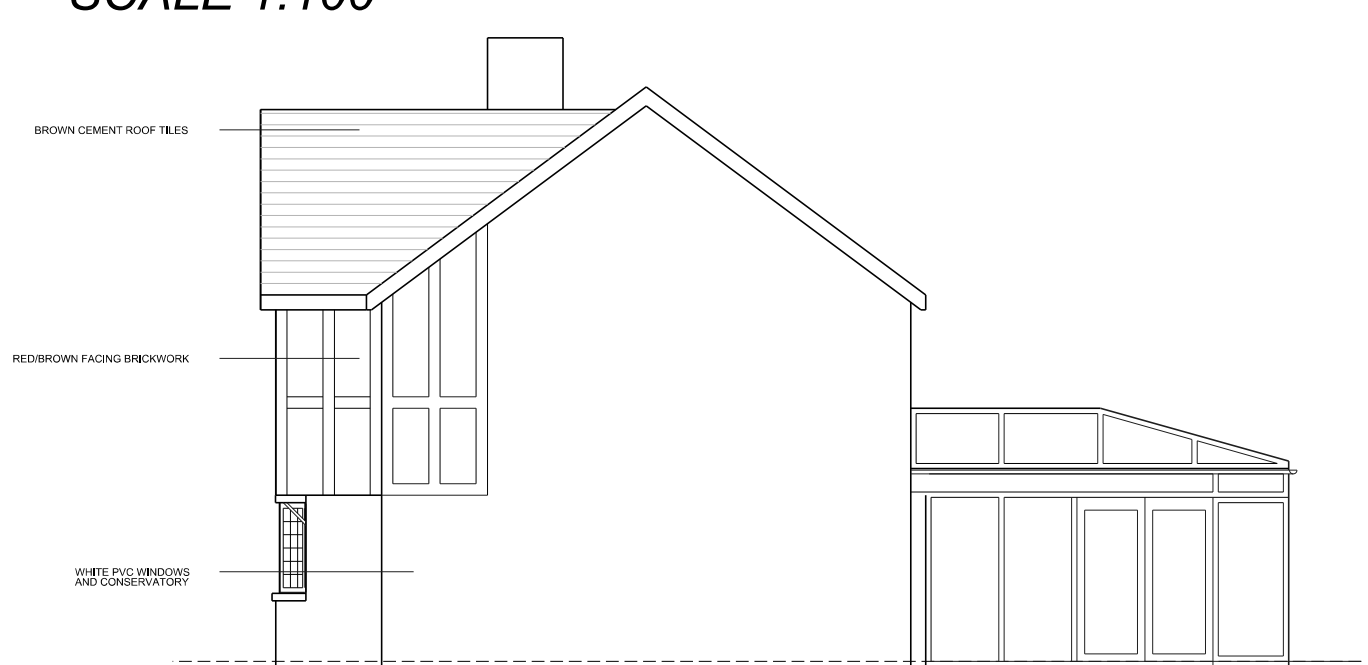

PROPOSED SIDE EXTENSION
SCALE 1:100



PROPOSED REAR ELEVATION
SCALE 1:100

