




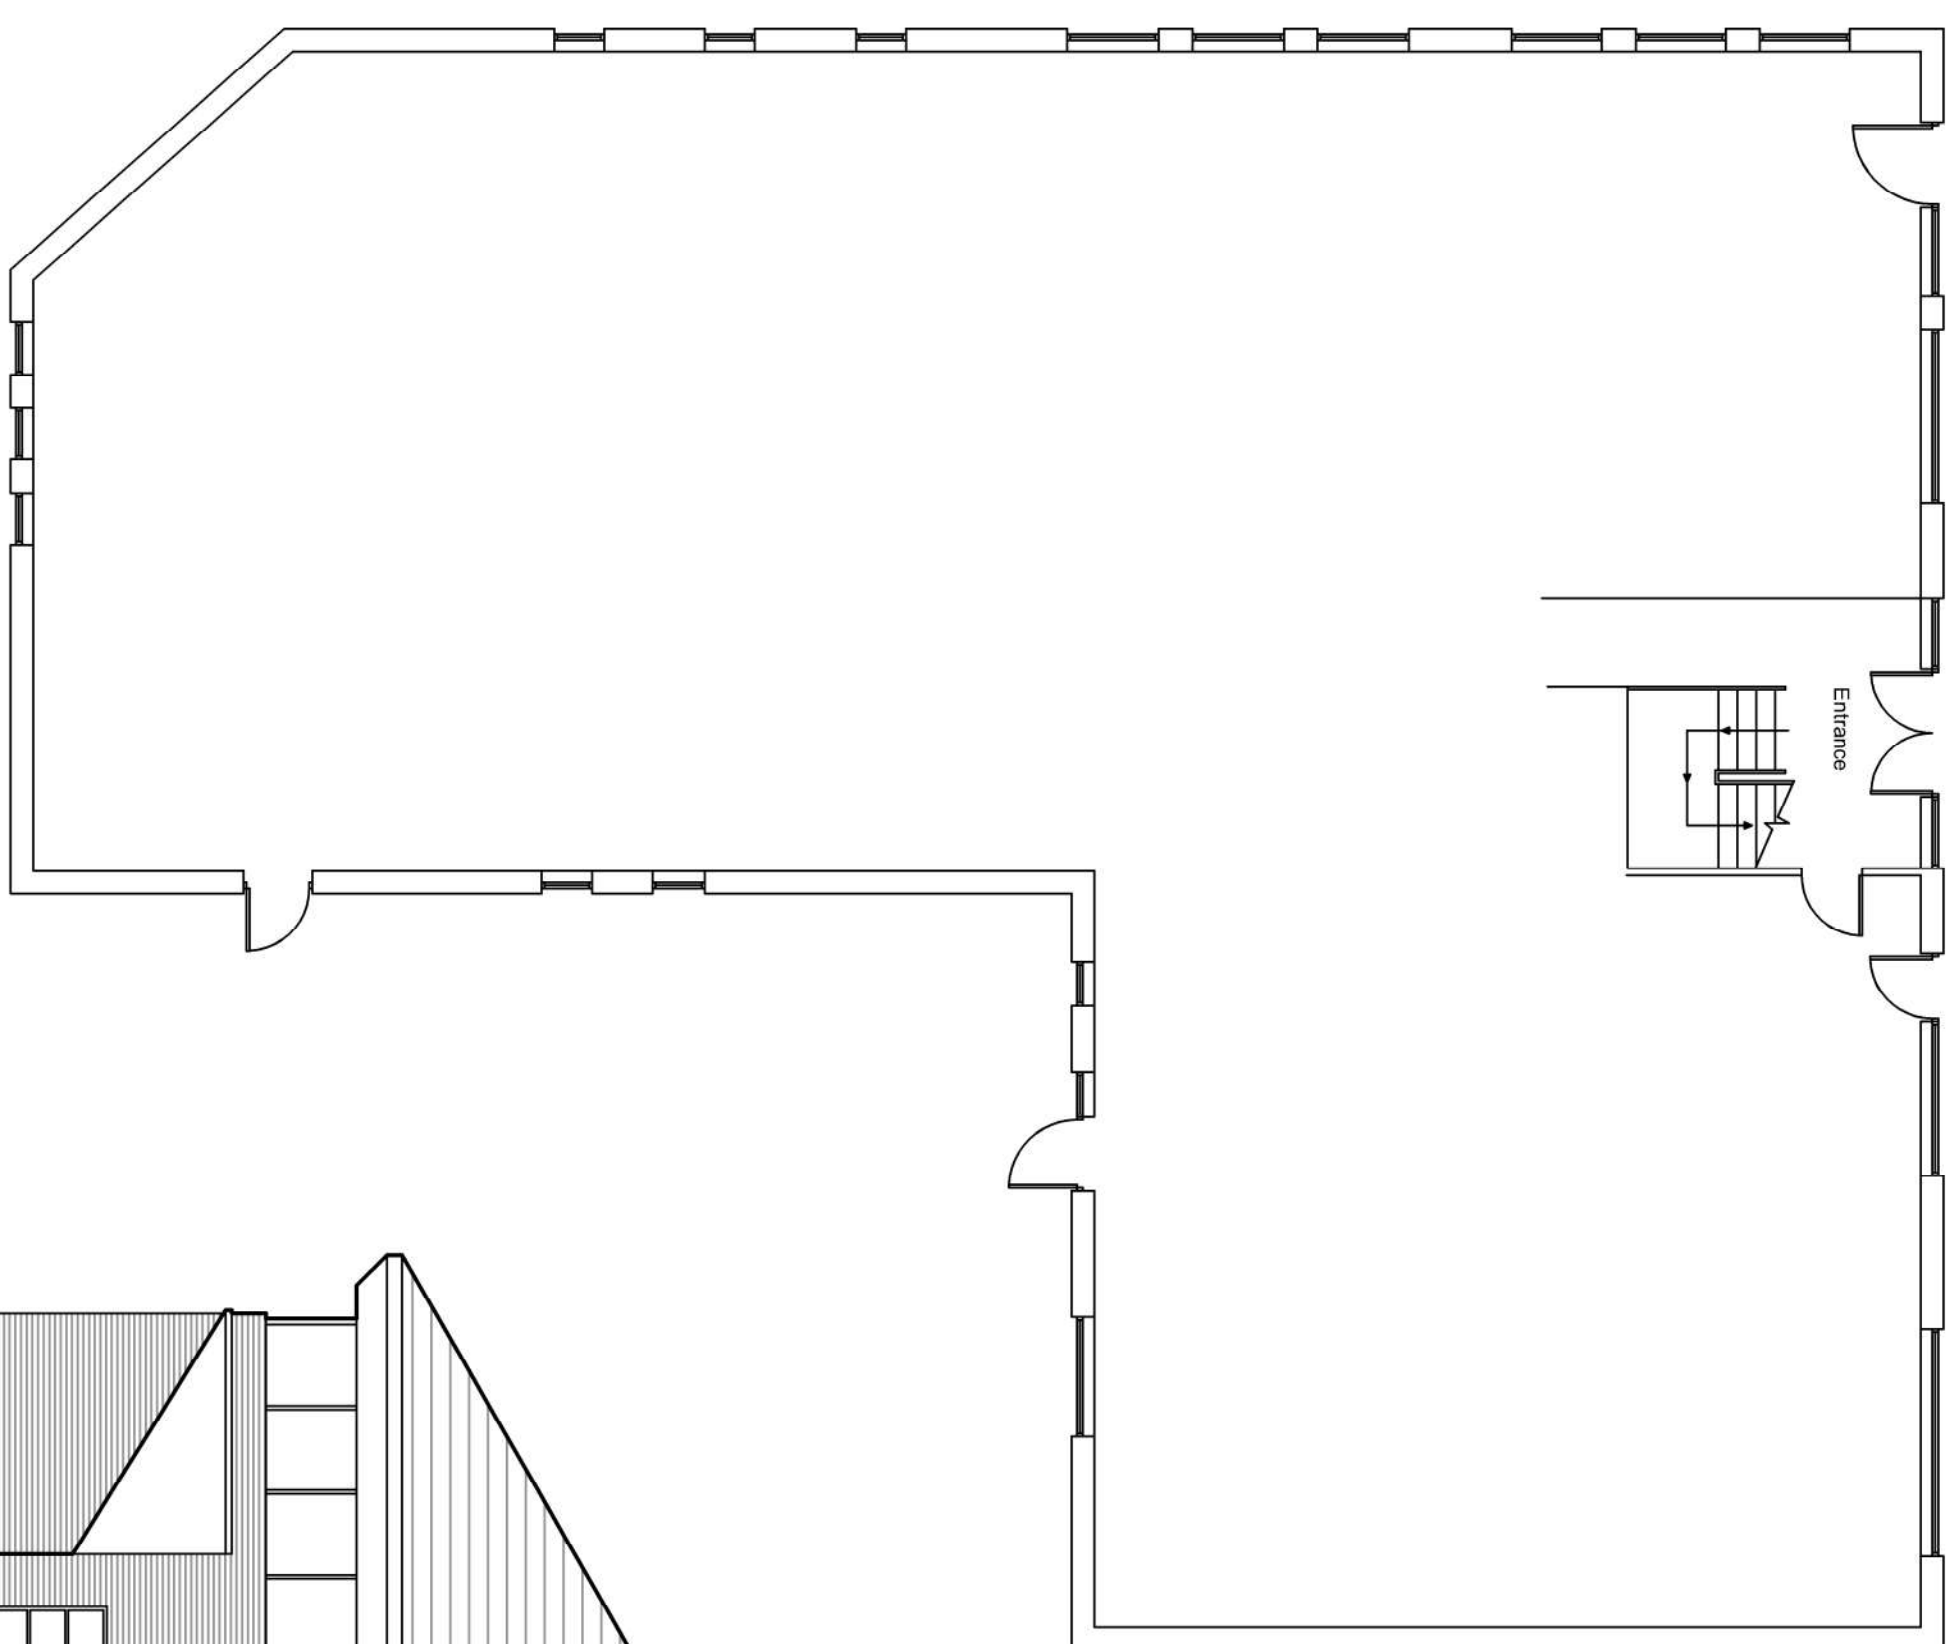


Ground Floor Outline

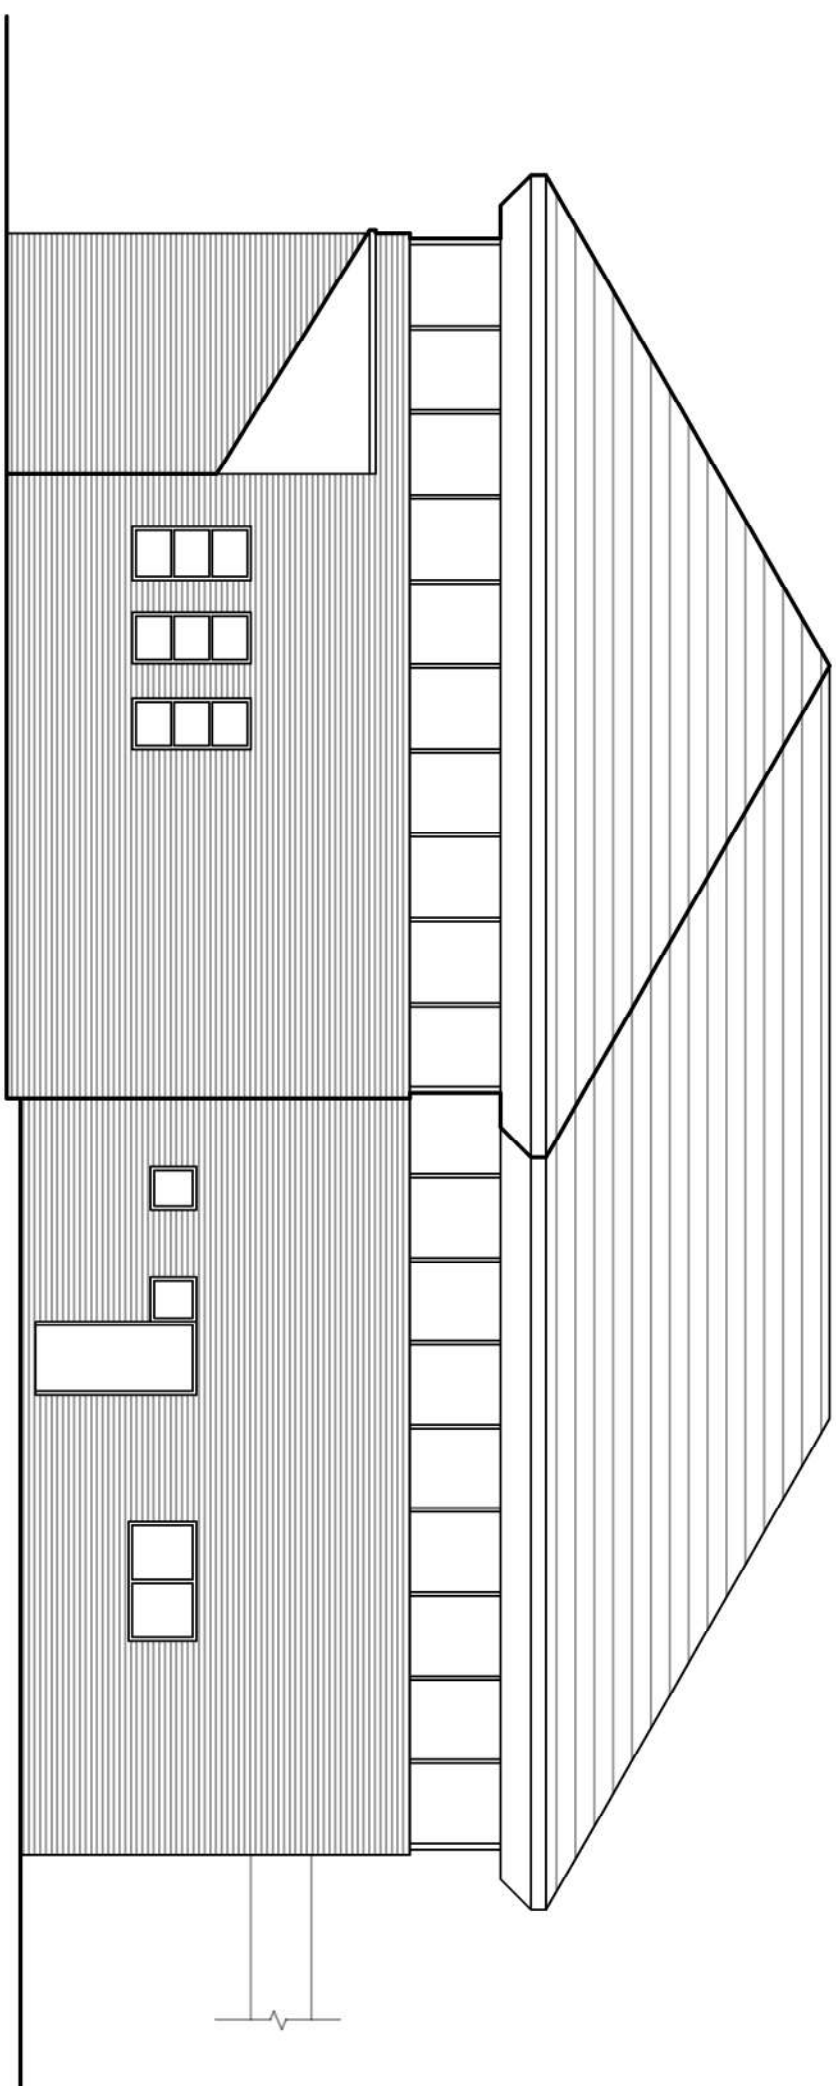


Rear Elevation

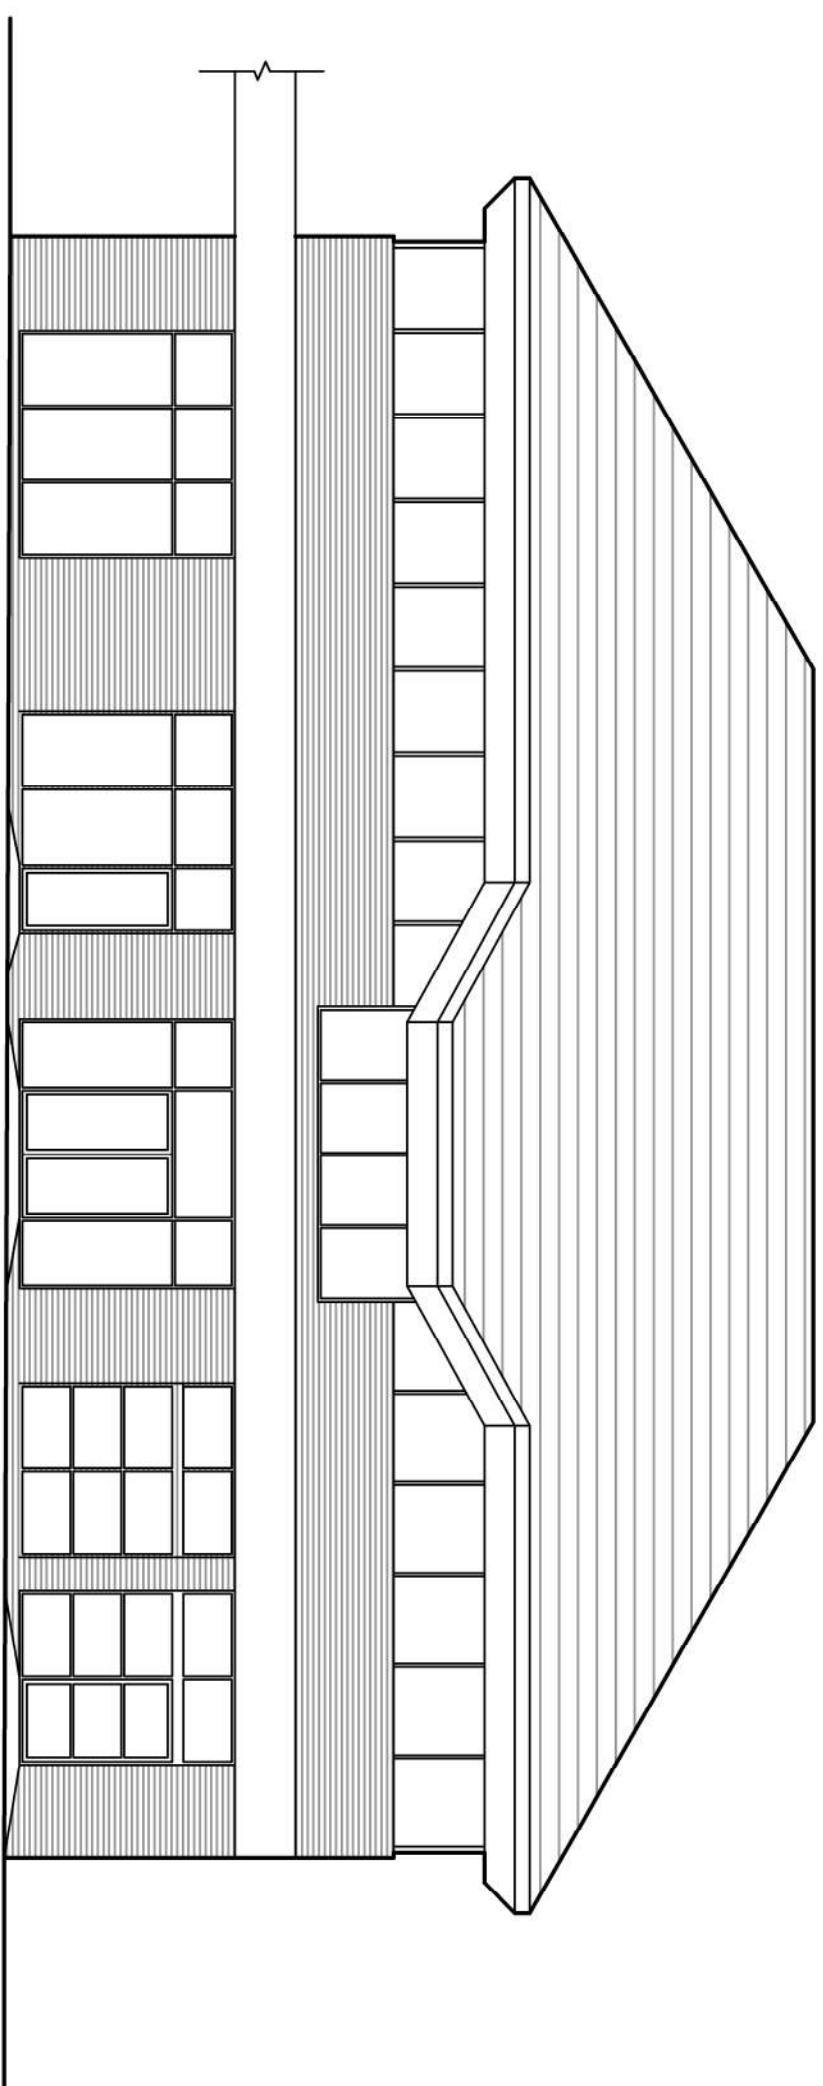


Front Elevation

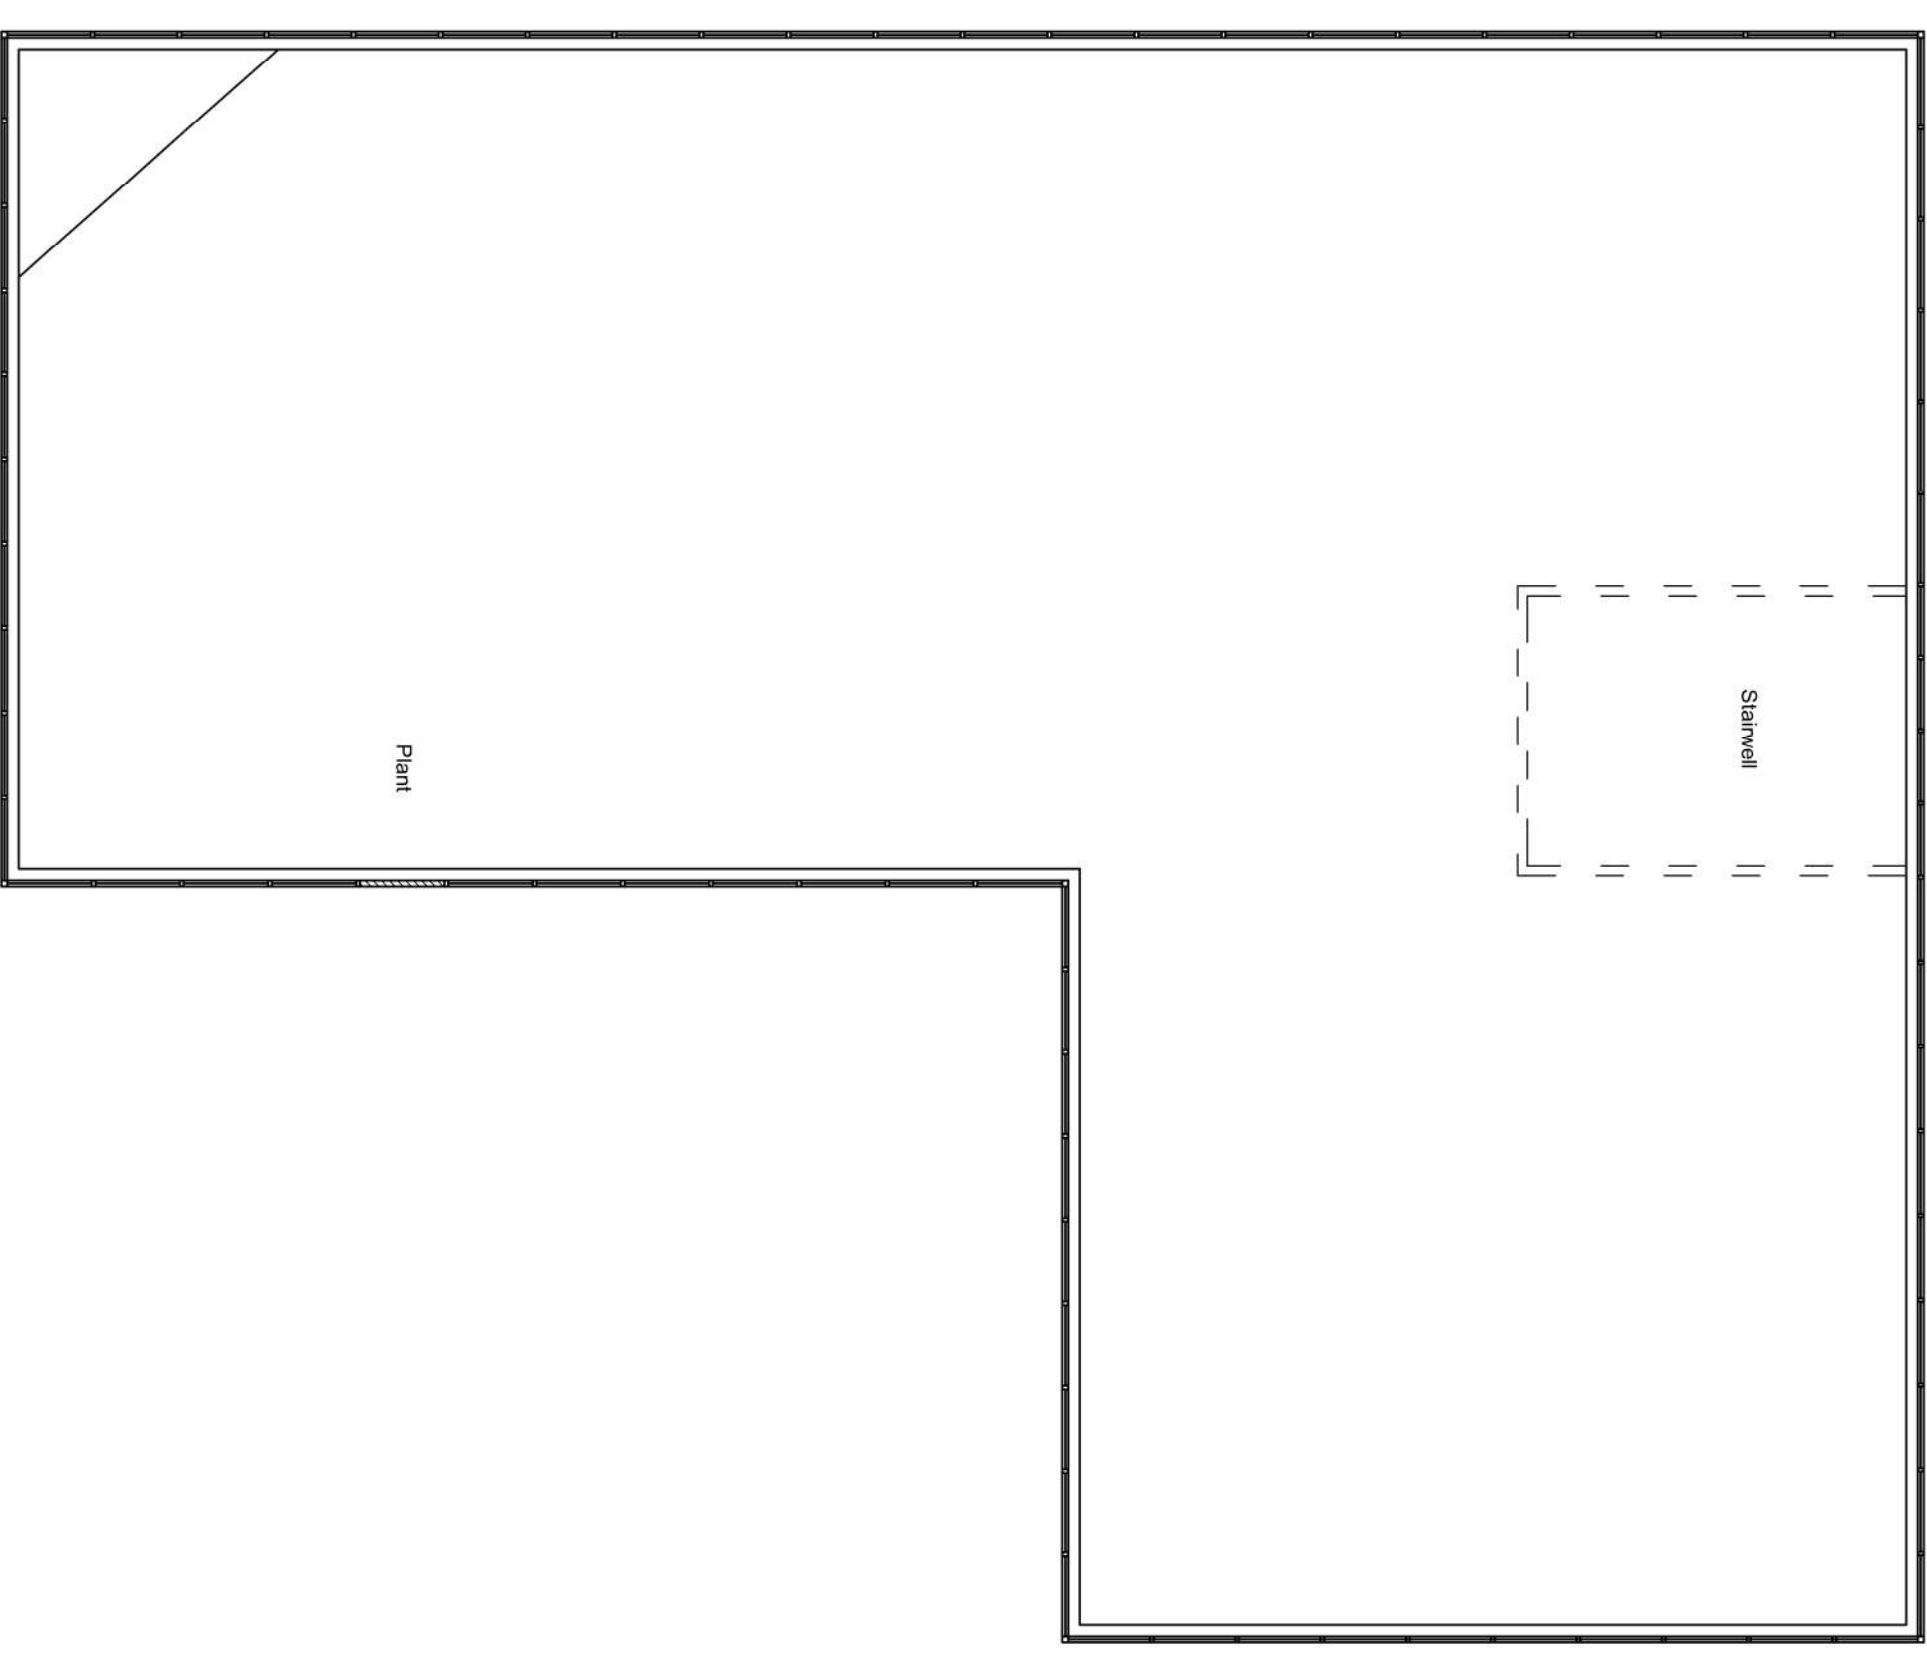

First Floor Outline

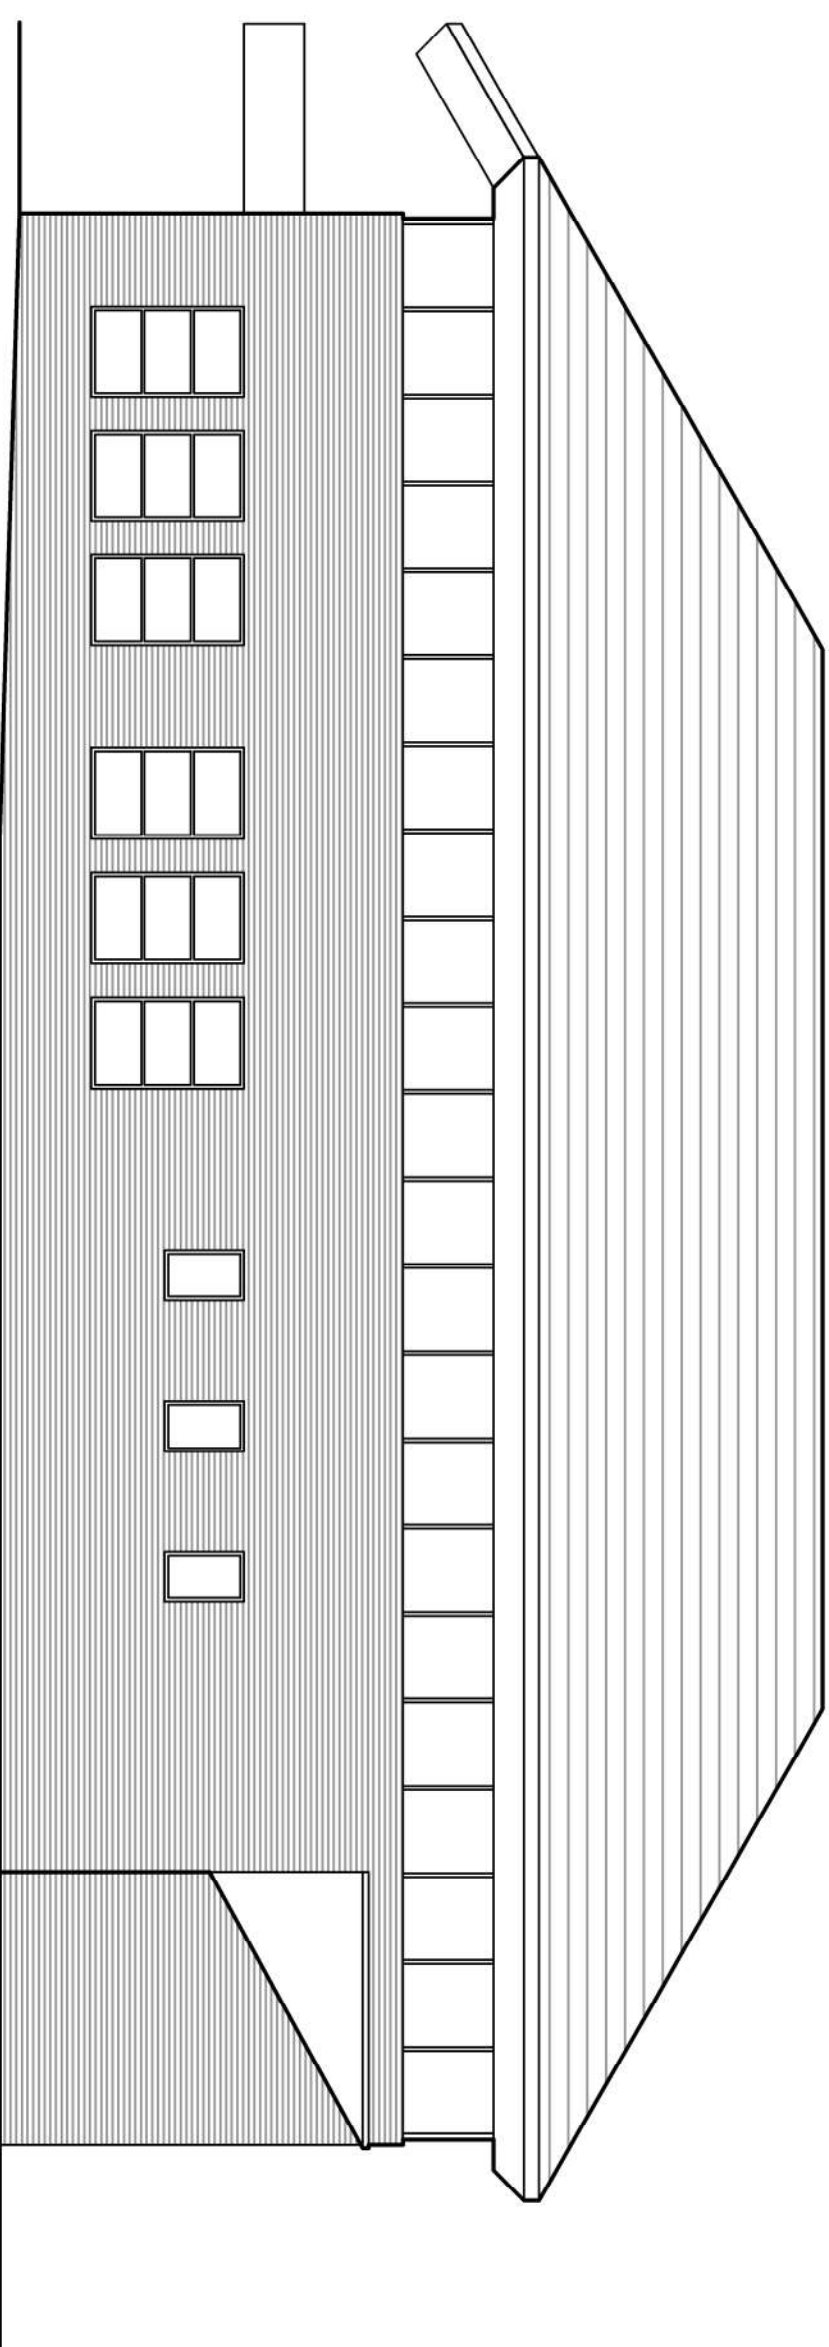

Elevation facing Carpark

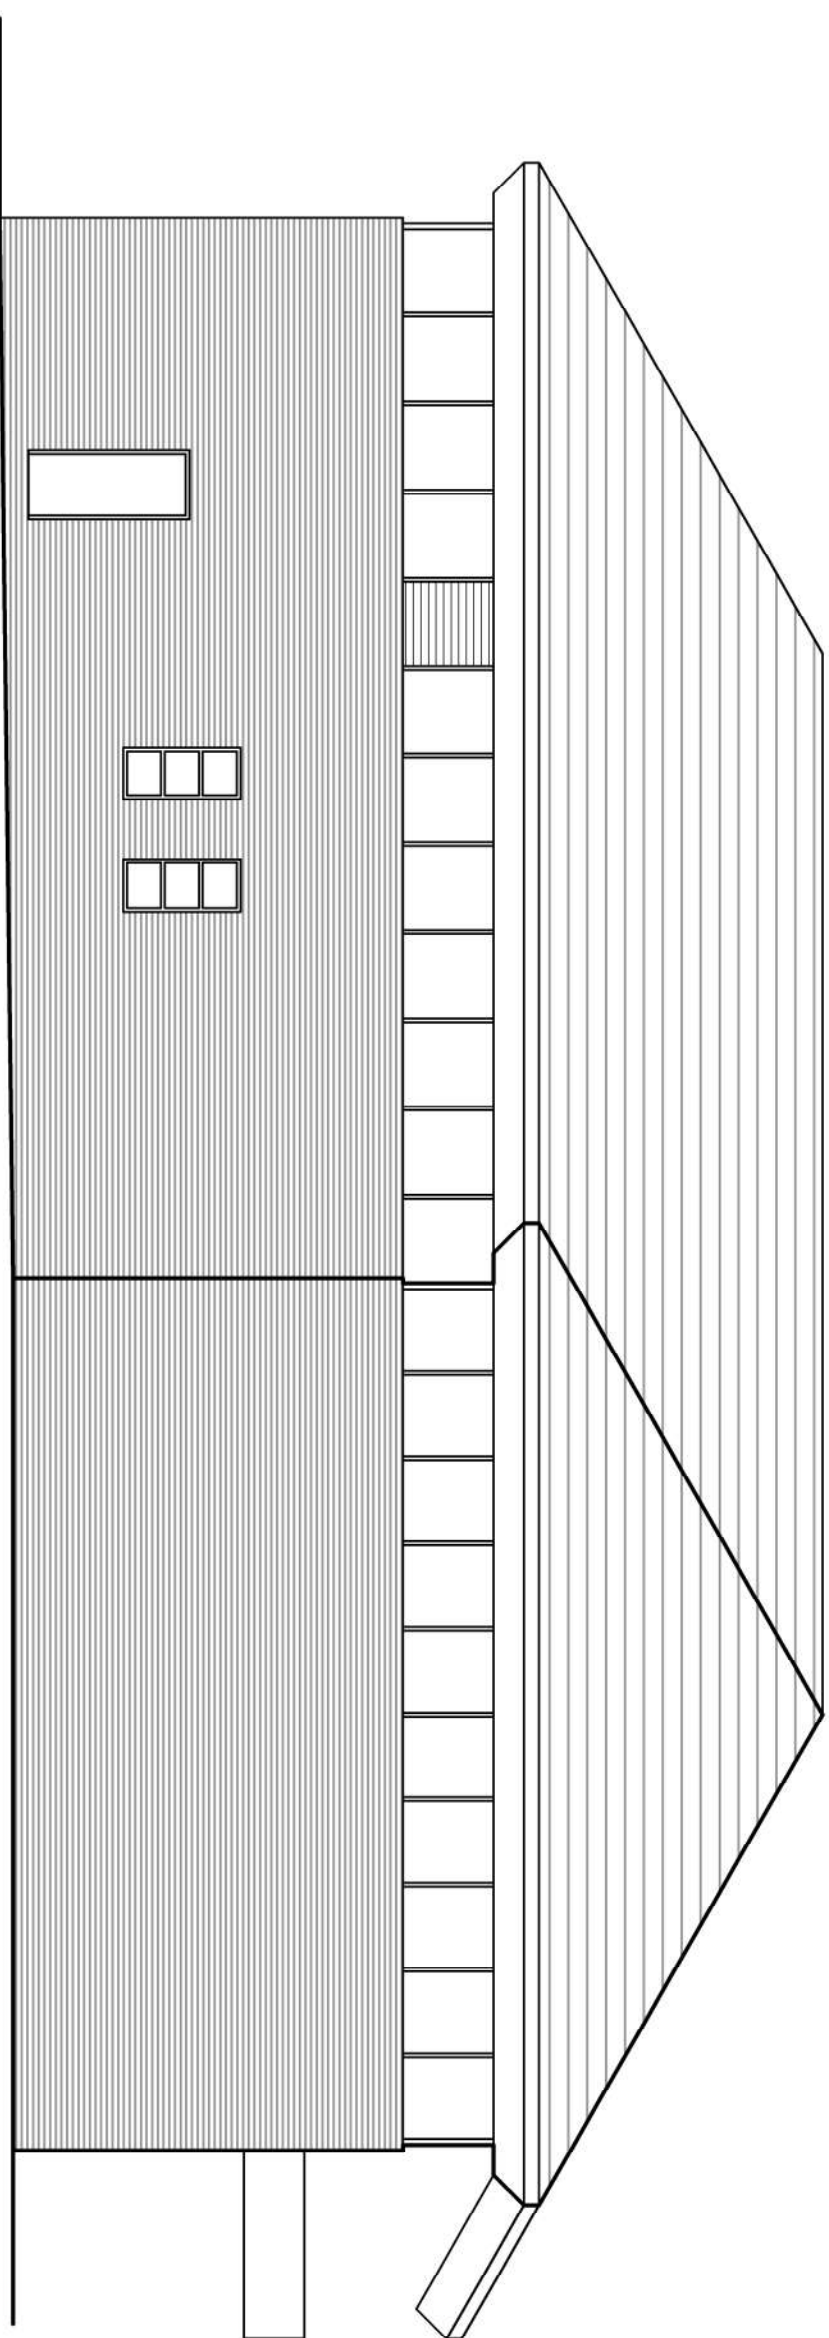

Side Elevation

No. REVISION	By Date
--------------	---------

No. REVISION	By	Date
--------------	----	------

1. Do not scale from this drawing take figured dimensions only.
2. Dimensions are in millimeters unless otherwise stated.
3. All dimensions to be checked on site.

Record

Client: Aston Lane Ltd

Job Title:
Cymric House

Drawing Title:
Existing Floor Plans and Elevations

Job No: 20/017	Drawing No: 001	Rev: A
-------------------	--------------------	-----------

Drawn By: OL	Date: March 20
Checked By: MM	Date: March 20

Scale: 1-100	A2	Email: Morgandesignconsult@gmail.com
--------------	----	--------------------------------------