


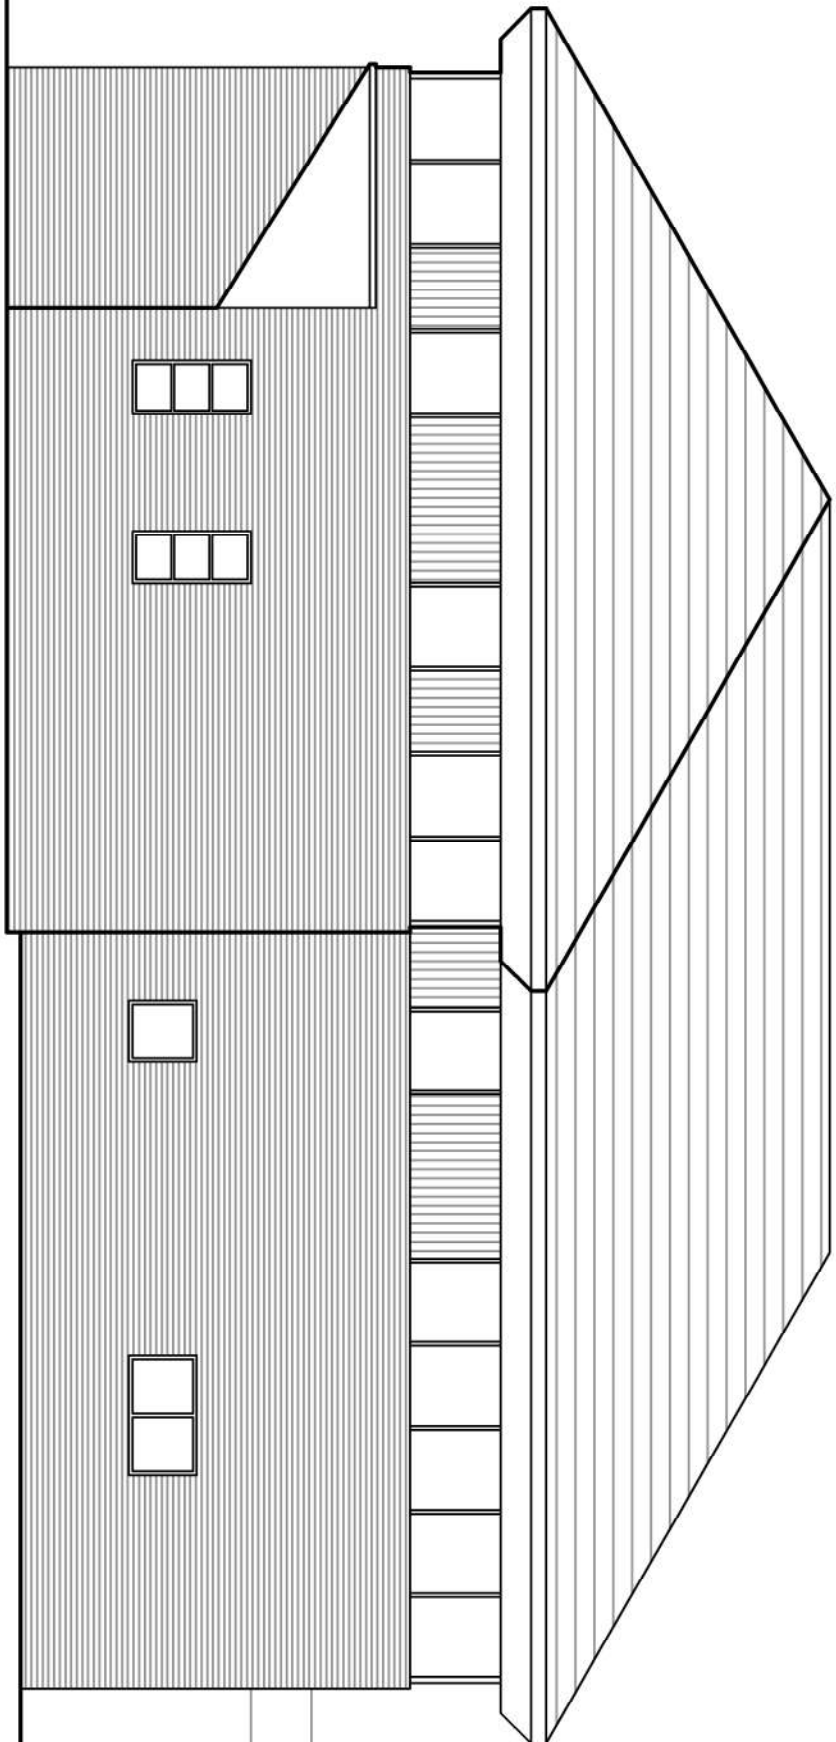


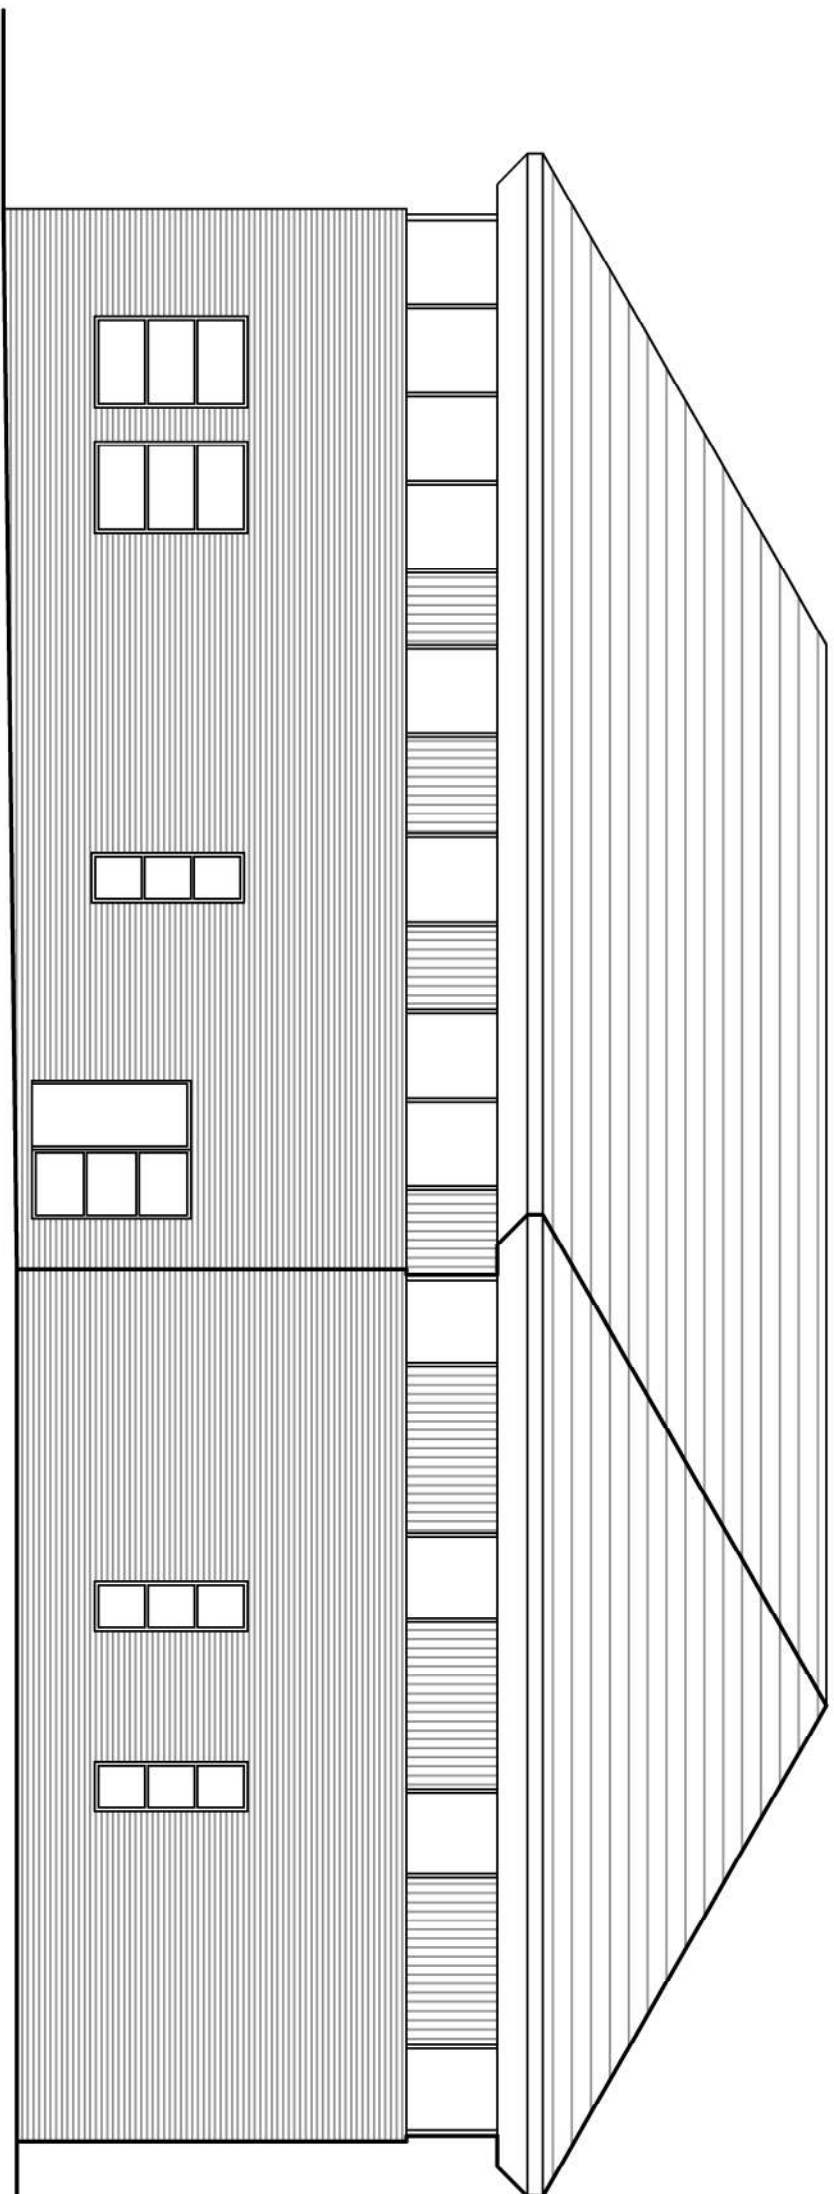

Front Elevation

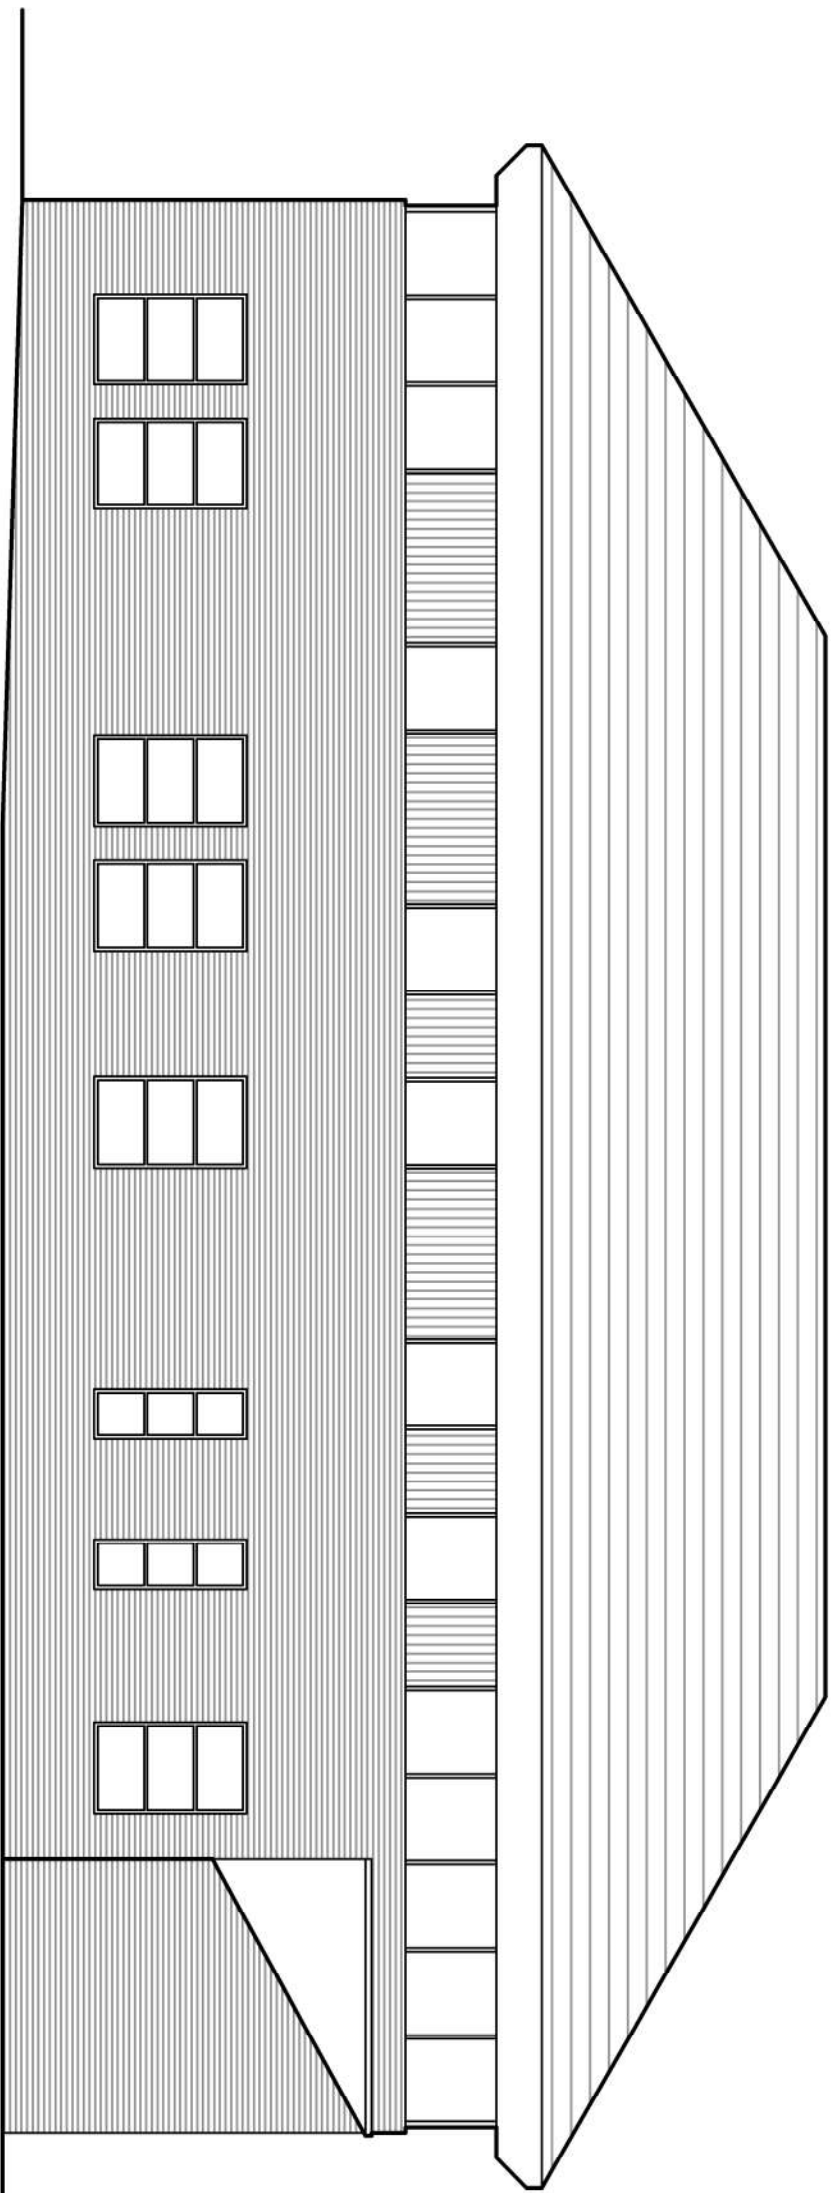

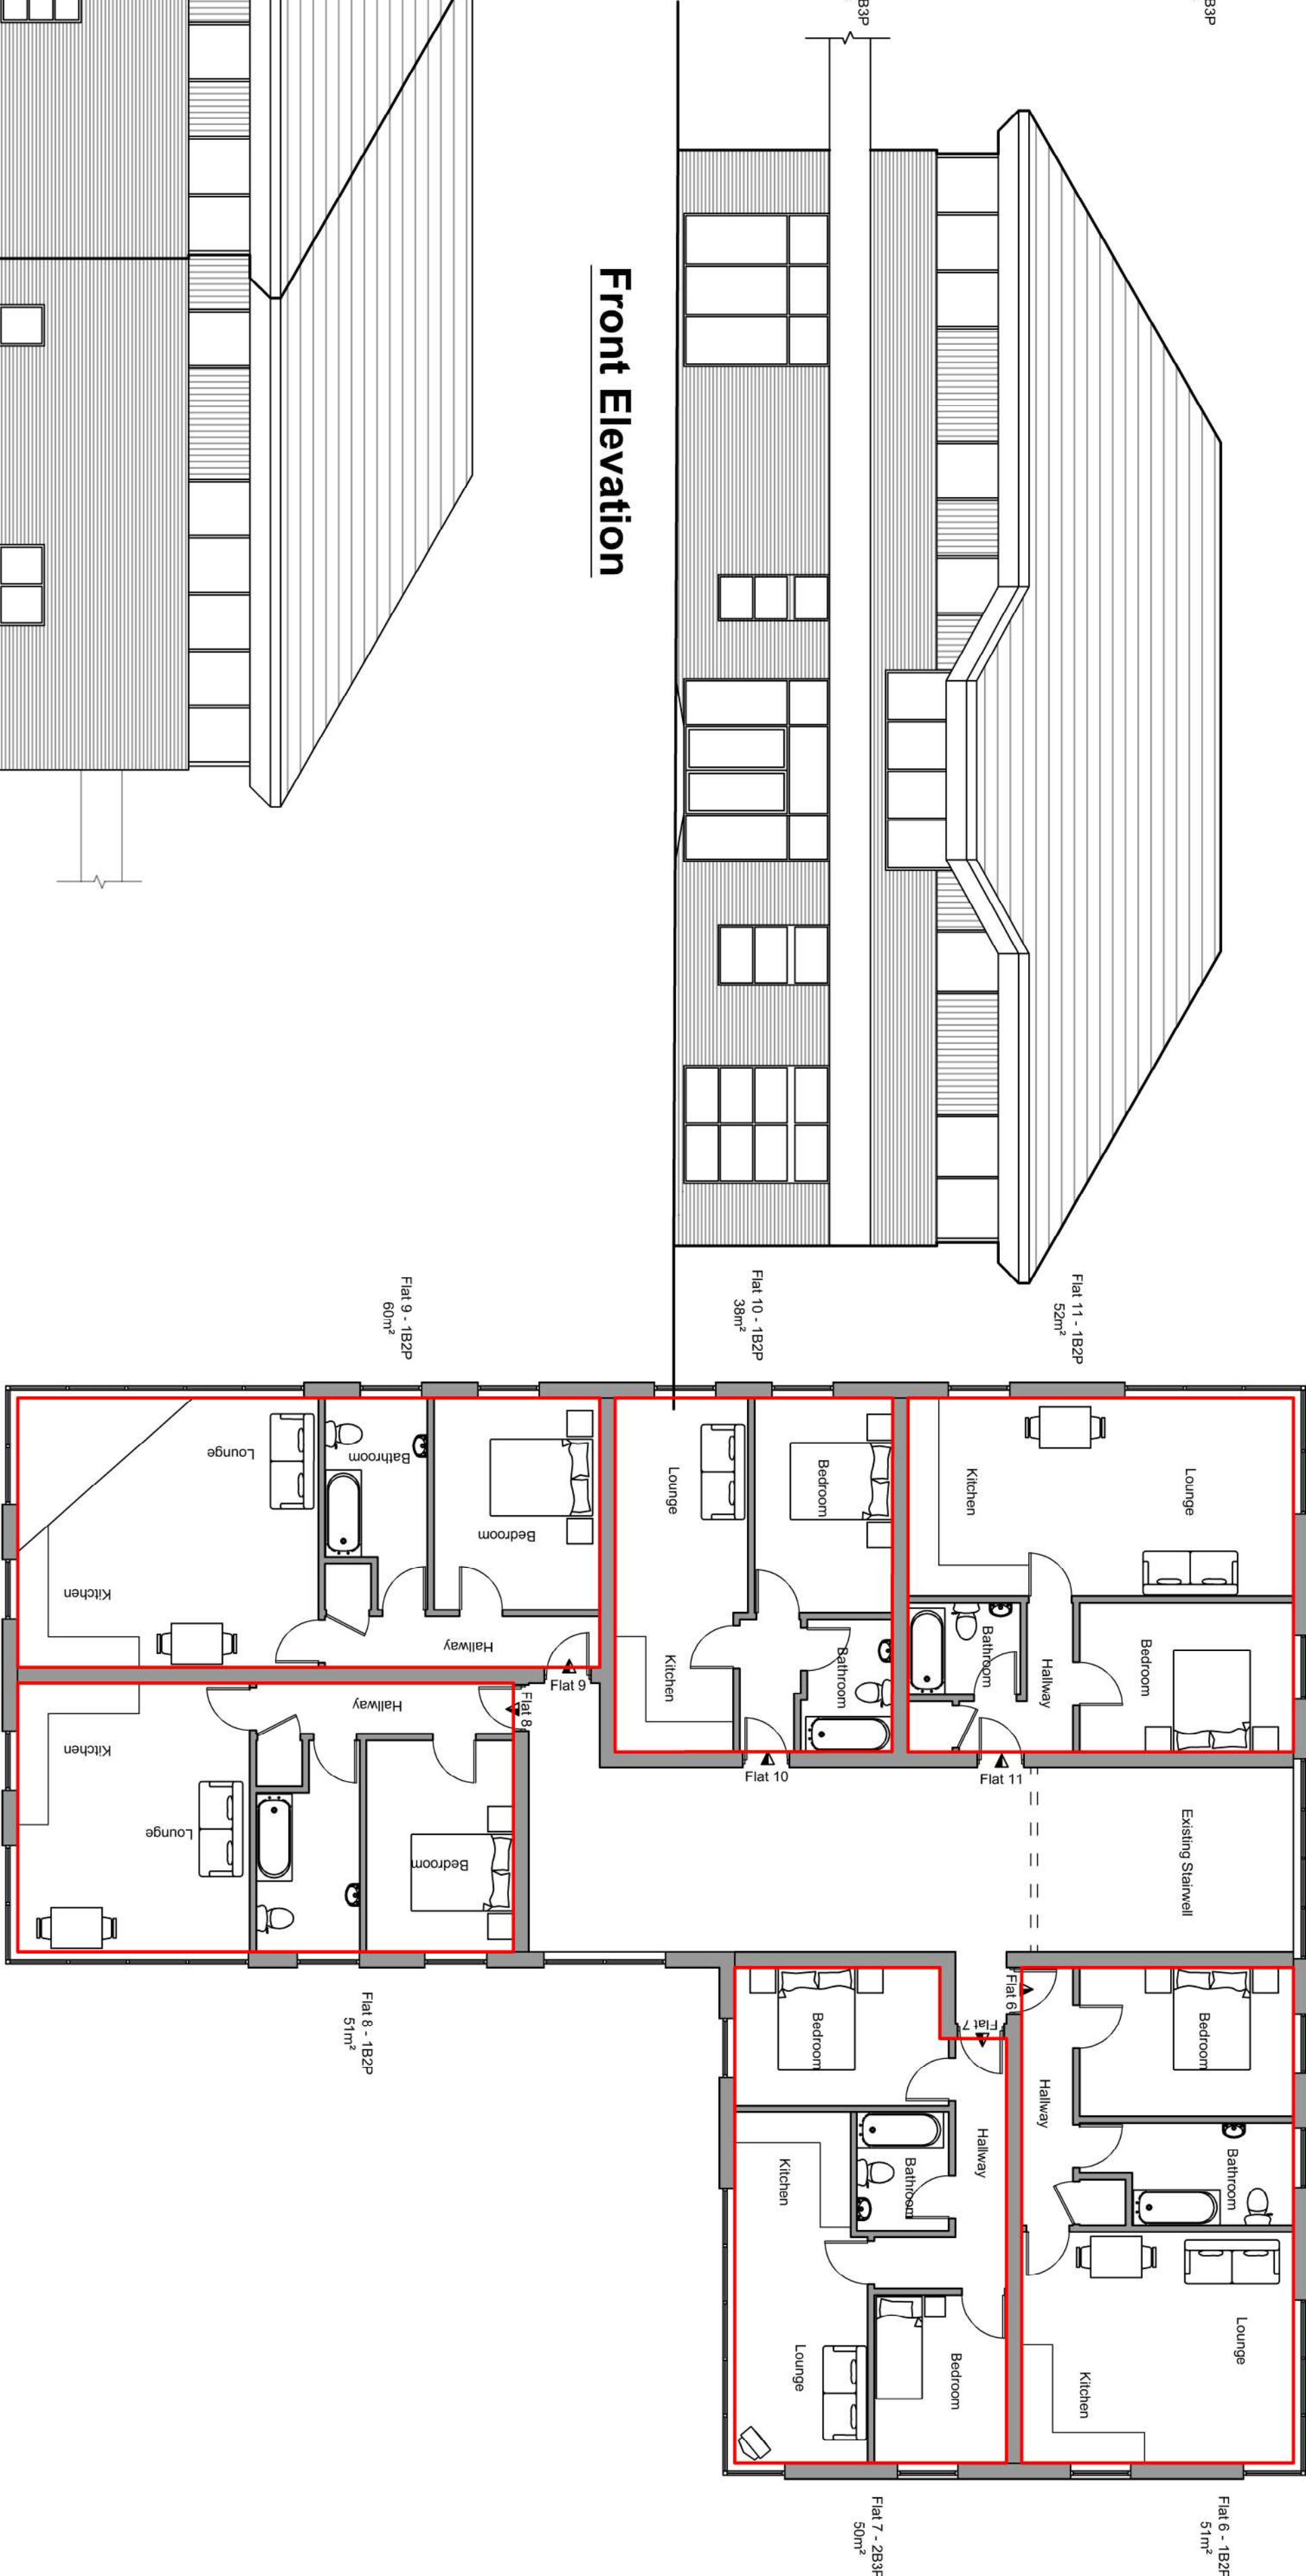

MeM Design Consultancy
architectural, planning & consultancy services

No.	REVISION	By	Date

NOTES

1. Do not scale from this drawing take figured dimensions only.
2. Dimensions are in millimeters unless otherwise stated.
3. All dimensions to be checked on site.

STAGE

Planning

Client:

Aston Lane Ltd

Job Title:

Cymric House

Drawing Title:

Proposed Floor Plans and Elevations

Job No:	Drawing No:	Rev:	Drawn By:	OL	Date:	March 20
20/017	002	02	Checked By:	MM	Date:	March 20
Scale: 1-100			Approved By:	MM	Date:	March 20

Email: Worgandesignconsult@gmail.com