

ASSOCIATE 1
Christopher Woodley

ASSOCIATE 2
Callum Deschoolmeester

Tawe Design Studio Swansea

Email : tawedesign.com
Telephone: 07808027287

CLIENT
Laura Cutler Davies
25 Tonclwyda, Clyne,
Neath.
SA114BS

PROJECT
ALTERATIONS &
TWO STORY REAR EXTENSION

DRAWN BY
CDW


ISSUE
03/09/2020

RE-ISSUE
07/01/2021


DESCRIPTION
FLOOR PLANS &
SECTION
SCALE 1.50

DRAWINGS NUMBER
05


A₁

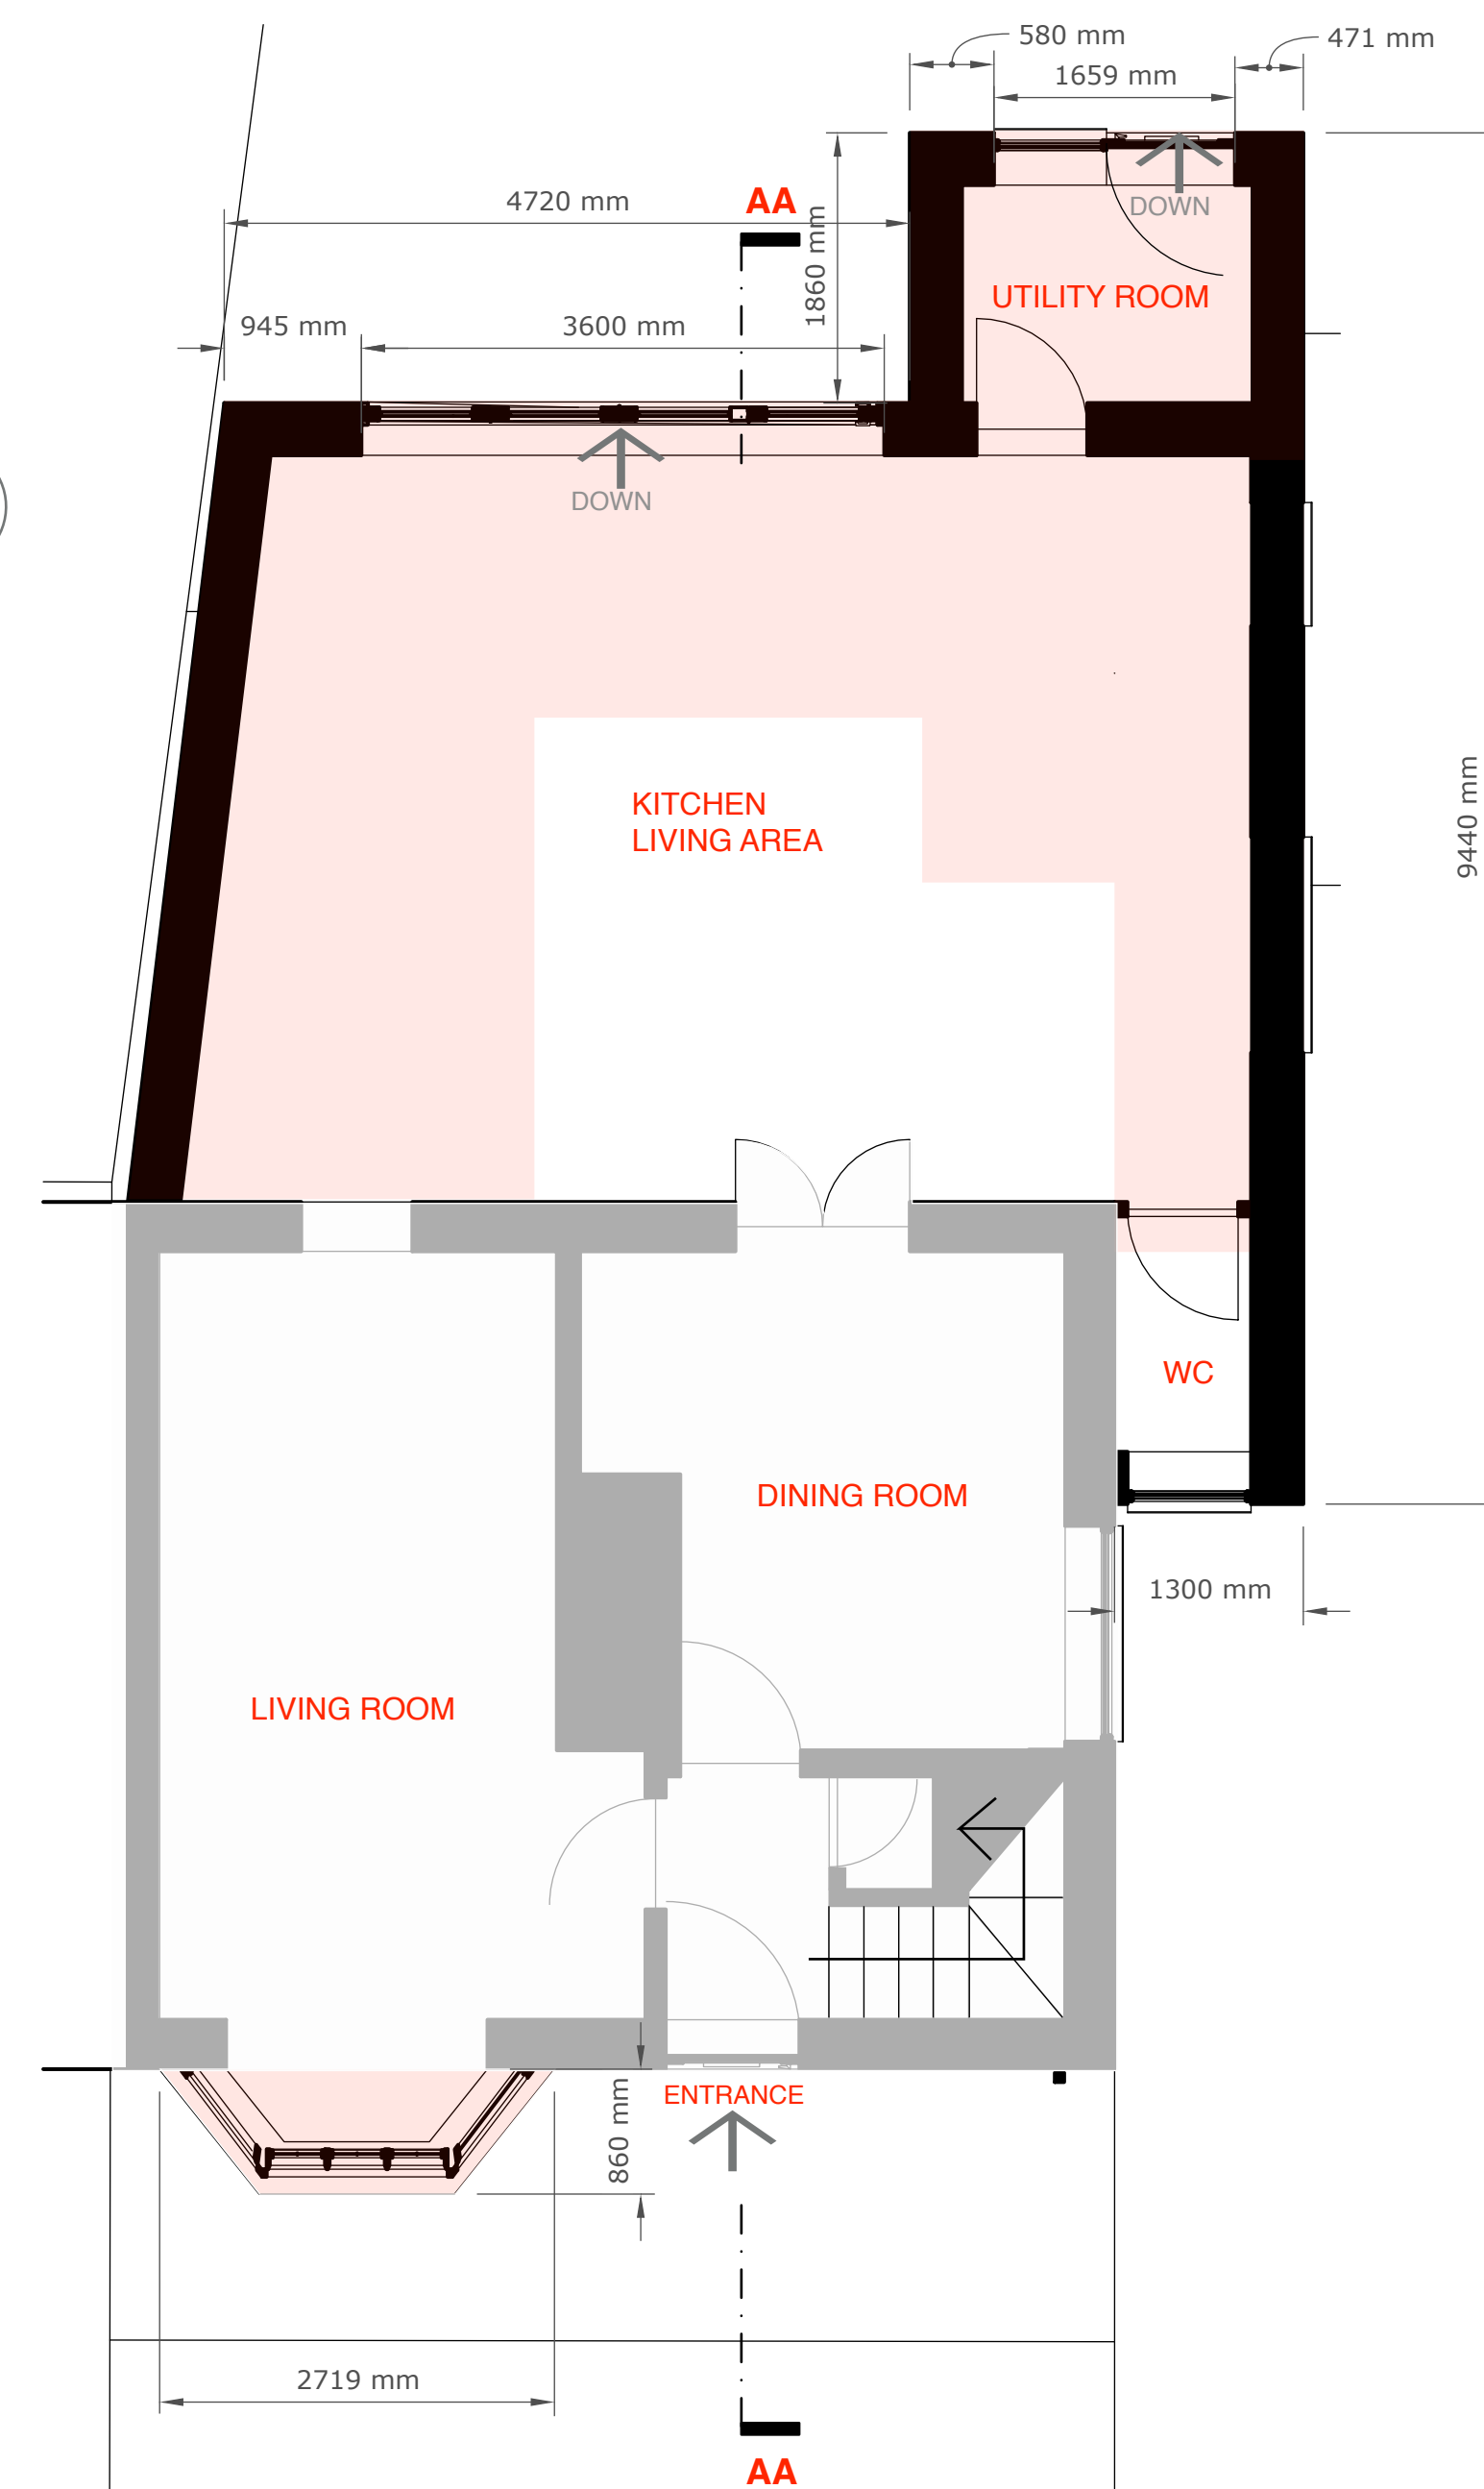

GROUND FLOOR PLAN
SCALE 1.50

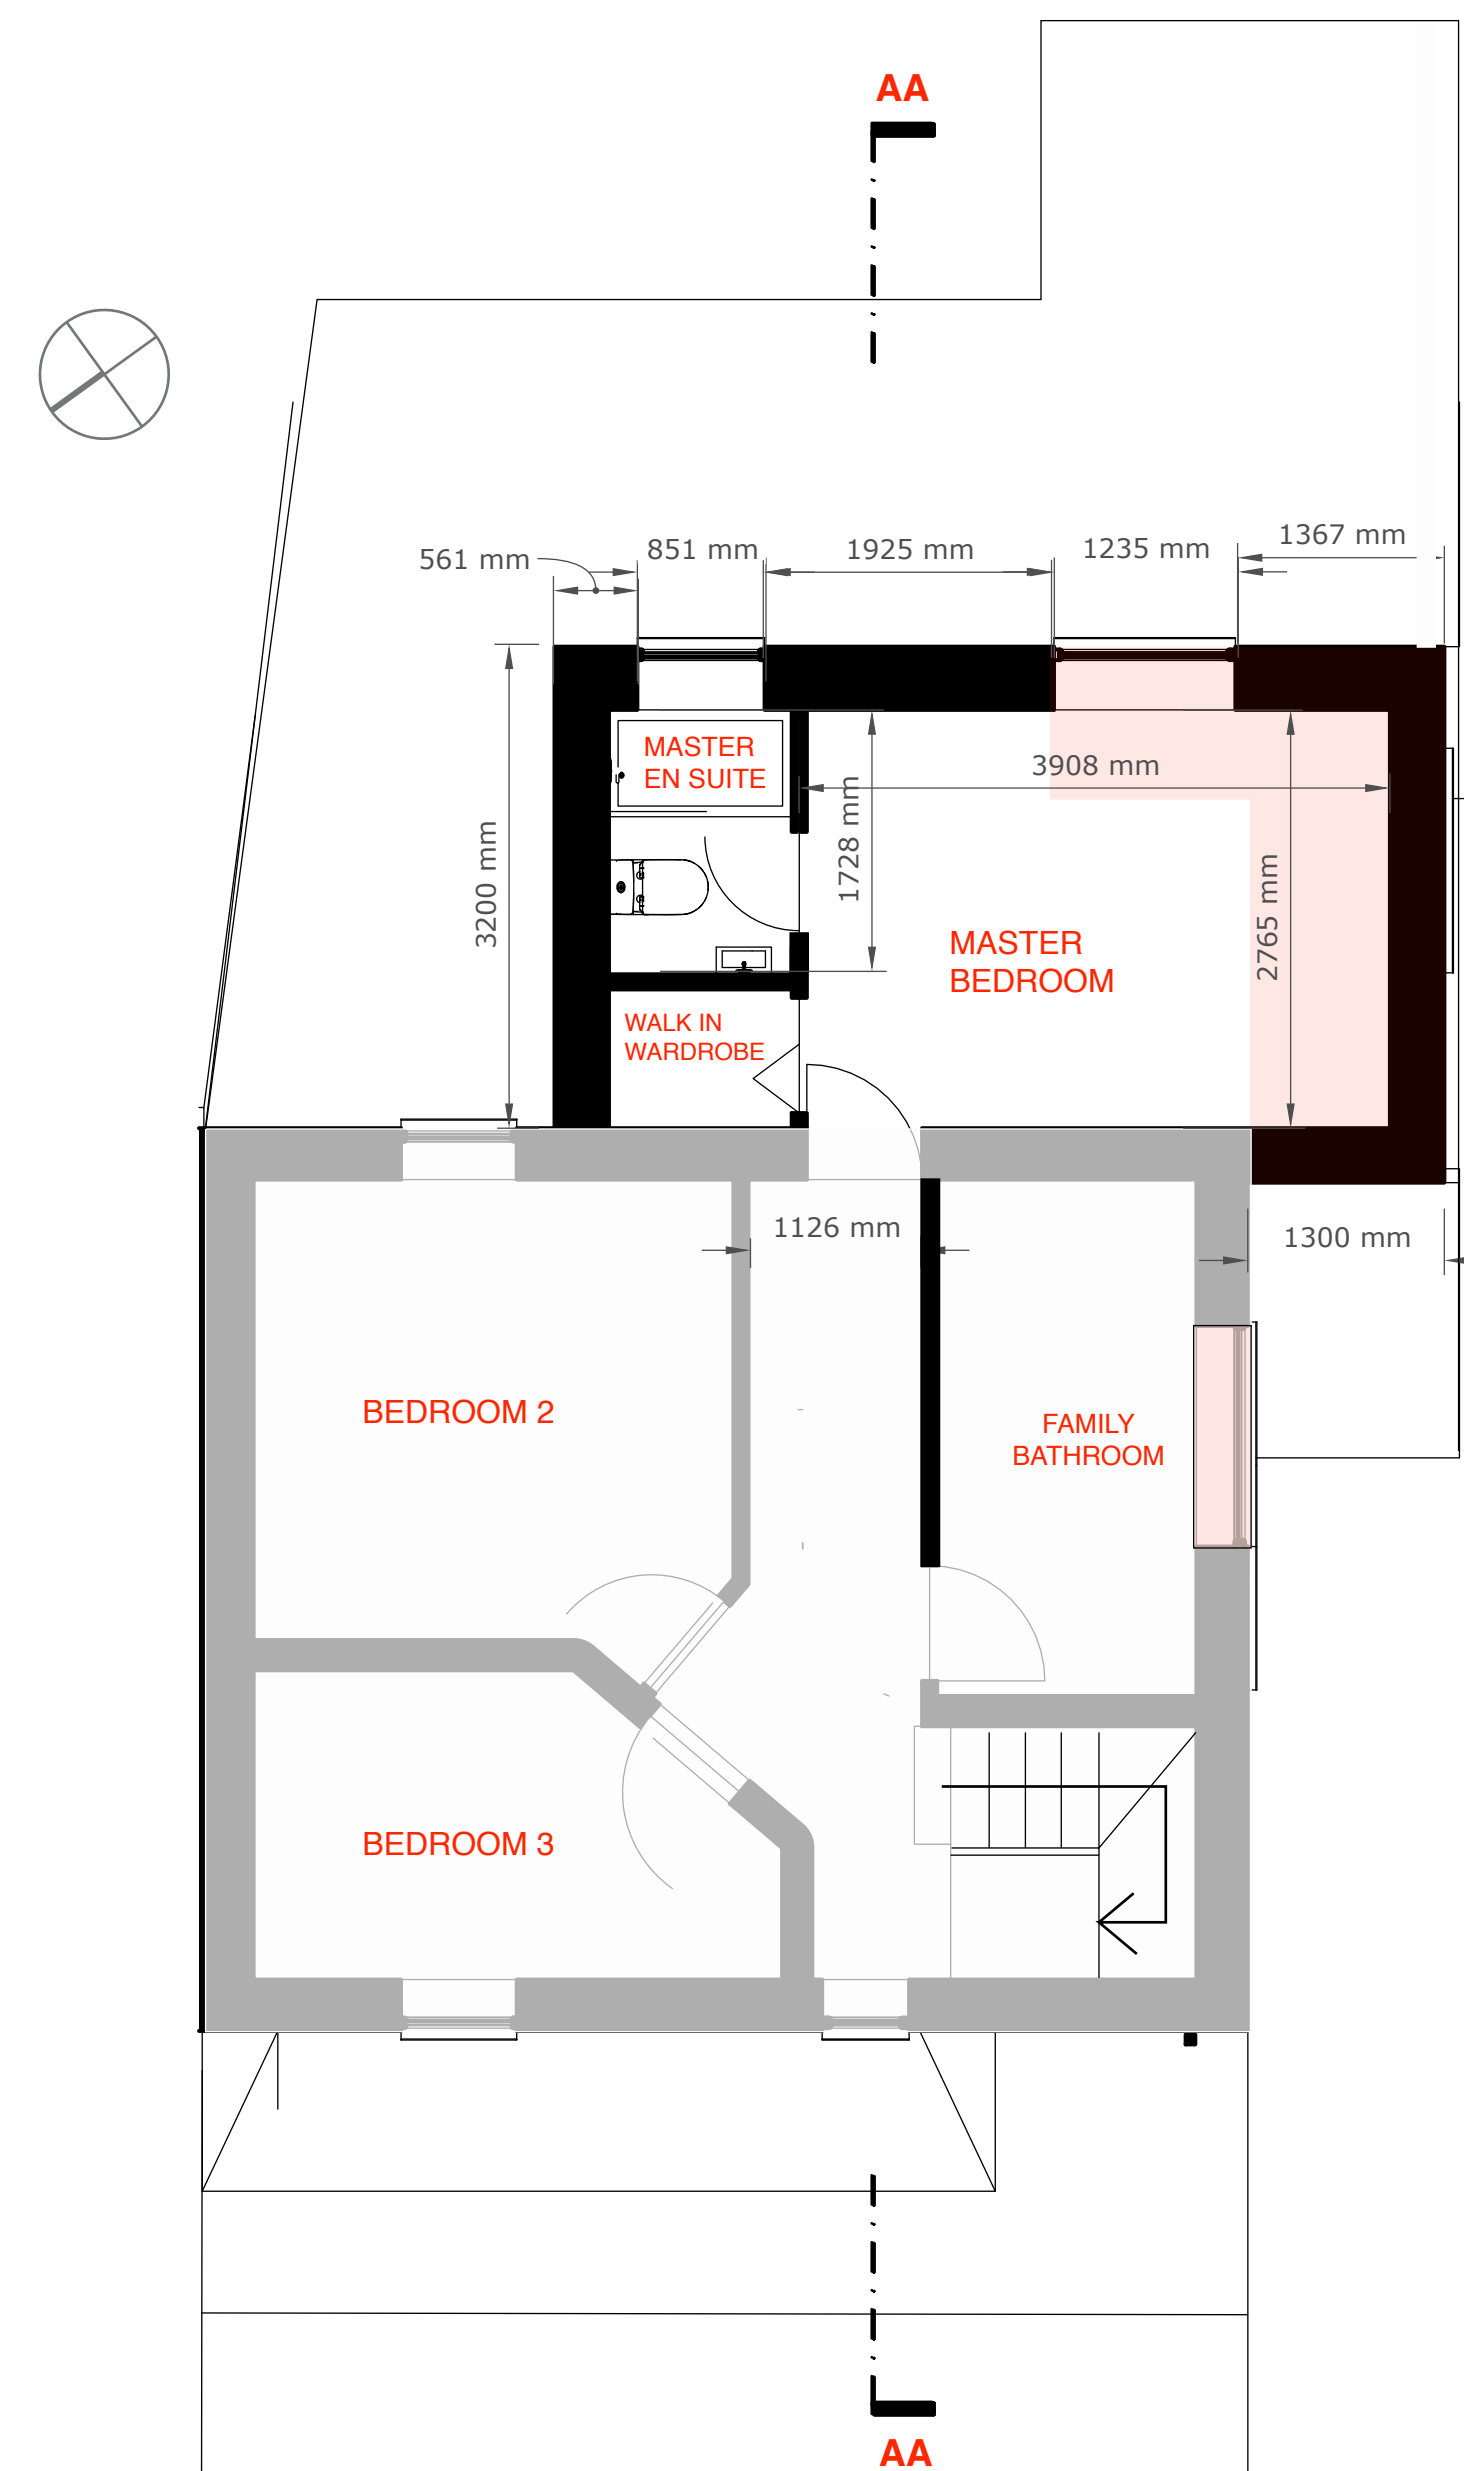

FIRST FLOOR PLAN
SCALE 1.50

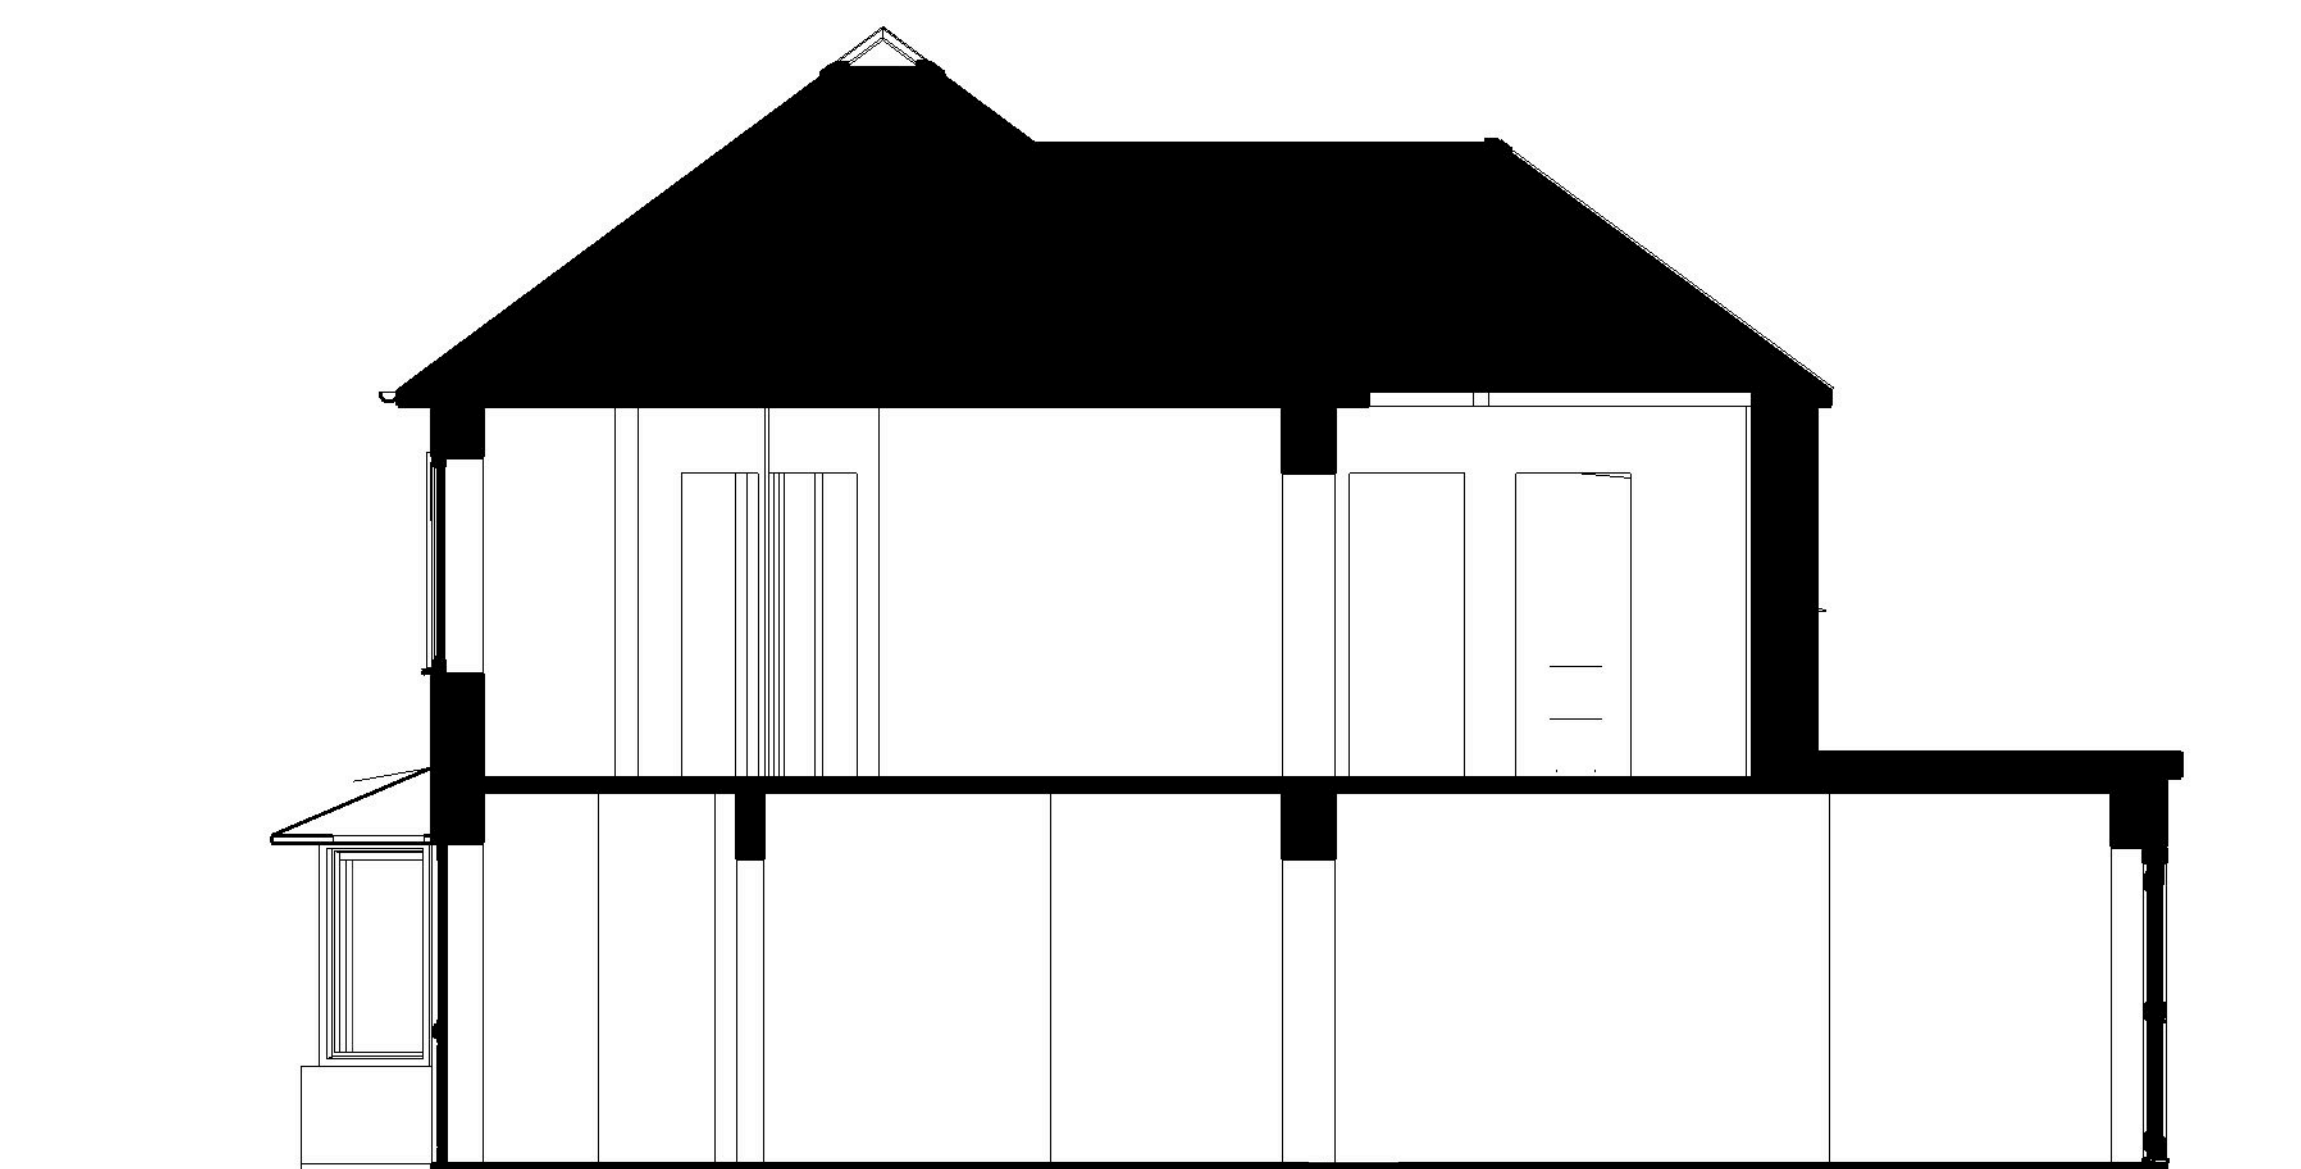

SECTION AA
SCALE 1.50

