




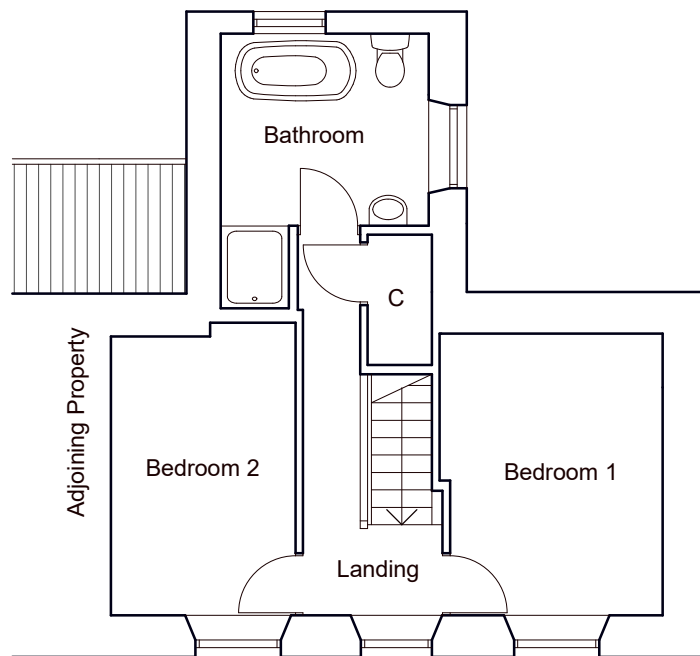

First Floor Plan

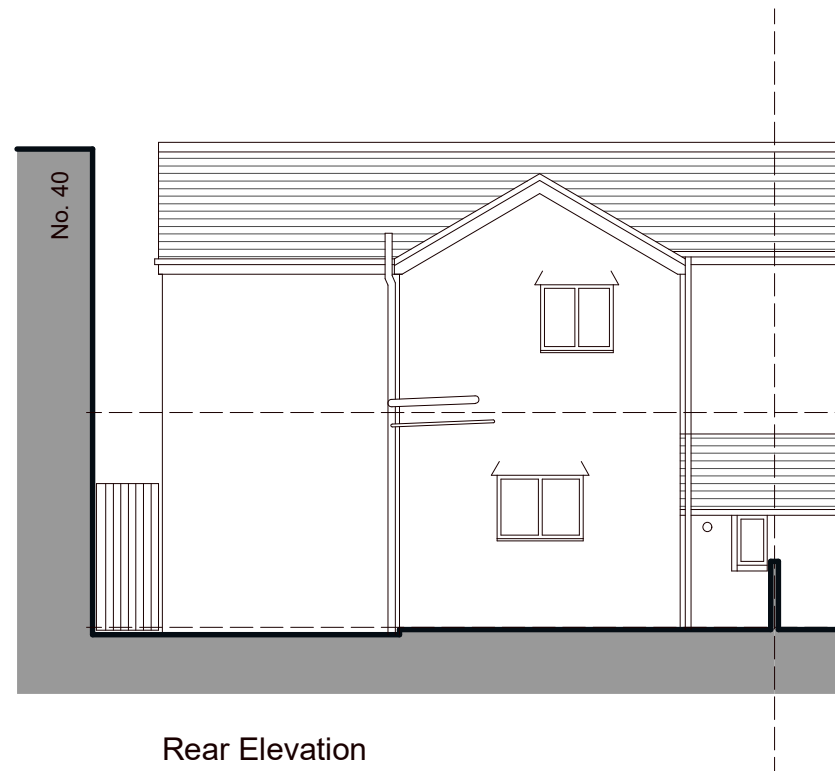

Rear Elevation

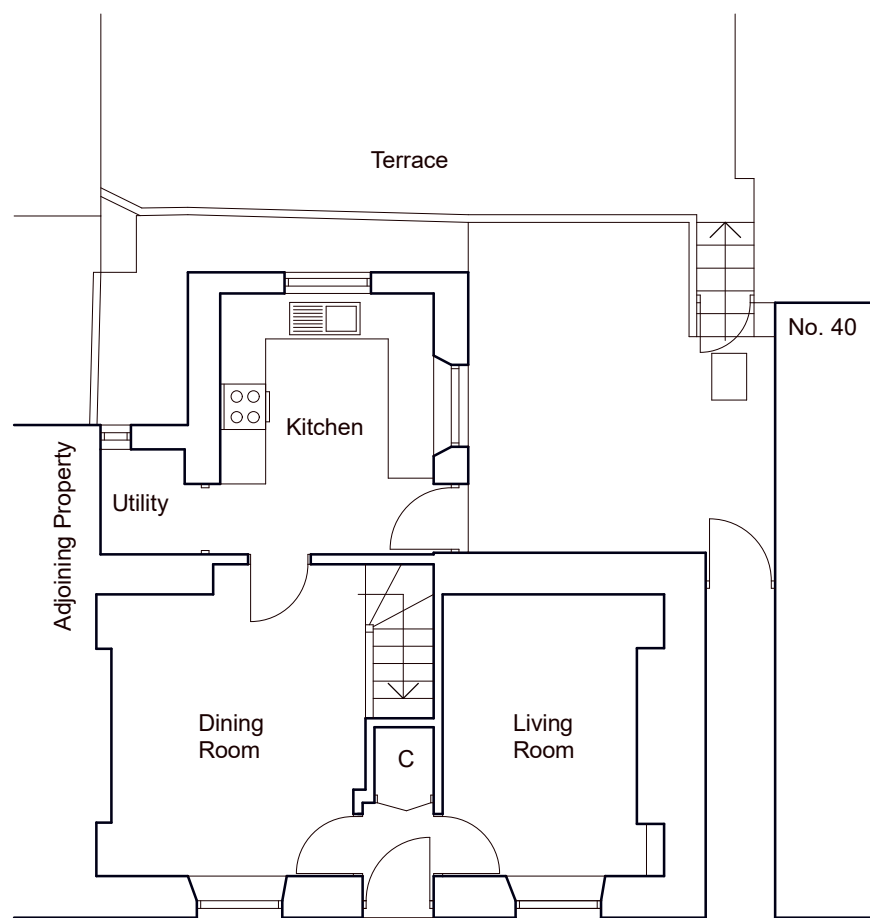

Ground Floor Plan



Side Elevation

Scale 1 / 100 @ A3
0 1 2 3 4 5

42 THE HIGHLANDS
SKEWEN, NEATH
Katie Jones
**Scheme Design: Existing Floor
Plans & Elevations**
Date: January 2021
Scale: 1:100 @ A3
Drawing Number: 2023-02

