



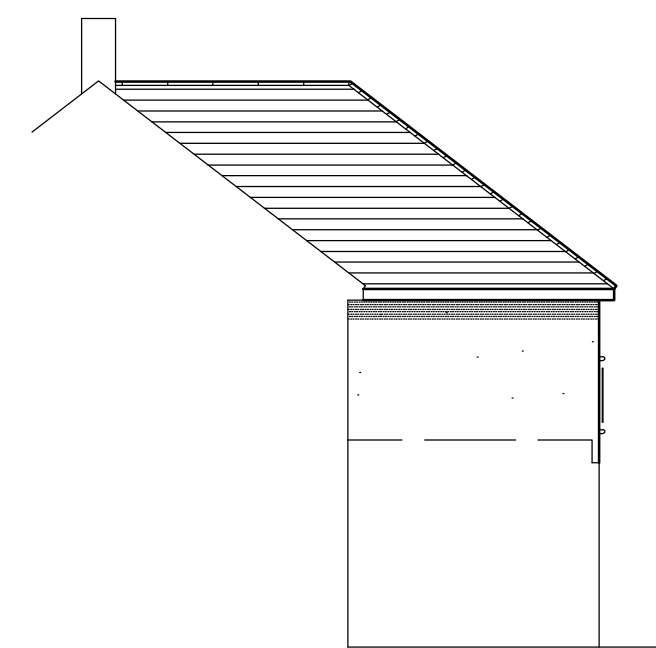


PROPOSED SIDE ELEVATION

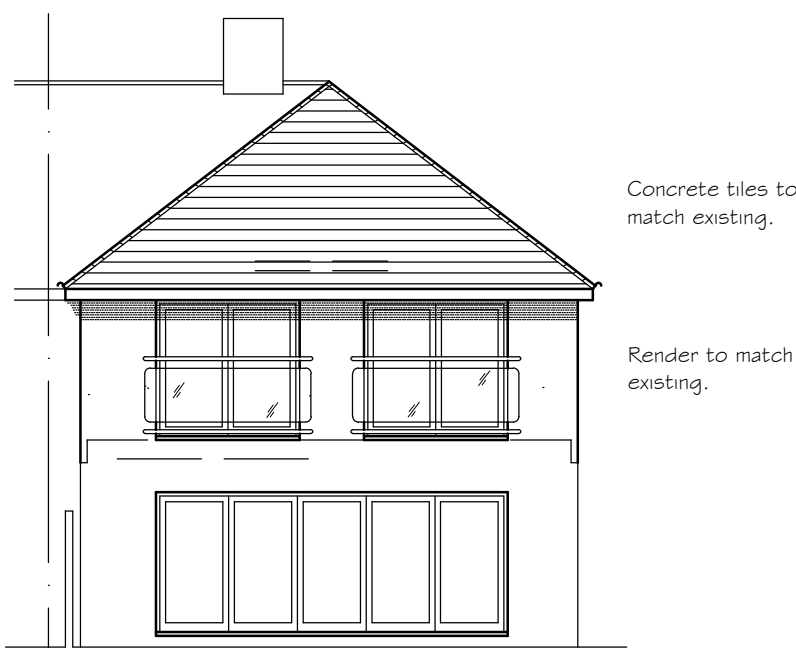

PROPOSED REAR ELEVATION




PROPOSED SIDE ELEVATION

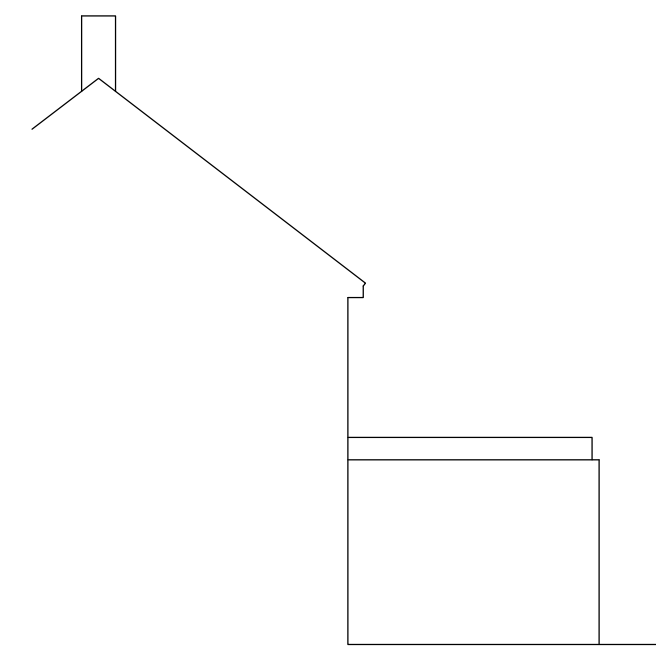


EXISTING SIDE ELEVATION




EXISTING REAR ELEVATION

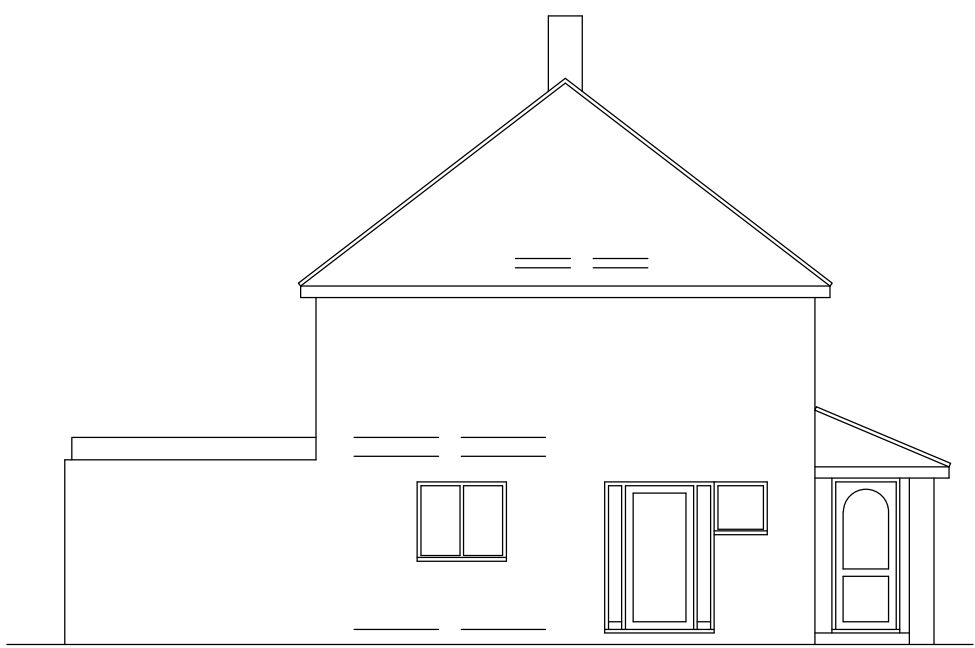


EXISTING SIDE ELEVATION

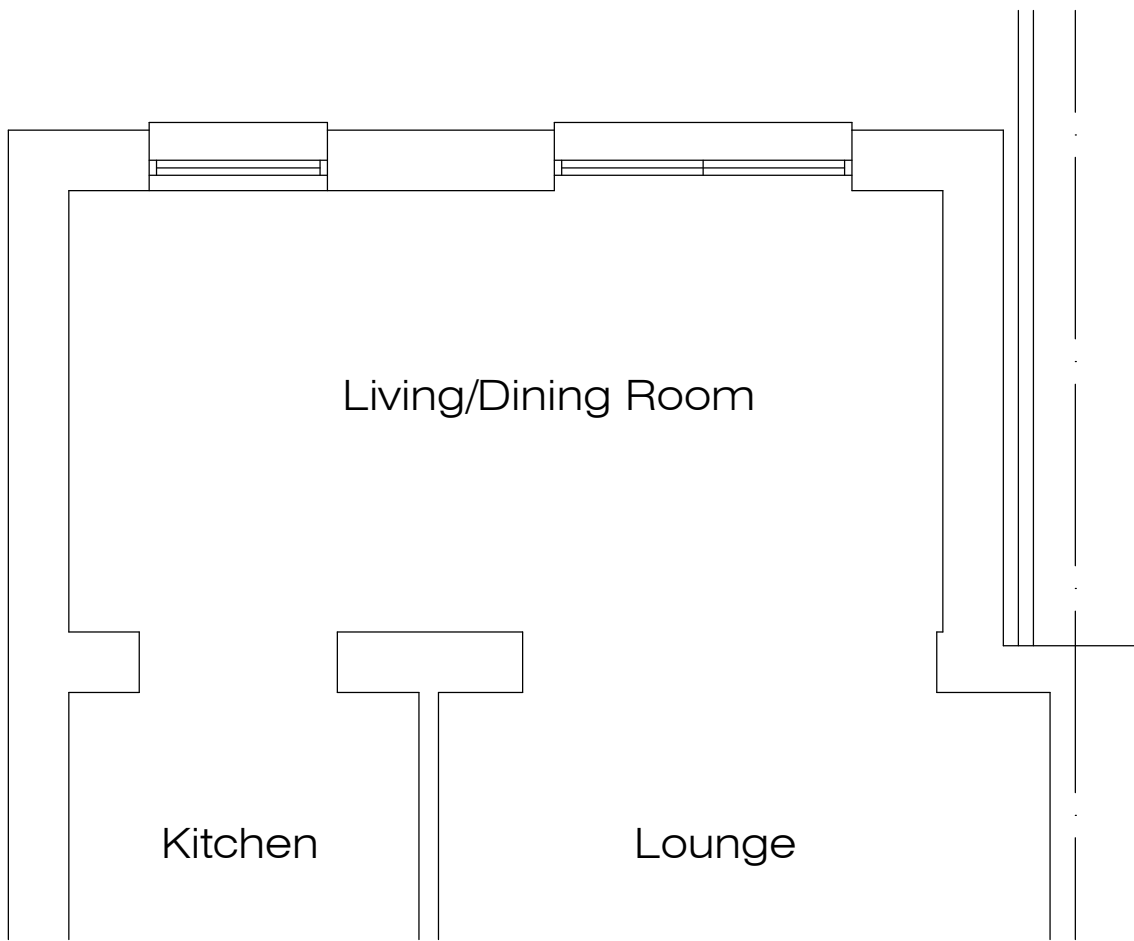


EXISTING PART GROUND FLOOR PLAN

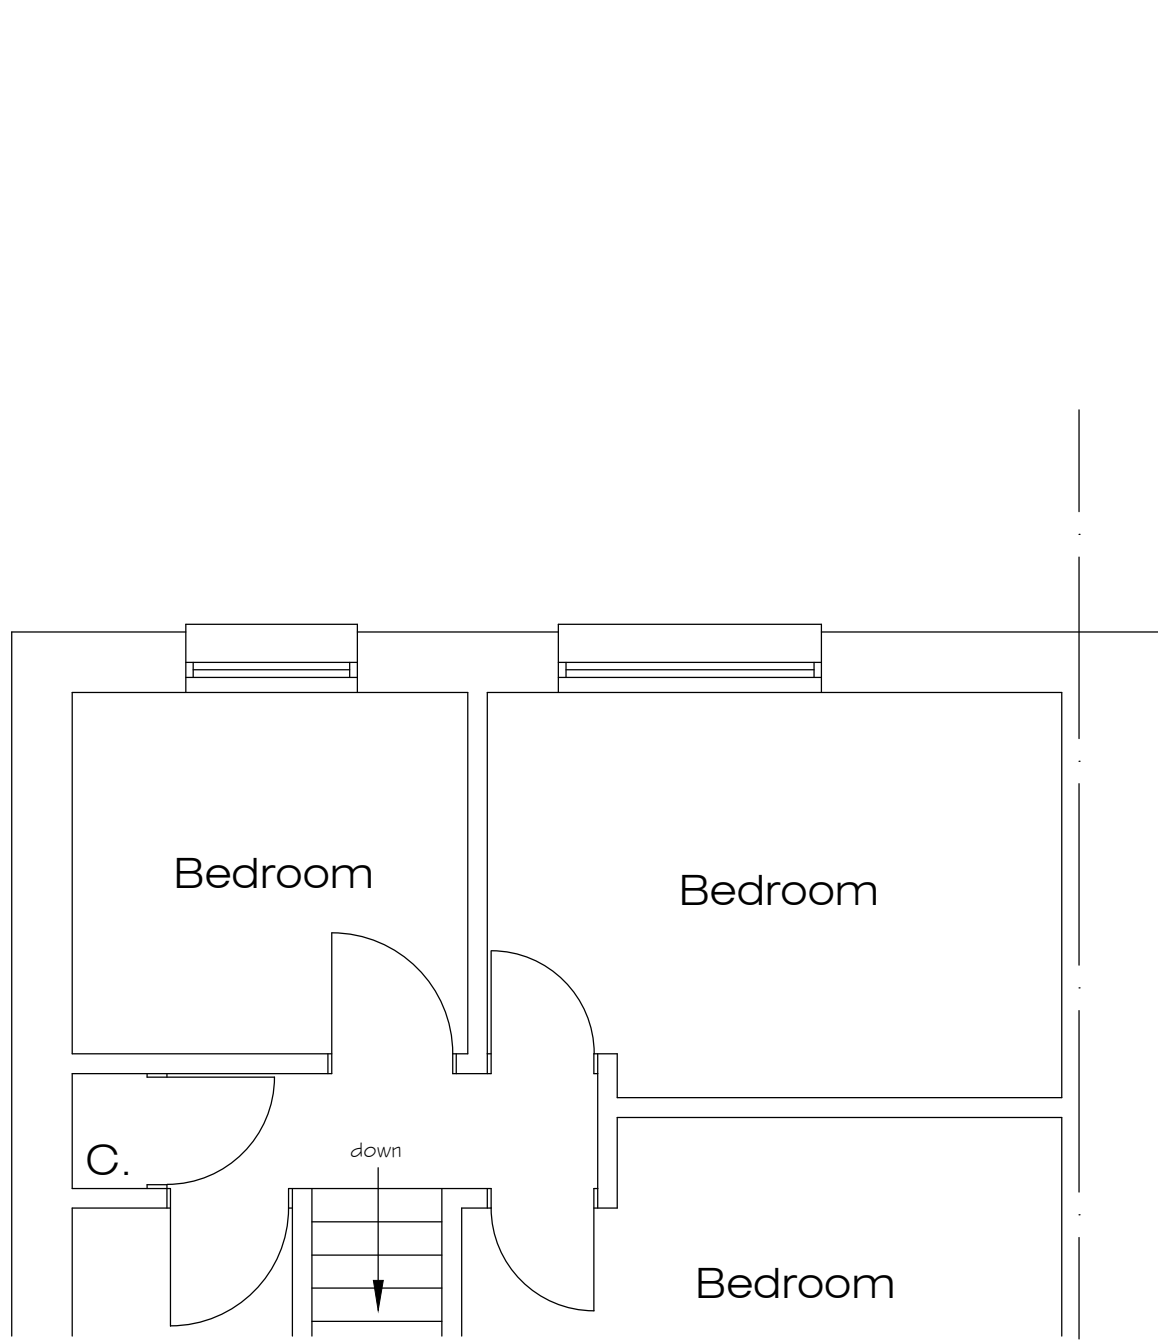

EXISTING PART FIRST FLOOR PLAN

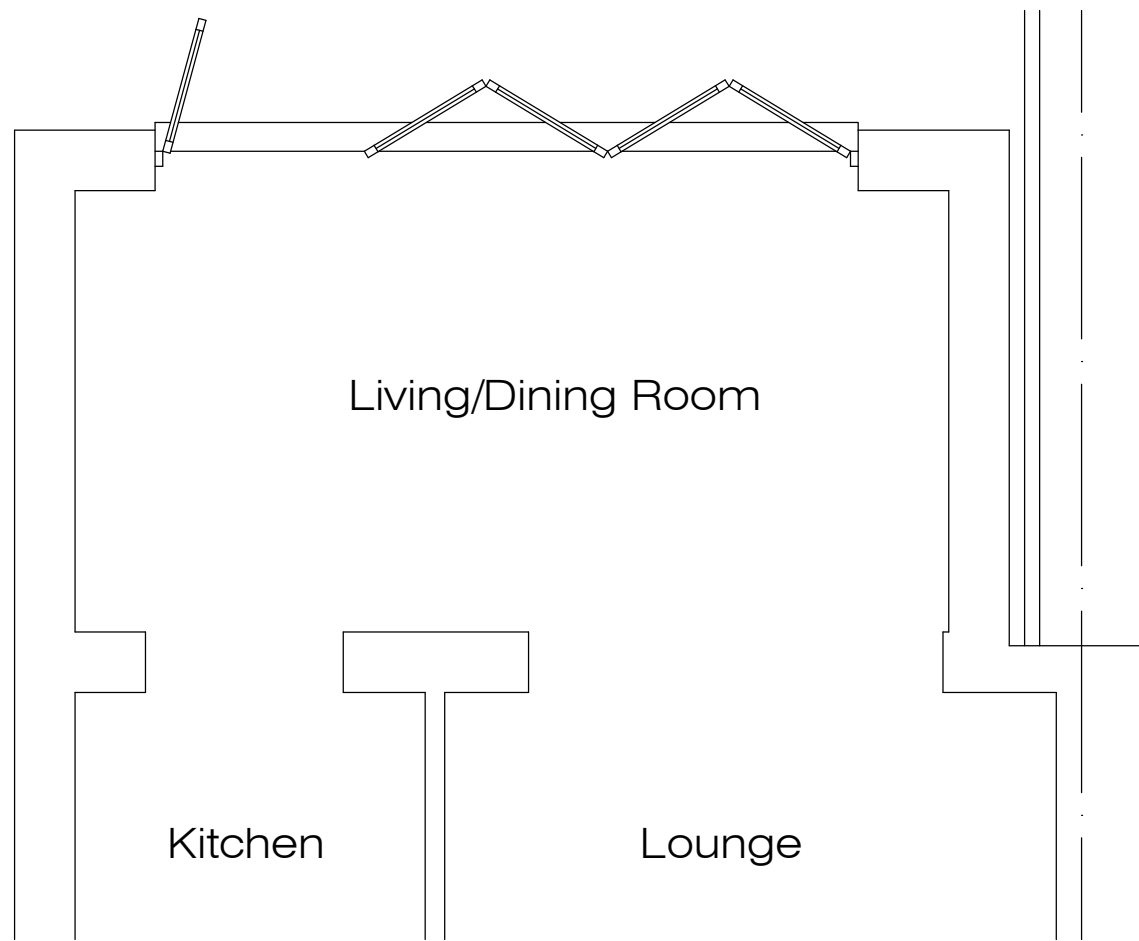

PROPOSED PART GROUND FLOOR PLAN

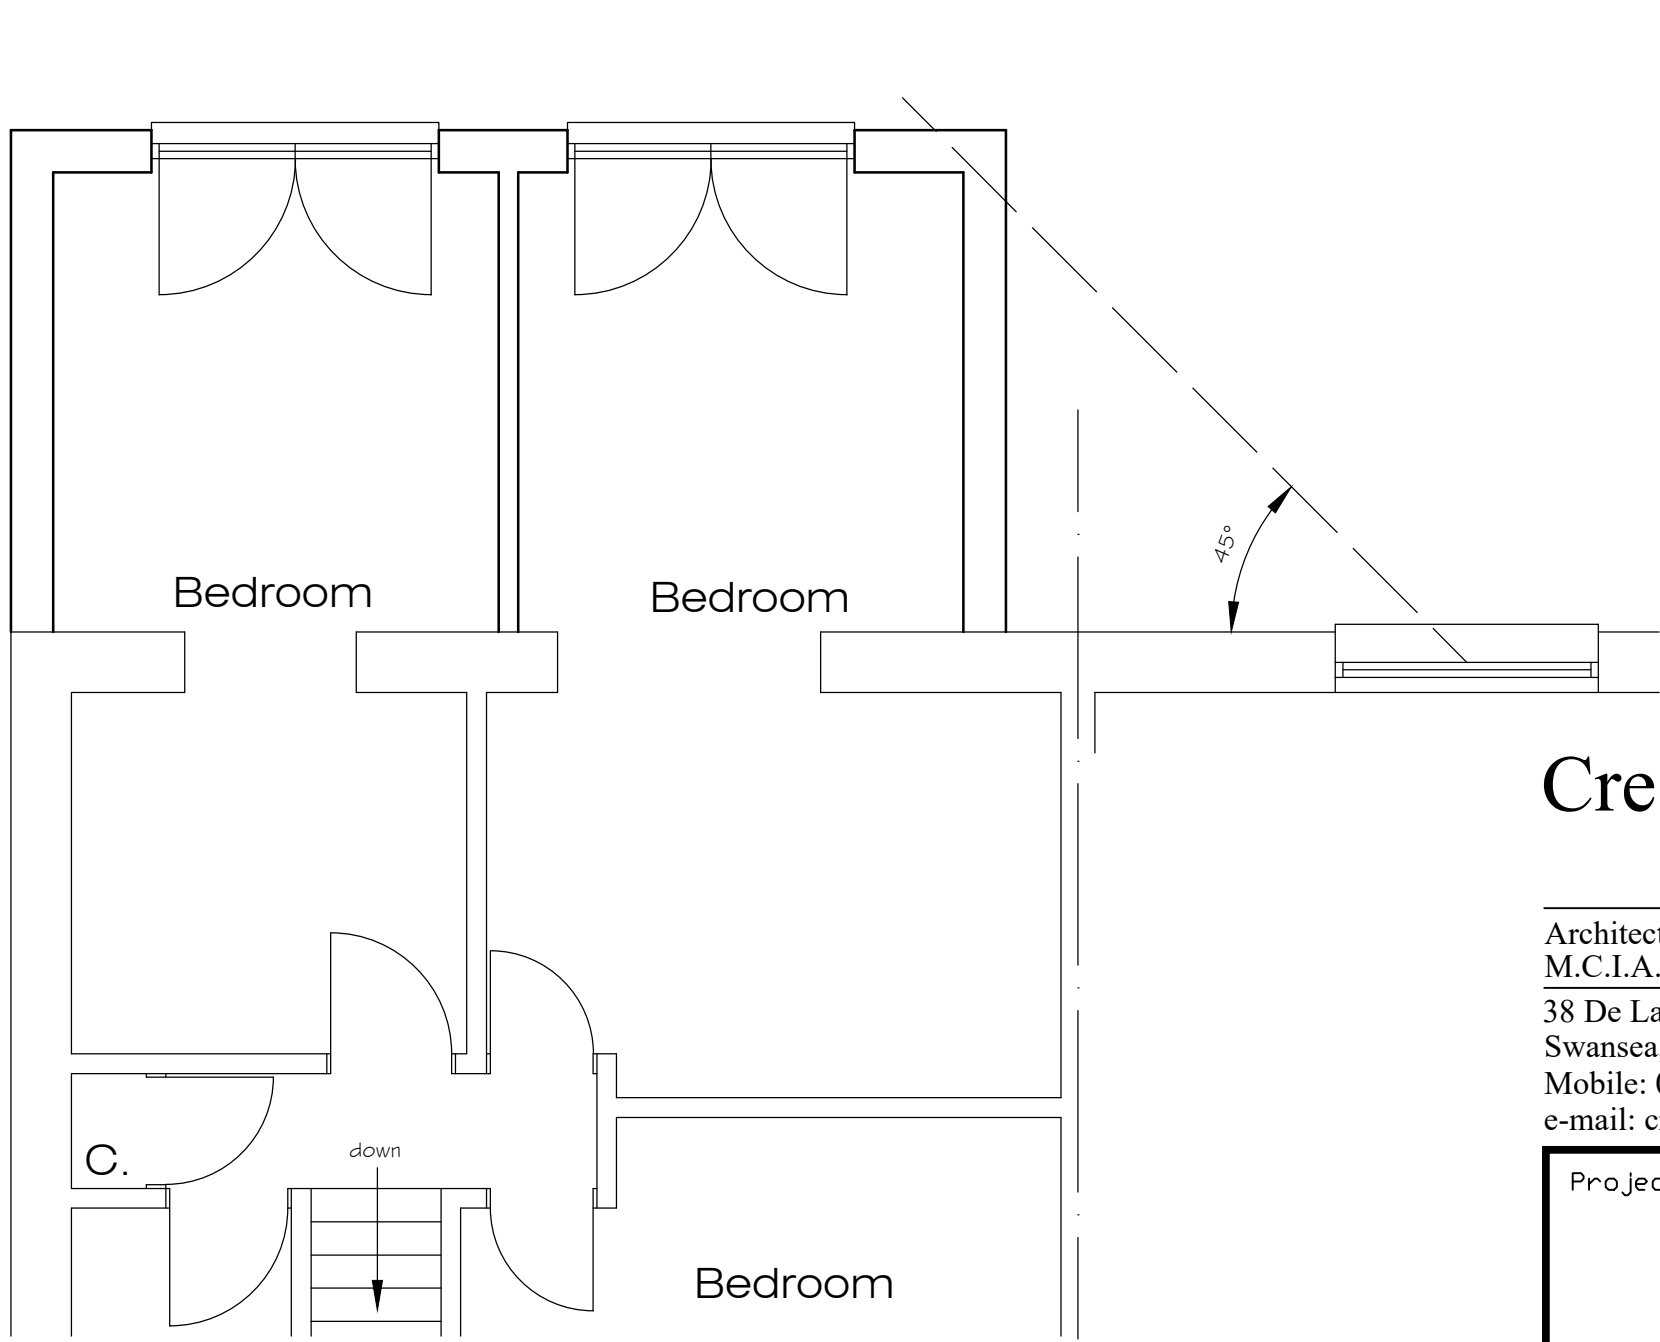

PROPOSED PART FIRST FLOOR PLAN

Crescent Architectural

Architectural Design & Services
M.C.I.A.T.
38 De La Beche Road, Sketty,
Swansea, SA2 9AR.
Mobile: 07818 067467
e-mail: crescent3000@aol.com

Project
Proposed Extension at
13 Pier Way, Port Talbot,
SA12 7NR.

Description

PLANNING DRAWING

Scale 1/50 & 1/100 @ A1.	Date January 2021
Drawn	Checked

Drawn	Checked
-------	---------

Drawing No. PH21/2/1

