



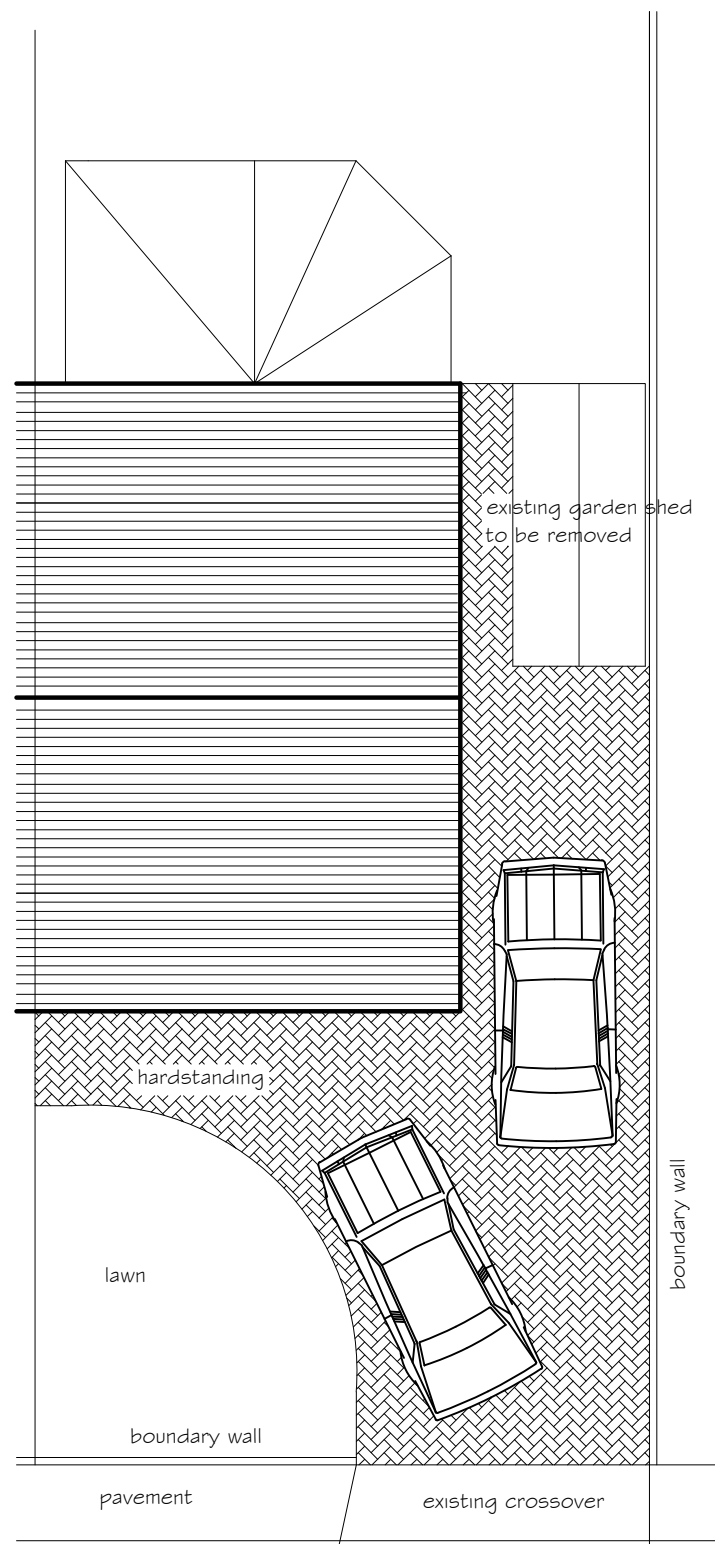

Existing Roof Plan with parking

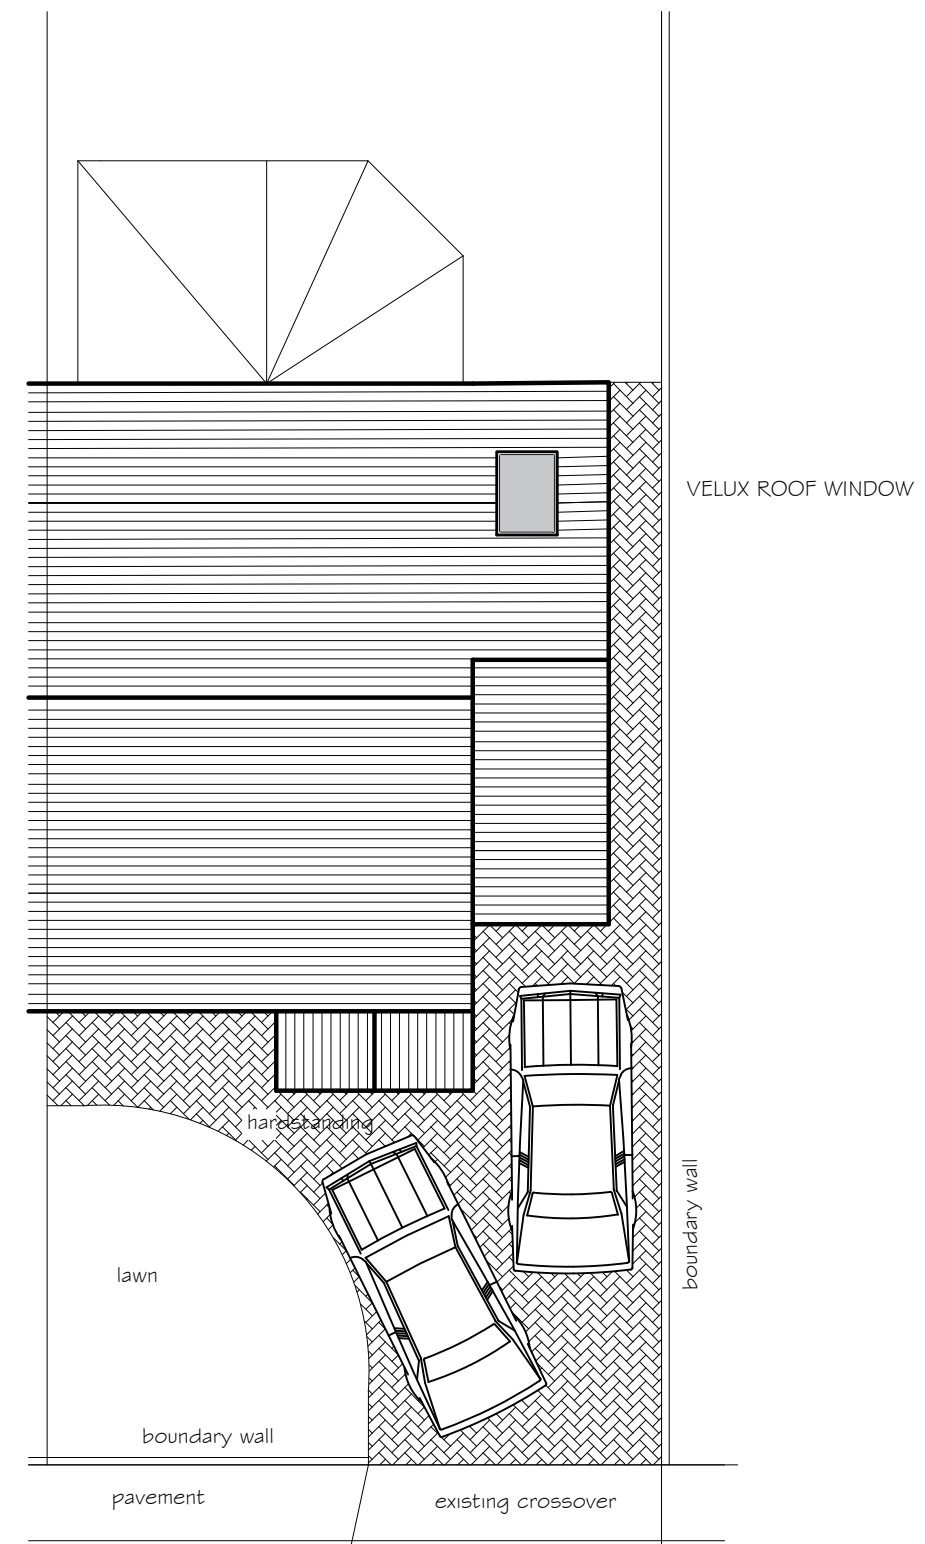

Proposed Roof Plan with parking

Revision A 15/01/21
side extension set back 1.0m

proposed two storey
side extension
69 Wildbrook, Taibach PT

Existing and Proposed
roof plans with
car parking plan

drawing No
69 Wildbrook - 03 Rev A

date
January 2021

scale
1:100