



Superseded


SITE LOCATION : EXISTING & PROPOSED
1.200

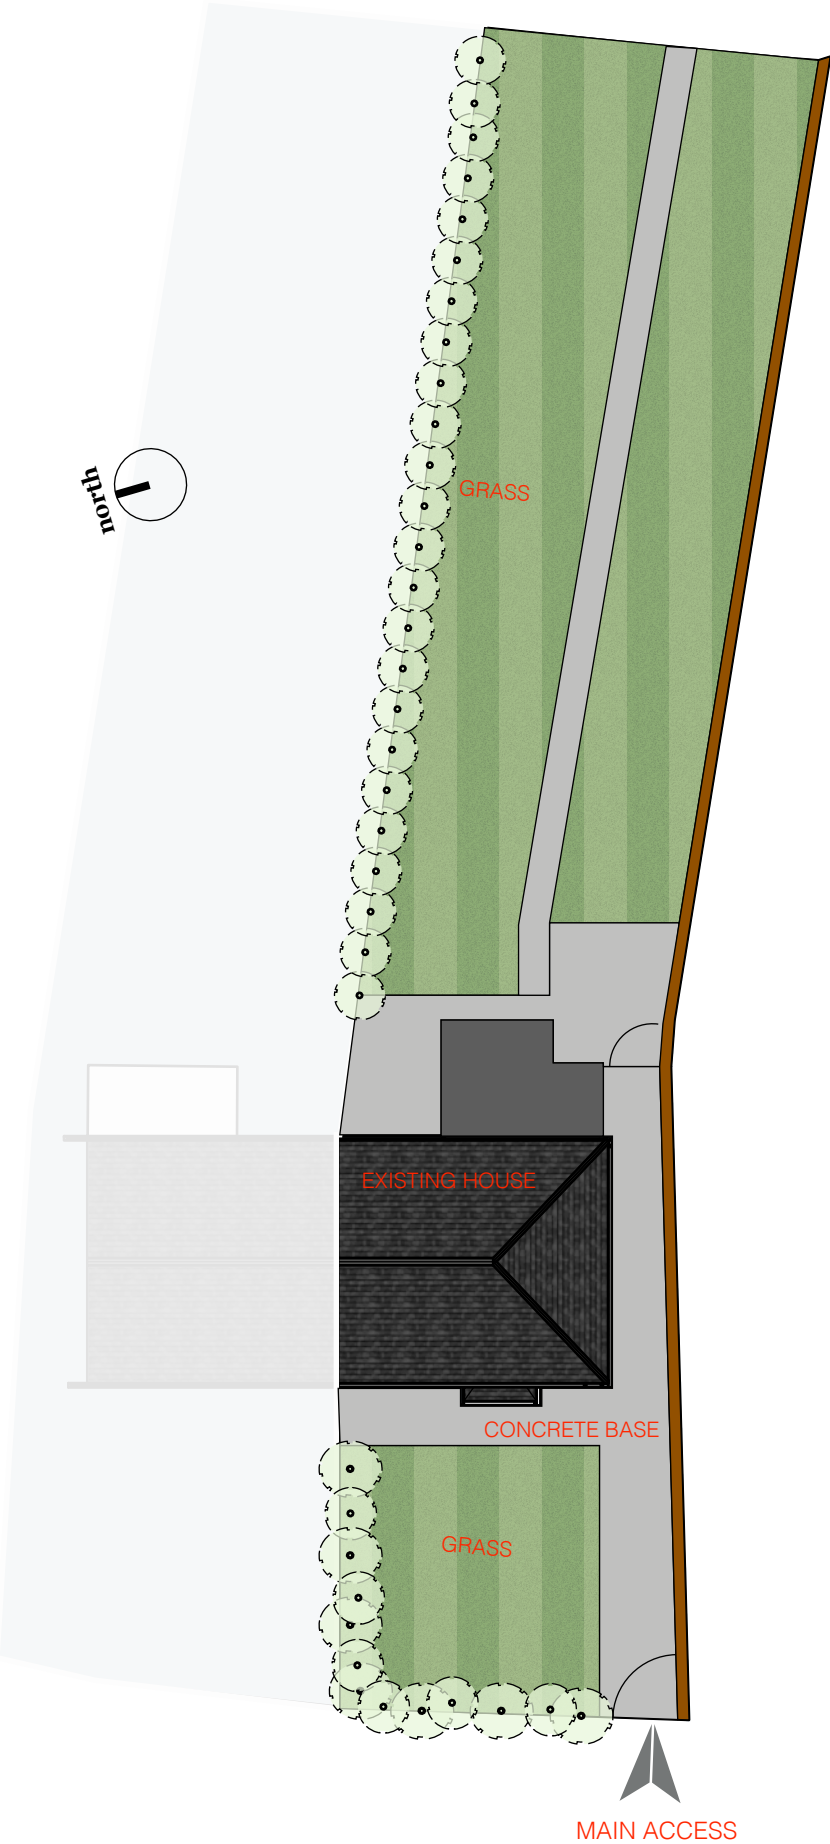

EXISTING
1.200

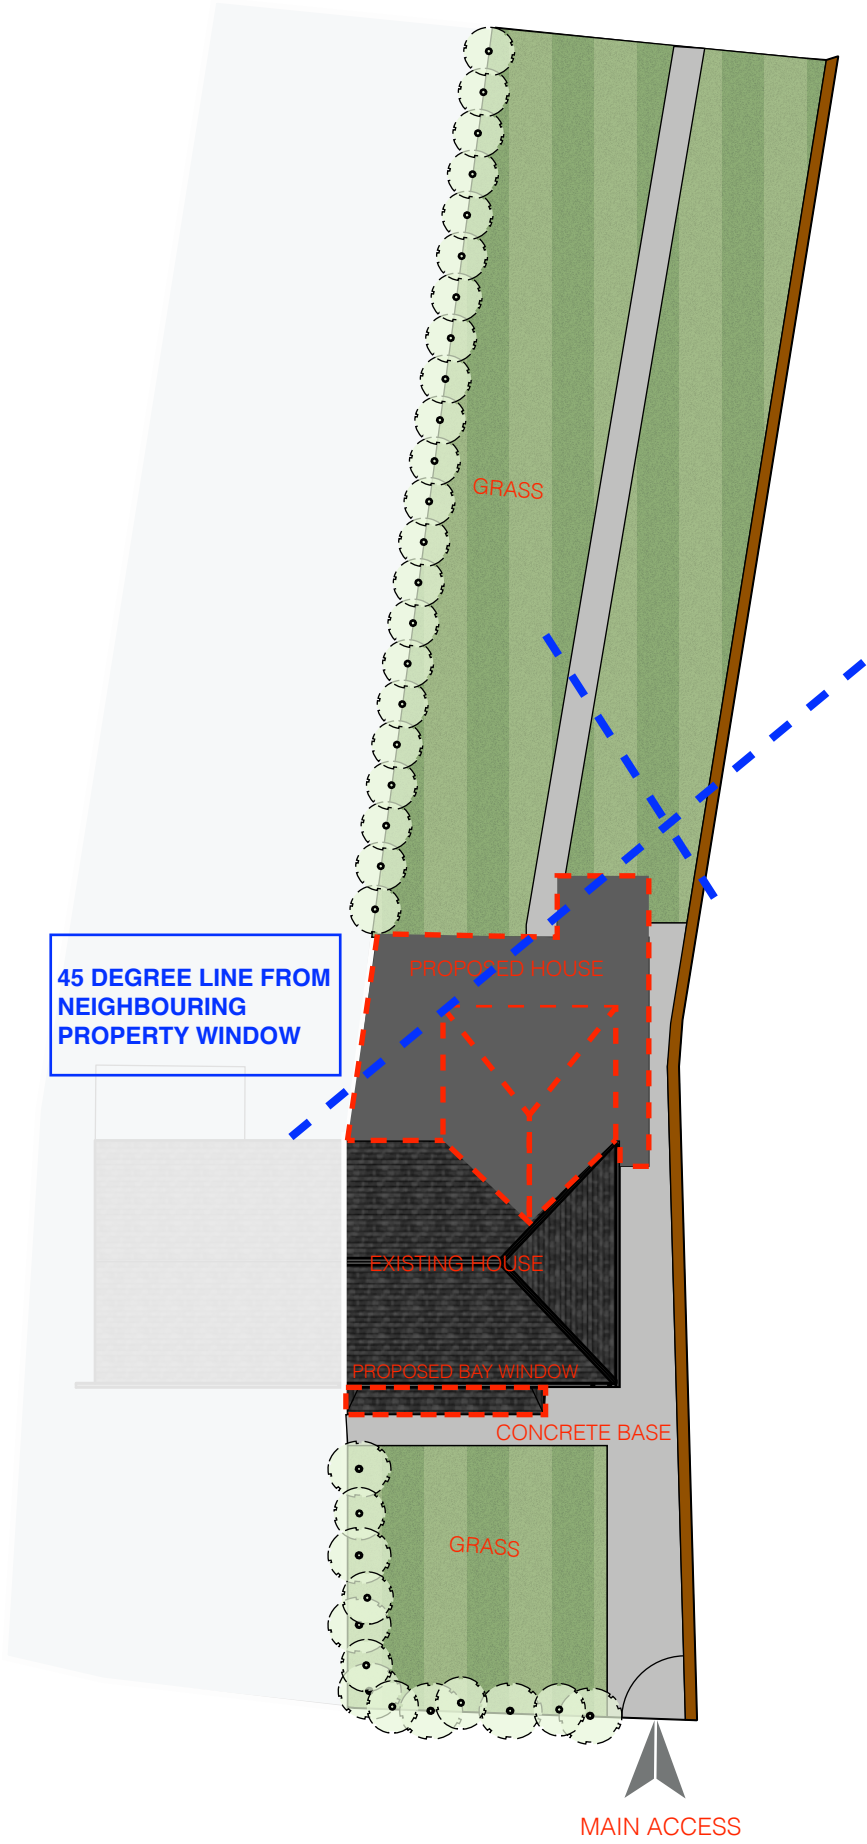

PROPOSED
1.200

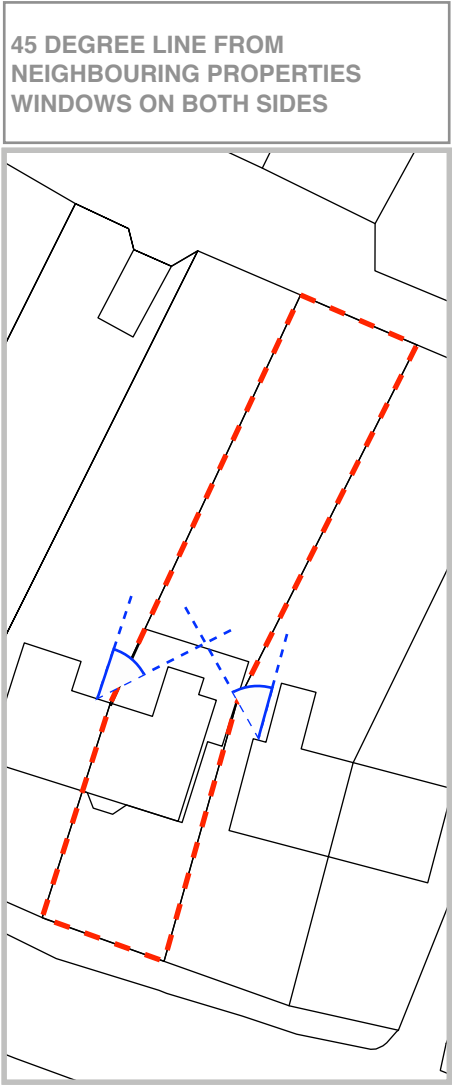

T A W E
ARCHITECTURAL
DESIGN

Associate1
Christopher Woodley
Associate 2
Callum Deschoolmeester

Tawe DESIGN
Tawe Design Studio Swansea.
Email : tawedesign.com
Telephone : 07808027287

CLIENT
Laura Cutler Davies
25 Tonclwyda, Clyne,
Neath.
SA114BS

DRAWN BY
CDW

PROJECT
ALTERATIONS &
TWO STORY REAR
EXTENSION

ISSUE
03/09/2020

RE-ISSUE
07/01/2021

DESCRIPTION
SITE PLAN
SCALE 1.200

DRAWINGS NUMBER
06

A₃