



Front Elevation

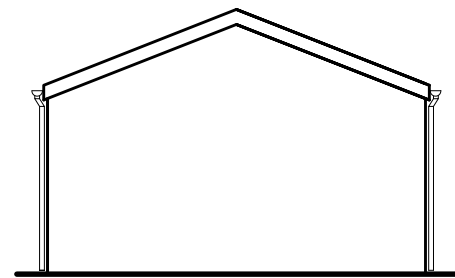


LH Side Elevation

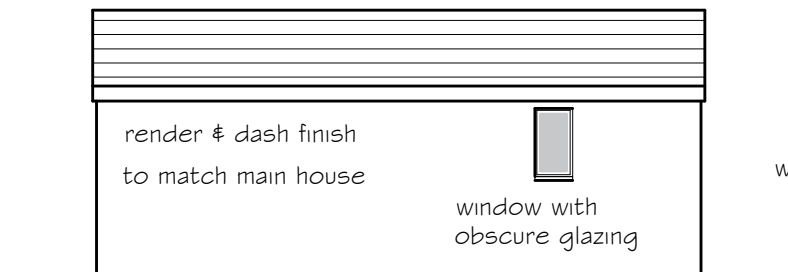


Rear Elevation

white upvc rwgs

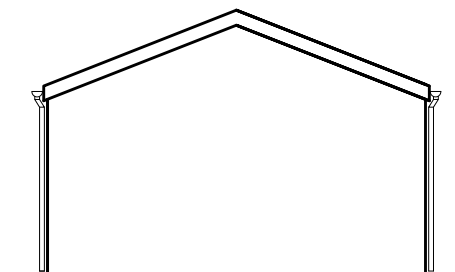

GENERAL NOTES

THE DESIGN AND CONSTRUCTION OF THE BUILDING WORKS AND ALL SERVICES WILL BE CARRIED OUT TO SATISFY THE REQUIREMENTS SET OUT IN LATEST STATUTORY BUILDING REGULATIONS AND TO THE APPROVAL OF THE APPOINTED BUILDING INSPECTOR

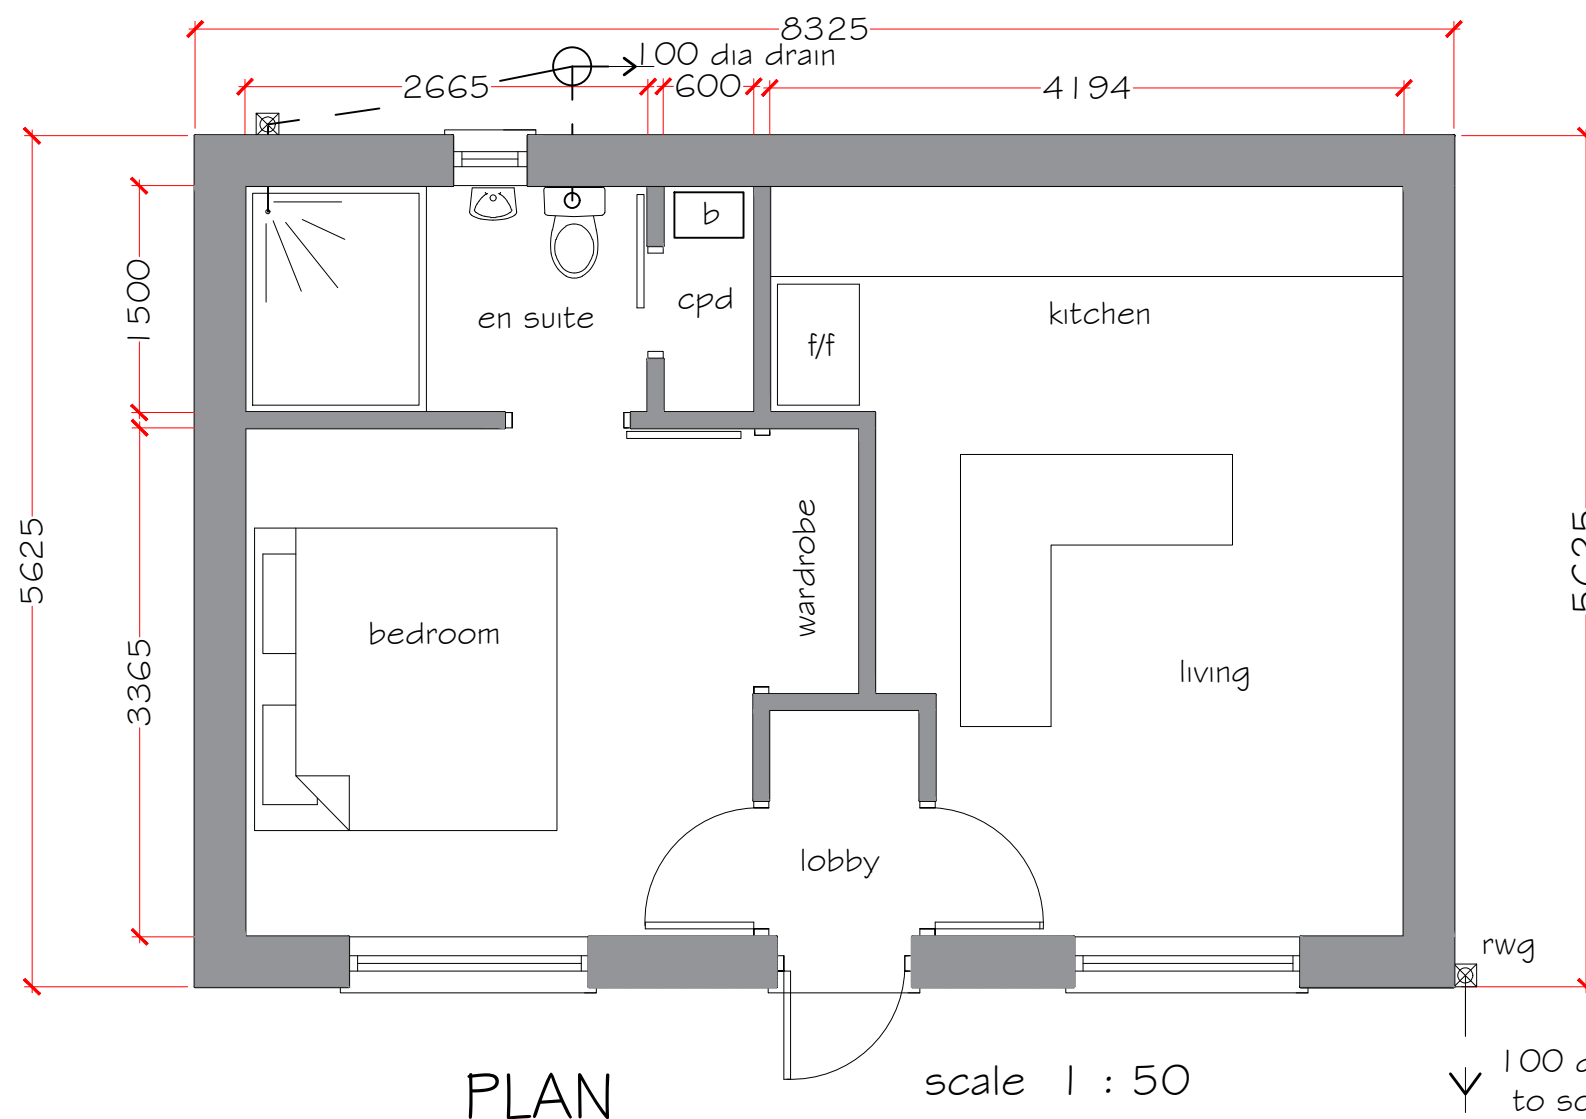

PROPOSED FINISHES

Roof

Concrete tile to match main roof

White PVCu fascia, soffit and barge boards.
White PVCu rainwater goods

Walls

Cavity blockwork with render & dash finish

Windows, doors & to be white
double glazed PVCu units.

Proposed annexe
6 Lupin Close, Sandfields
Port Talbot

proposed annexe
elevations and floor plan

drawing No
6 LC - 02 Rev A

date
January 2021

scale
1:100

revision A 18/01/21
window added to rear view