


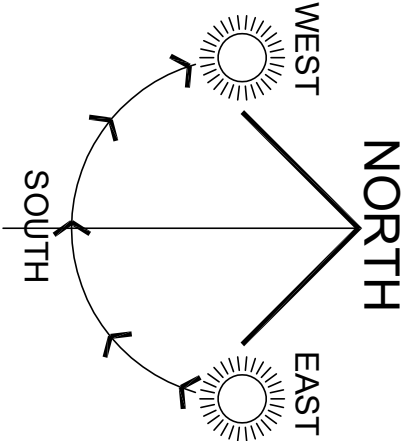

Belmont Yard, Station Rd,
Caersws, Powys, SY17 5EQ
Phone 01686 688000
info@welshoakframe.com

Project Title:

Yr Hen Ardd, Ponthydfen

Drawing Title:

SITE PLAN
1:500

Client:

Mr & Mrs Harrington



Scale:

1:500 @ A3 Date: Oct 20 Drawn by: GWE

Job No:

W200218 Drawing No: SK11 Rev: -

Ordinance Survey (c) Crown Copyright 2021. All rights reserved. Licence number 100022432

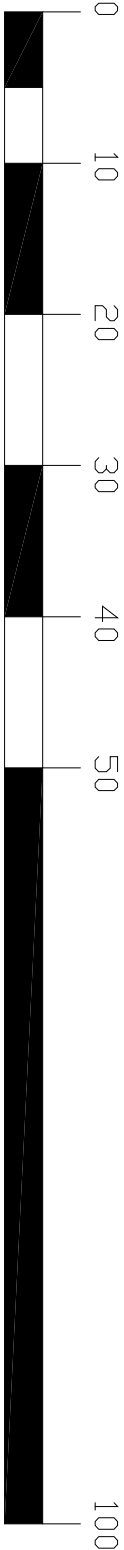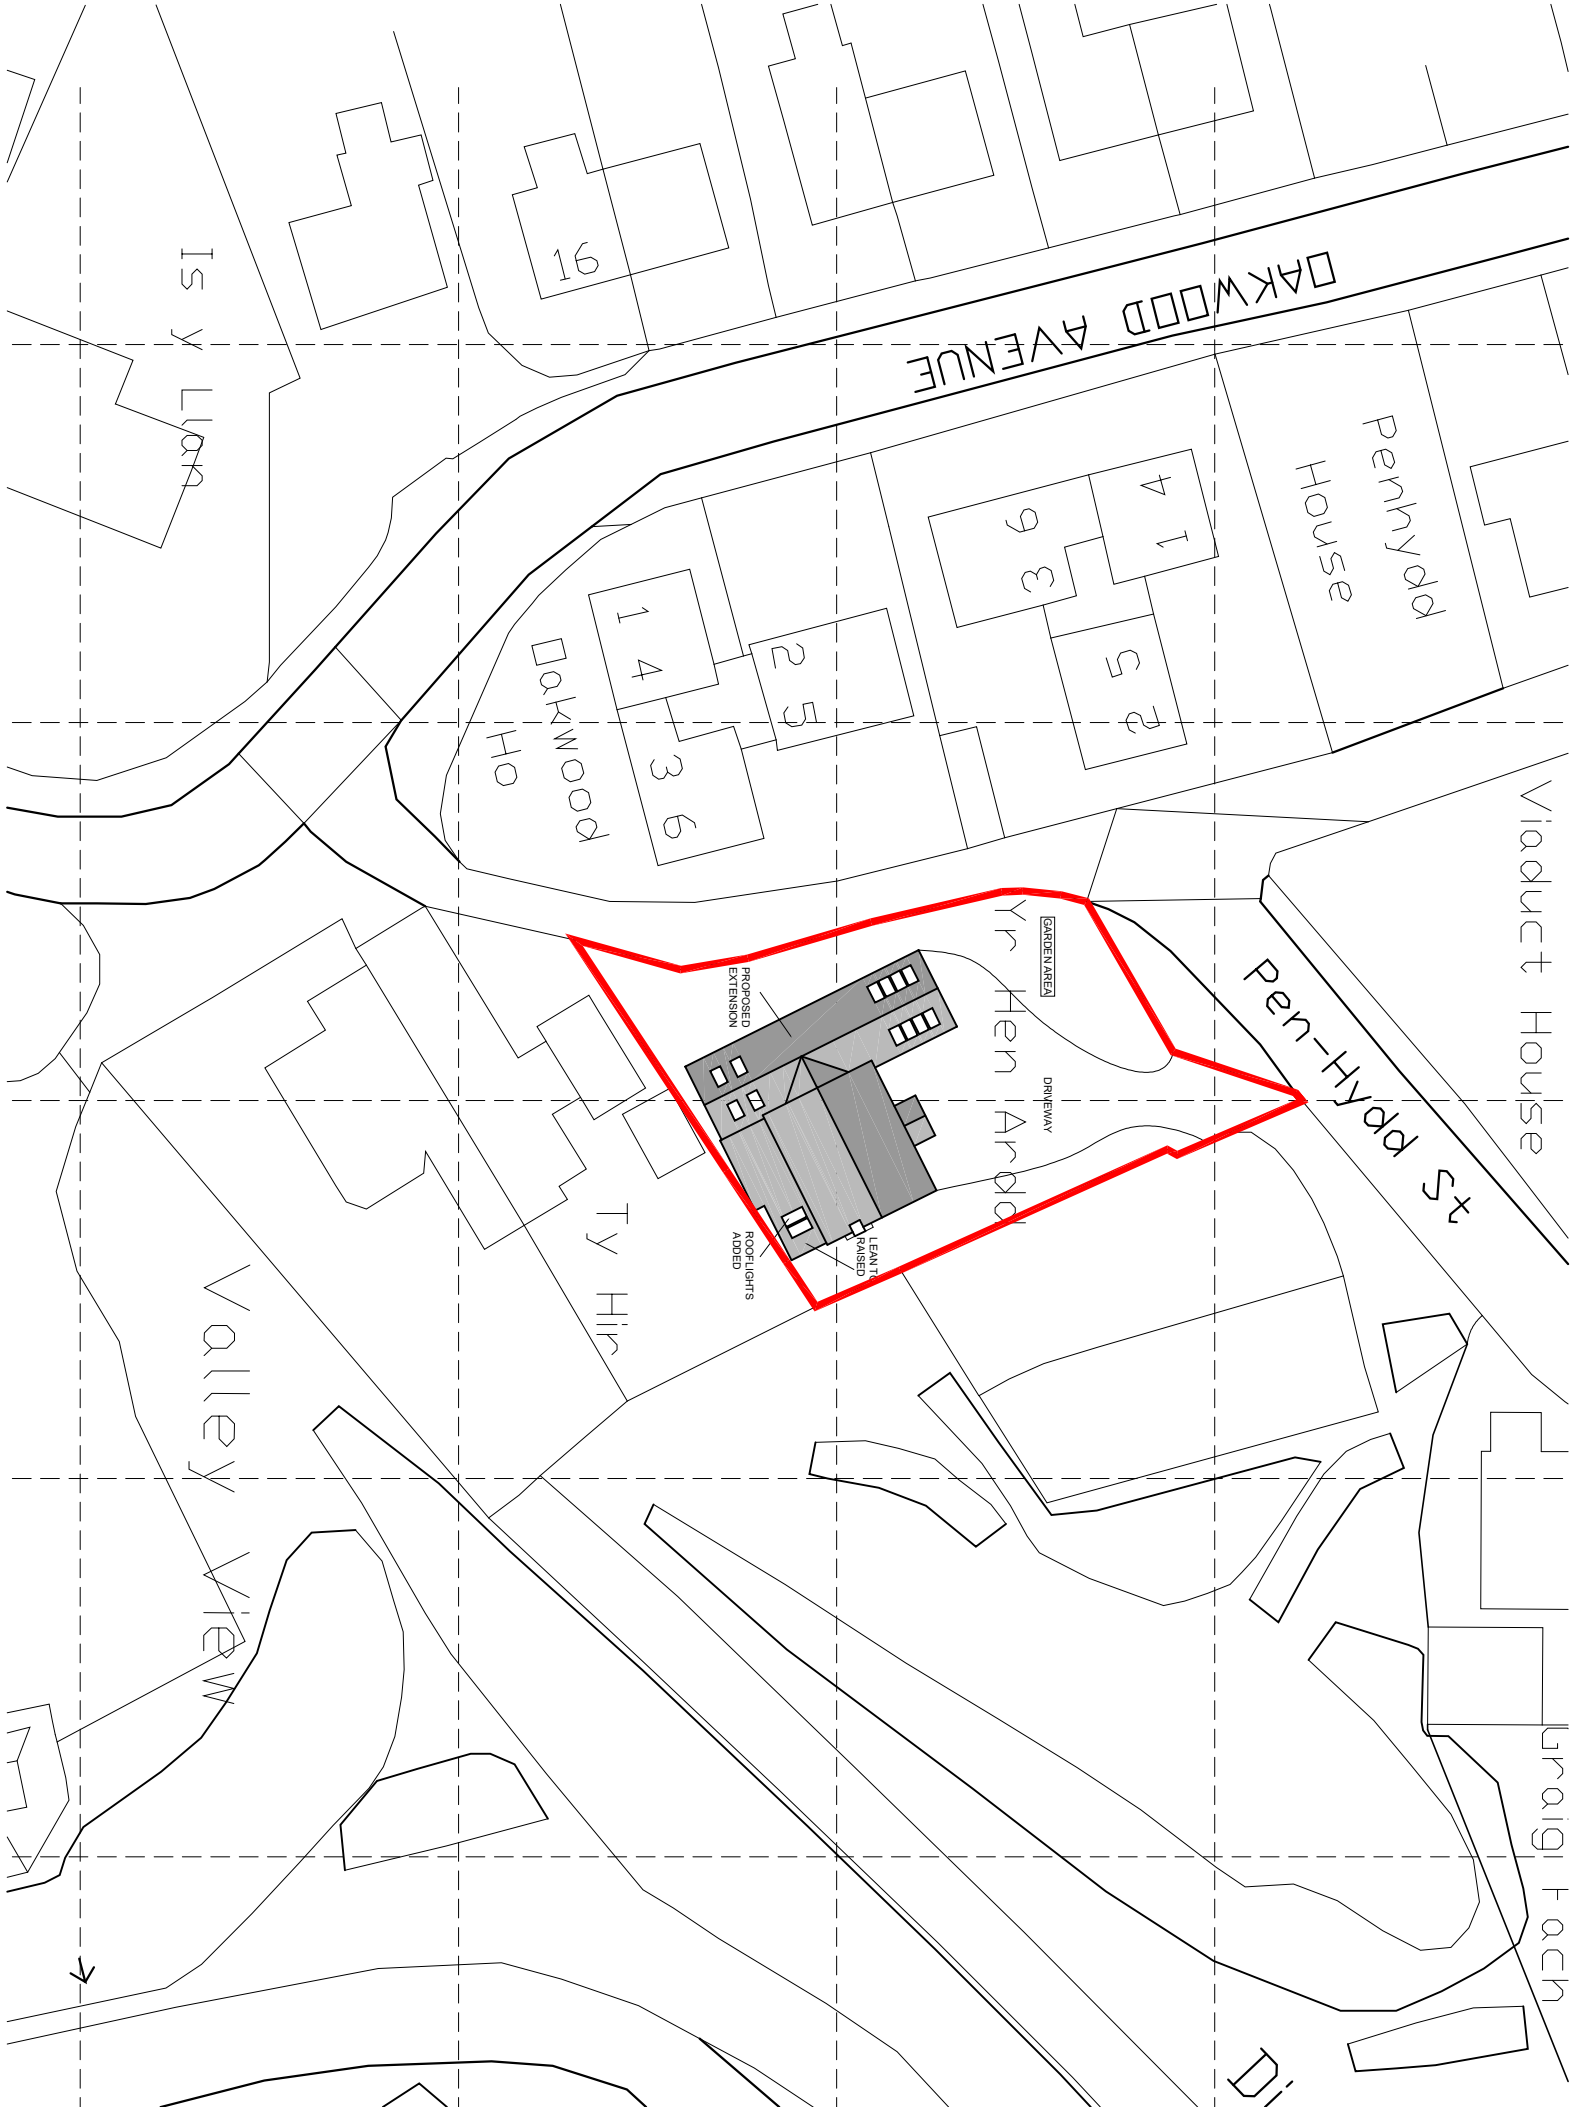

SITE PLAN 1:500

Superseded