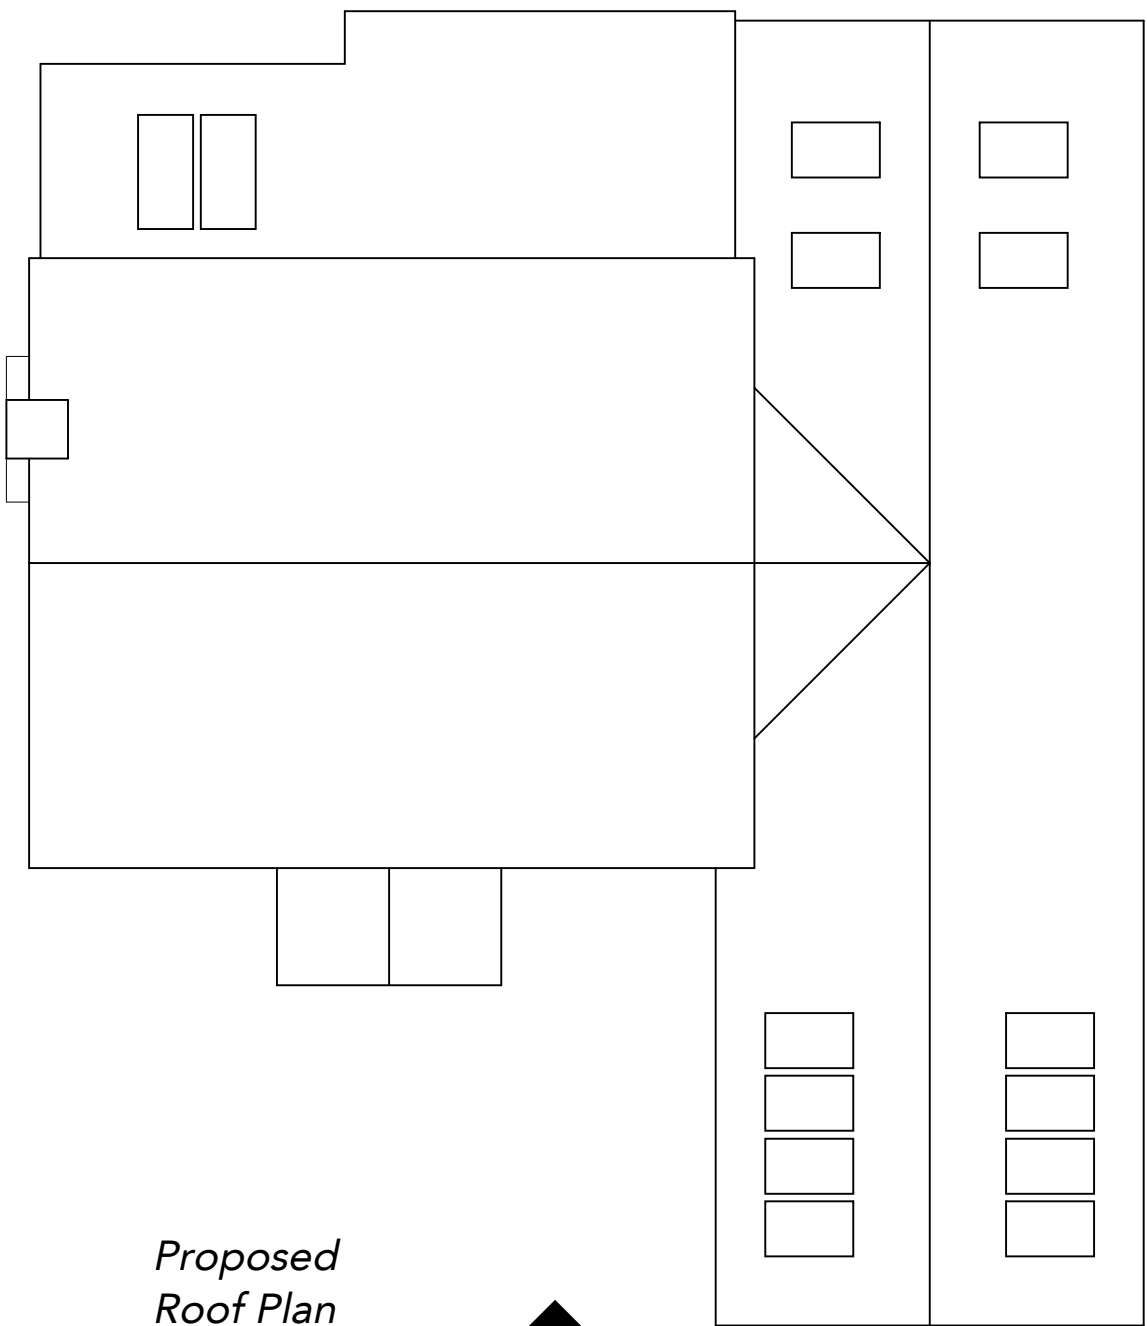
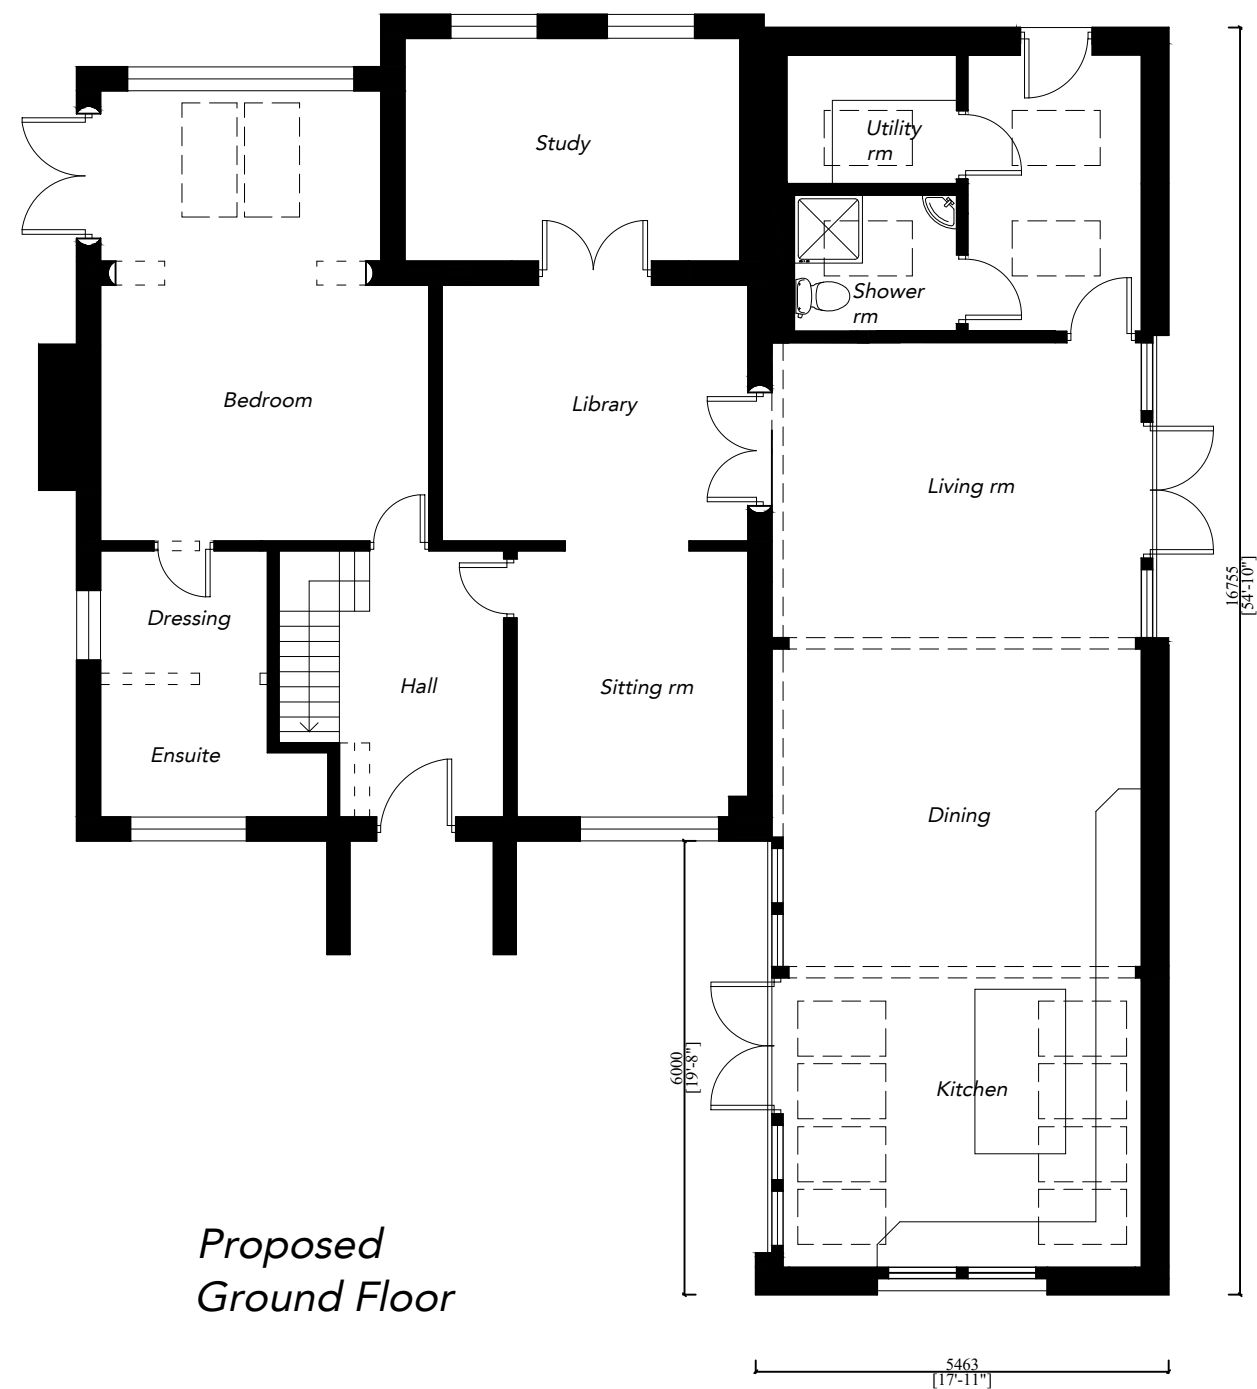


Belmont Yard, Station Rd,
Caersws, Powys. SY17 5EQ
Phone 01686 688000
info@welshoakframe.com

Project Title:
Yr Hen Ardd, Pontrhydfen


Drawing Title:
Proposed Plans

Client:
Mr & Mrs Harrington

Scale: 1:100 @ A3 Date: Oct 20 Drawn by: GWE

Job No: W200218 Drawing No: SK01 Rev: E


© This drawing, its contents, and all information contained therein is protected by copyright to Welsh Oak Frame Ltd. Its not to be used by third parties without written consent from Welsh Oak Frame Ltd.

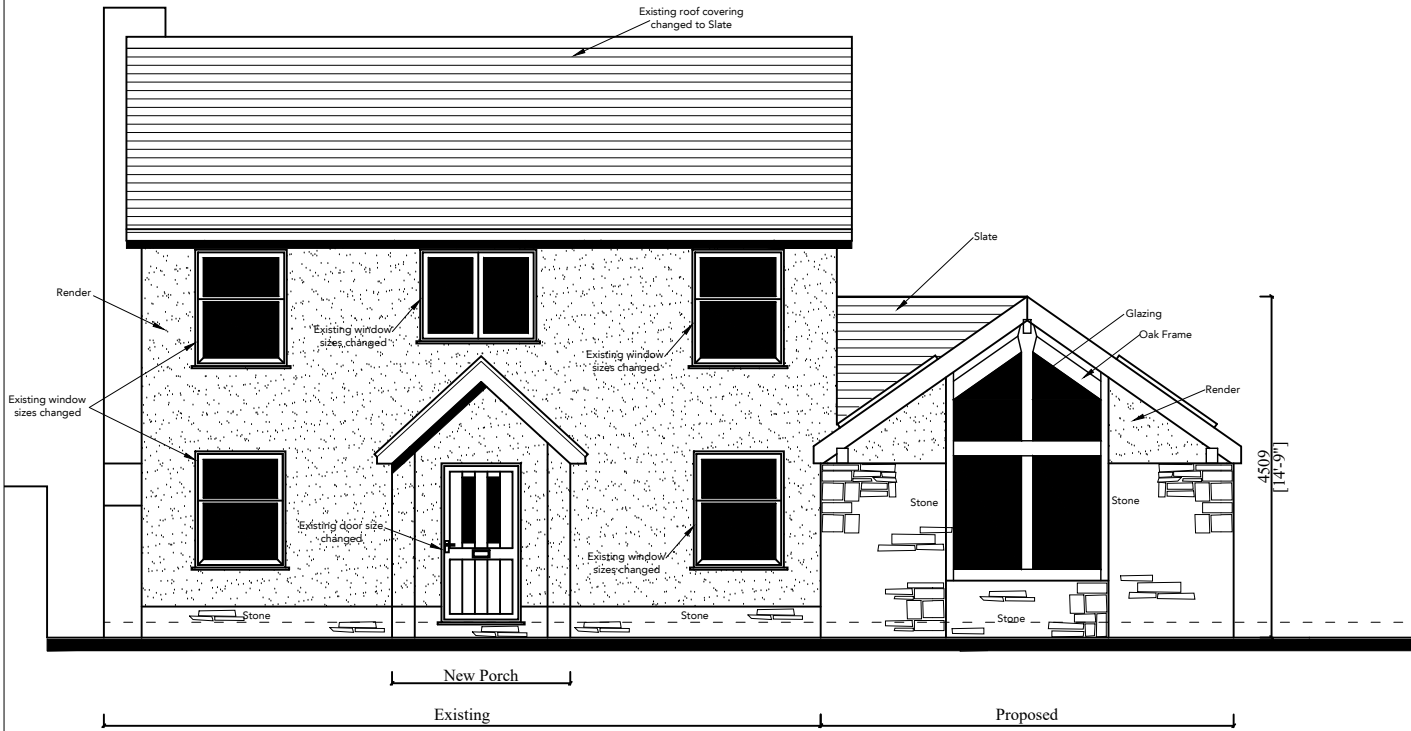

Front Elevation



Rear Elevation

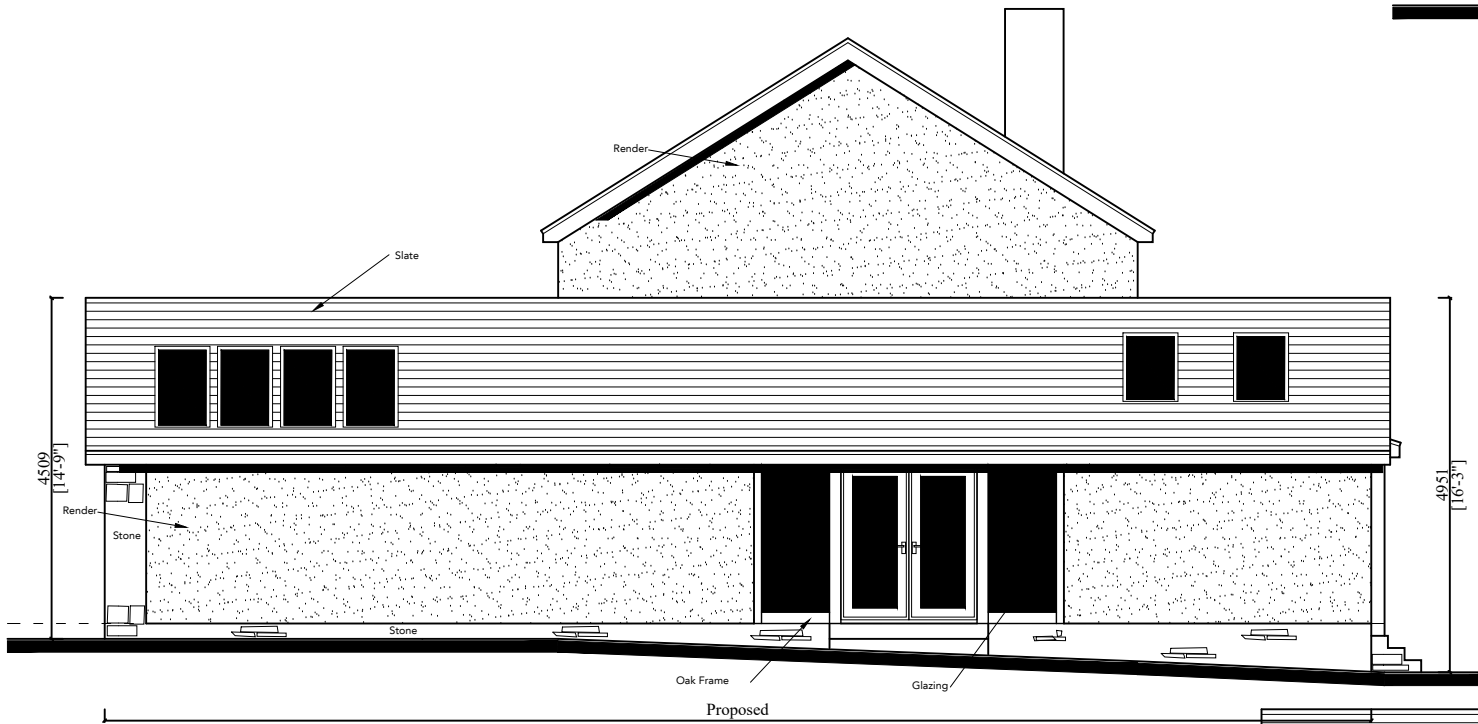

Side Elevation



Side Elevation



**WELSH
OAK
FRAME**

Belmont Yard, Station Rd,
Caersws, Powys. SY17 5EQ
Phone 01686 688000
info@welshoakframe.com

Project Title:
Yr Hen Ardd, Pontrhydfen

Drawing Title:
Proposed Elevations

Client:
Mr & Mrs Harrington

Scale:
1:100 @ A3


Date:
Oct 20


Drawn by:
GWE

Job No:
W200218


Drawing No:
SK02

Rev:
E

 

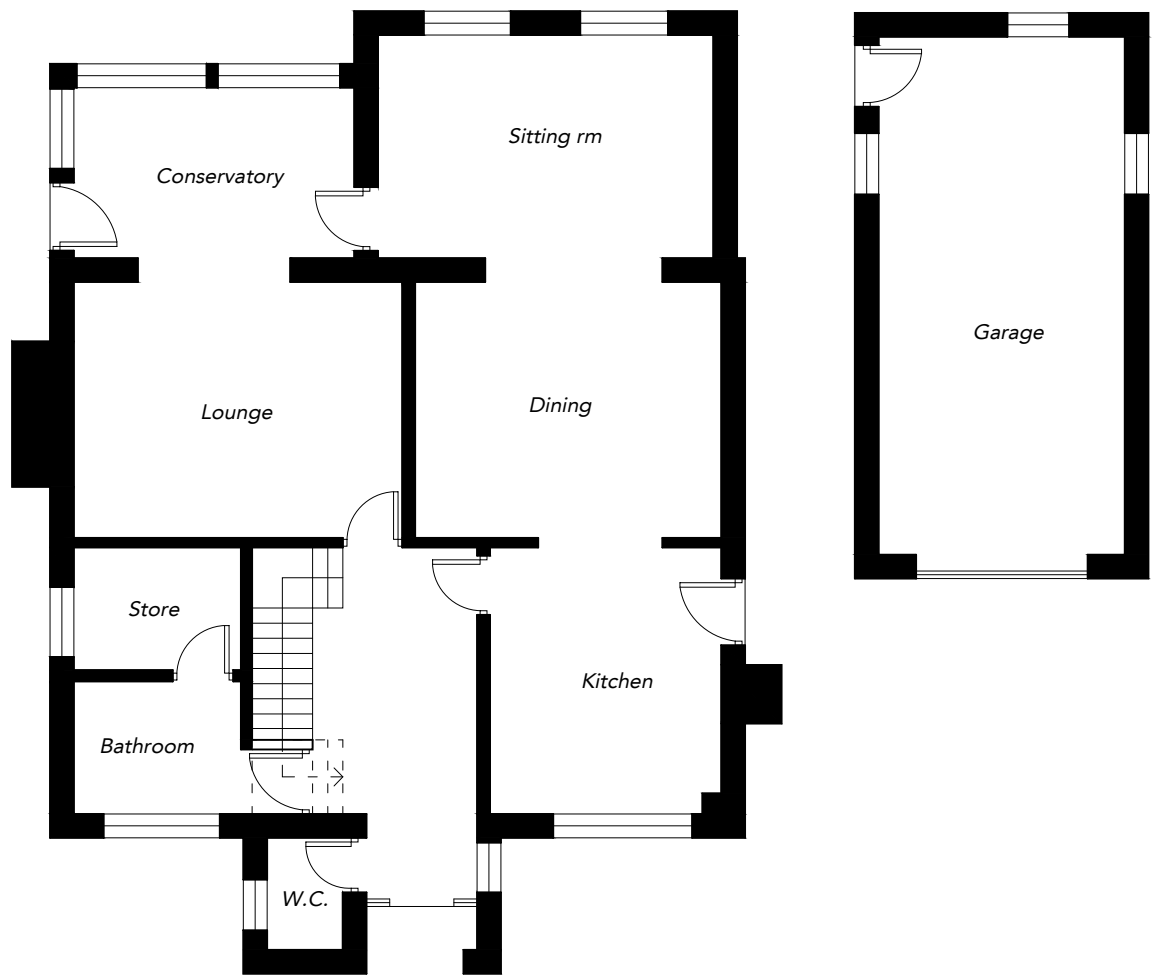

Existing
Ground Floor

 

WELSH
OAK
FRAME

Belmont Yard, Station Rd,
Caersws, Powys. SY17 5EQ
Phone 01686 688000
info@welshoakframe.com

Project Title:
Yr Hen Ardd, Pontrhydfen


Drawing Title:
Existing Plan

Client:
Mr & Mrs Harrington

Scale: 1:100 @ A3	Date: Oct 20	Drawn by: GWE
Job No: W200218	Drawing No: SK06	Rev: /



Existing Front Elevation

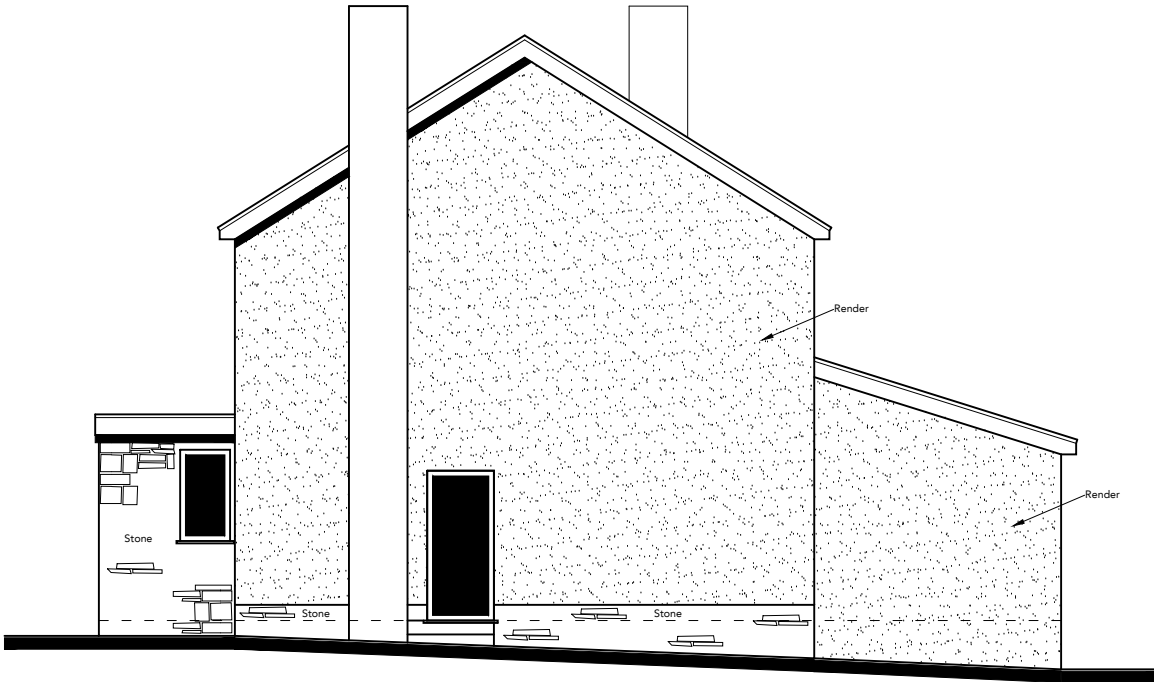


Existing Side Elevation



Existing Rear Elevation



Existing Side Elevation

 

Belmont Yard, Station Rd,
Caersws, Powys. SY17 5EQ
Phone 01686 688000
info@welshoakframe.com

Project Title:
Yr Hen Ardd, Pontrhydfen

Drawing Title:
Existing Elevations

Client:
Mr & Mrs Harrington

Scale: 1:100 @ A3
Date: Oct 20
Drawn by: GWE

Job No: W200218
Drawing No: SK07
Rev: B