


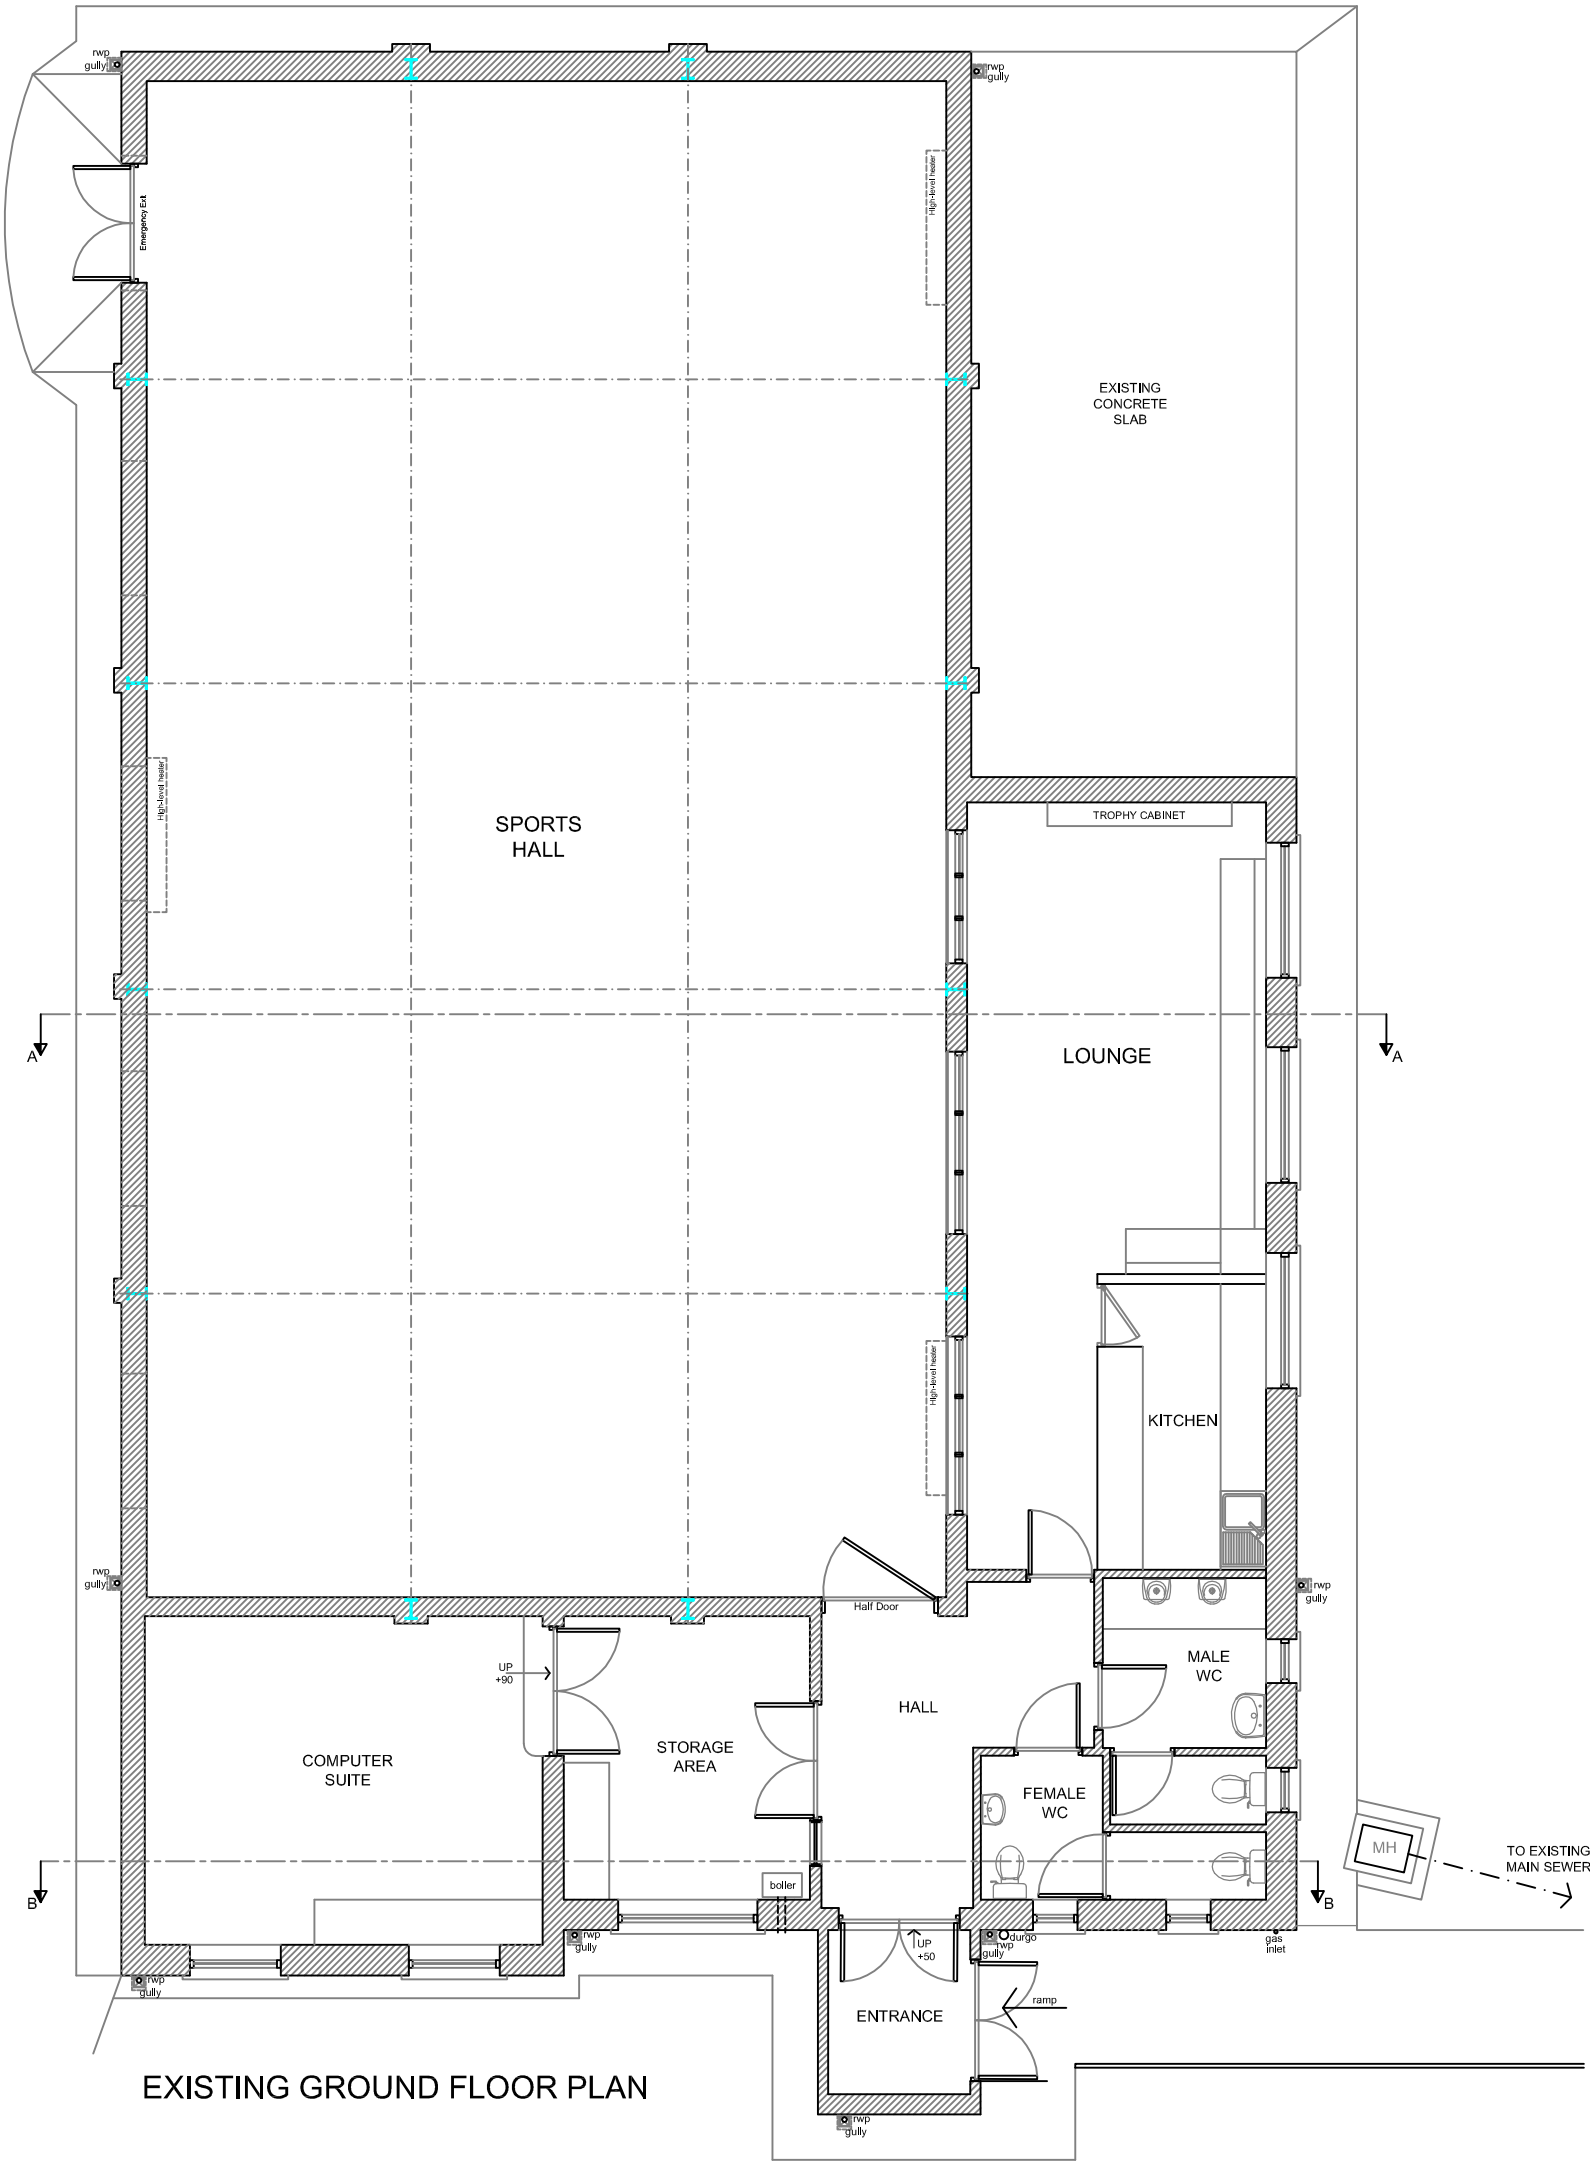

EXISTING GROUND FLOOR PLAN

Rev	Description	Date
01792 541684 07800 789453 carolineg@seagreydesign.co.uk www.seagreydesign.com design for: extensions / house renovations / conversions		
Site	MR ROB DEENEY MARGAM YOUTH CLUB KNIGHTS ROAD, MARGAM SA13 2DT	
Dwg Title	EXISTING BUILDING GROUND FLOOR PLAN GENERAL ARRANGEMENT	
Drawn By:	CLG	Date: 30/11/2020
Scale:	1:50 @ A3P	Dwg No: 20-322P/101
REV		