


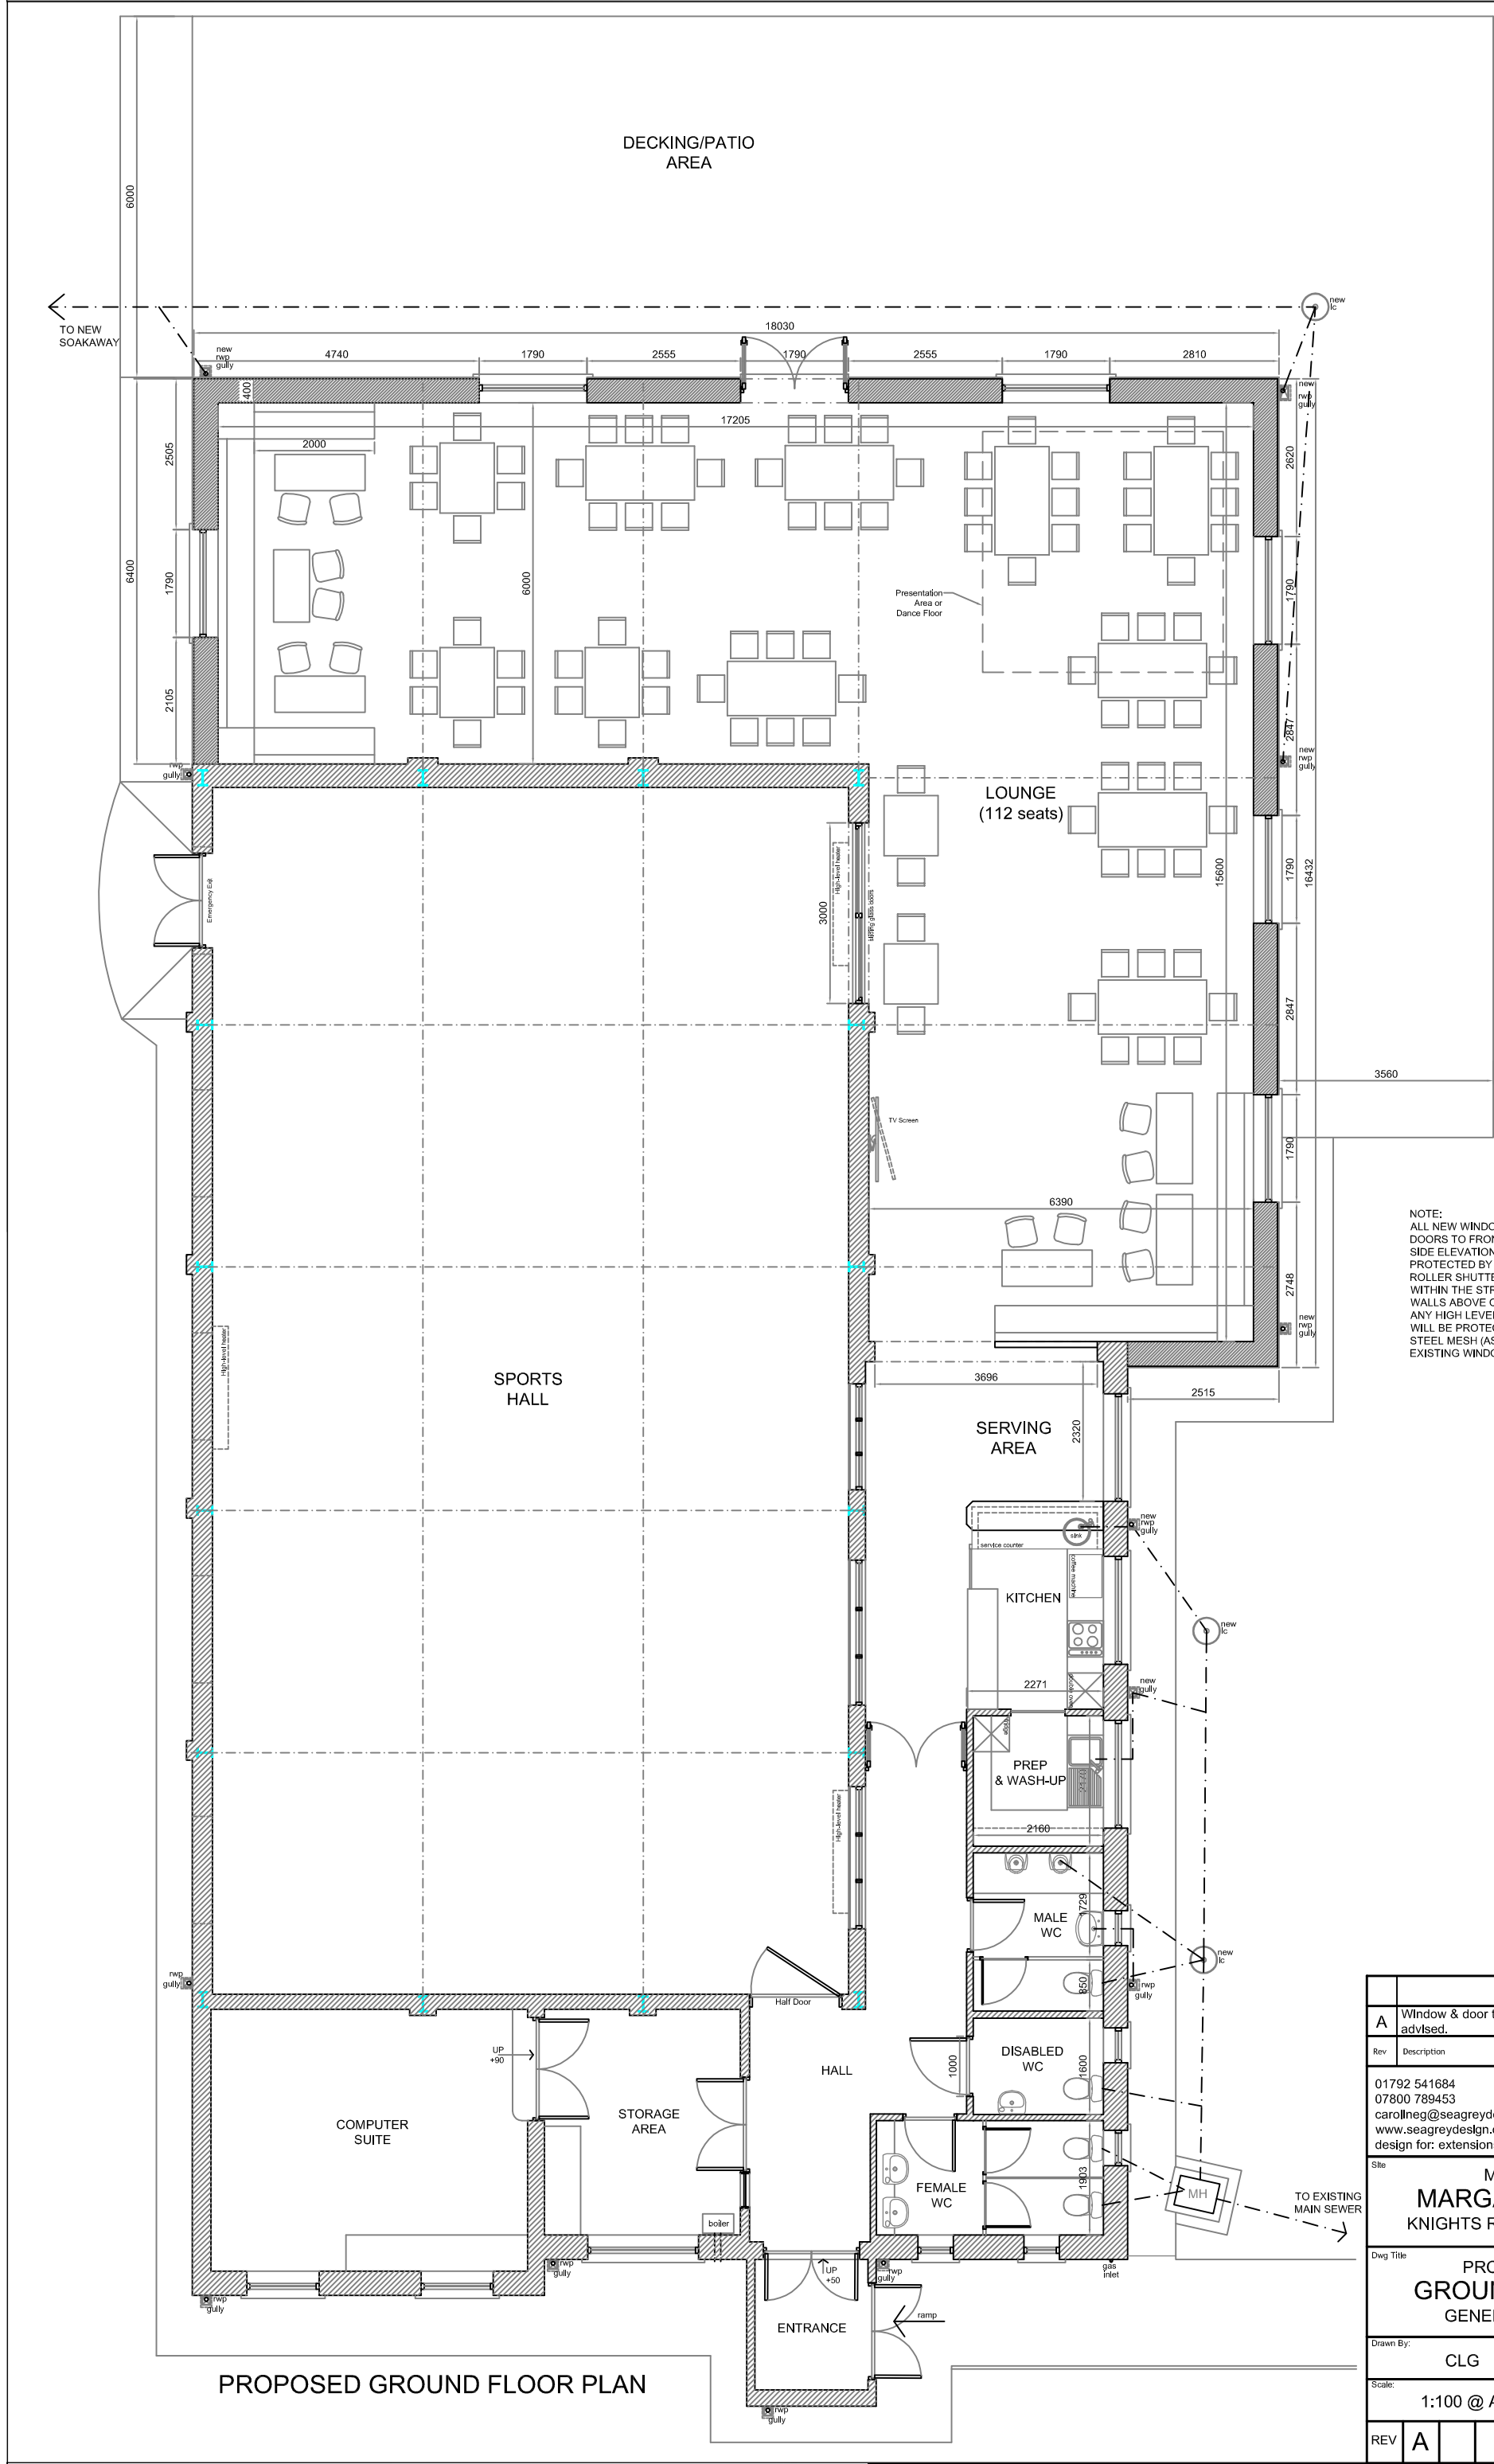

NOTE:
ALL NEW WINDOWS &
DOORS TO FRONT AND RH
SIDE ELEVATION TO BE
PROTECTED BY SOLID
ROLLER SHUTTERS FITTED
WITHIN THE STRUCTURAL
WALLS ABOVE OPENINGS.
ANY HIGH LEVEL WINDOWS
WILL BE PROTECTED BY
STEEL MESH (AS THE
EXISTING WINDOWS).

A	Window & door types & layout amended as advised.	16/12/20
Rev	Description	Date
01792 541684 07800 789453 carol@seagreydesign.co.uk www.seagreydesign.com design for: extensions / house renovations / conversions		
Site	MR ROB DEENEY MARGAM YOUTH CLUB KNIGHTS ROAD, MARGAM SA13 2DT	
Dwg Title	PROPOSED BUILDING GROUND FLOOR PLAN GENERAL ARRANGEMENT	
Drawn By:	CLG	Date: 30/11/2020
Scale:	1:100 @ A3P	Dwg No: 20-322P/104
REV	A	