




PROPOSED SINGLE STOREY REAR EXTENSION AT 6 DAN Y COED CWMAVON

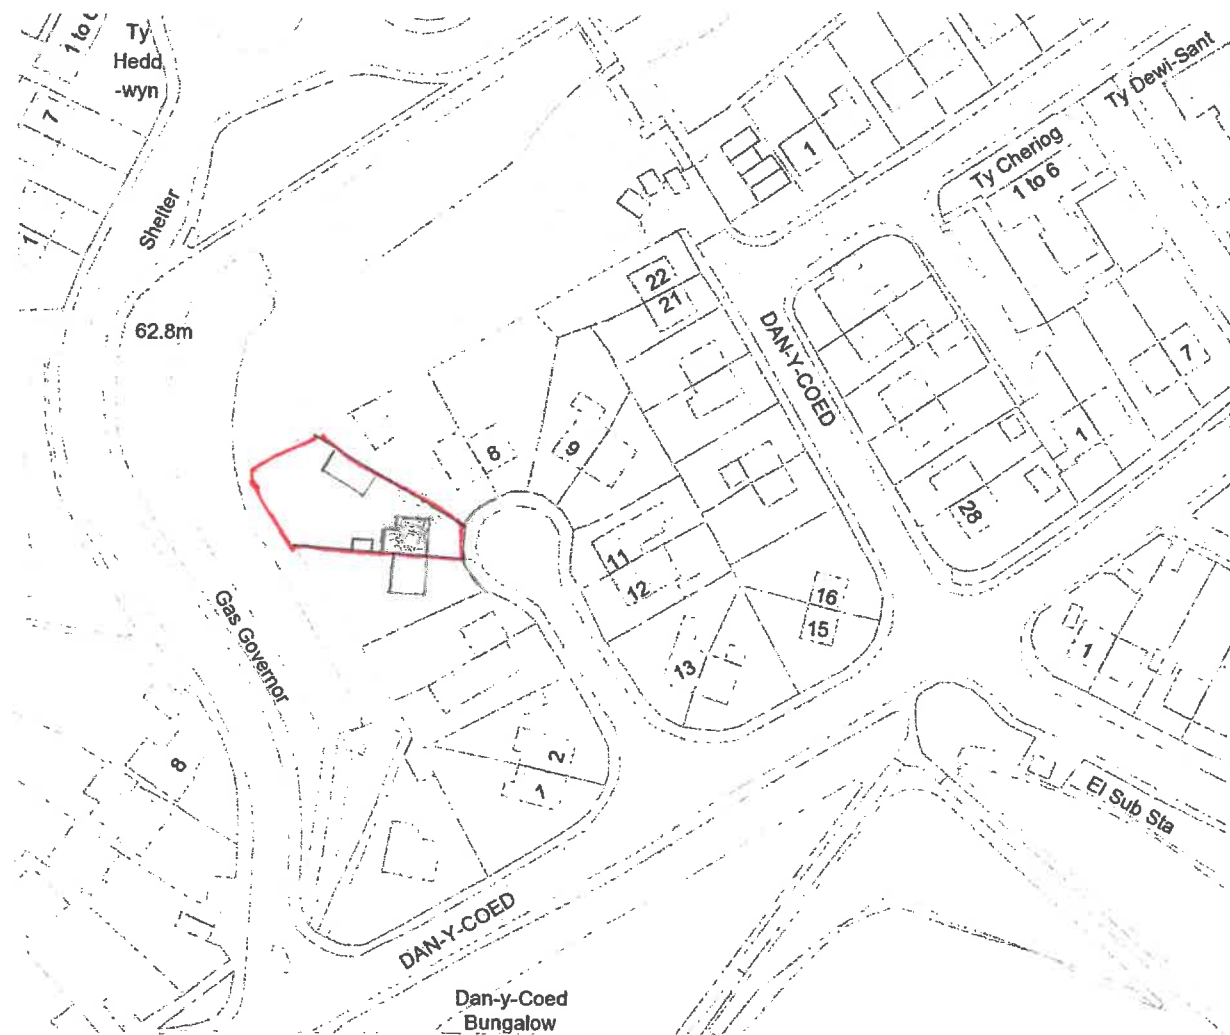

LOCATION PLAN 1:1250

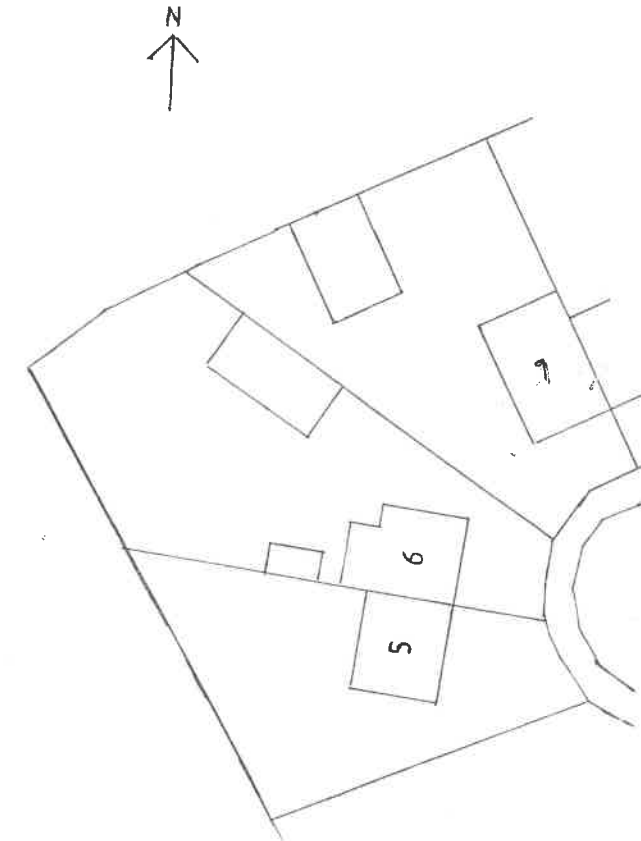


EXISISTING BLOCK PLAN 1:500

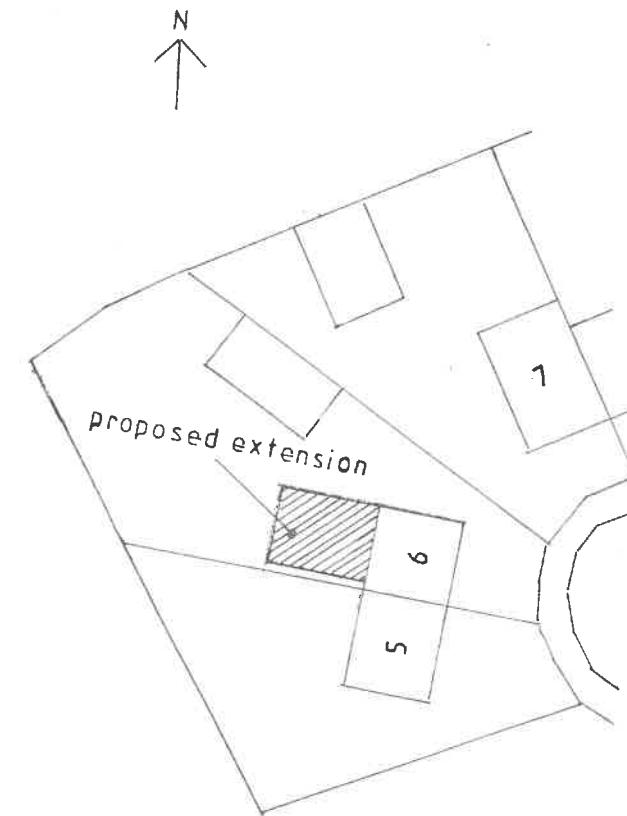

PROPOSED BLOCK PLAN 1:500

SCALE 1:100

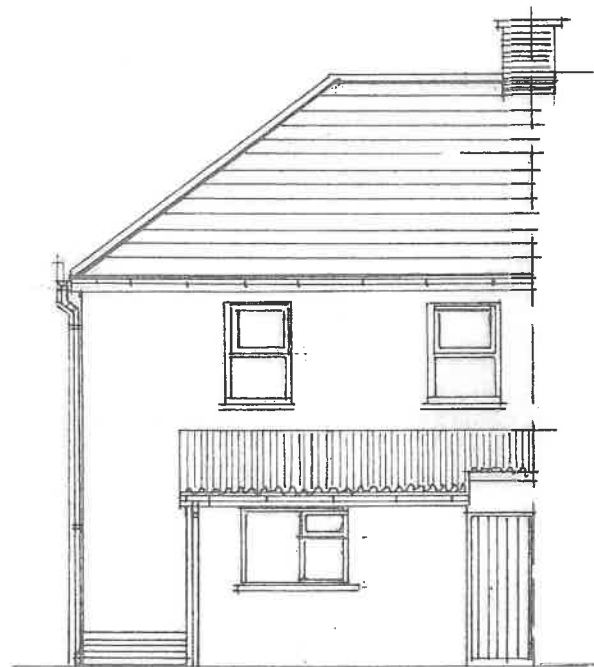


Slate roof coverings
(manufactured)

u.p.v.c. rain water gutters
& down pipes

Render finish to walls


steel sheet roof

EXISTING REAR ELEVATION

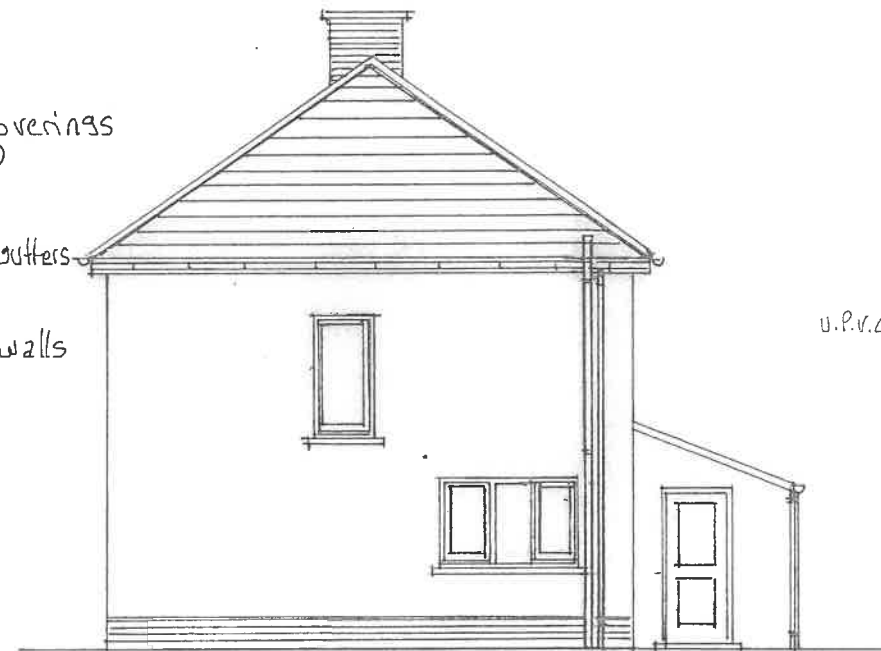

u.p.v.c windows & doors

EXISTING SIDE ELEVATION

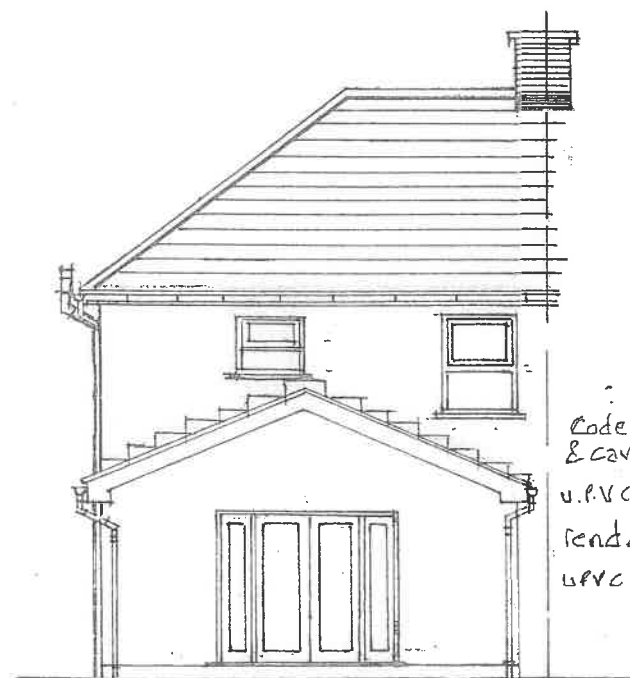

Code 4 lead flashings
& cavity trays
u.p.v.c. fascias
render finish
u.p.v.c. joinery


PROPOSED REAR ELEVATION



manufactured slate


u.p.v.c.
joinery
render finish

PROPOSED SIDE ELEVATION

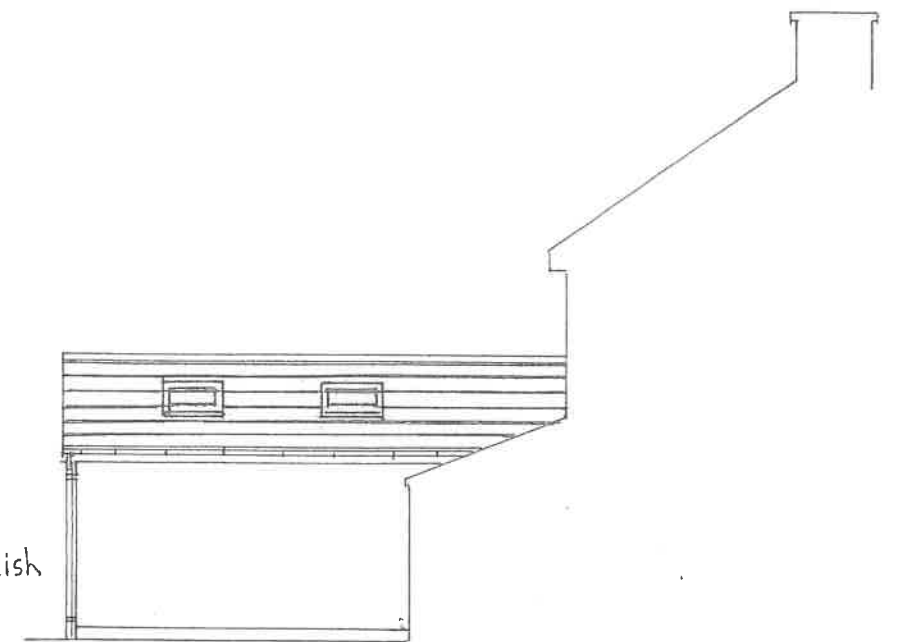


PROPOSED SIDE ELEVATION

SCALE 1:50

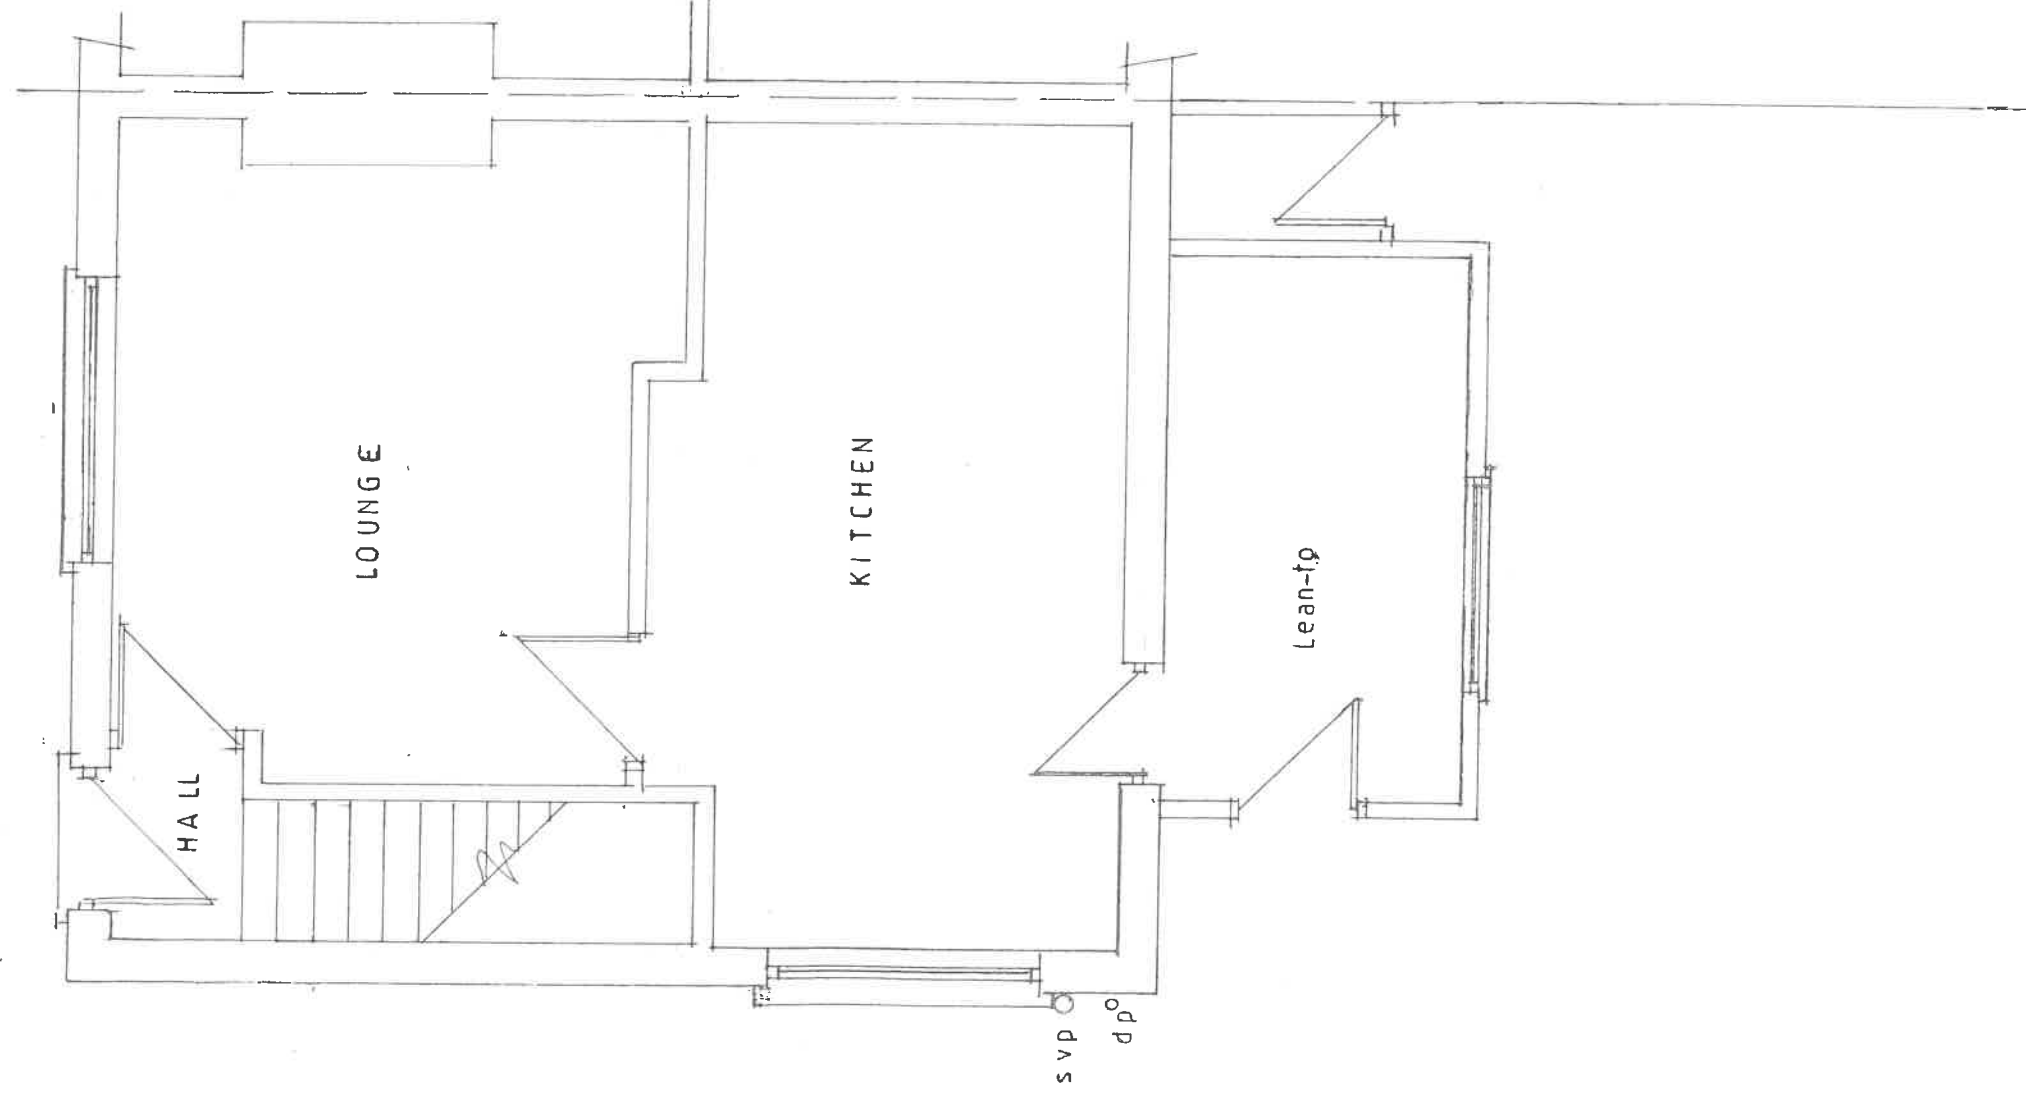

EXISTING GROUND FLOOR


SCALE 1:50

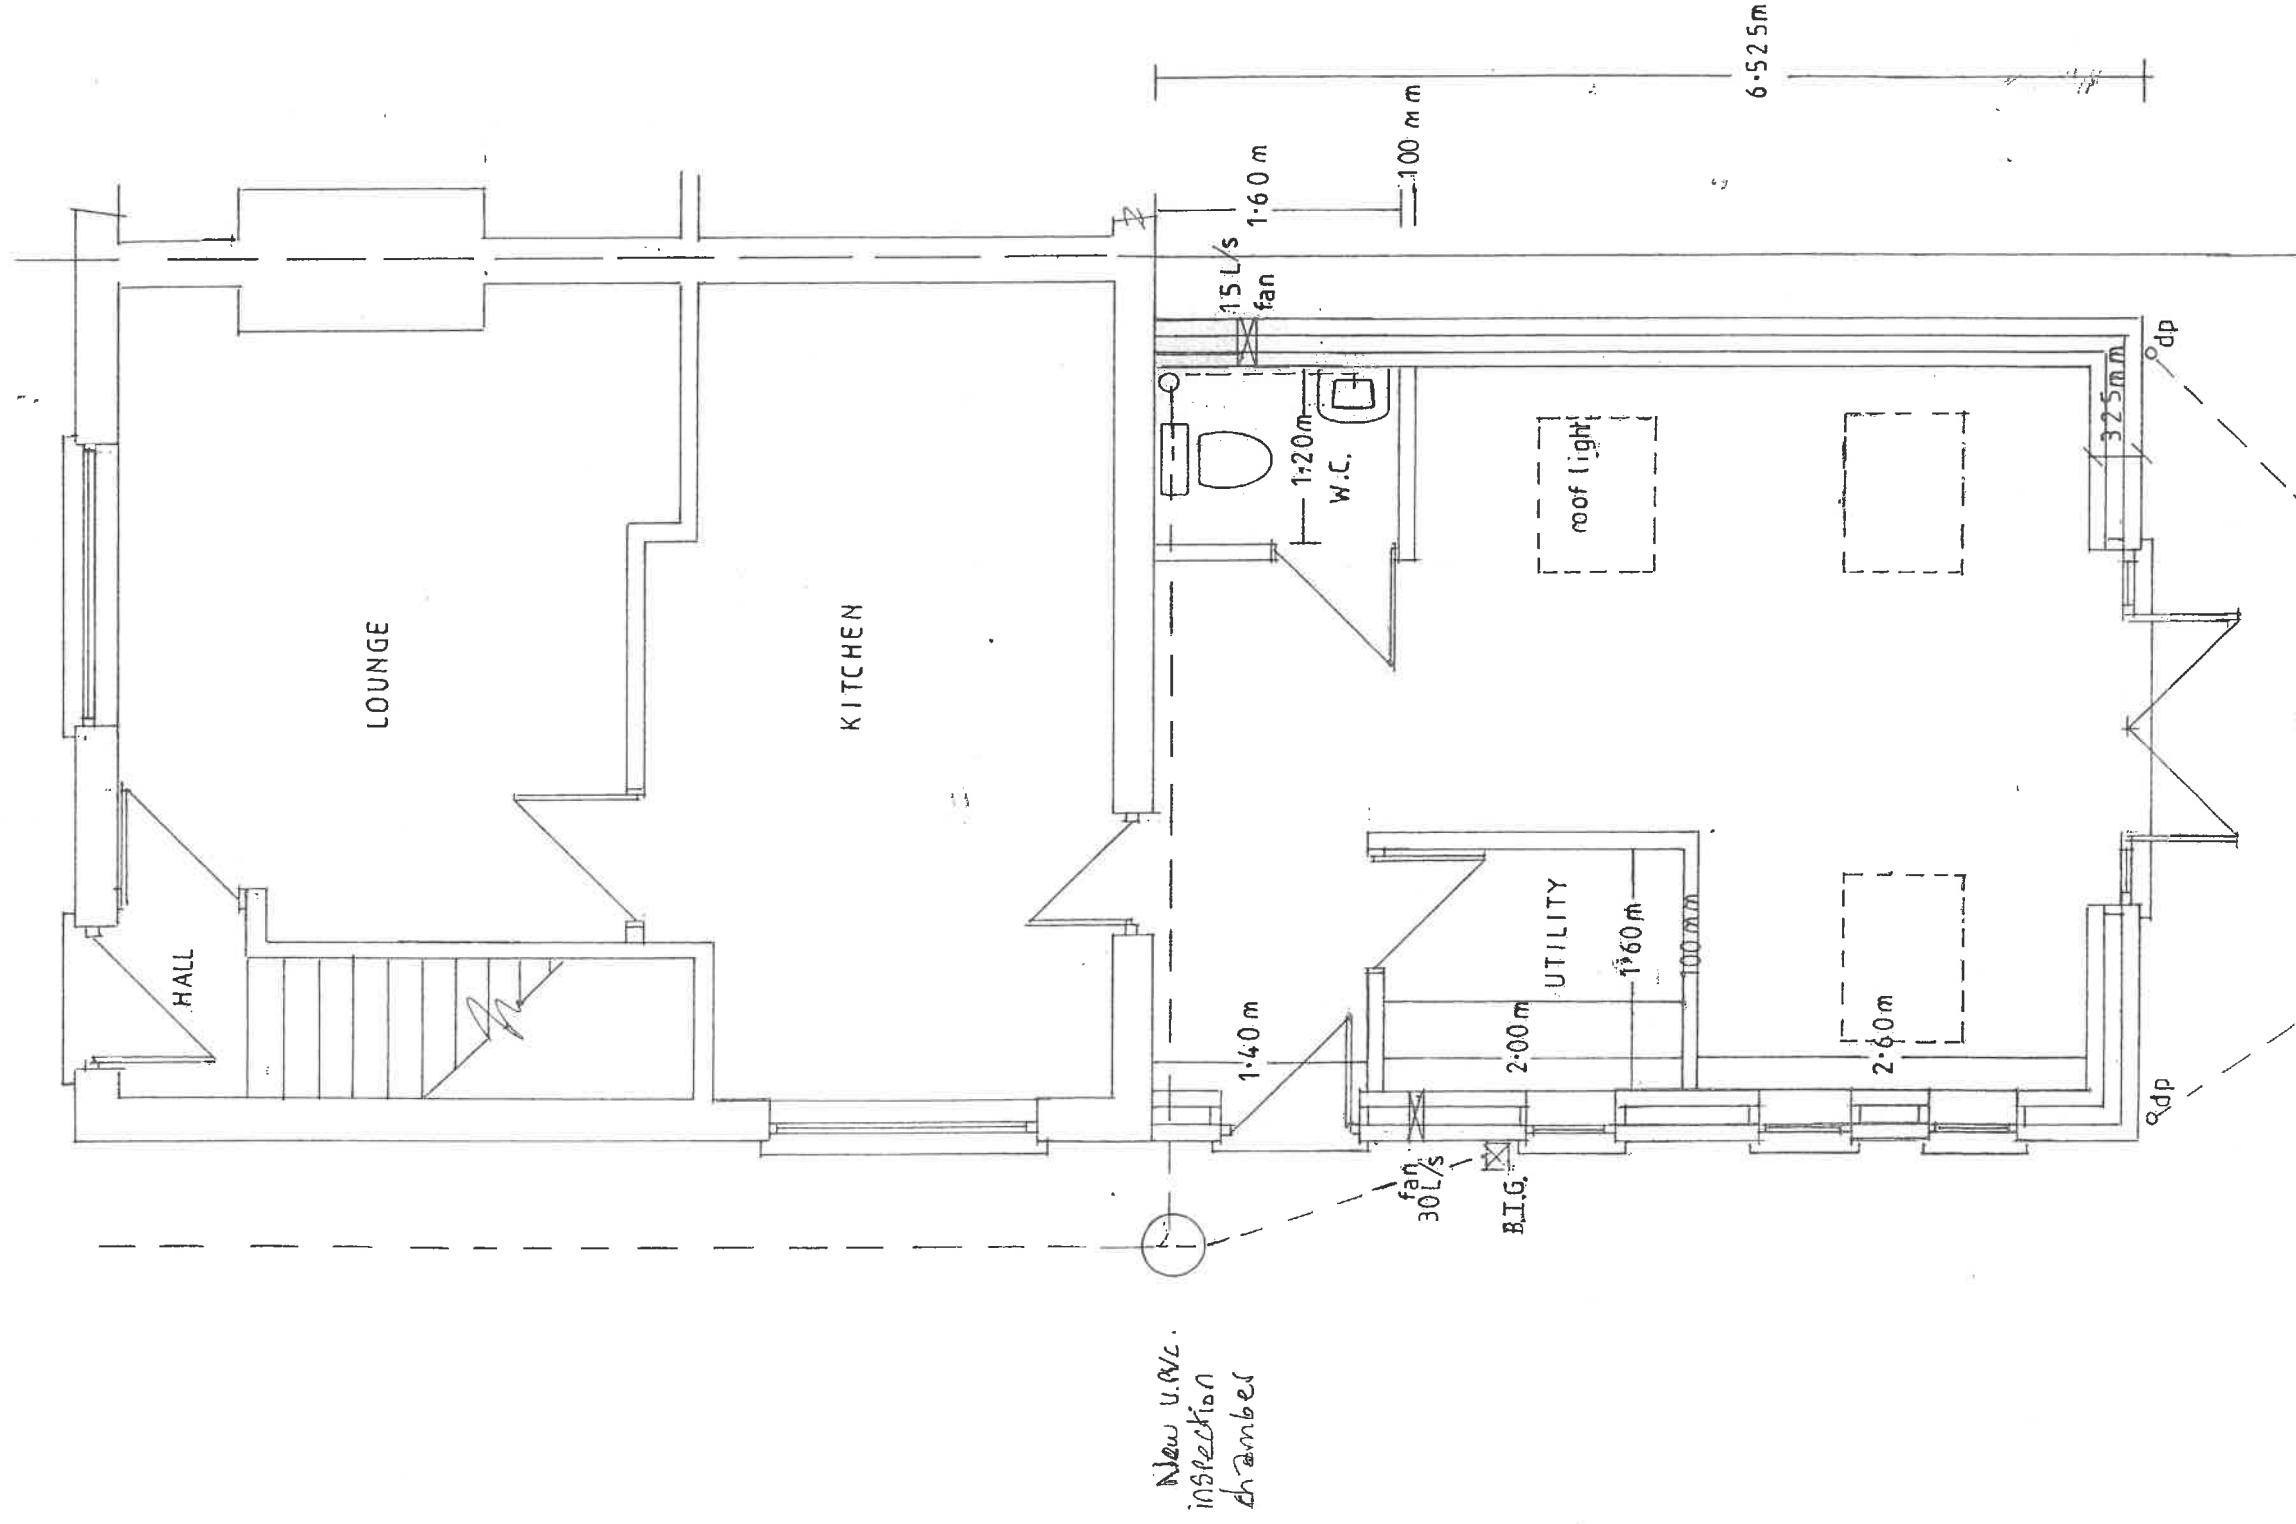

down pipes to discharge to soakways
1m3 at least 5.00m from extension

PROPOSED GROUND FLOOR

SCALE 1:50

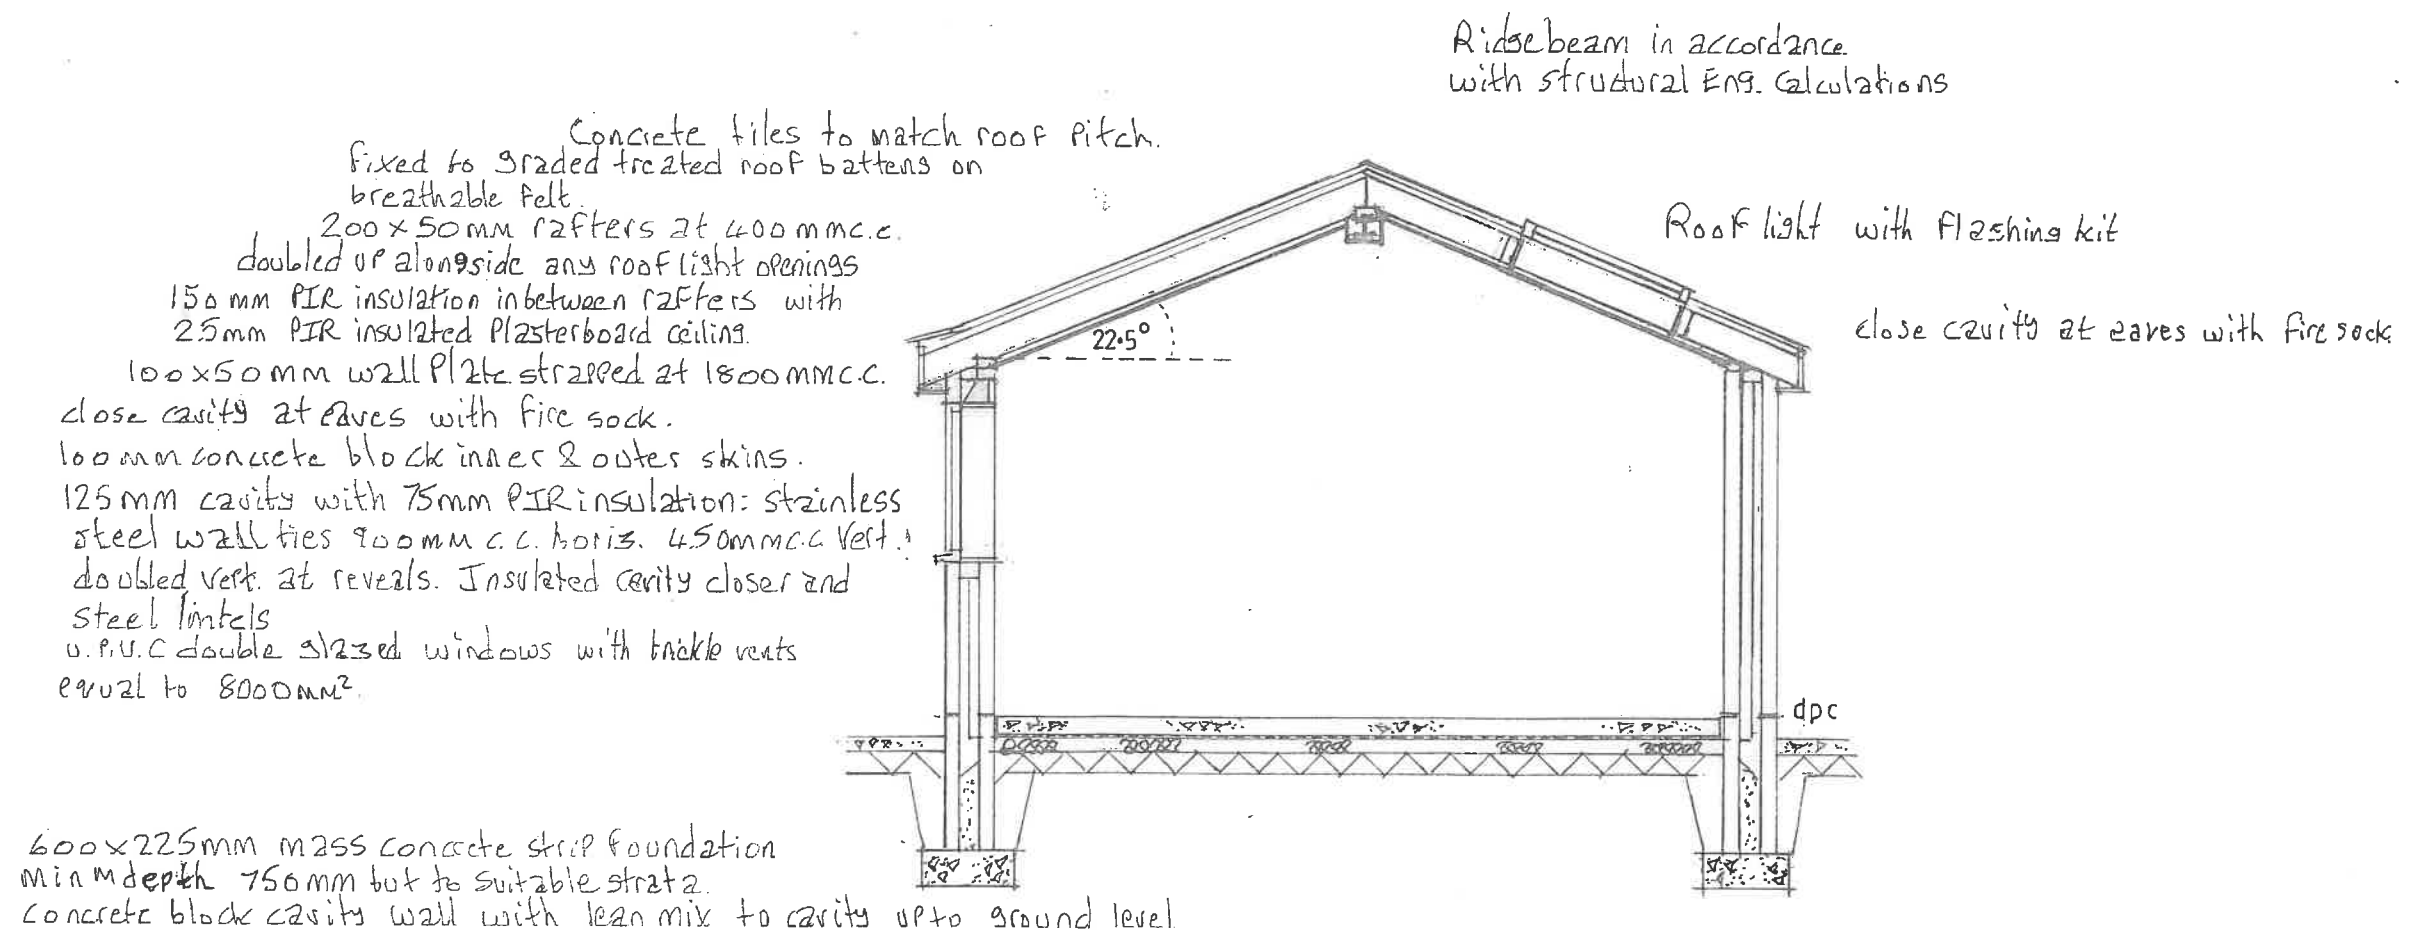

PROPOSED SECTION