




Front Elevation 1:50



Rear Elevation 1:50



Side Elevation 1:50

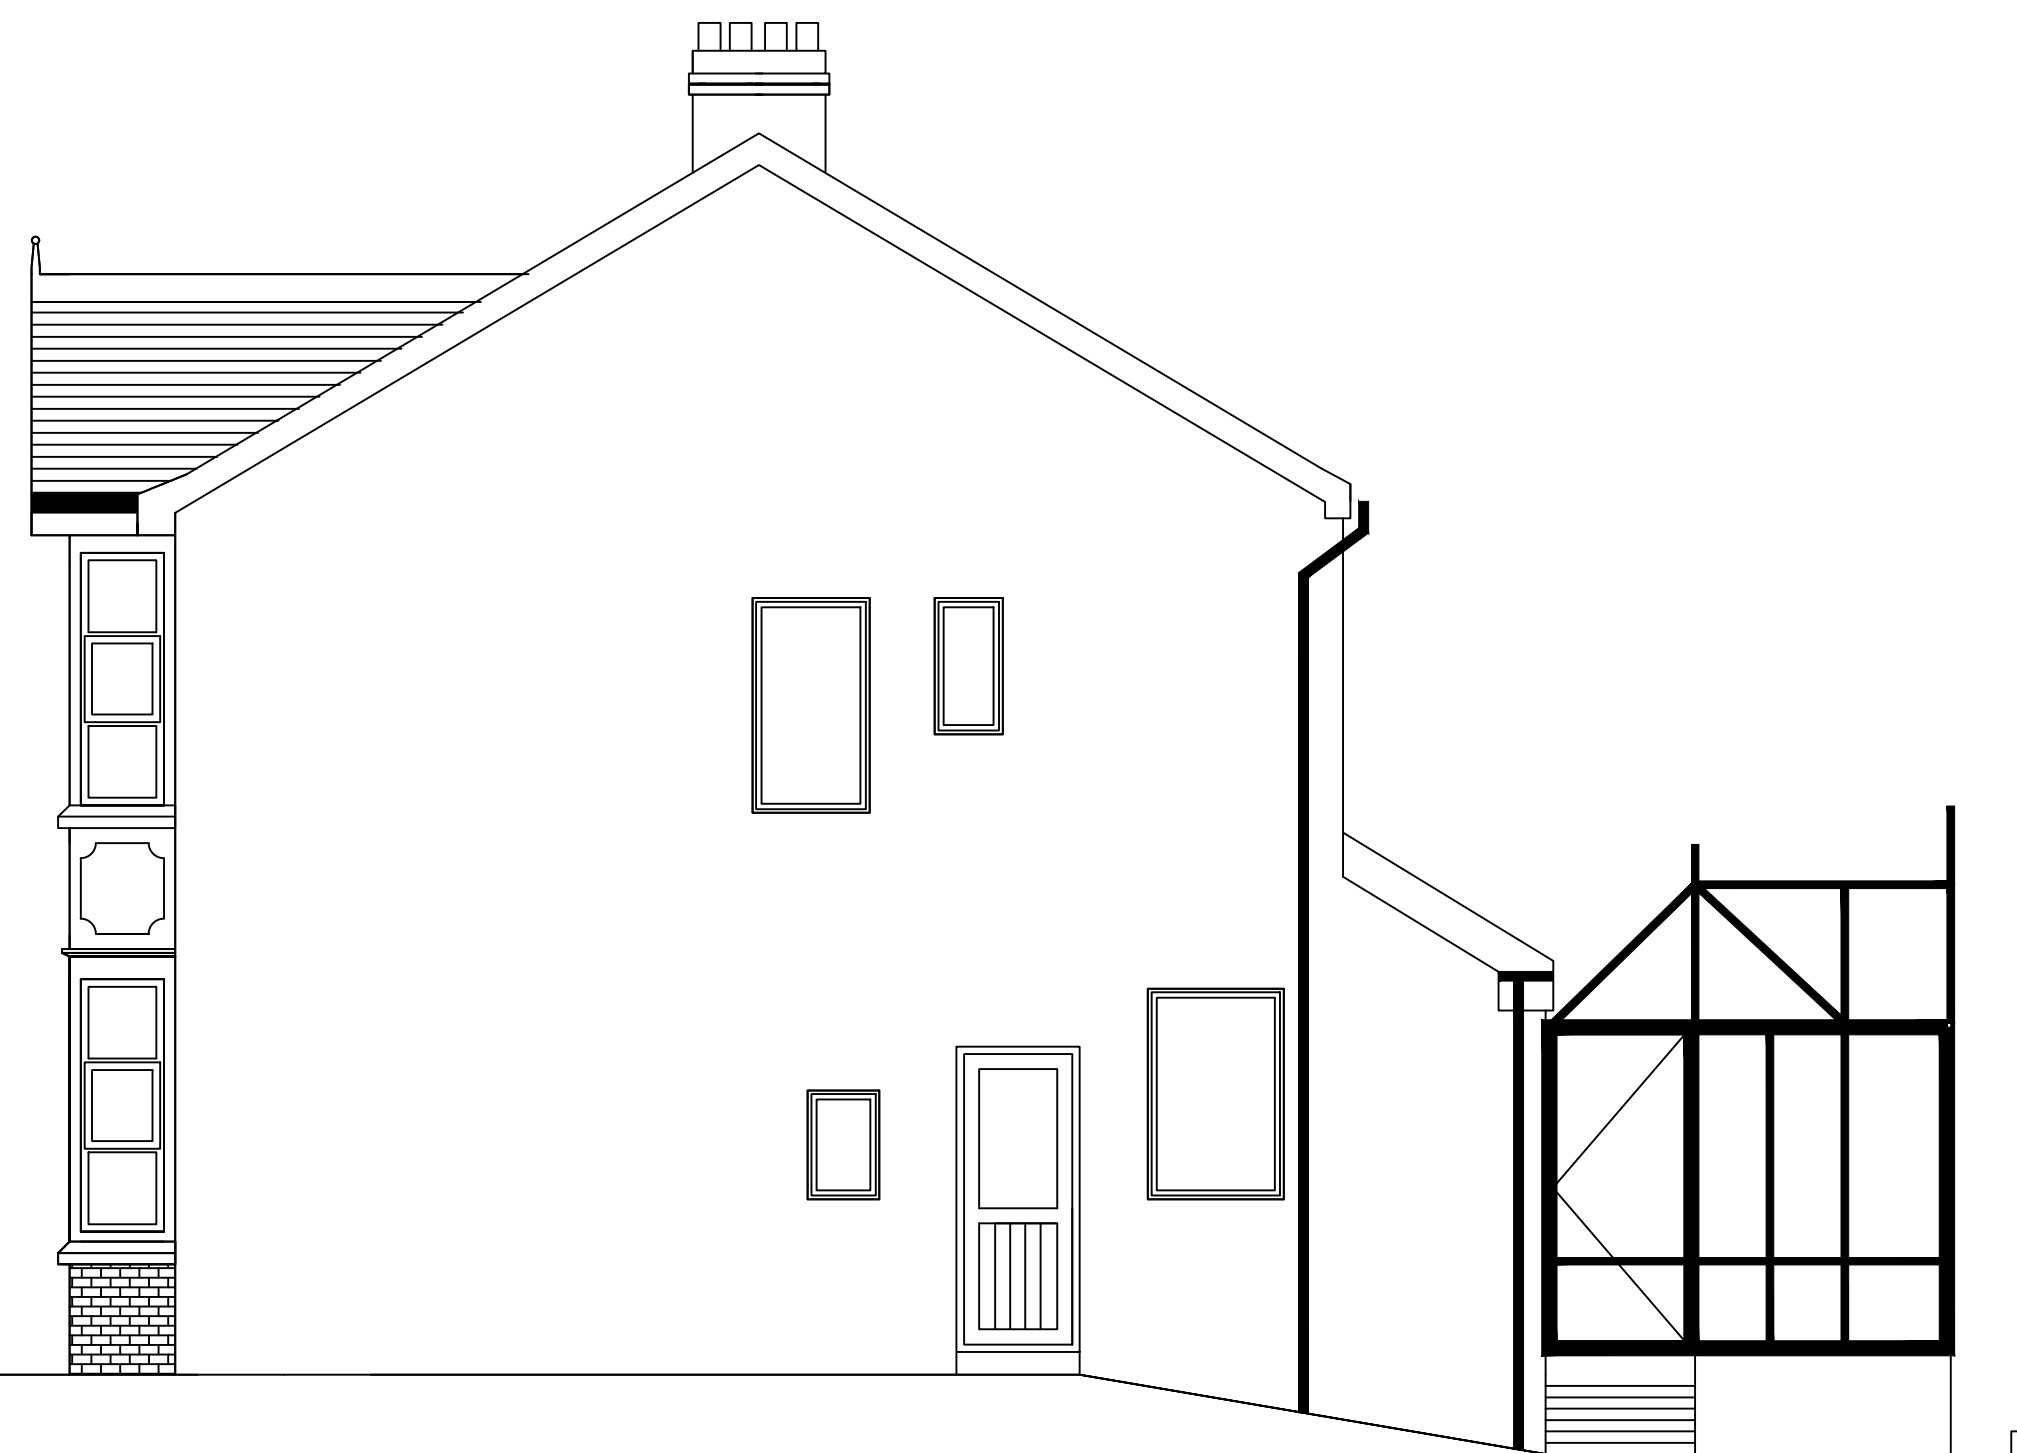

Side Elevation 1:50

EXTERNAL FINISHES

Natural slate roof tiles

Facing brick & render dash external finish

UPVC downpipes & gutters - white

UPVC fascia & soffits - White

Double glazed UPVC windows - White

UPVC external doors - White/ Black

PROJECT: Reinstatement of semi-detached dwellings

PROJECT ADDRESS: 6 & 8 Penrycae Road, Port Talbot, SA13 2EL.

DRAWING TITLE: Existing Building Plans and Elevations

DRAWING NUMBER: RSD-1-003

DATE: 15 / 01 / 21