

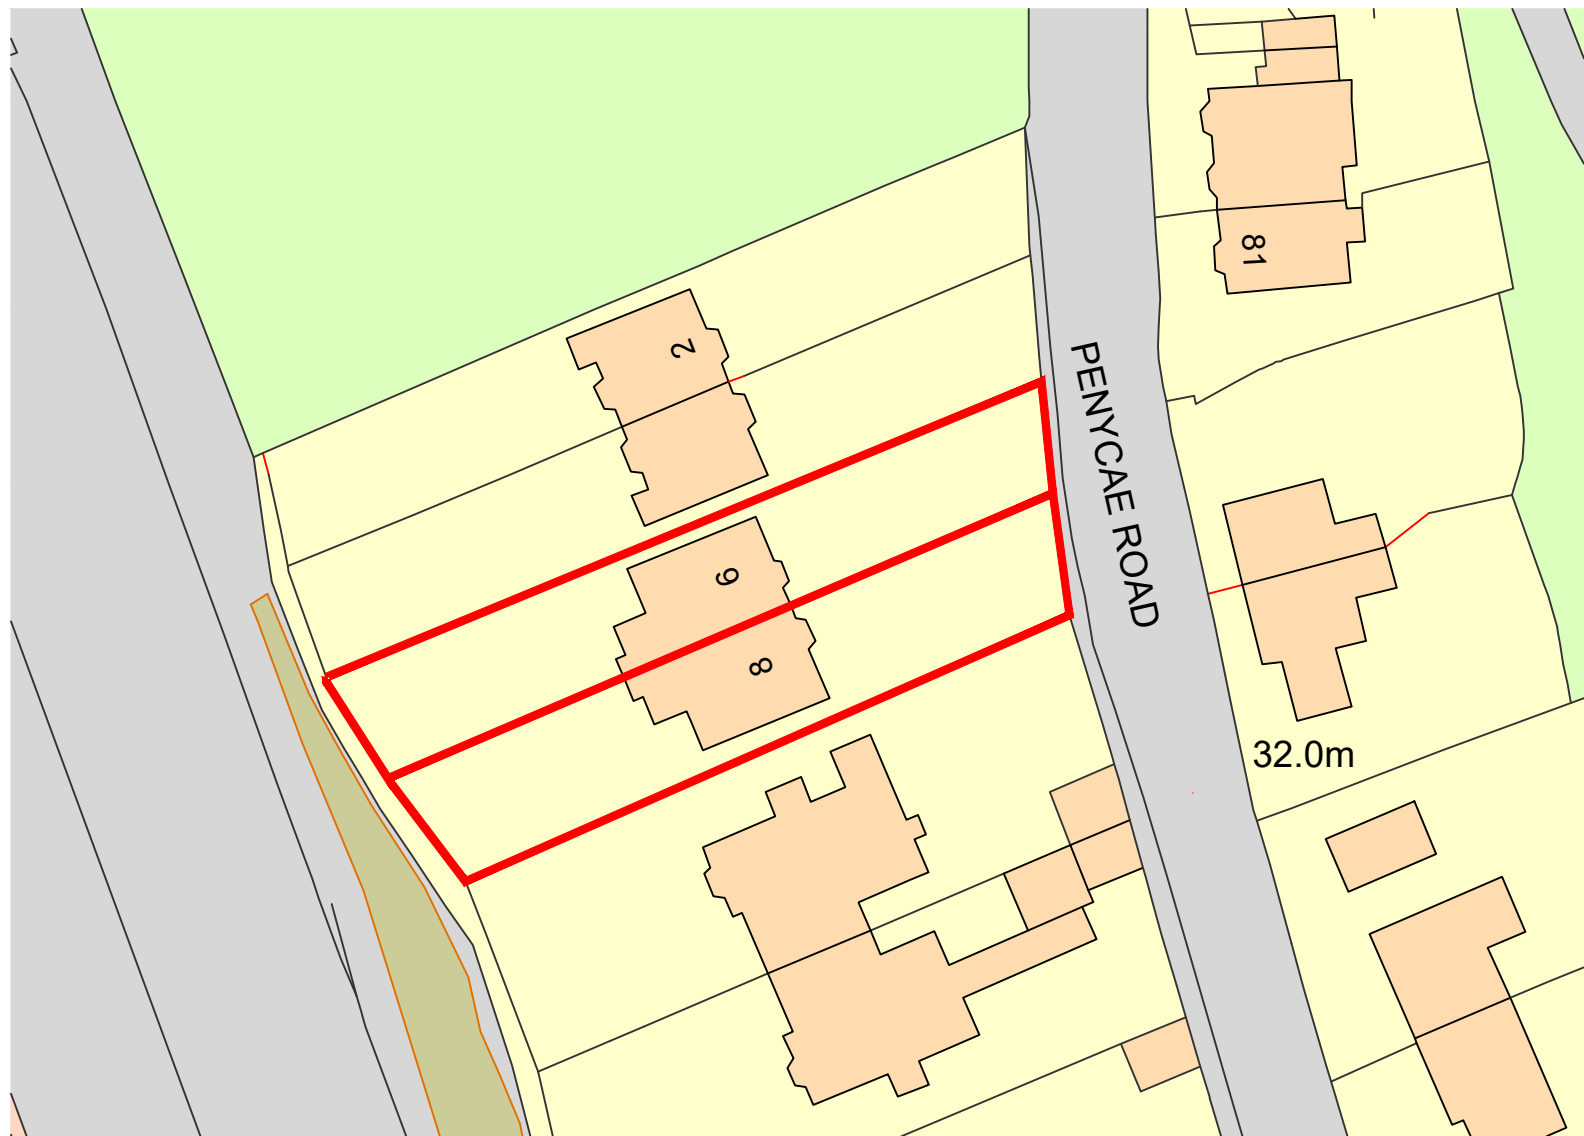



Site Plan 1:500 @ A1

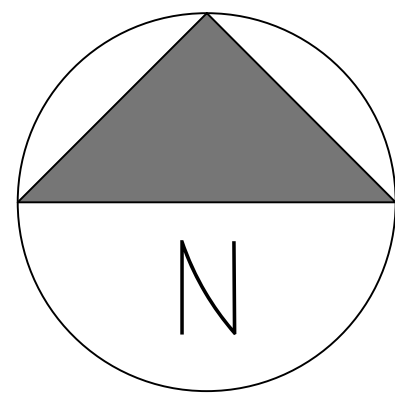

Site Plan 1:1250 @ A1

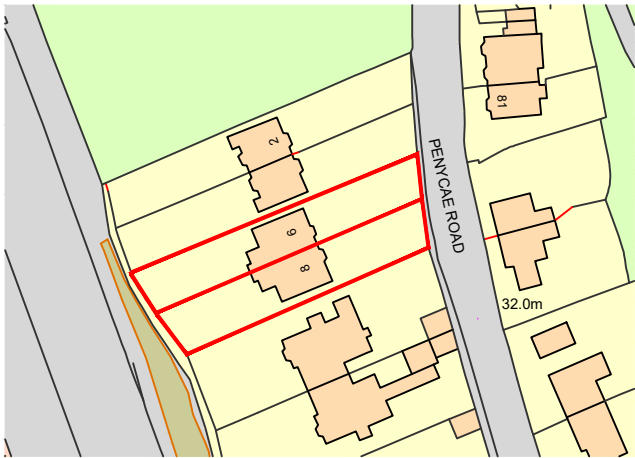

Block Plan 1:200 @ A1

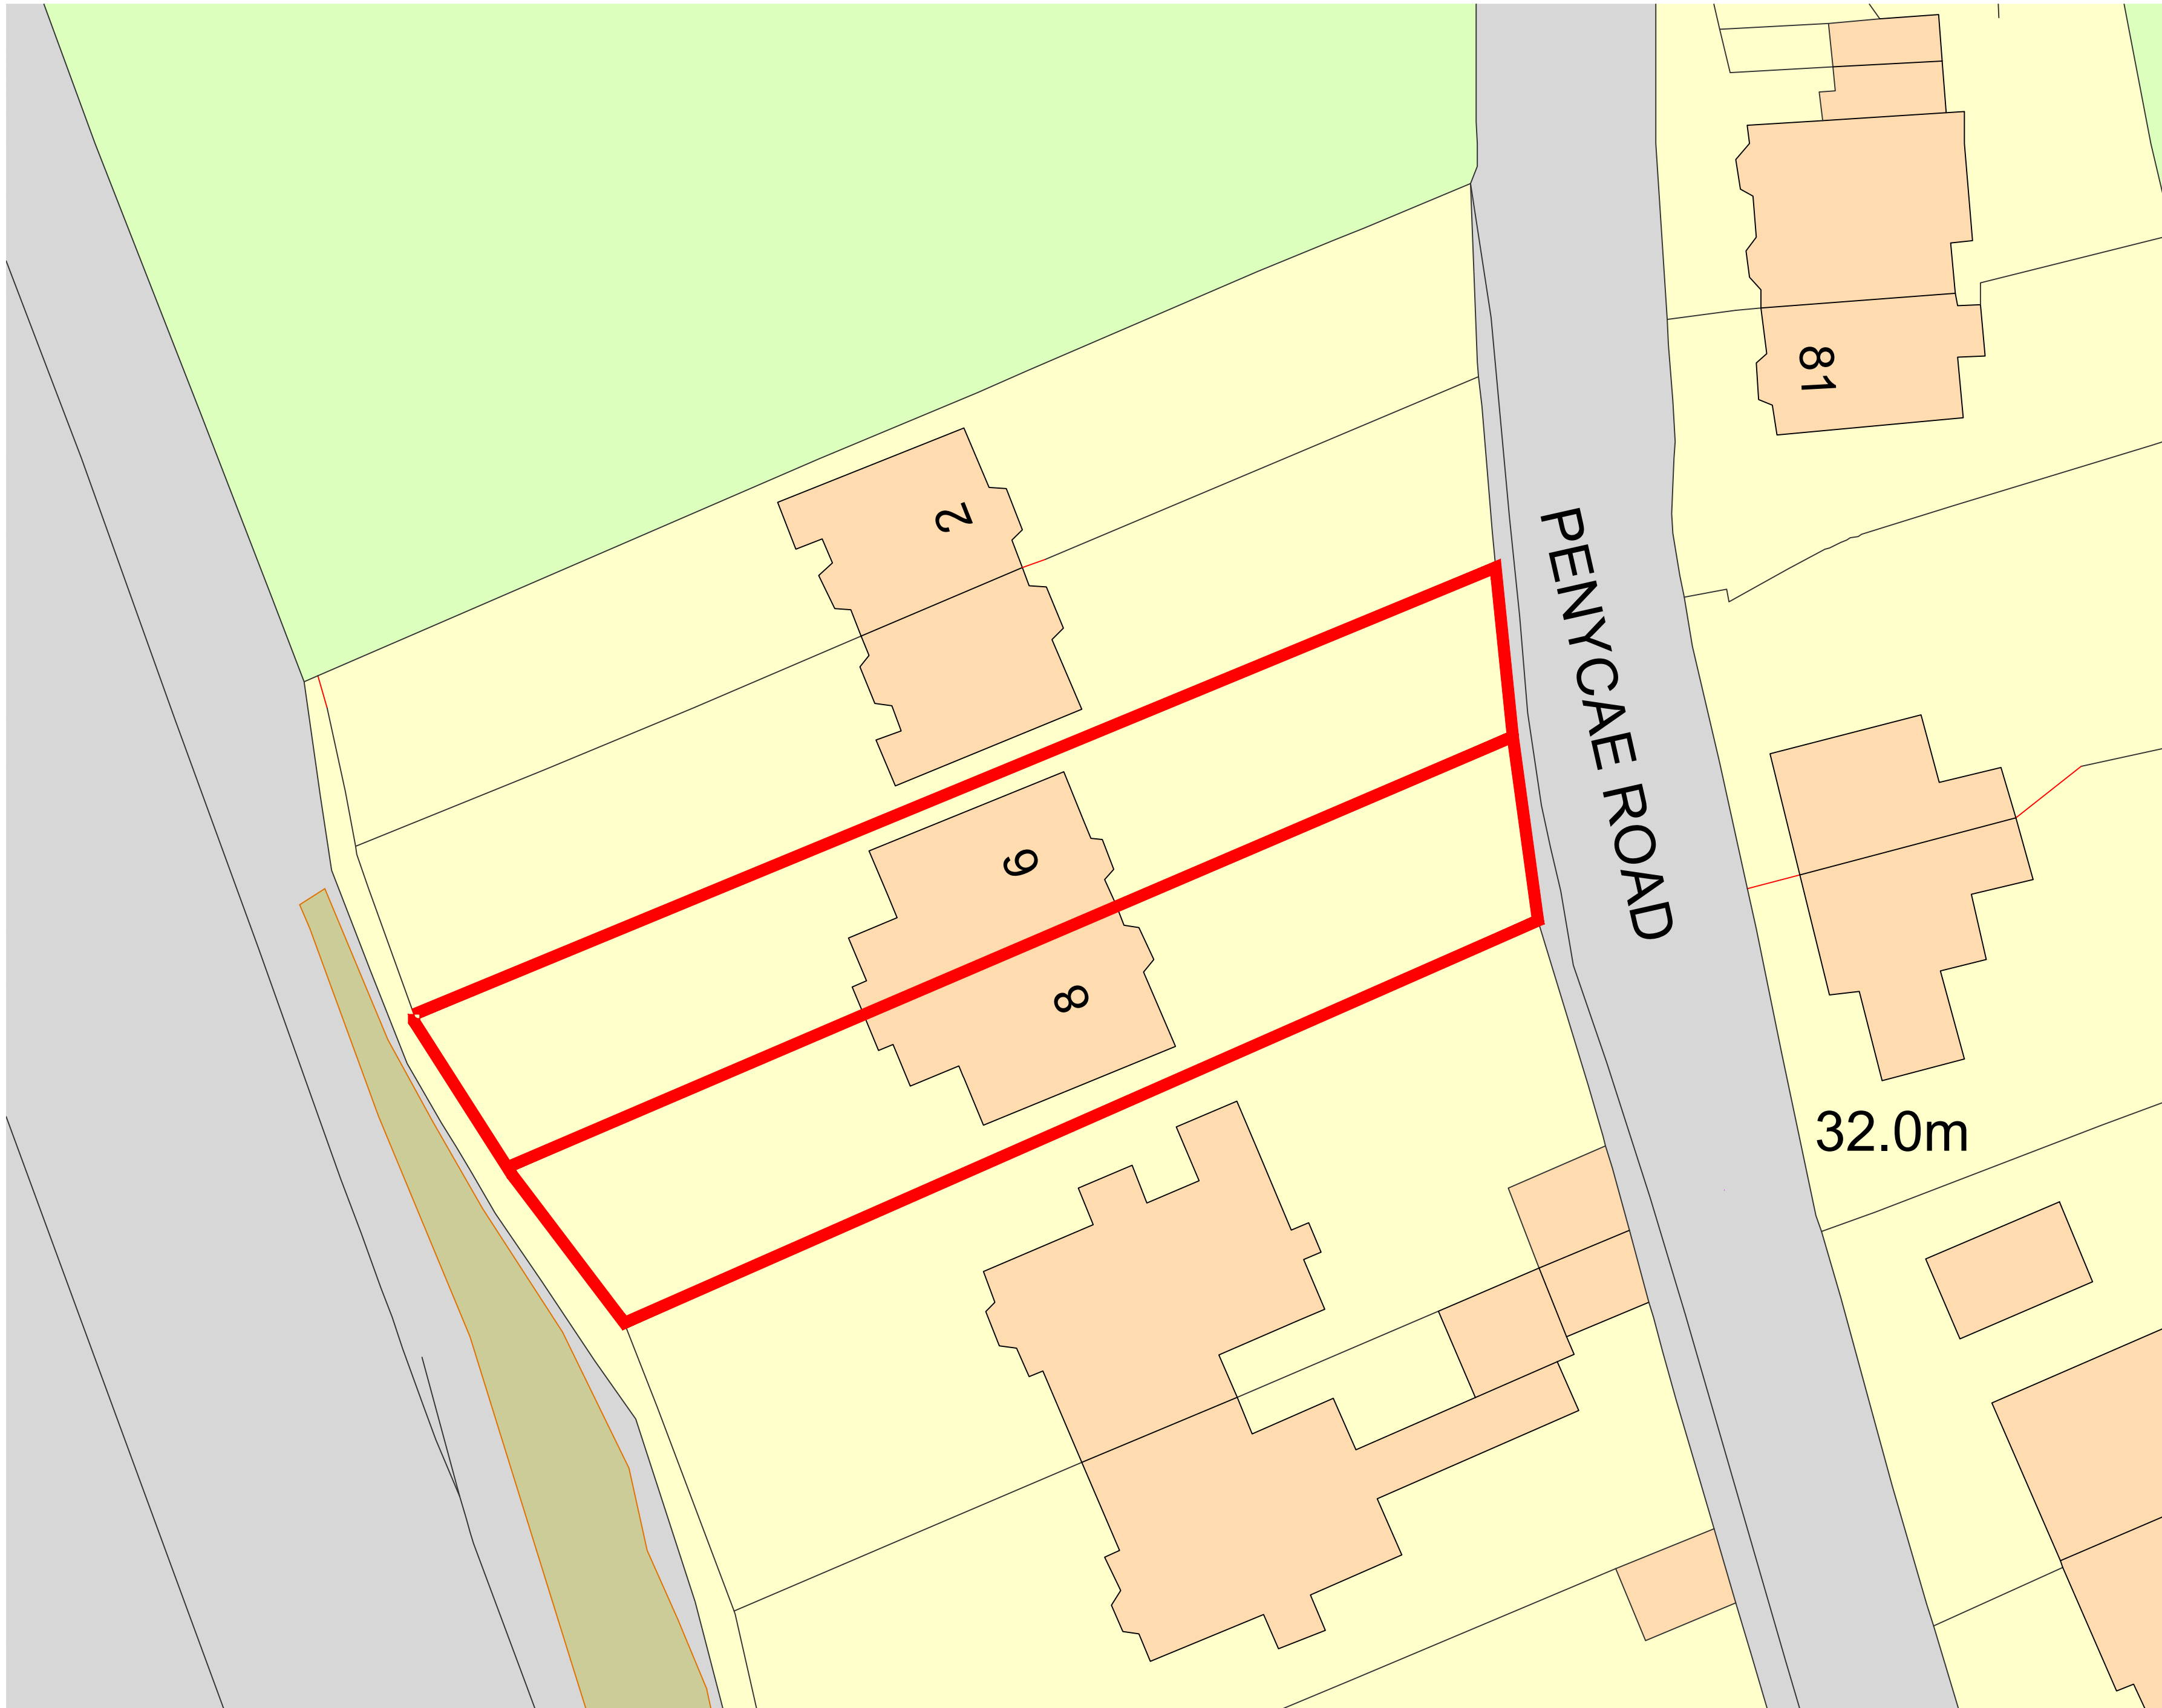

PROJECT: Reinstatement of semi-detached dwellings

PROJECT ADDRESS: 6&8 Penycae Road, Port Talbot, SA13 2EL.

DRAWING TITLE: Proposed Building Site Plans & Block Plan

DRAWING NUMBER: RSDP-2-001

DATE: 15 / 01 / 21