


Superseded

[illegible]

 www.ccs-solutions.co.uk	STATUS		SUITABILITY DESCRIPTION		PURPOSE OF ISSUE	
	PROJECT 10 Cimla Crescent EAST ELEVATIONS SHEET					
CLIENT		Date 27/07/2020		Drawn by CCS Checked by		Project number 27072020
Mr Karl Lewis		Scale (@ A3)		1 : 100		DRWAINING NUMBER A308
REV		A				

Proposed East

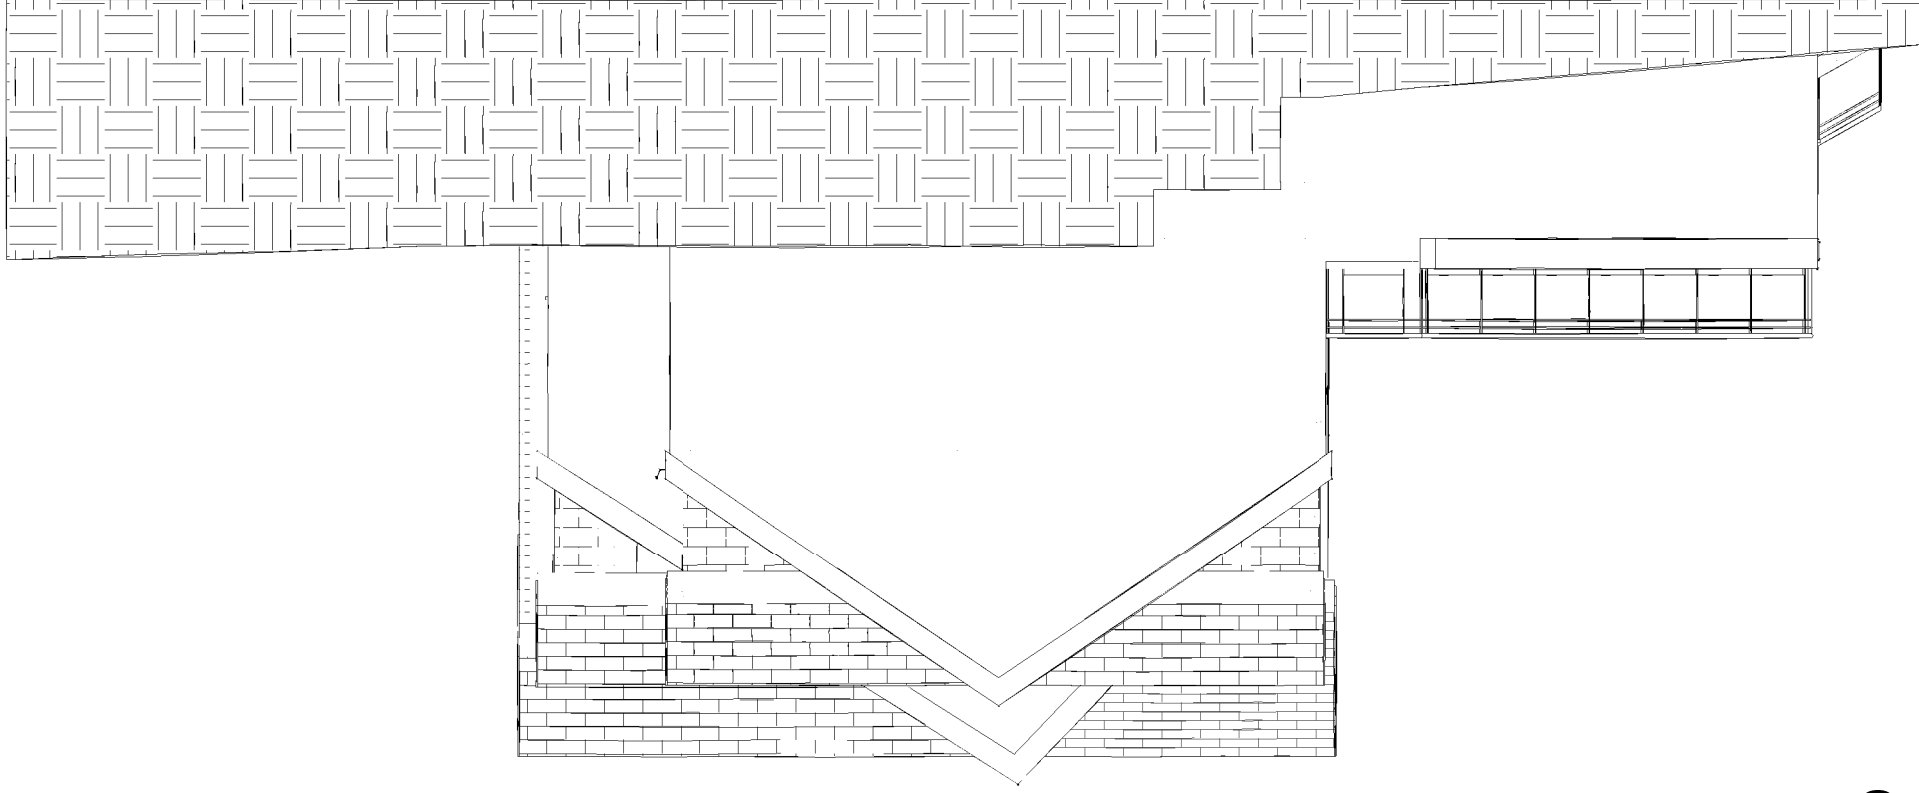

Existing East

