



Superseded

No.	Description	Date

PROJECT		10 Cimla Crescent		CLIENT		Mr Karl Lewis	
SHEET		Roof and basement Plan		Date		27/07/2020	
PURPOSE OF ISSUE		SUITABILITY DESCRIPTION		Drawn by		CCS	
www.ccs-solutions.co.uk		STATUS		Checked by		A306	
CODE		Scale (@ A3)		Project number		27072020	
		1 : 100		DRAWING NUMBER		REV	
						A	

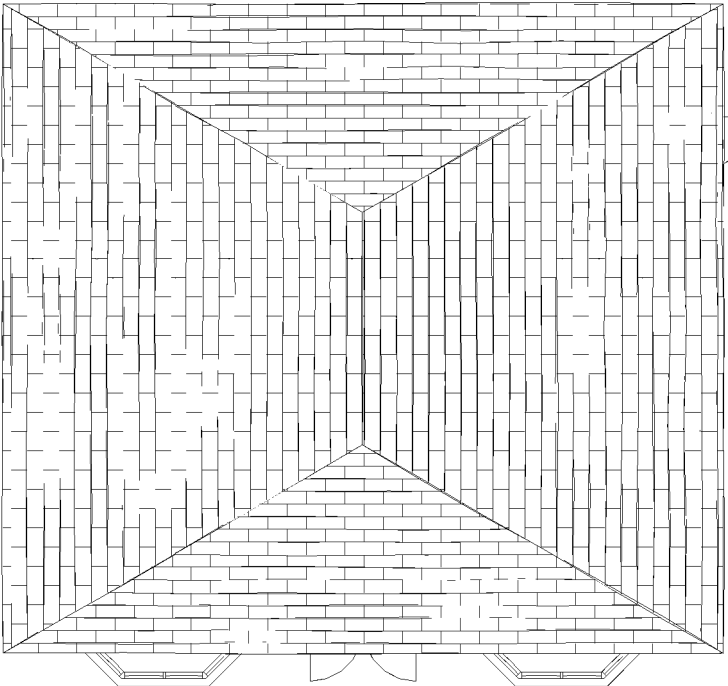

Existing Roof Plan
1 : 100

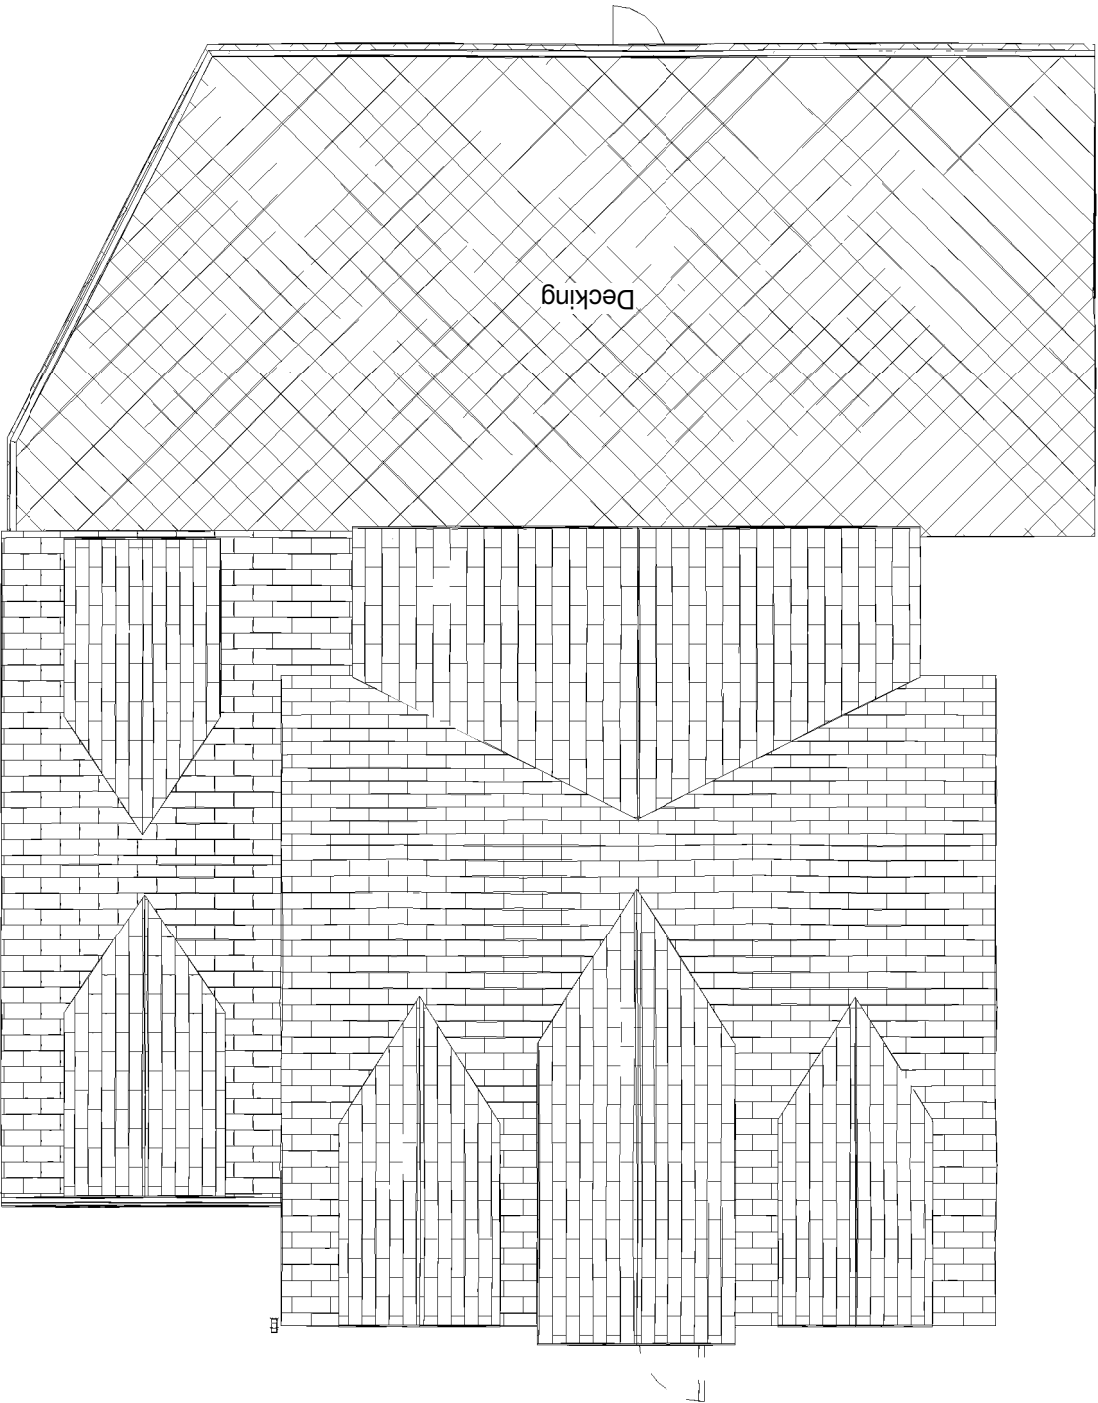

Proposed Roof Plan
1 : 100



Proposed Basement
1 : 100