




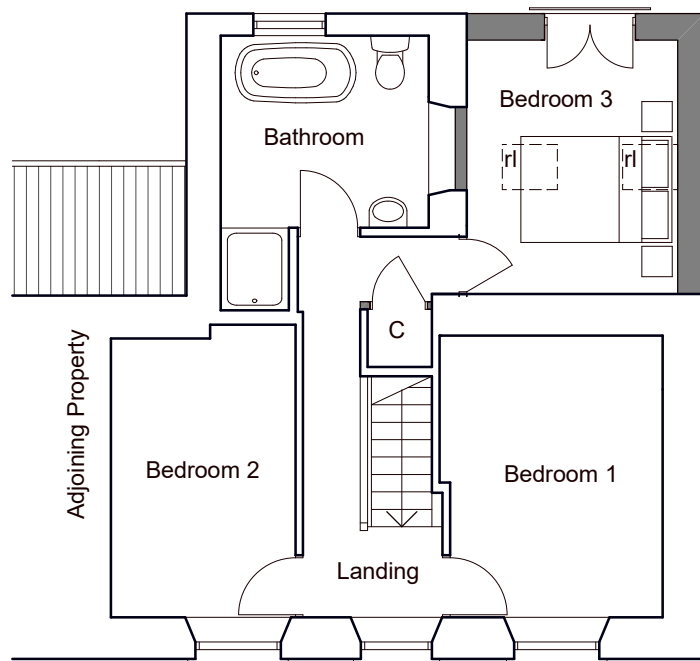


First Floor Plan

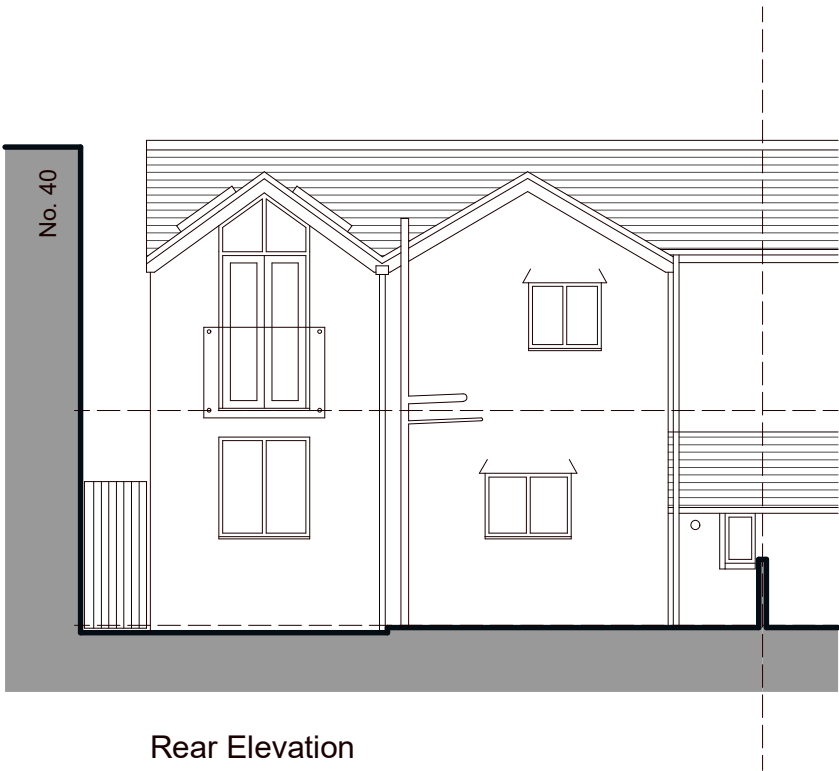

Rear Elevation

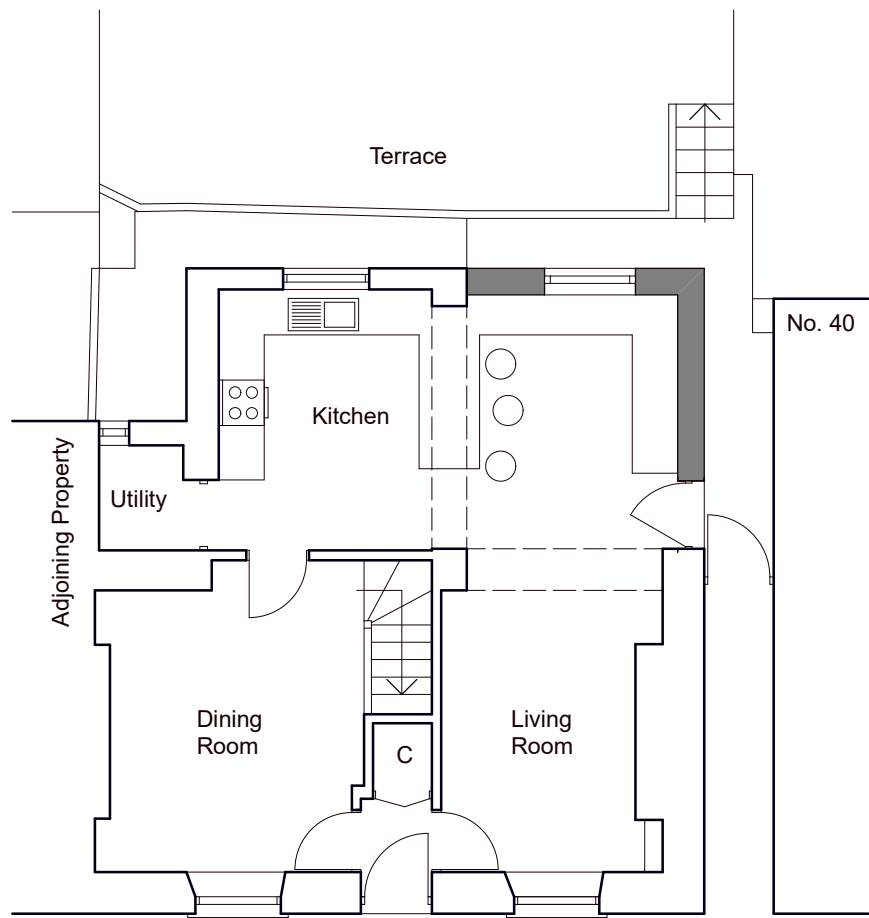

Ground Floor Plan

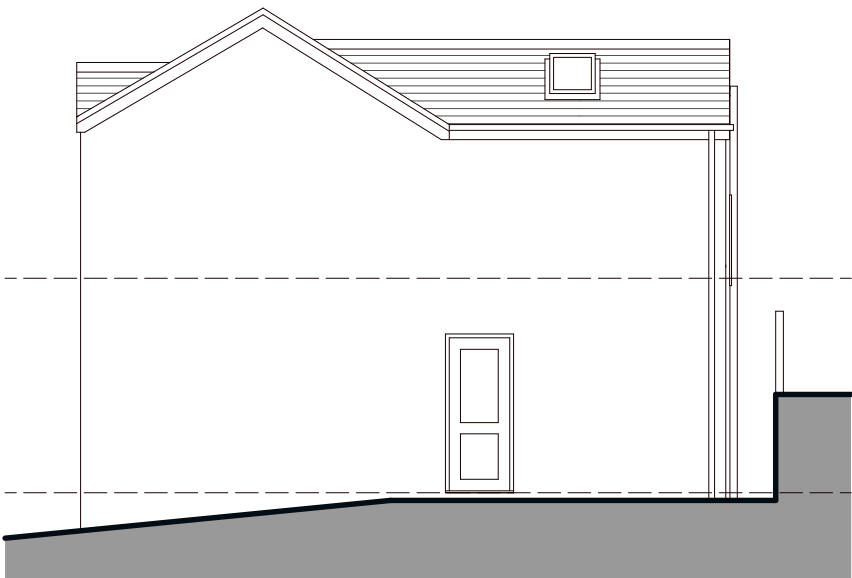

Side Elevation

Scale 1 / 100 @ A3

PROPOSED EXTERNAL FINISHES
 Pitch roof - Slate
 Walls - Decorative render
 Windows & Doors - Light Oak PVCu
 Fascia & soffit boards - White PVCu
 Rainwater goods - White PVCu
 Roof windows - Velux rooflights
 Juliet balcony - Glass / stainless steel

42 THE HIGHLANDS
 SKEWEN, NEATH
 Katie Jones
**Scheme Design: Proposed
 Floor Plans & Elevations**
 Date: January 2021
 Scale: 1:100 @ A3
 Drawing Number: 2023-03A

