

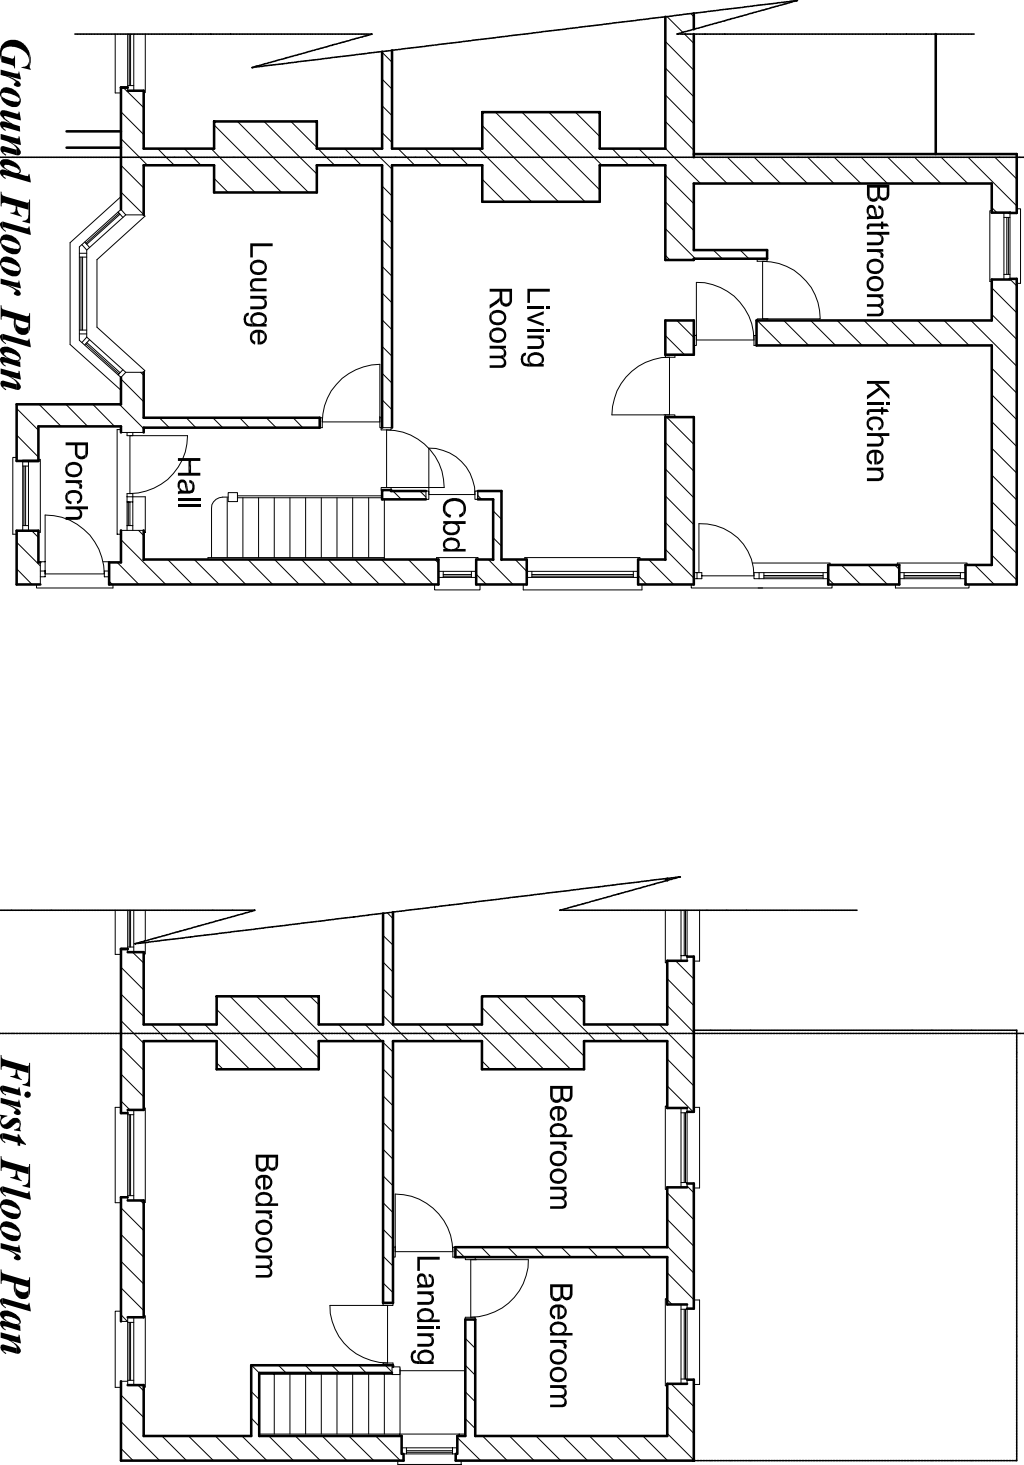
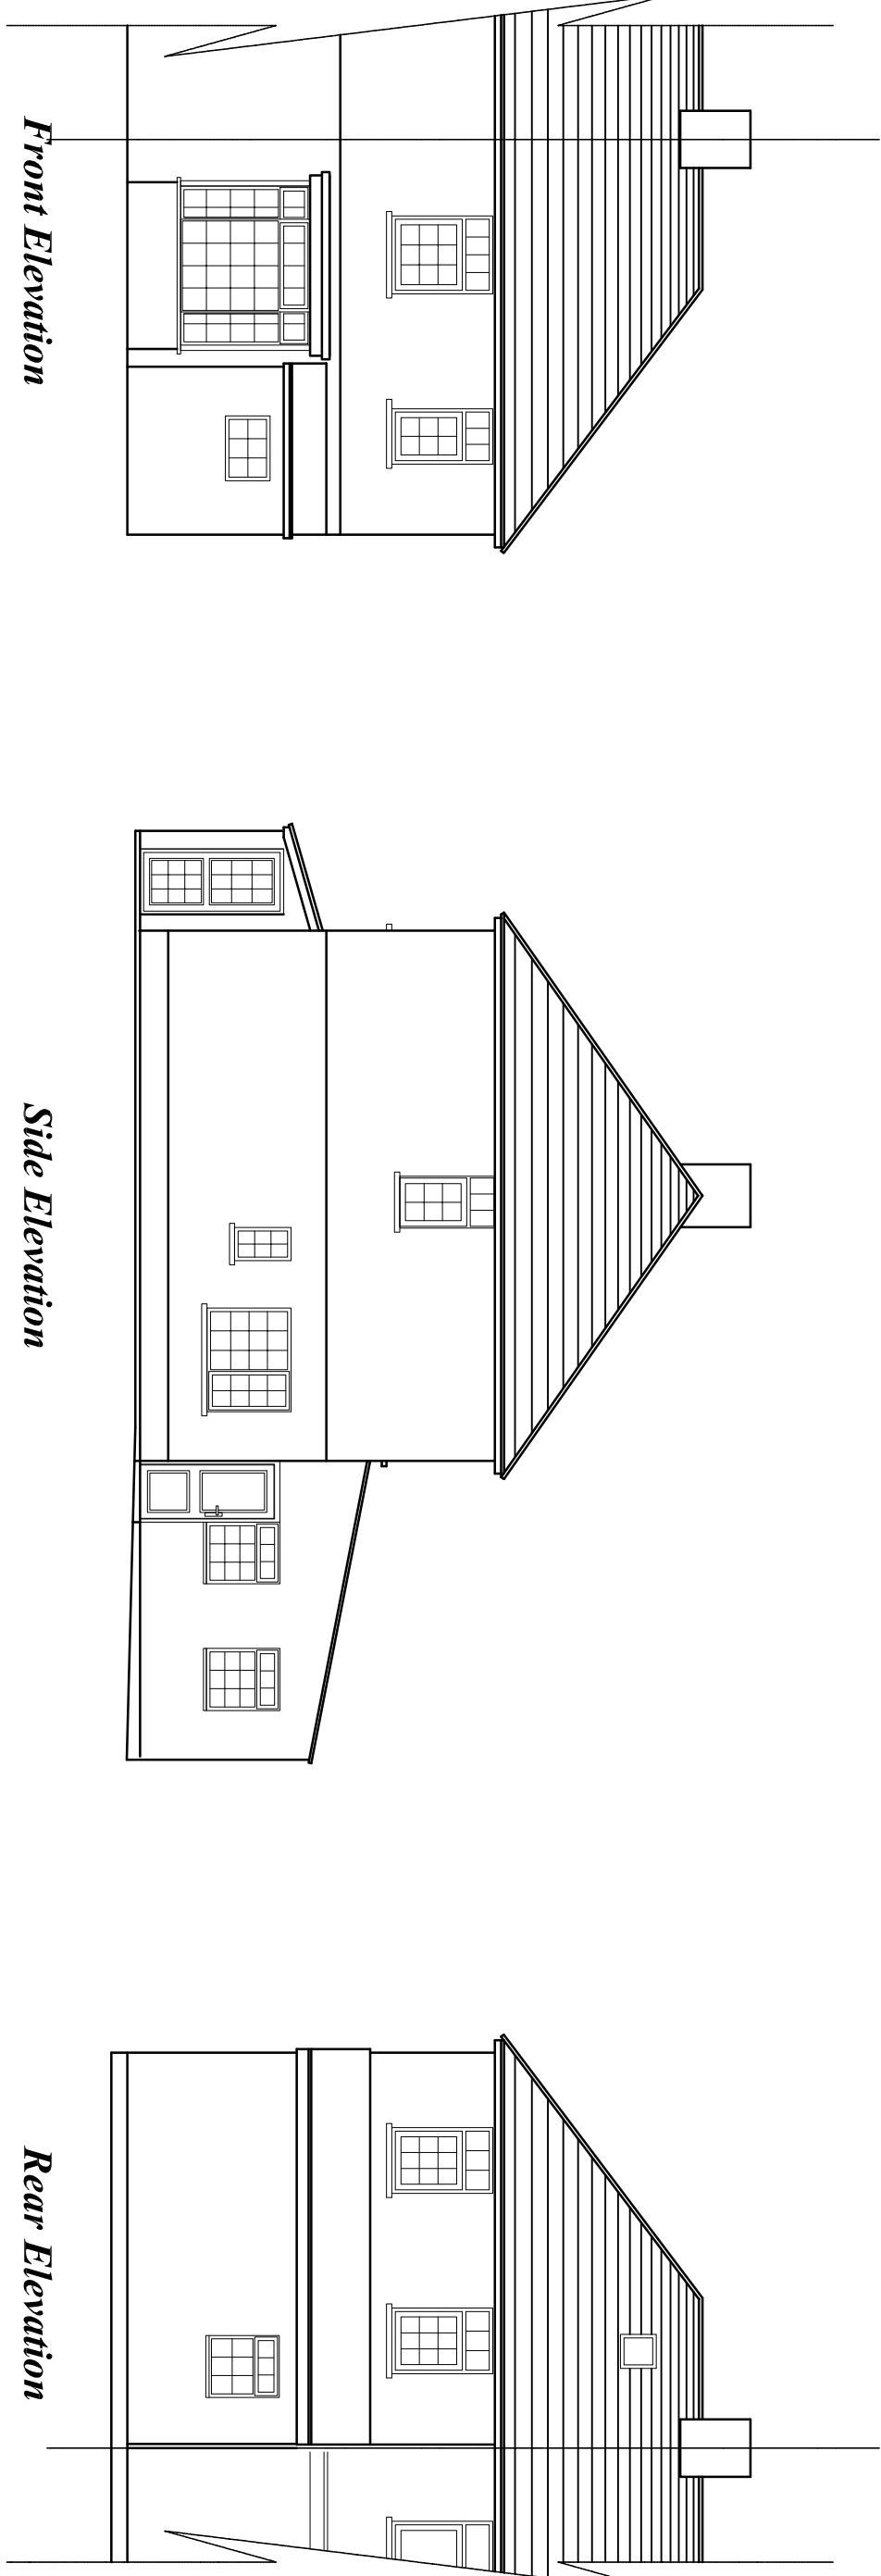
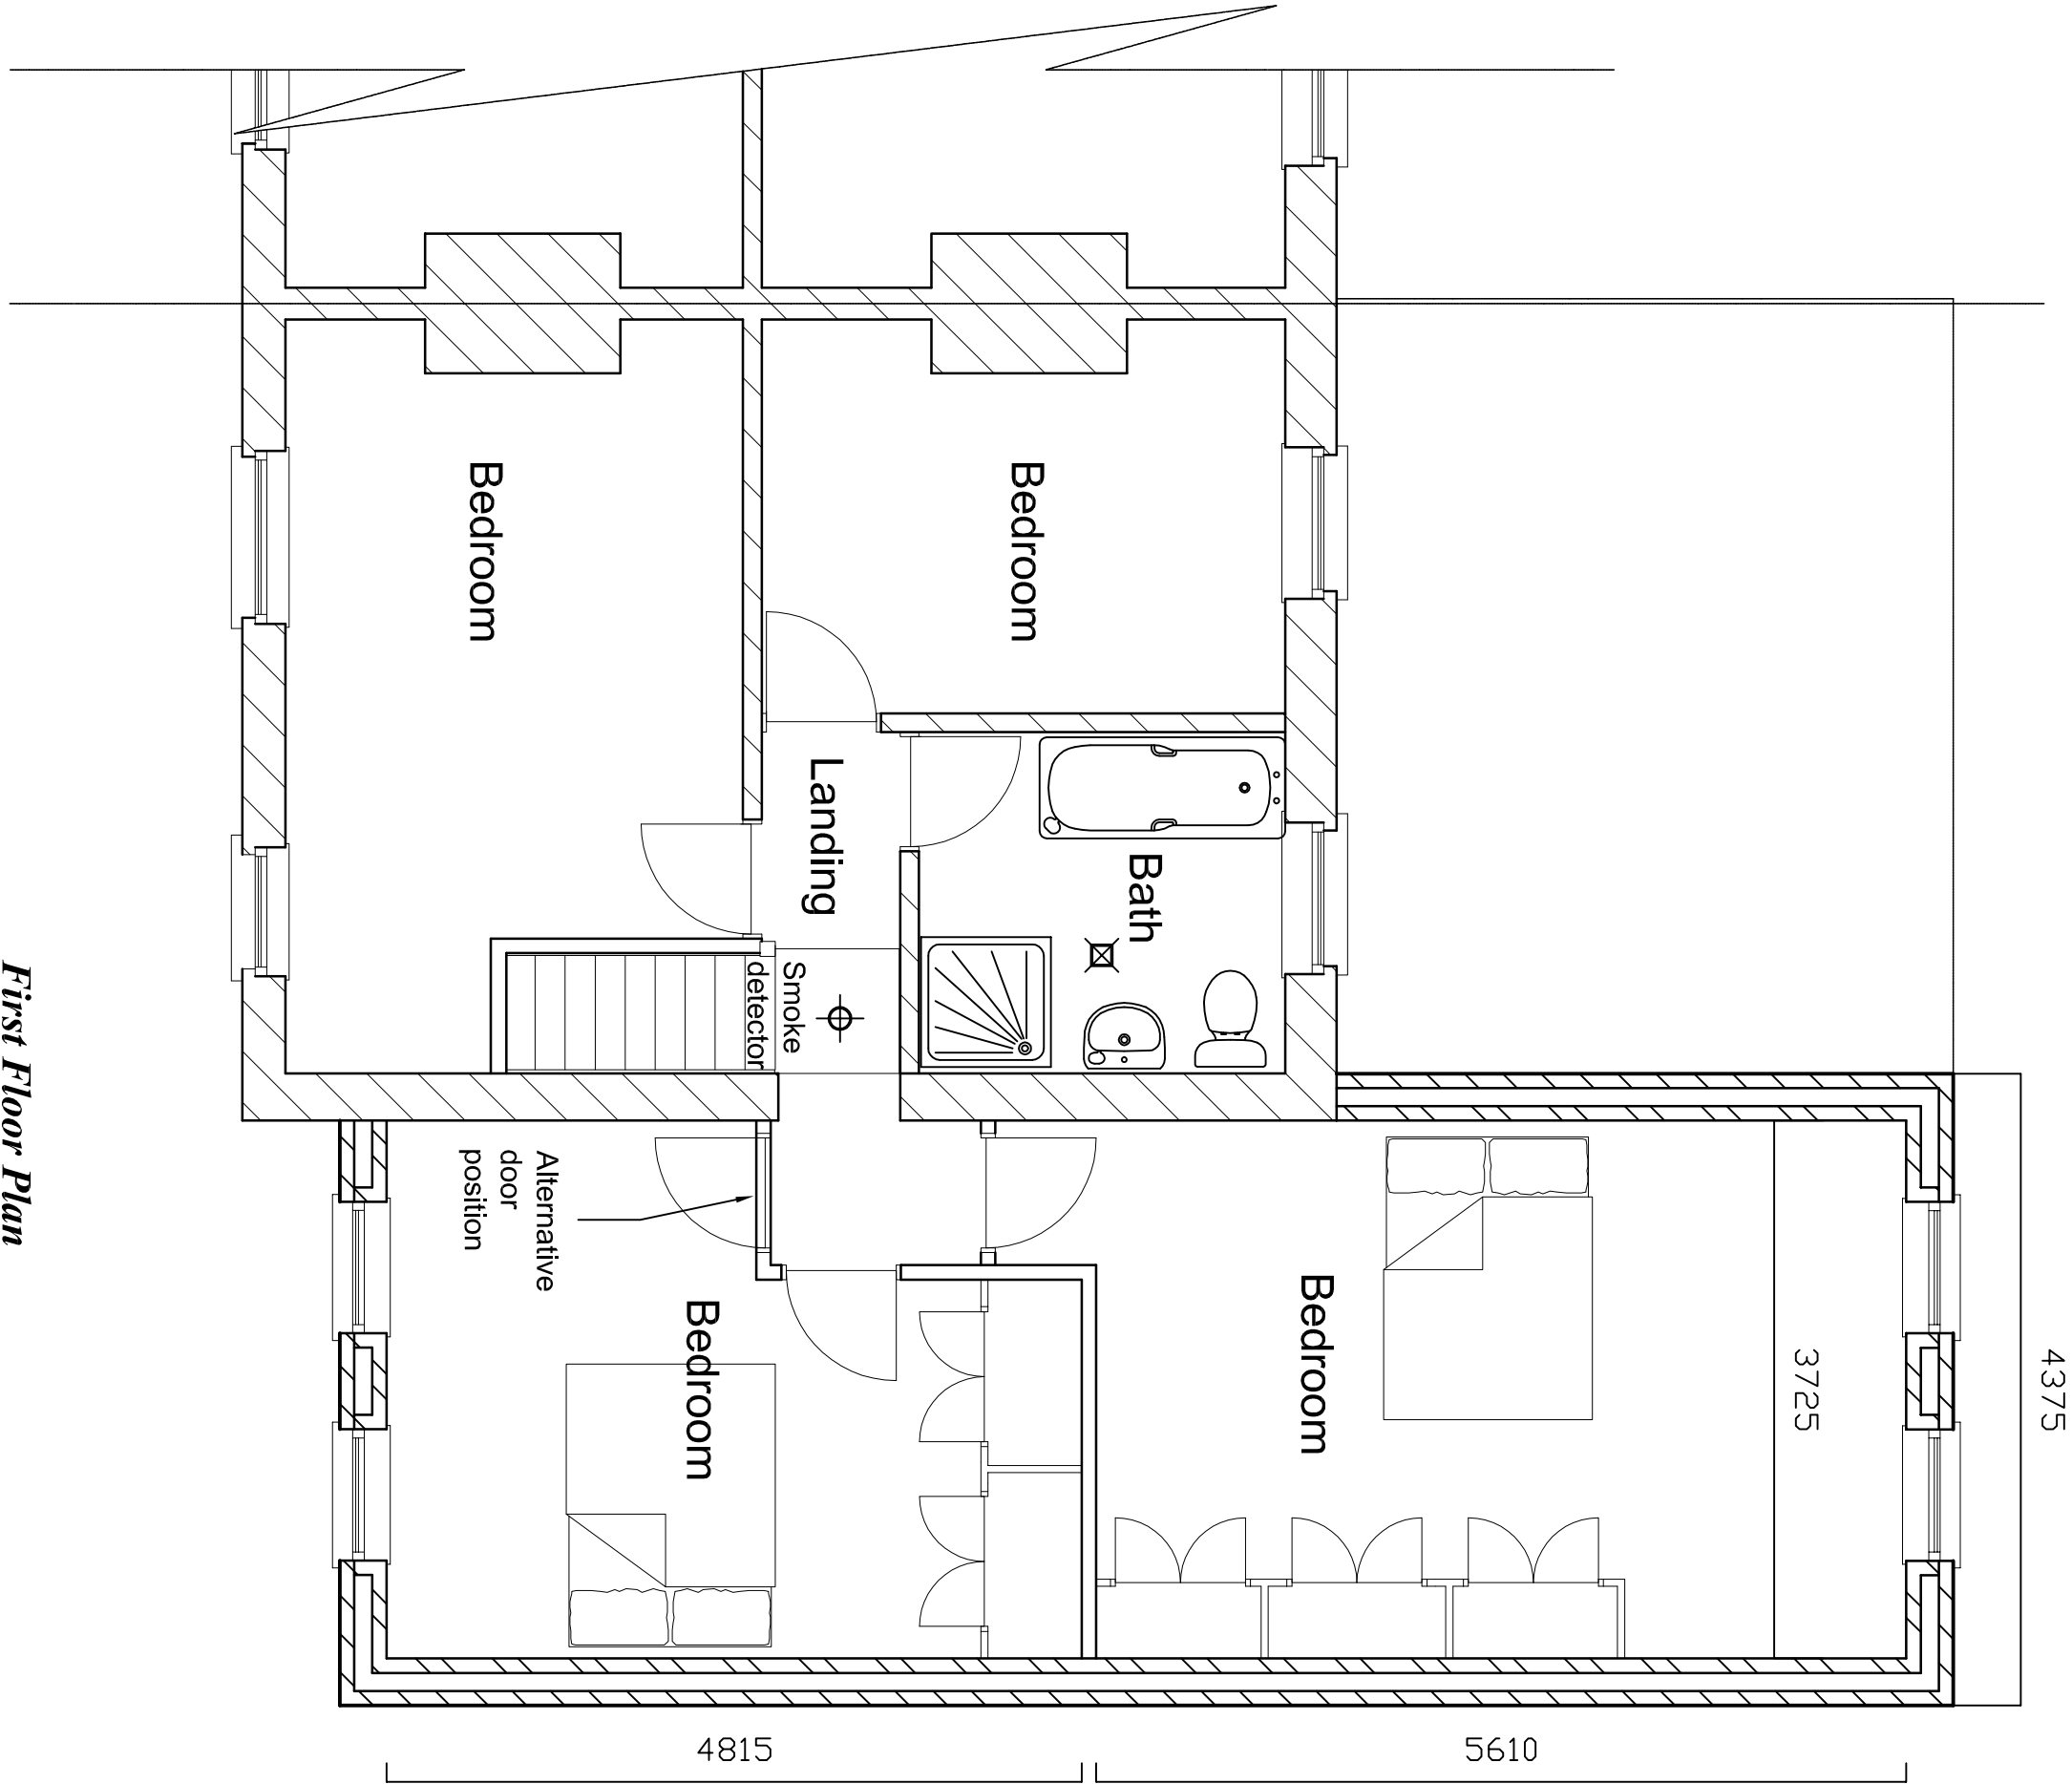
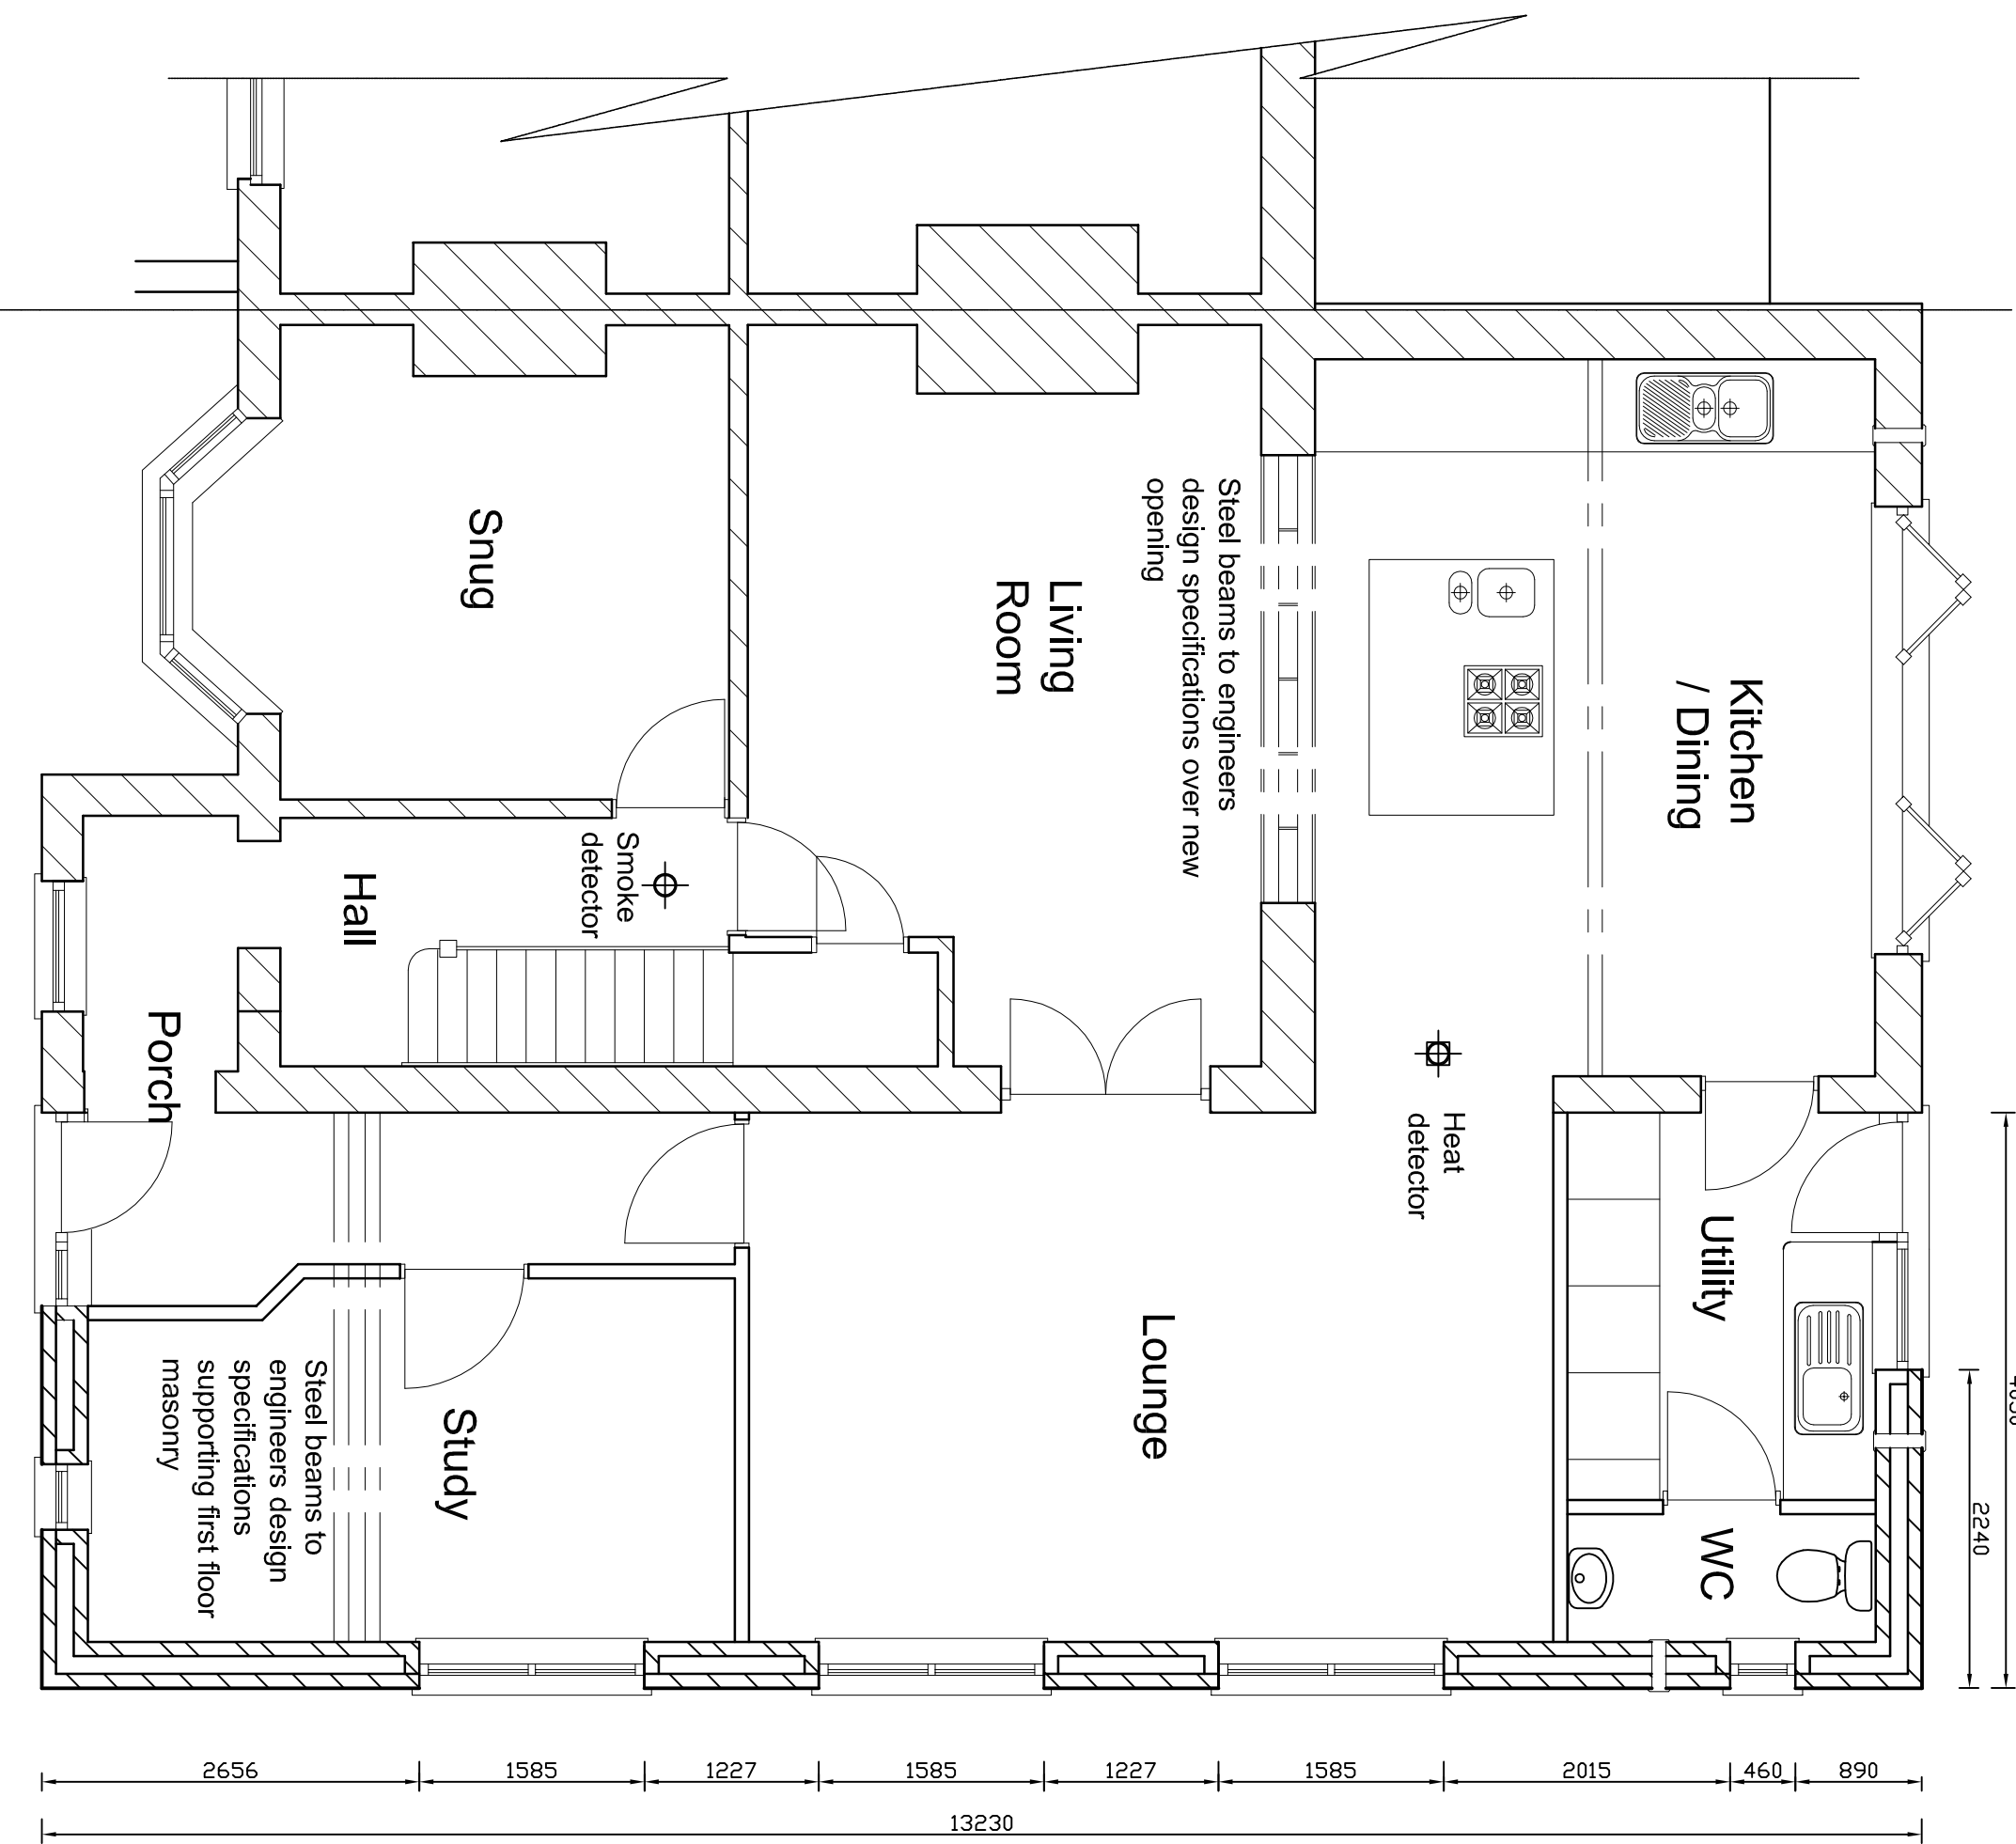



EXISTING

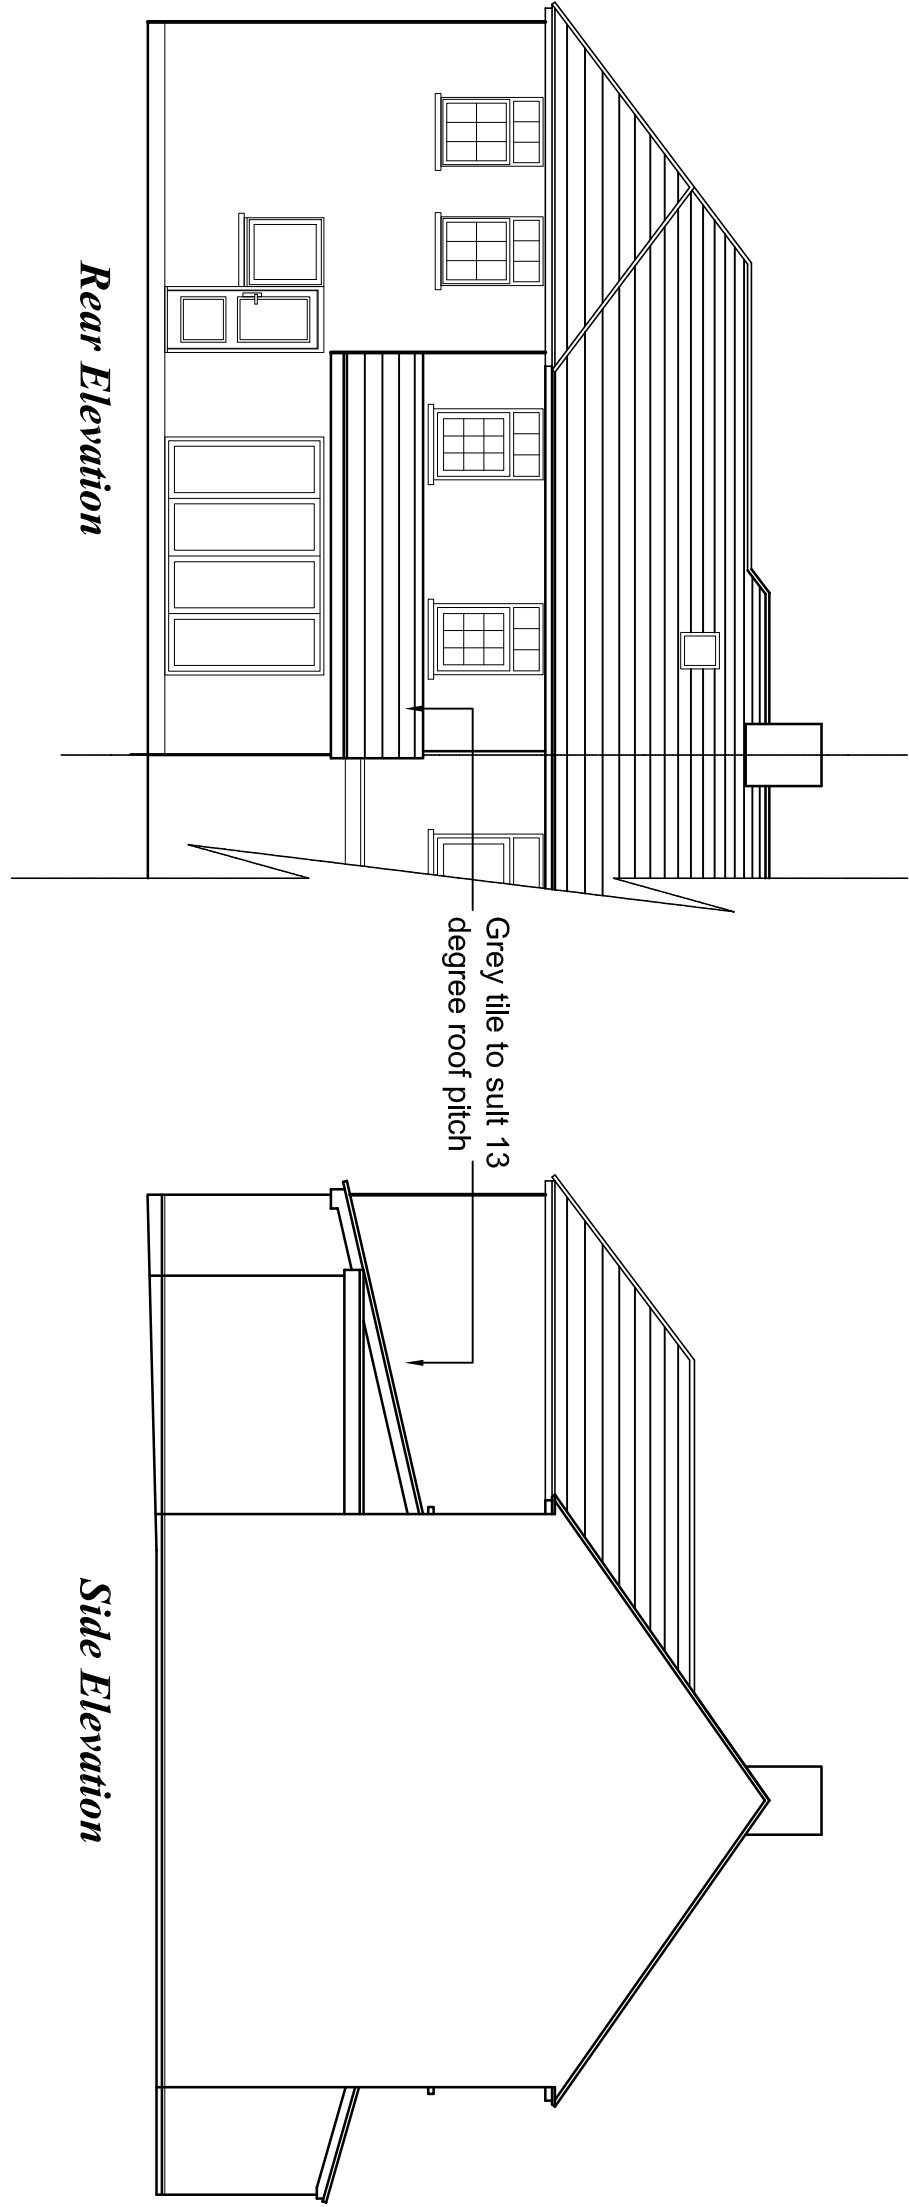

PROPOSED

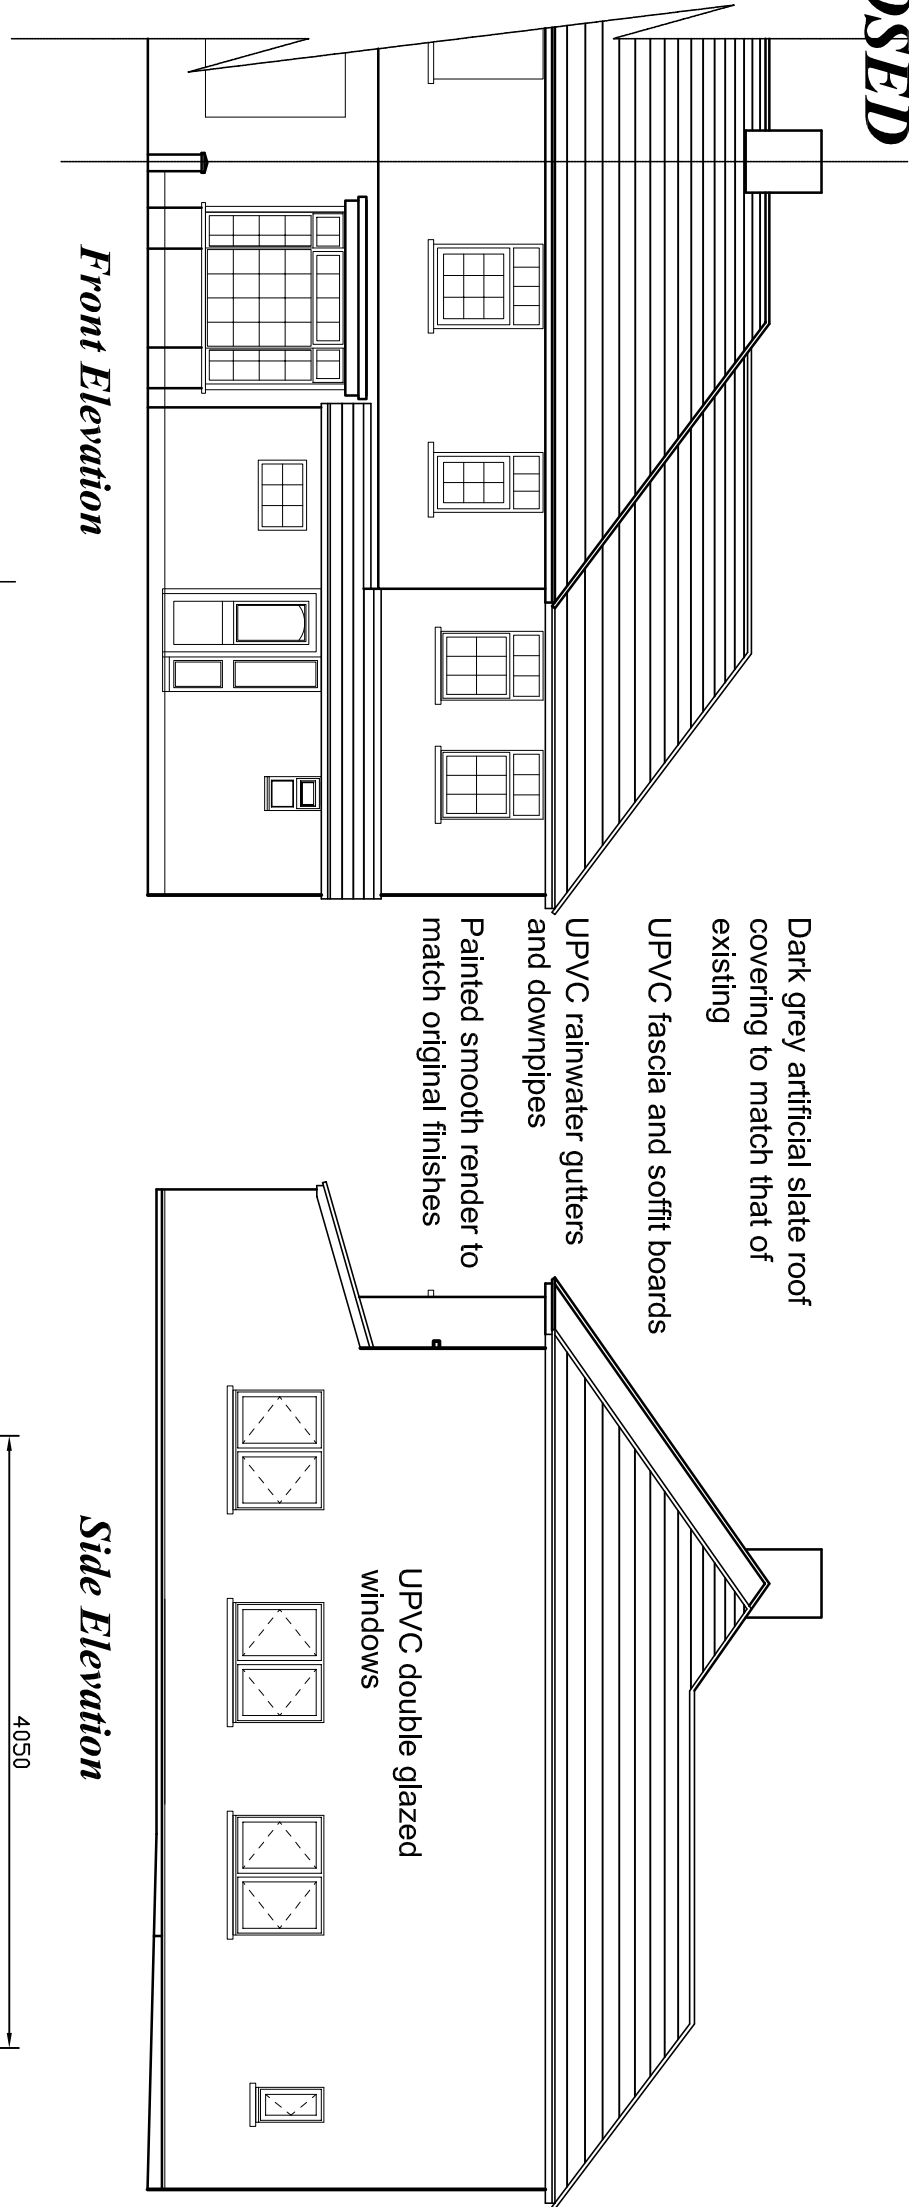

Block Plan
@ 1 :: 200

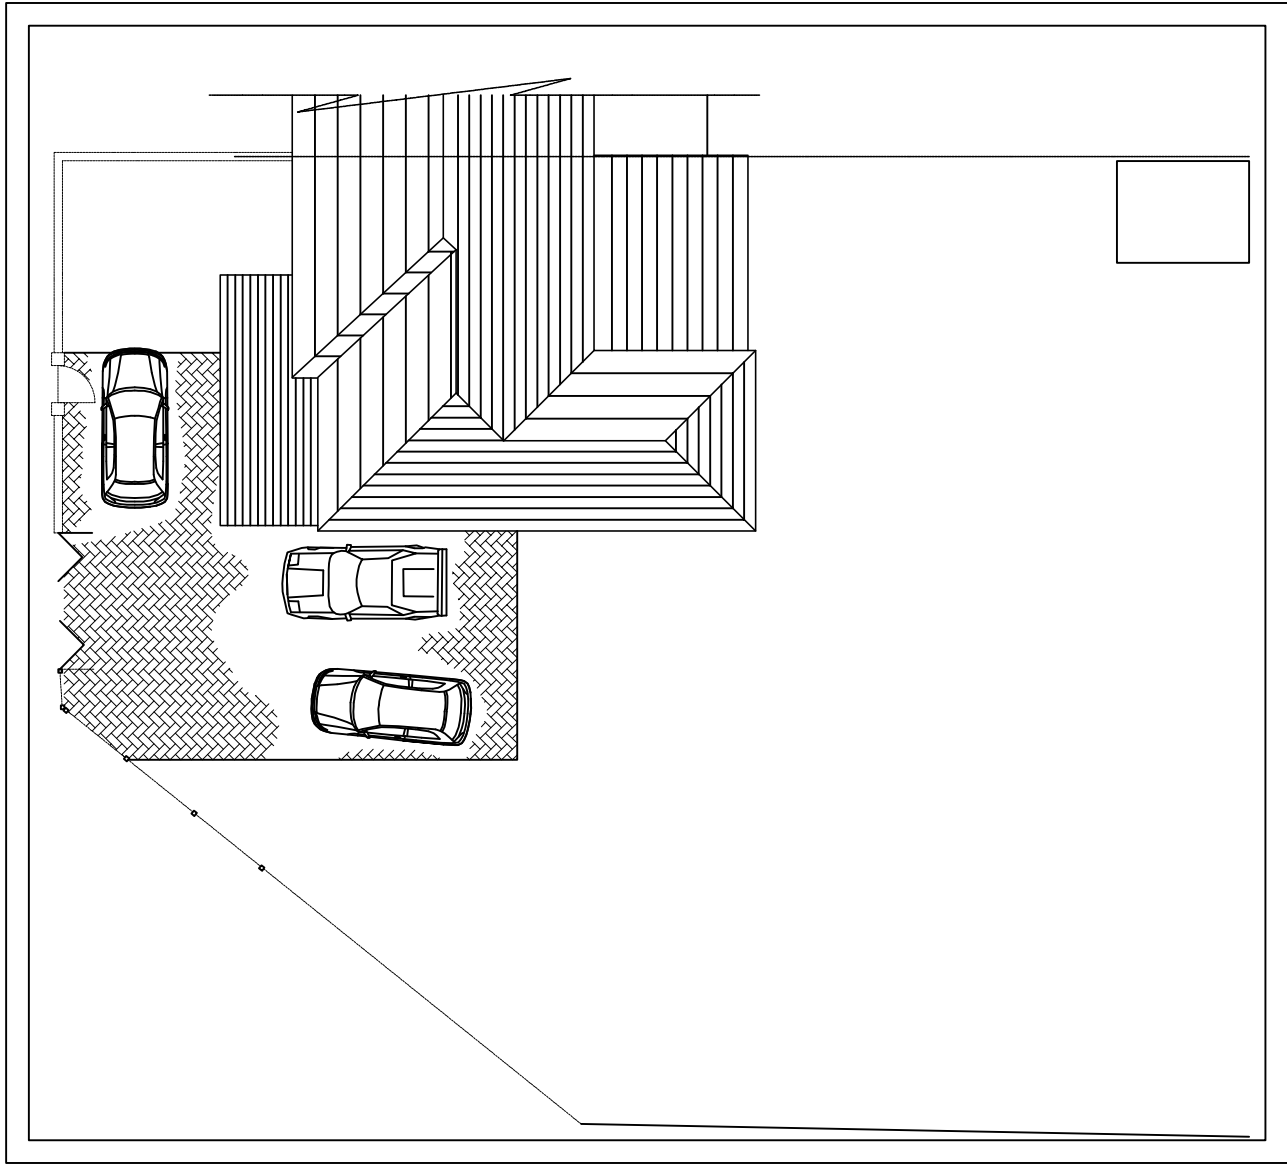

Ground Floor Plan

First Floor Plan

Ground Floor Plan

First Floor Plan

Two storey side extension and internal alterations
@ 8 Nant Y Gleisiad
Resolven
SA11 4AL

Client: Mr & Mrs G R Williams
4 Brecon Terrace
Din, Banged
CF81 9HB

Tel: 01417935247
Email: gswilliams36@gmail.com

Drawing: Existing & Proposed

Revision No:

Drawn: J P :: ACB

Scale: 1/100 :: 1/50

Date: 20.01.2021

Approved: