



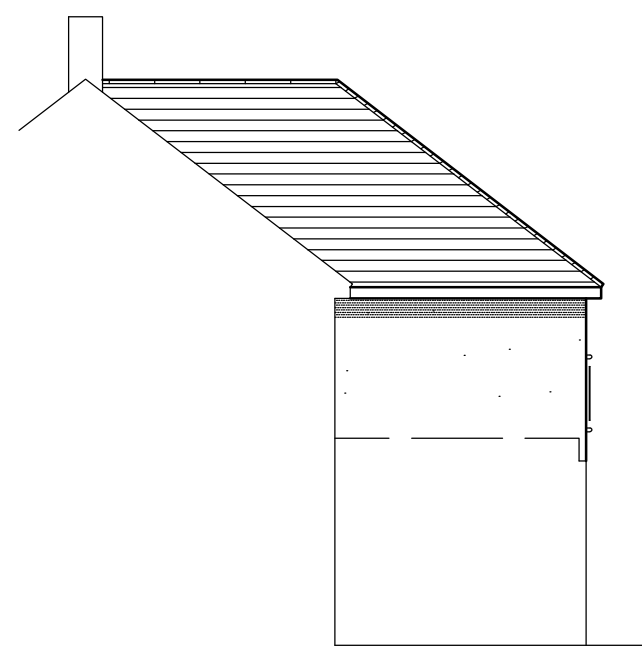


PROPOSED SIDE ELEVATION

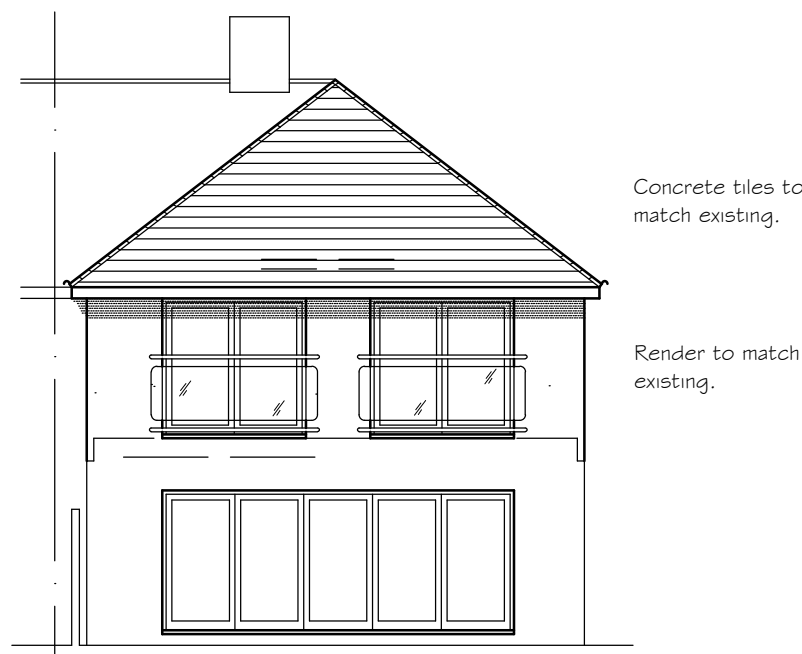


PROPOSED REAR ELEVATION



PROPOSED SIDE ELEVATION

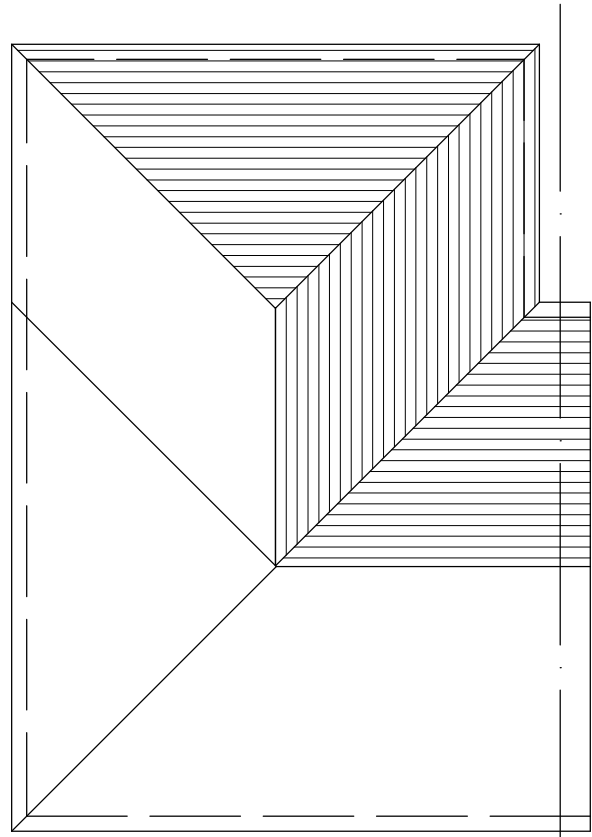


PROPOSED ROOF PLAN

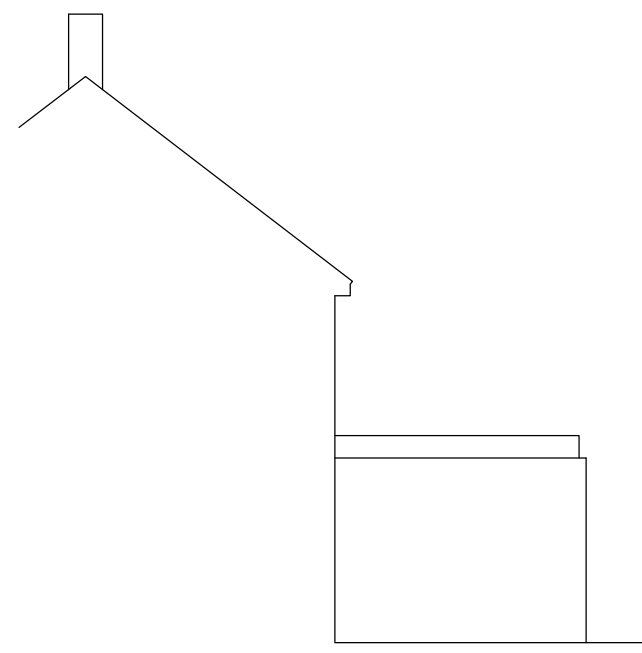


EXISTING SIDE ELEVATION




EXISTING REAR ELEVATION

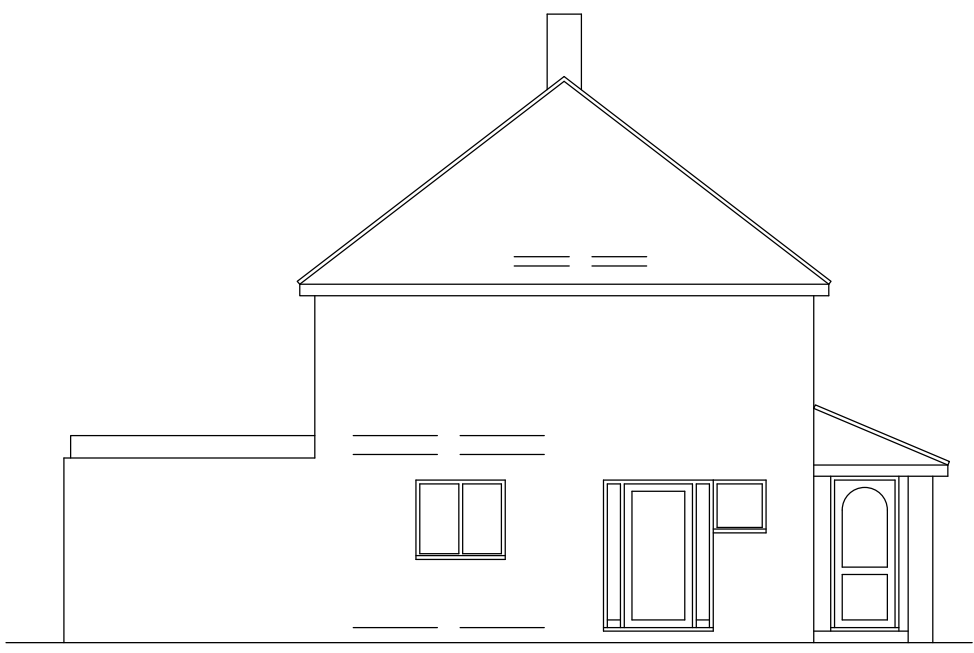


EXISTING SIDE ELEVATION

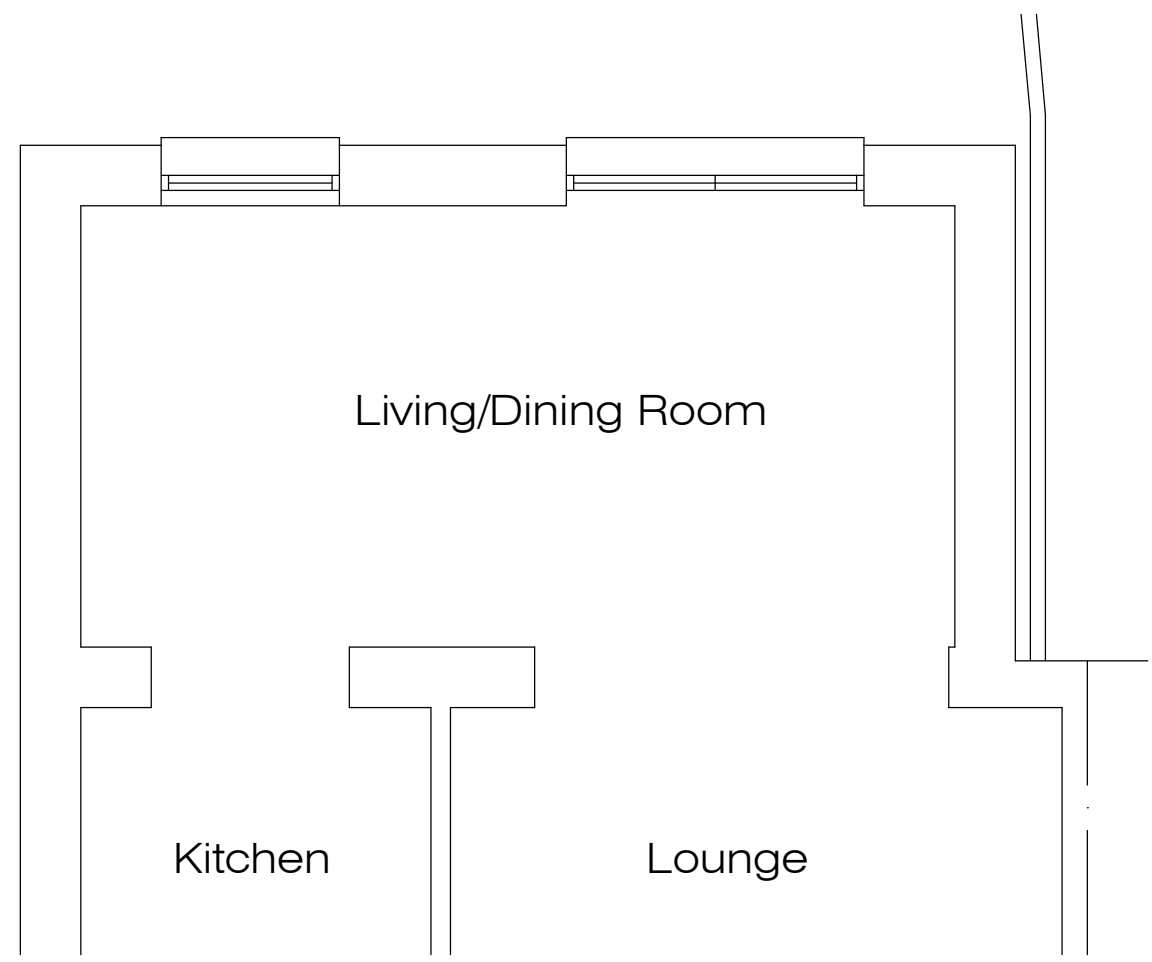


EXISTING PART GROUND FLOOR PLAN

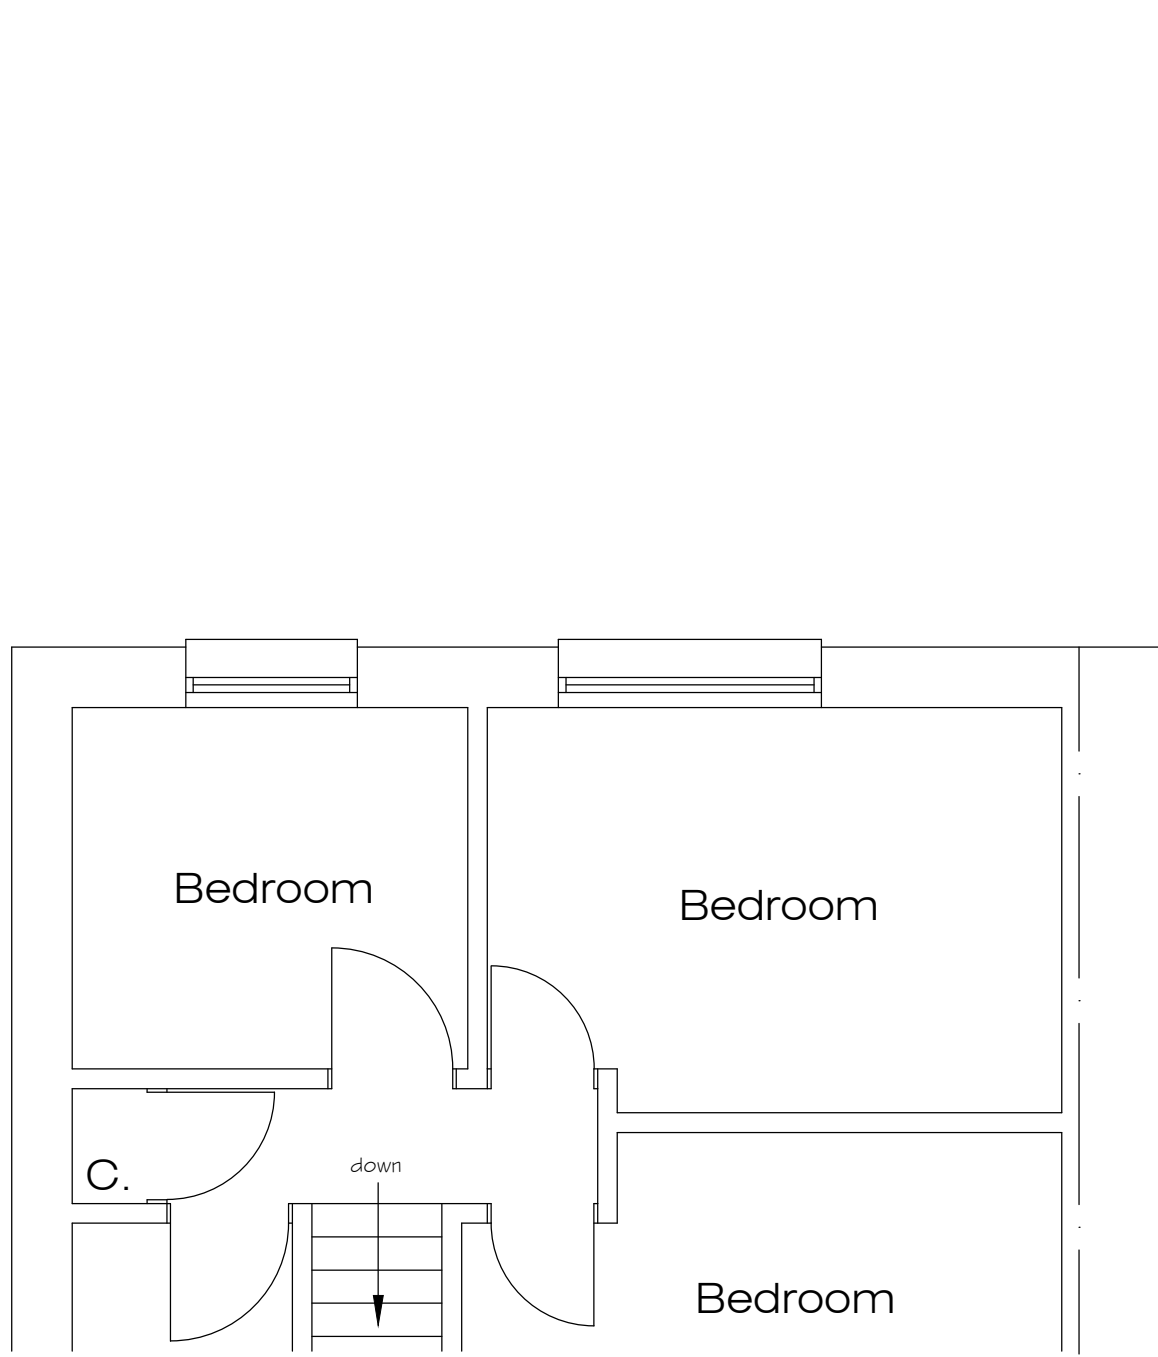

EXISTING PART FIRST FLOOR PLAN

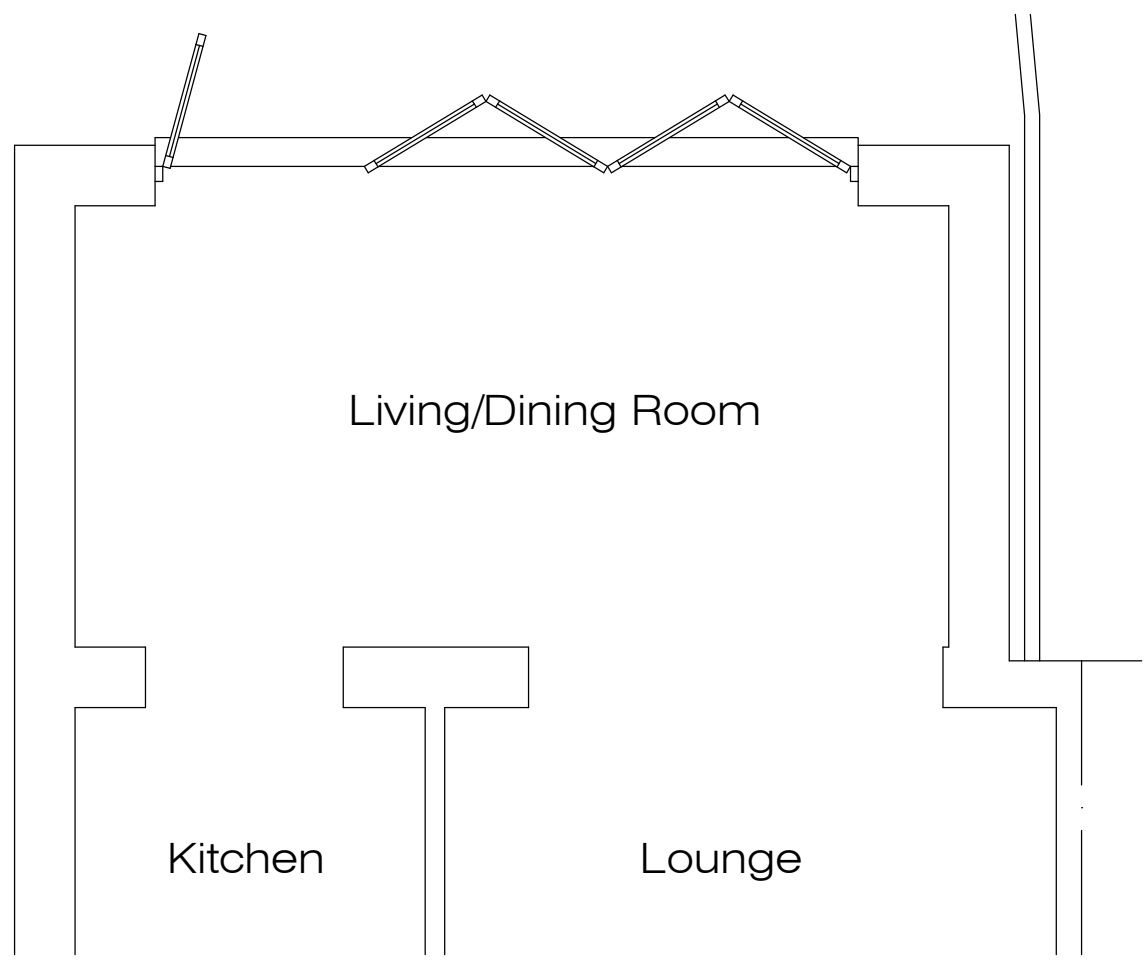

PROPOSED PART GROUND FLOOR PLAN

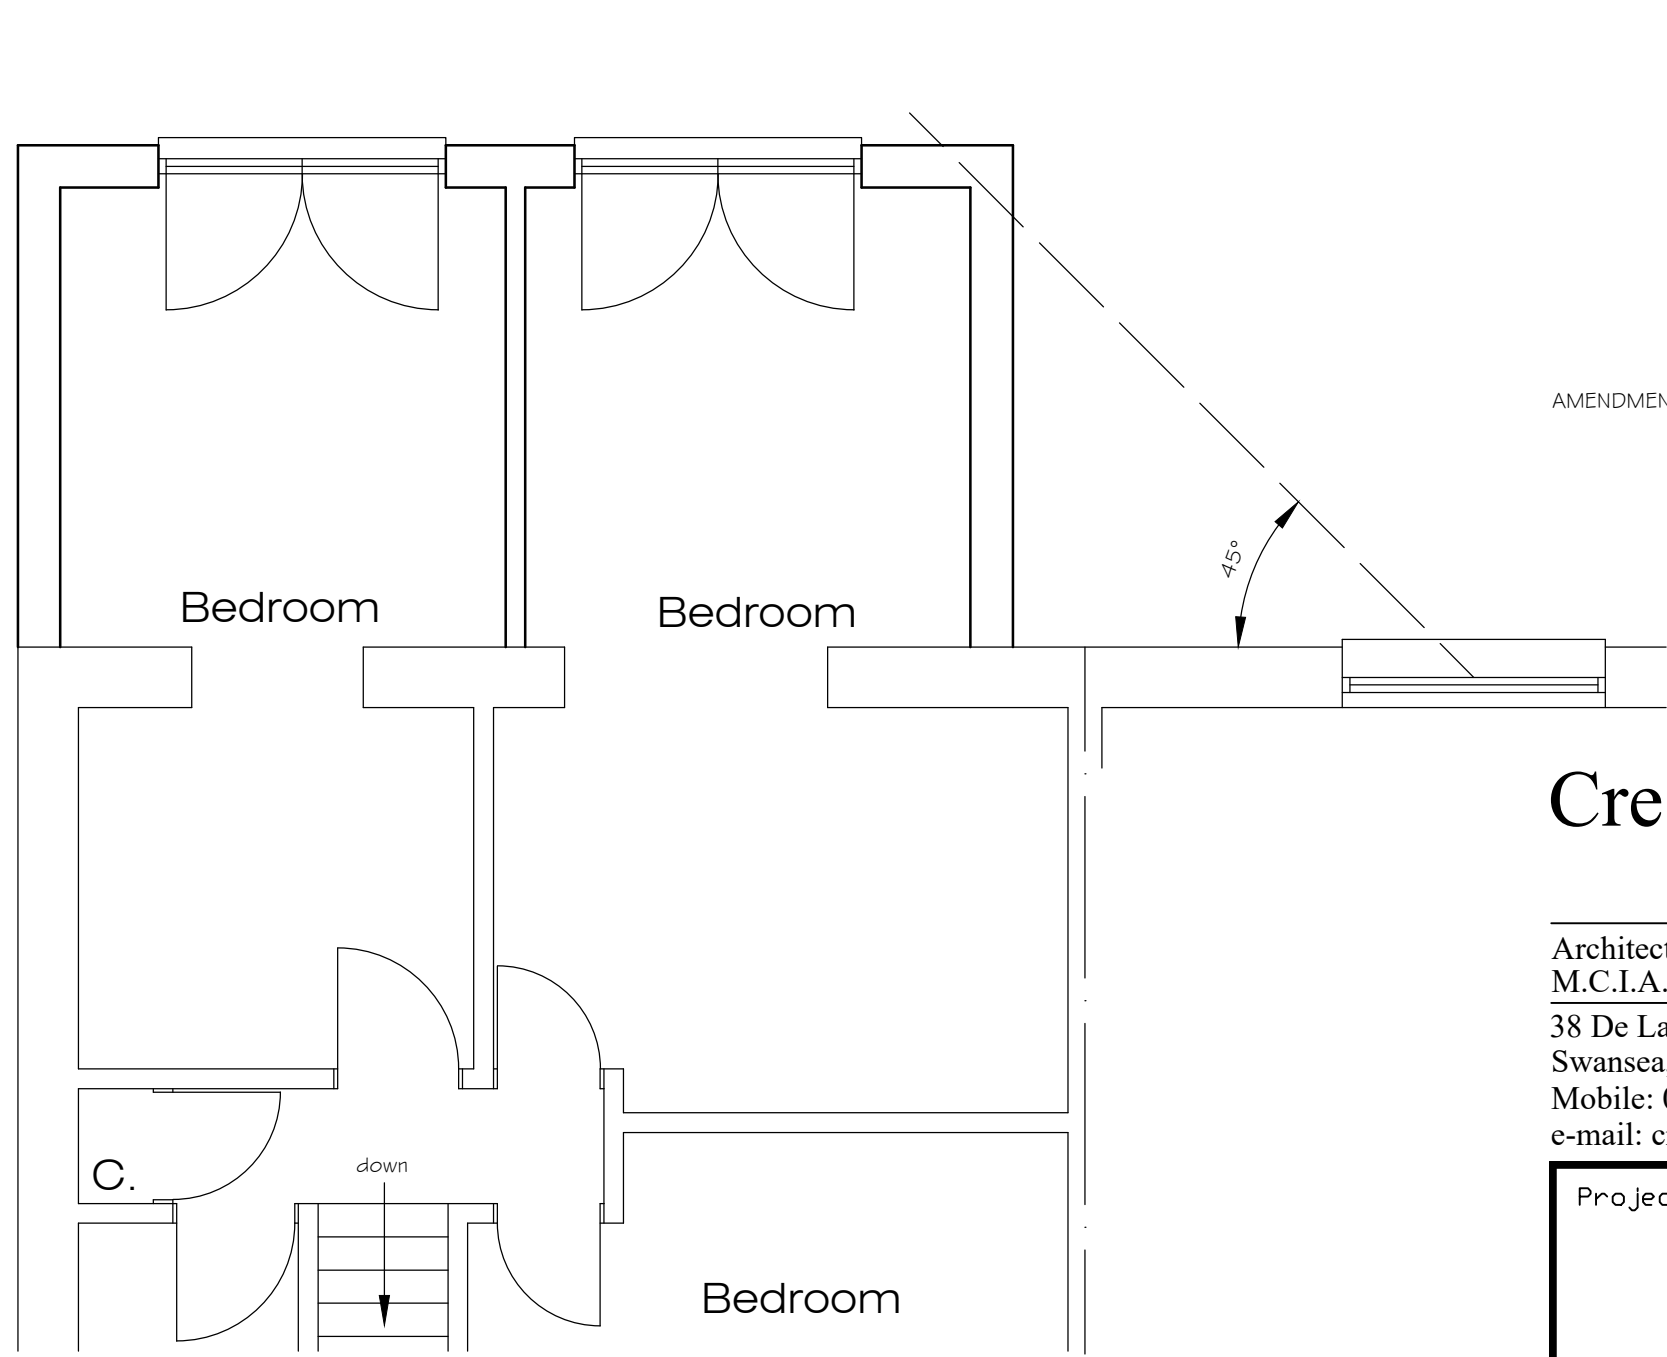

PROPOSED PART FIRST FLOOR PLAN

AMENDMENTS: Roof plan added AF 22/1/21.

Crescent
Architectural

Architectural Design & Services
M.C.I.A.T.
38 De La Beche Road, Sketty,
Swansea, SA2 9AR.
Mobile: 07818 067467
e-mail: crescent3000@aol.com

Project	
Proposed Extension at 13 Pier Way, Port Talbot, SA12 7NR.	
Description	
PLANNING DRAWING	
Scale 1/50 & 1/100 @ A1.	Date January 2021
Drawn	Checked
Drawing No. PH21/2/1 A	

