



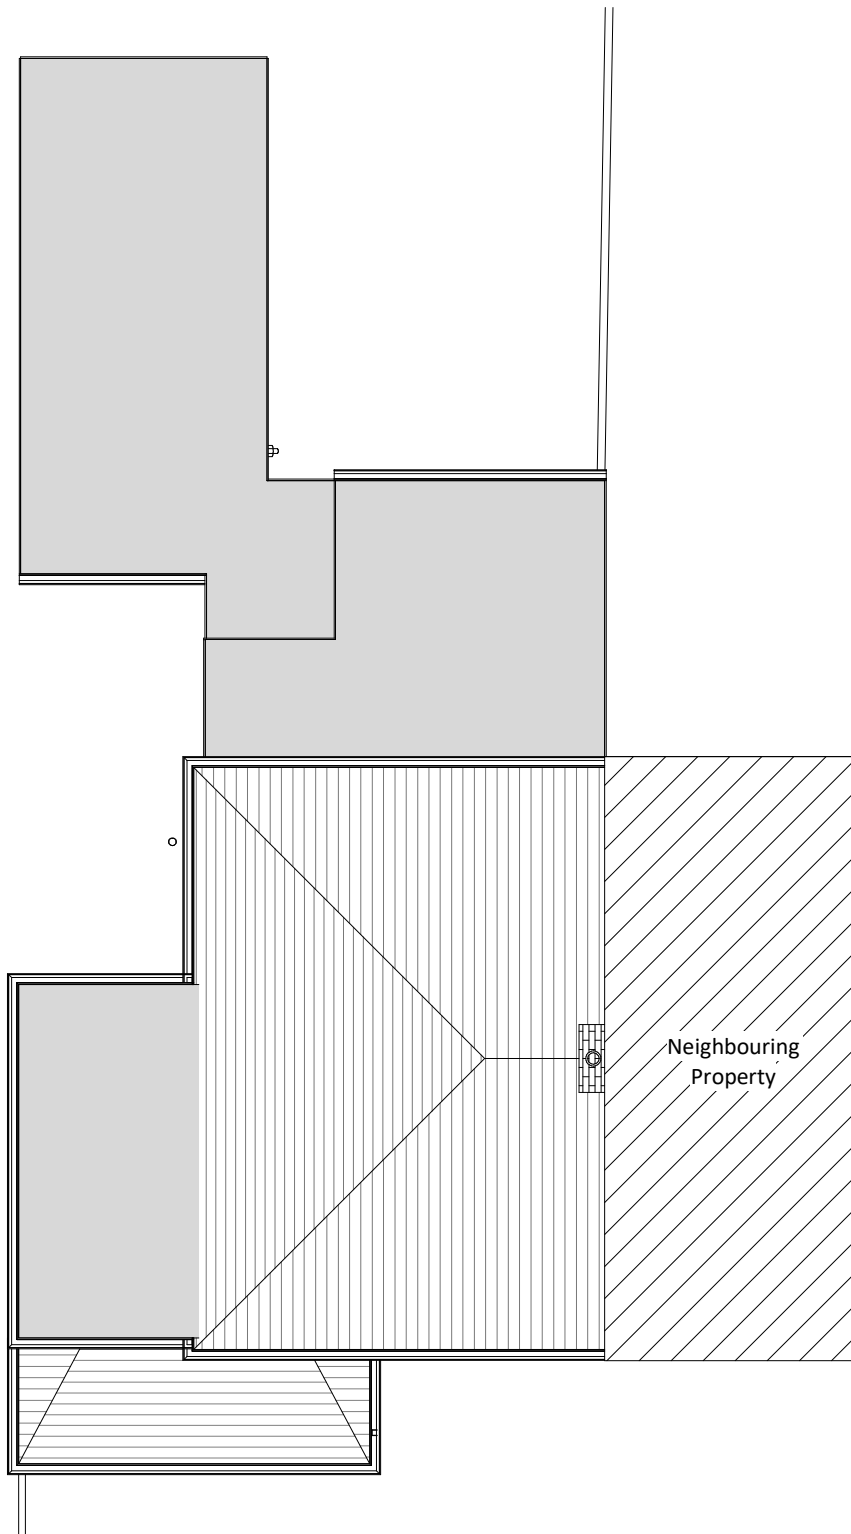

Existing Roof Plan

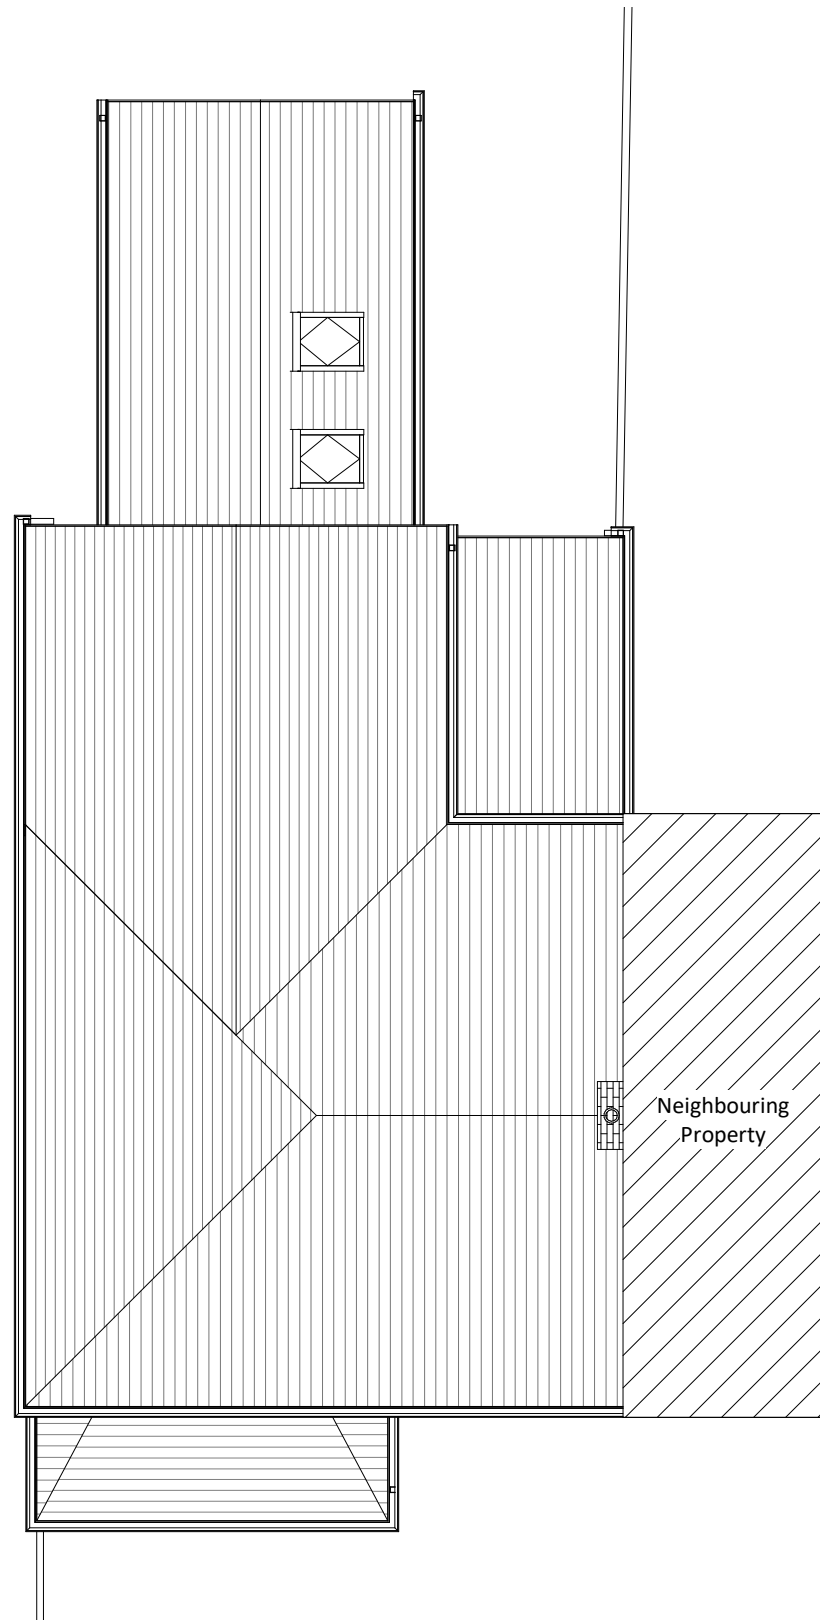

Proposed Roof Plan



darkin
architects

drawing on
experience

www.darkinarchitects.com

CARDIFF 02921 197 196
LLANELLI 01554 778 730
NEATH 01639 383 000

info@darkinarchitects.com

RIBA 

Chartered Practice

THIS DRAWING IS THE COPYRIGHT OF DARKIN ARCHITECTS AND MAY NOT BE COPIED, ALTERED OR REPRODUCED IN ANY FORM OR PASSED TO A THIRD PARTY WITHOUT THEIR CONSENT. DIMENSIONS MUST BE CHECKED AND VERIFIED ON SITE AND ANY DISCREPANCIES SHOULD BE REPORTED TO THE ARCHITECT. THIS DRAWING MUST NOT BE SCALED AND SHOULD BE READ IN CONJUNCTION WITH ALL OTHER CONSULTANT'S DRAWINGS. IF IN DOUBT ASK FOR CONFIRMATION.

No.	Description	By	Date
A	North Arrow Added	SJC	21/01/2021

CLIENT

Richard Teesdale

PROJECT

Domestic Extension

PROJECT ADDRESS

14 Albion Road
Baglan, SA12 8BY

DRAWING TITLE

Existing & Proposed Roof Plans

DRAWN BY	CHECKED BY	© Copyright Darkin Architects 2020
SJC	DLD	
PROJECT REF	SCALE	PAPER SIZE
RH443	1 : 100	A3
DRAWING	REVISION	DATE
104	A	12/01/21