

NOTES:
THIS DRAWING IS COPYRIGHT.
DO NOT SCALE FROM THIS DRAWING.
WORK TO FIGURED DIMENSIONS ONLY.
CHECK ALL DIMENSIONS ON SITE.
ANY DISCREPANCIES TO BE NOTIFIED
TO THE ARCHITECT.

NOTES:
DRAWINGS HAVE BEEN PRODUCED FOR
PLANNING AND BUILDING REGULATIONS
PURPOSES ONLY. THE CONSTRUCTION
(DESIGN AND MANAGEMENT) REGULATIONS
2015 (CDM) IS THE RESPONSIBILITY OF
THE CLIENT/ CONTRACTOR UNLESS
OTHERWISE AGREED IN WRITING.

DRAFT

-	-		-

REVISIONS



**THE STABLES, THE ESTATES OFFICE, 25-26
GOLD TOPS, NEWPORT, NP20 4PG
PHONE: 01633 744144
EMAIL: admin@ra-architects.co.uk**

**RICHARD ANDREWS ARCHITECTS LTD,
REGISTERED IN ENGLAND & WALES NO. 0274171.
REGISTERED OFFICE: COMPANIES HOUSE, CROWN WAY, CARDIFF, CF14 3UZ**


www.ra-architects.co.uk

Job 11-13 YSGUTHAN ROAD
PORT TALBOT
SA12 6LY

Drawing PROPOSED SITE PLAN

Number R588-11 A3

Scale	Date	Drawn	Checked
1:100	01/21	MB	RA

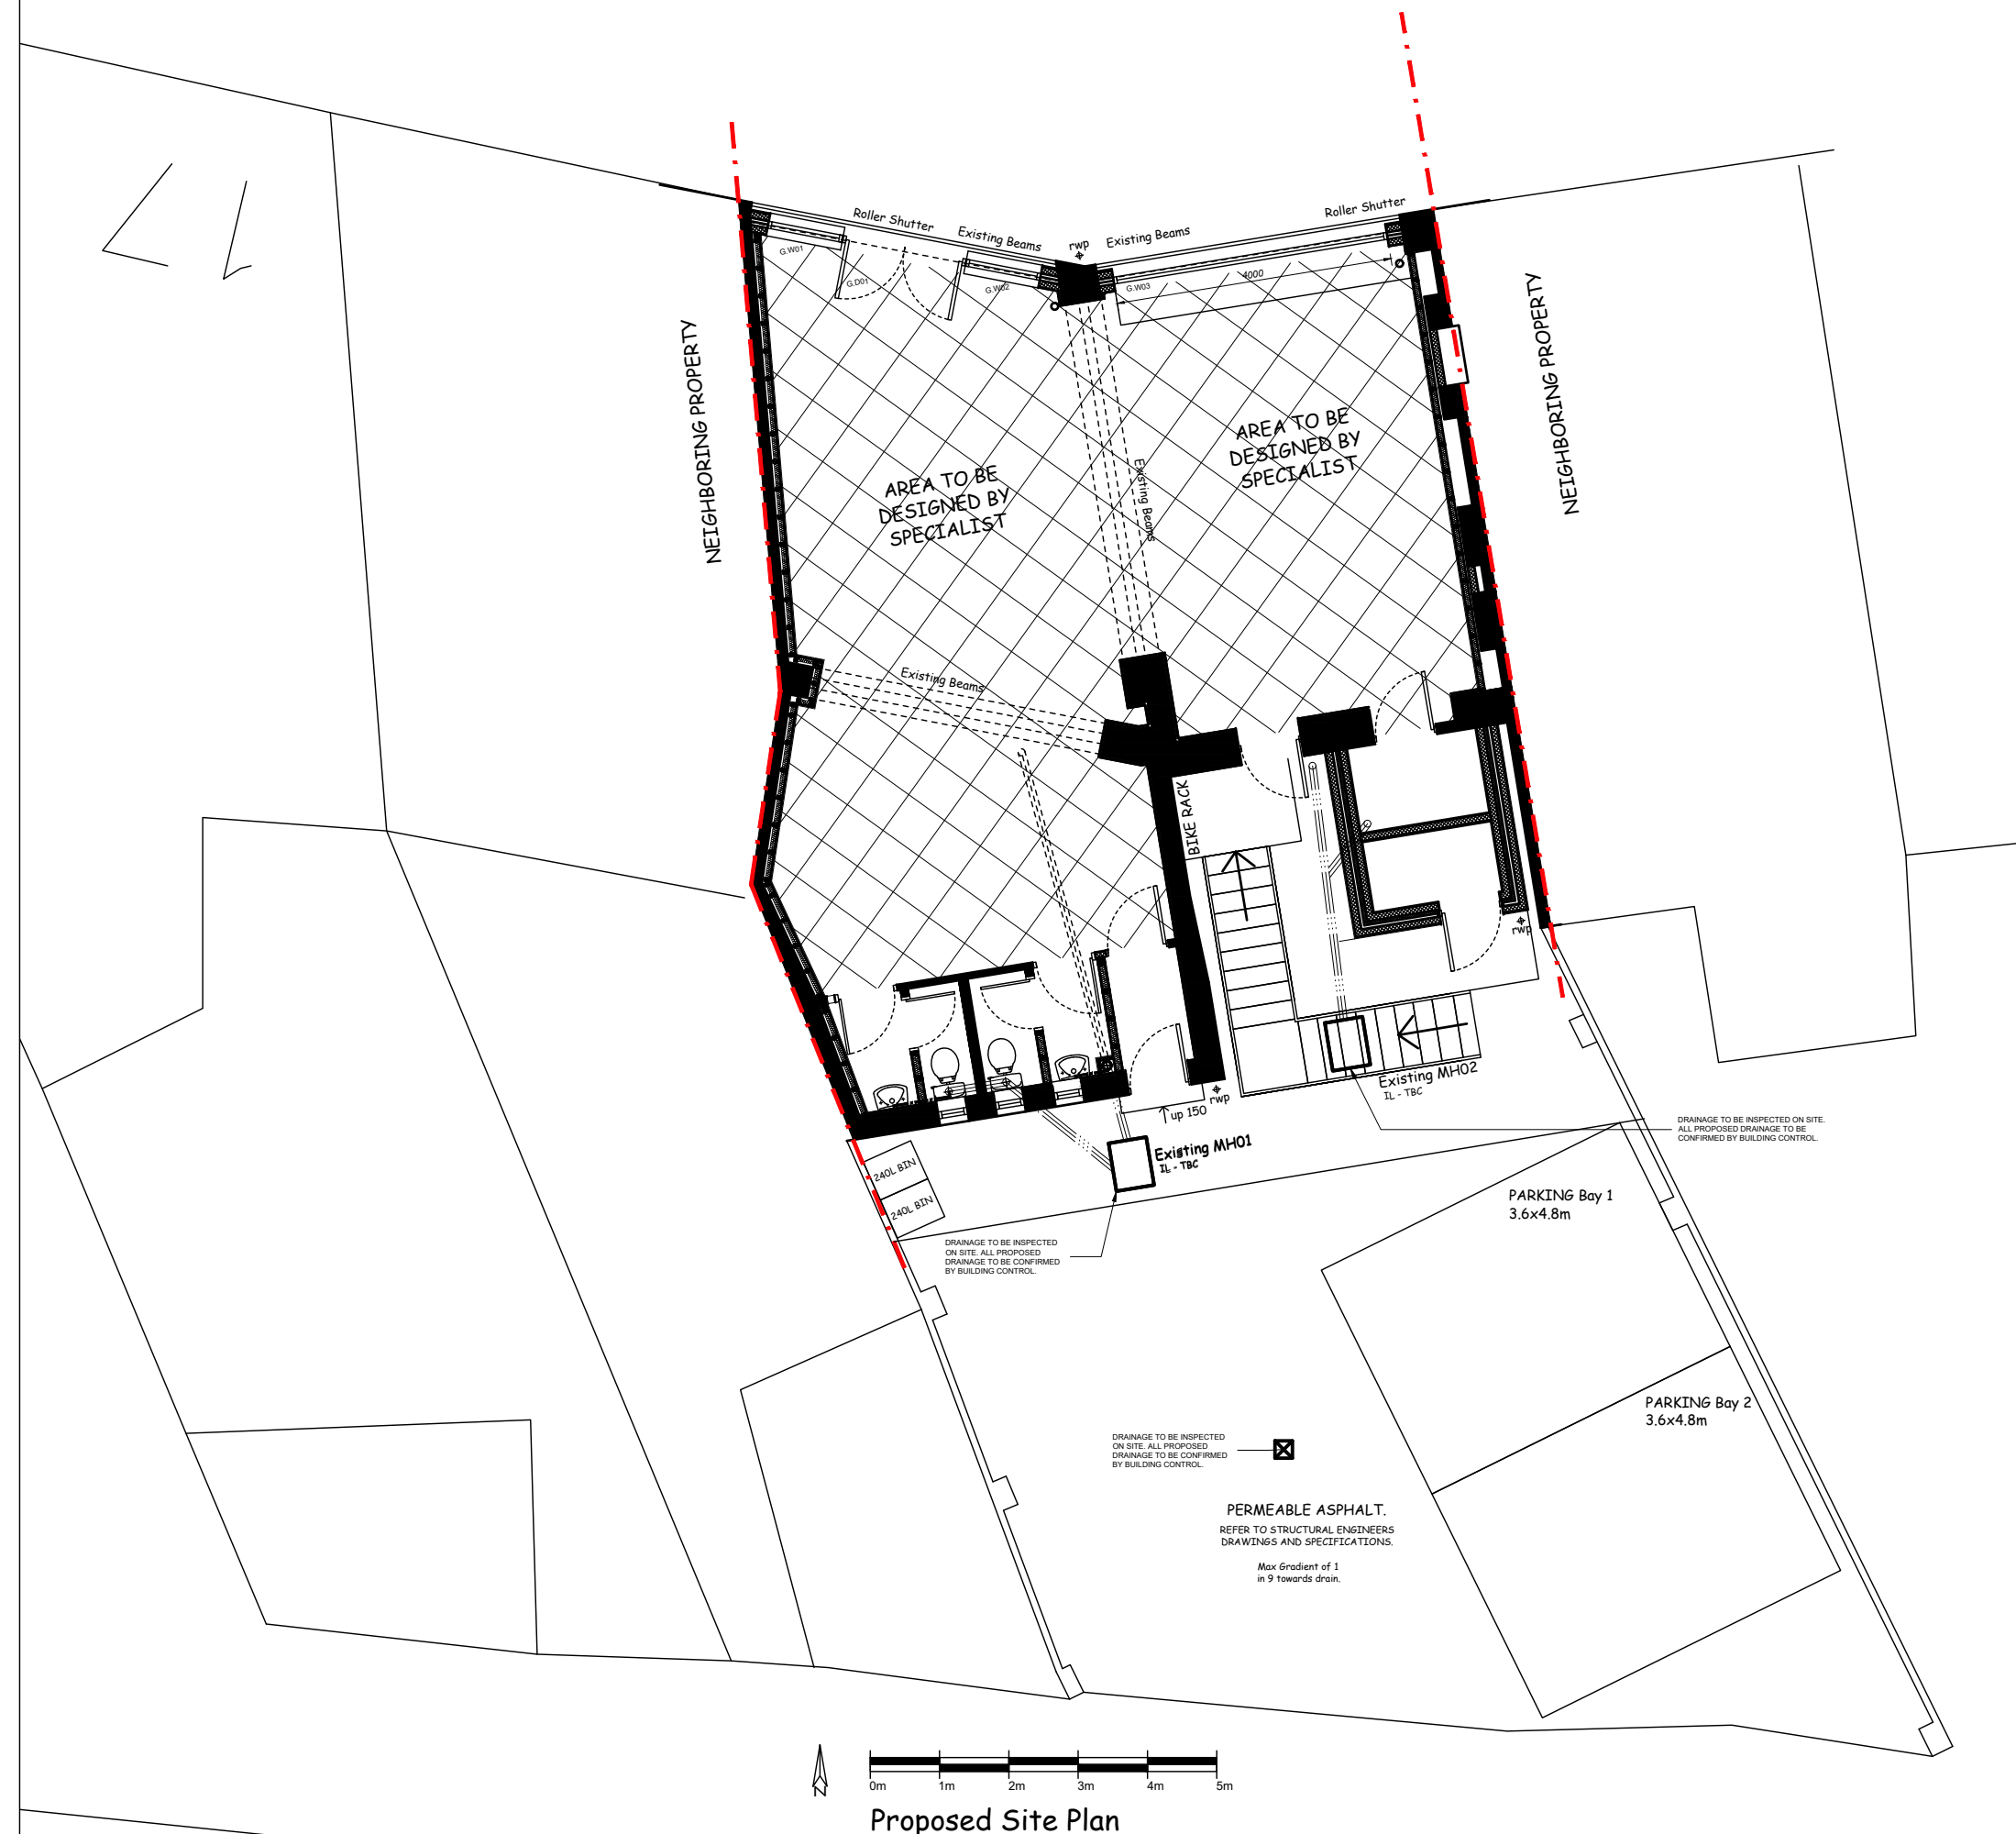

Proposed Site Plan