


REVISIONS

Rev: A 12/01 Client Update  
Rev: B 23/01 Updated for Planning

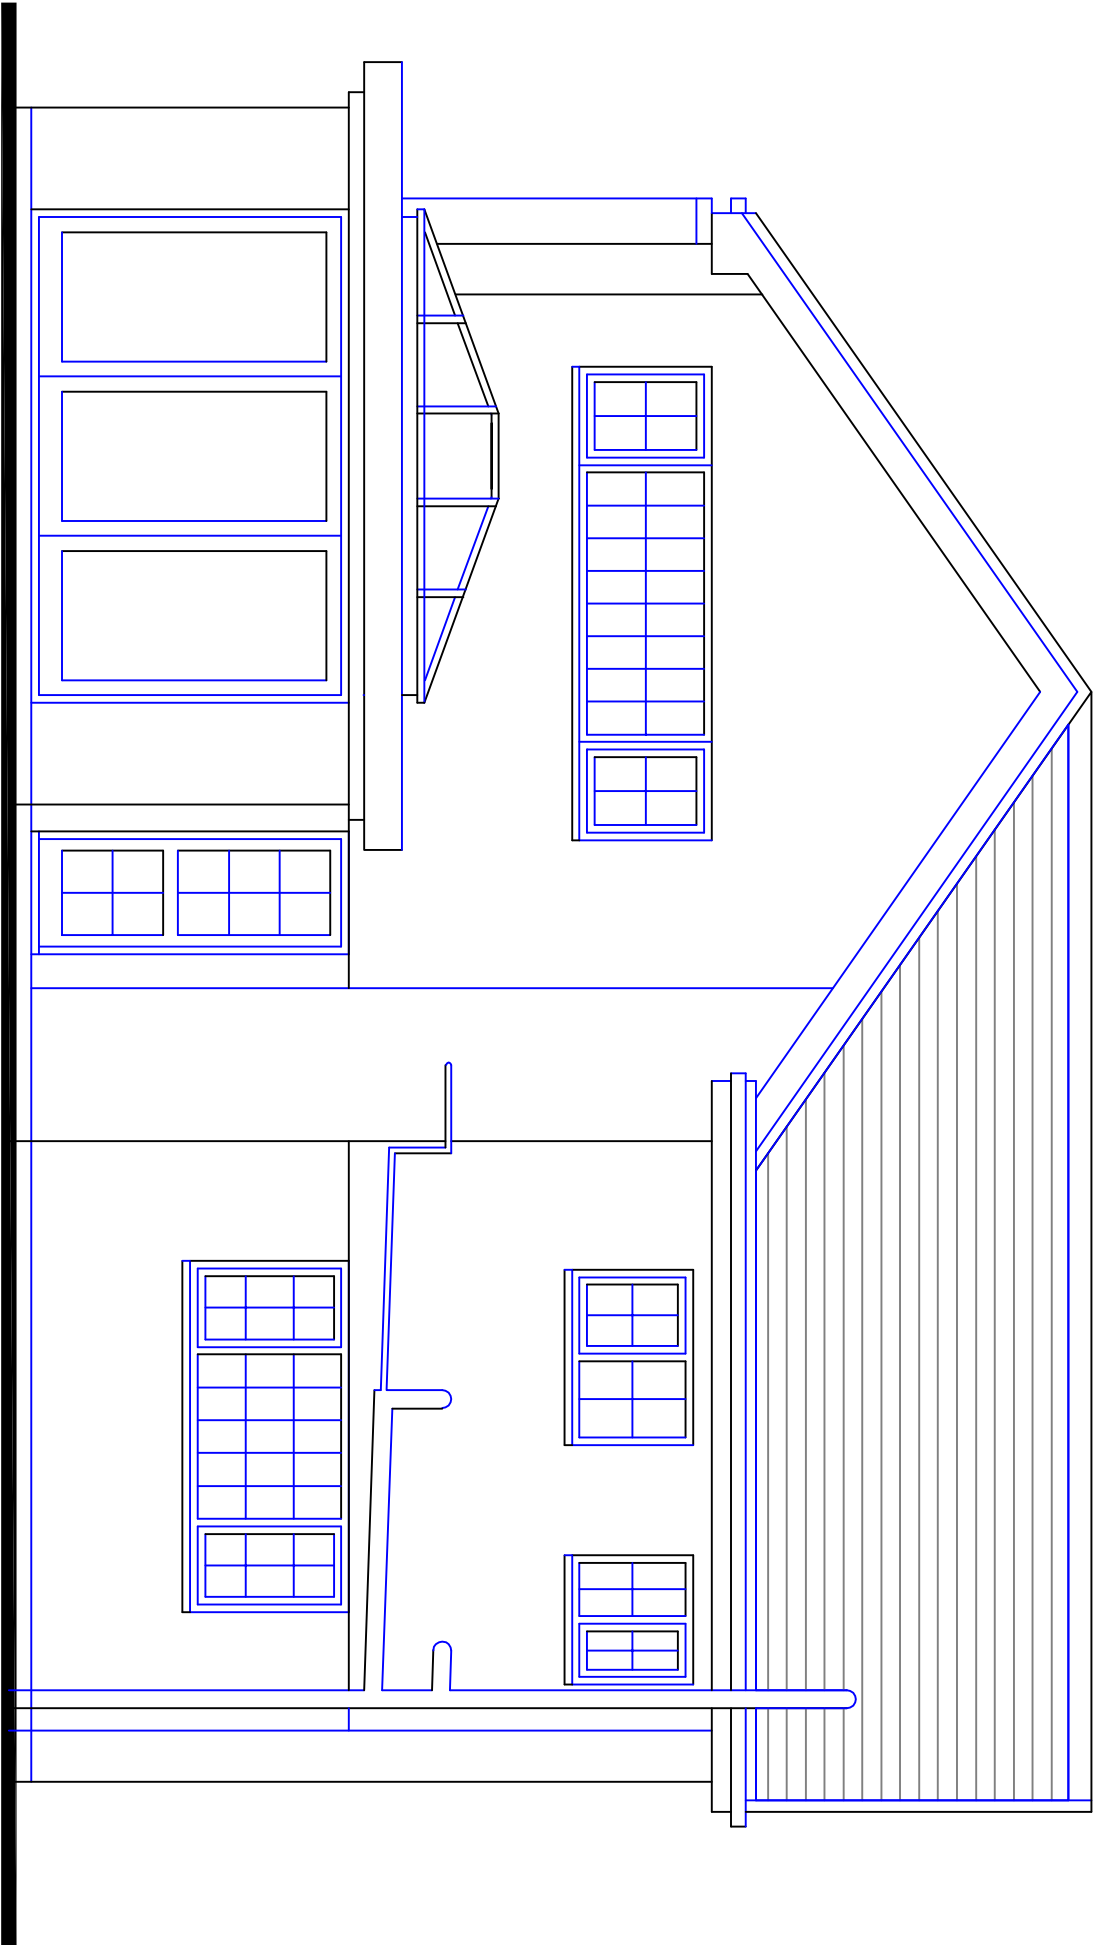

Existing Roof finished in brown precast concrete profile tiles with half round ridge tiles and white UPVC dry verges, Fascias, soffits and rainwater goods all white UPVC sections.

Exposed drainage pipework in white pipework.

Existing windows and doors white UPVC units with double glazed, 'lead' pattern panes. Units fitted with side and top hung opening lights.

New roof lantern to be grey polyester powder coated aluminium preformed unit on raised plinth with fibre glass roof membrane weatherproofing.

New Sun Lounge external walls to be finished in yellow multi facing brickwork.

Sun Lounge patio doors to be grey polyester powder coated aluminium double glazed bi-folding units.



**ORIEL DESIGN LIMITED**  
Ty Cefn, Rectory Road, Cardiff, CF5 1QL  
tel: 029 2038 8663 email: info@orielarchitects.co.uk  
**PROP. ALTER. & EXT. WORKS**  
**146, MAES TY CANOL,**  
**BAGLAN.**

PROPOSED REAR ELEVATION

DrG. No. 0941/27 | Rev: B | Scale: 1:50@A3 | Date: Dec. 2020  
DO NOT SCALE THIS DRAWING IS COPYRIGHT

Proposed Rear Elevation