



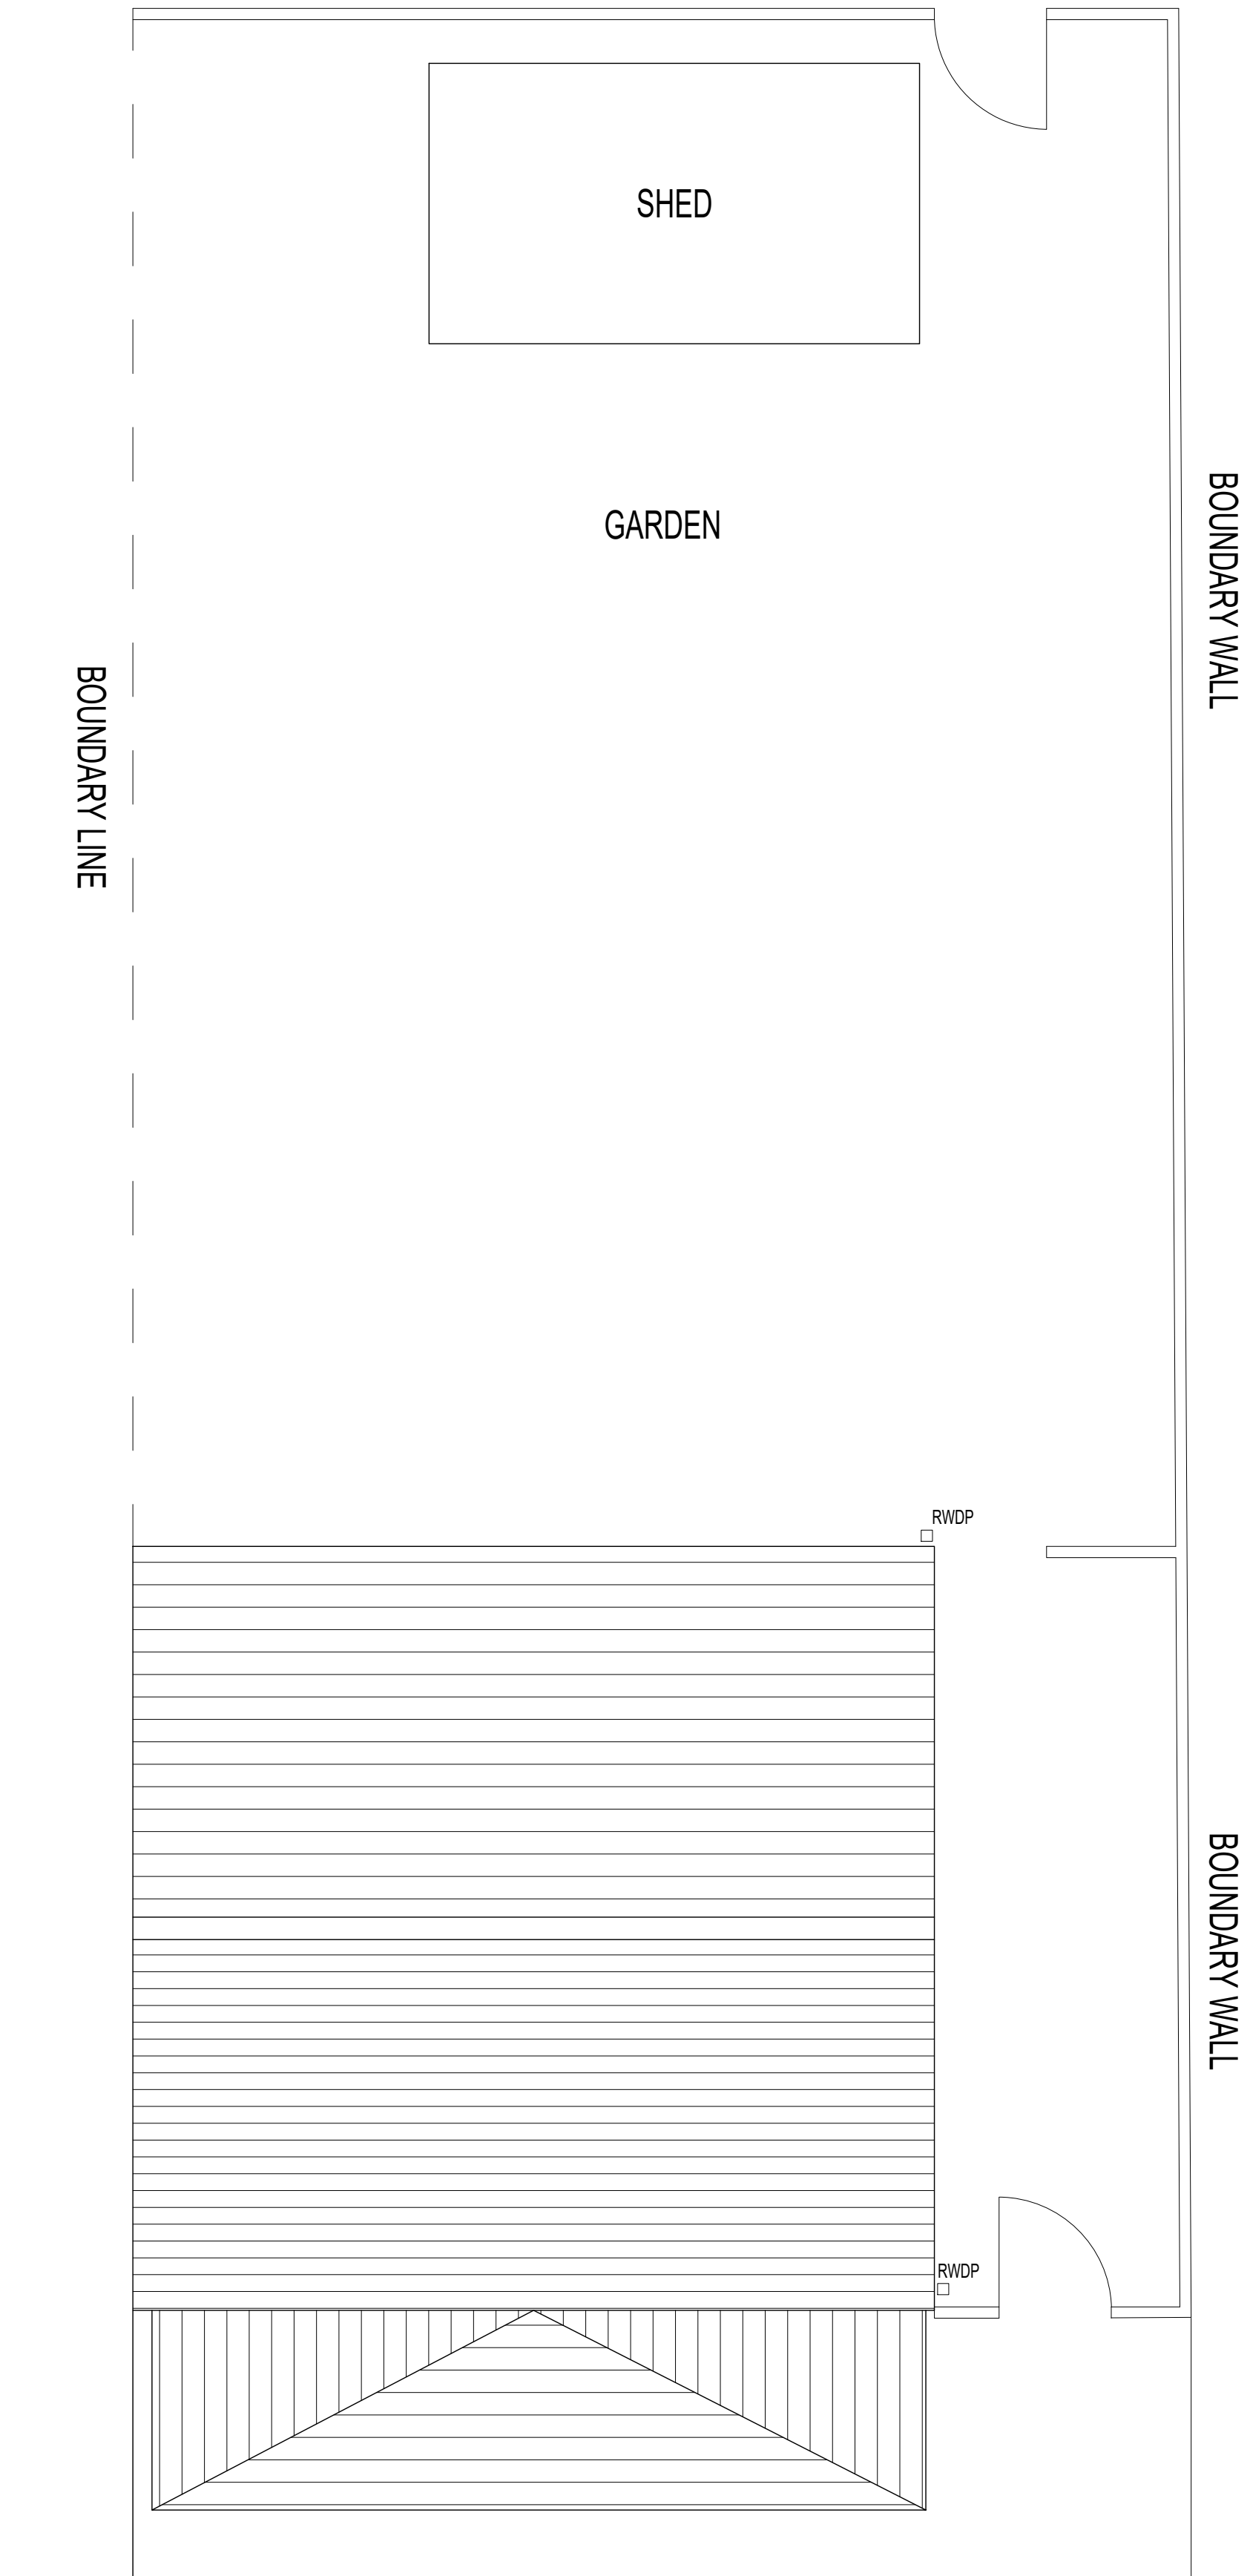

ROOF PLAN AS EXISTING
SCALE 1:50 @ A1

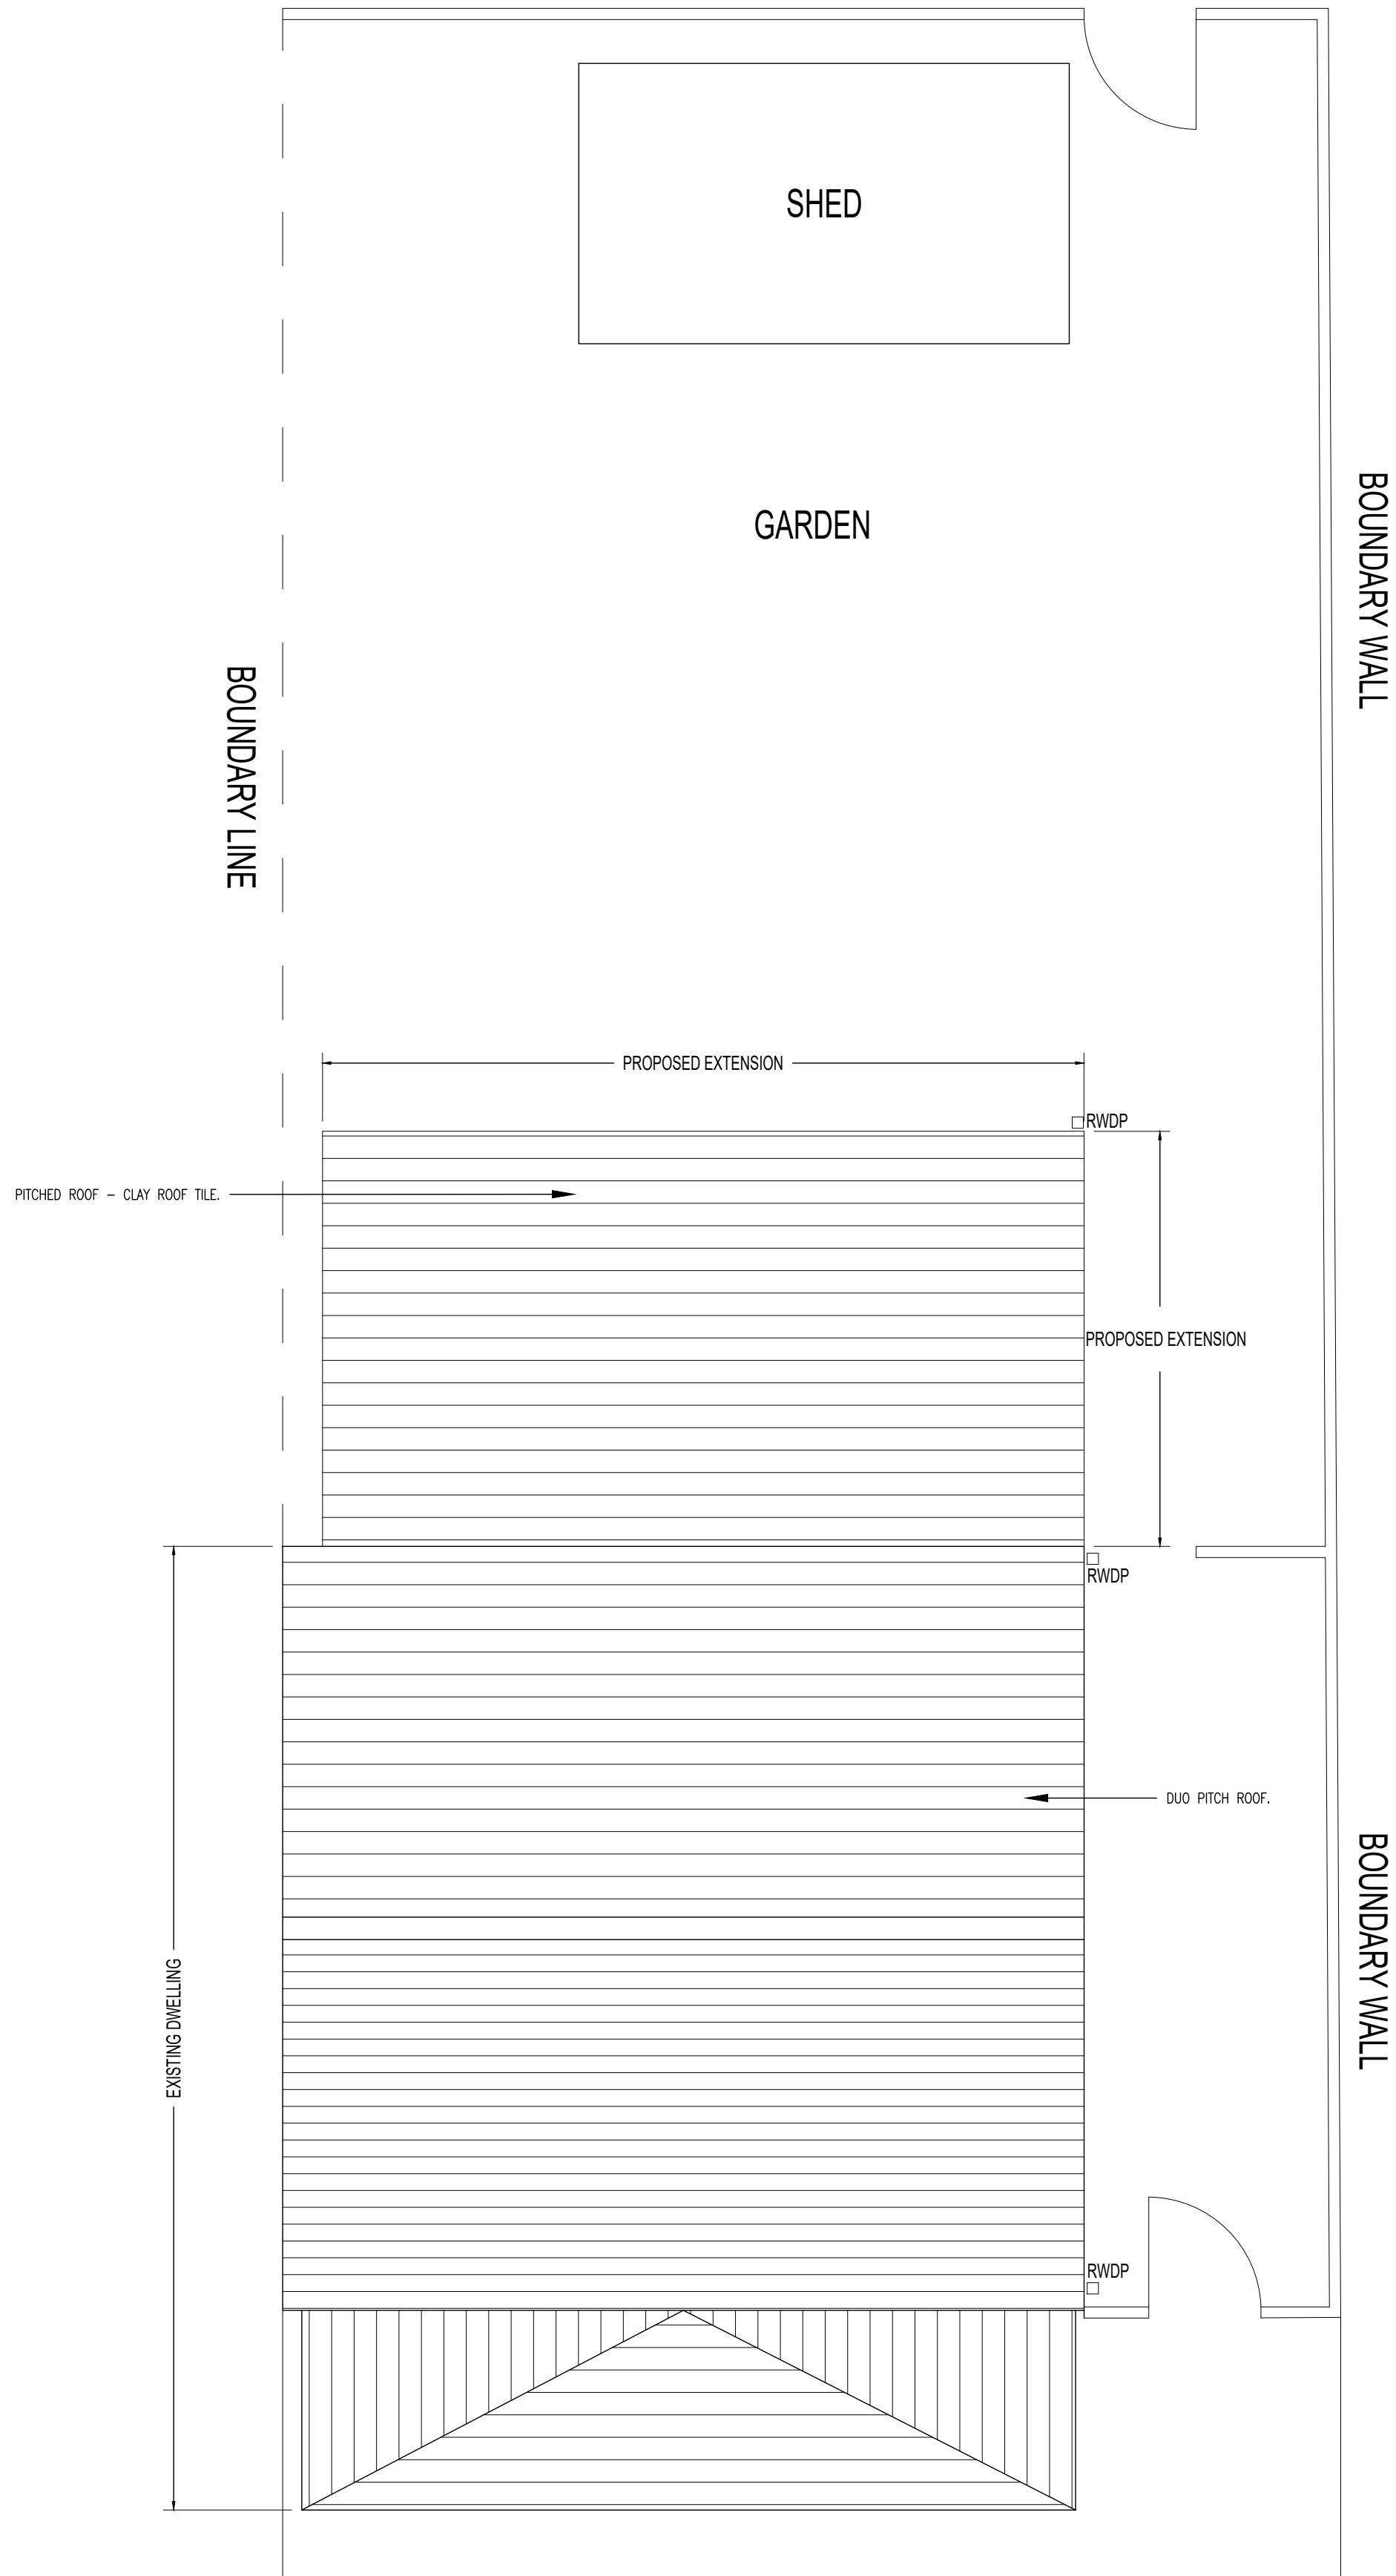

ROOF PLAN AS PROPOSED
SCALE 1:50 @ A1

PROPOSED SINGLE STOREY REAR EXTENSION.
27 SILVER AVENUE, SANDFIELDS,
PORT TALBOT, SA12 7RU

ROOF PLAN

APPT: MR J. PUGH

DWG: A04

A1 SHEET